



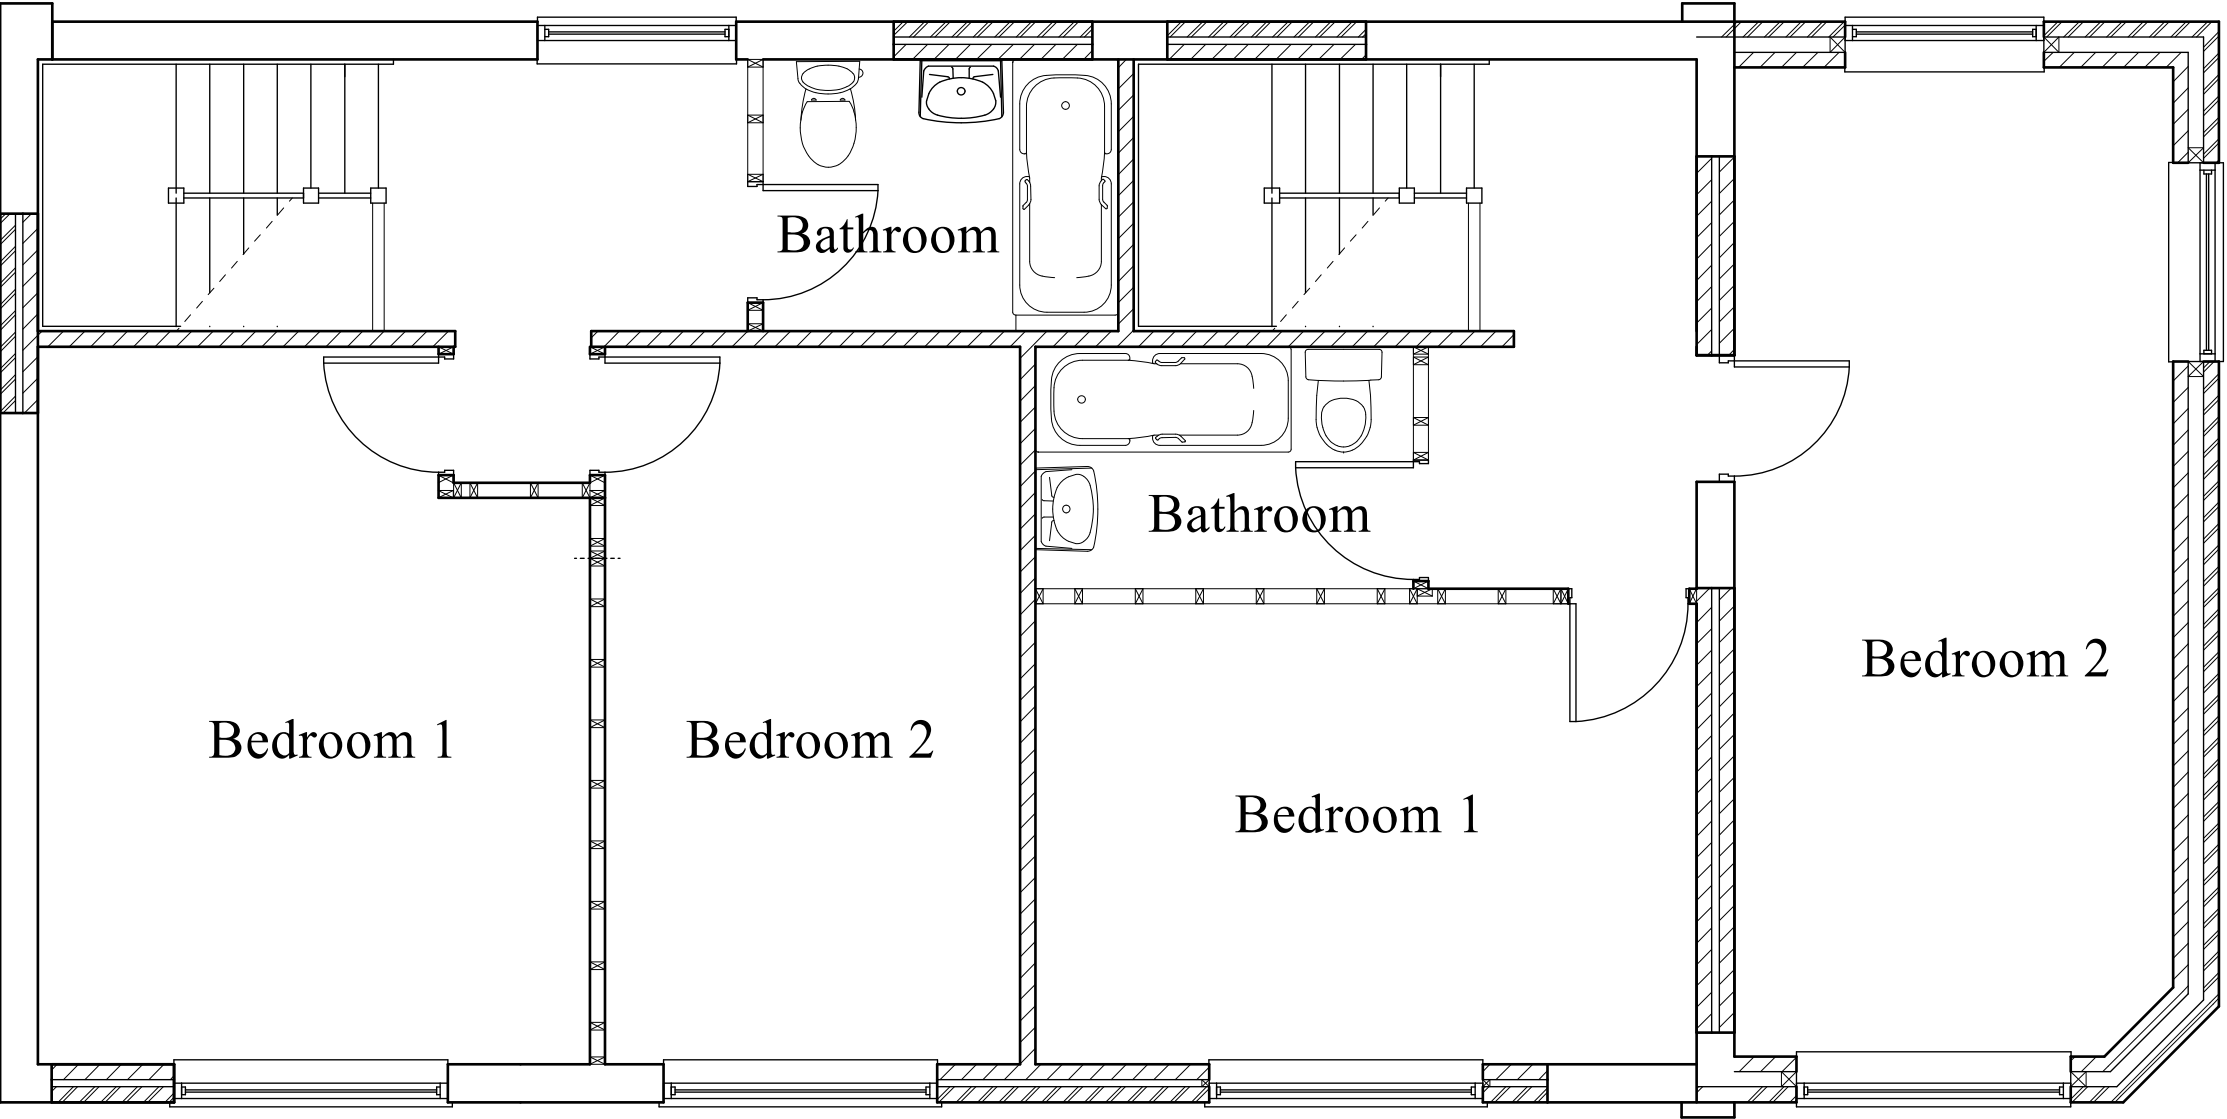

UNIT 7

UNIT 8

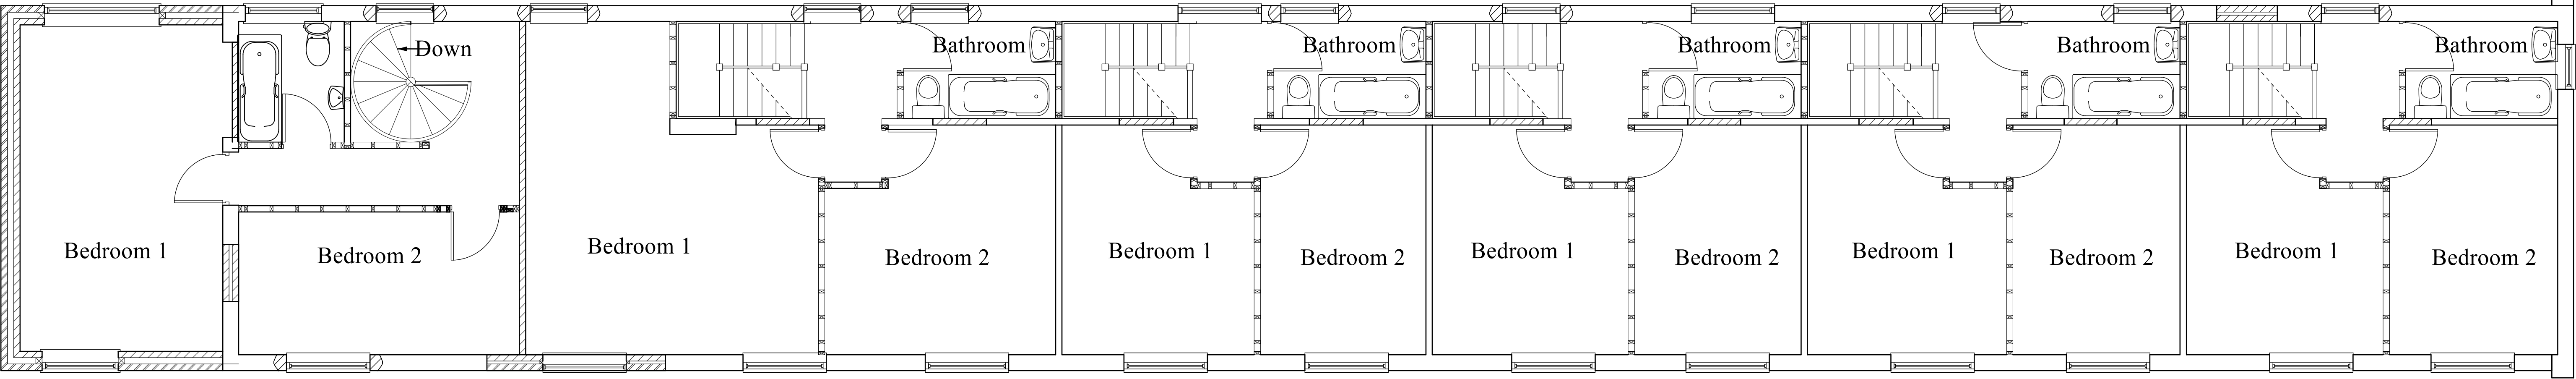

UNIT 1

UNIT 2

UNIT 3

UNIT 4

UNIT 5

UNIT 6

FIRST FLOOR PLANS
(AS PROPOSED)

Amendments

IAN TITTERTON

MARCH 2023
CONVERSION OF FORMER RESIDENTIAL
ACCOMMODATION INTO 2-BEDROOM DWELLINGS
AT
MOORSIDE LODGE,
MOOR COURT,
OFF FARLEY ROAD,
OAKAMoor,
STOKE-ON-TRENT,
ST10 3BD

SCALE (A1 A1):
PLANS 1:50

DRAWN BY:
MALCOLM SALES
QUANTITY SURVEYORS, DESIGNERS
& BUILDING COST CONSULTANTS
CURCHILL SUITE,
LULWORTH HOUSE,
51, HIGH STREET,
CHEADLE, STOKE-ON-TRENT,
STAFFS. ST10 1AR
TEL: 01538 757233
MOB: 07889 225437
E-MAIL: Malcolm.sales@salesqs.co.uk

FIRST FLOOR PLANS
AS PROPOSED

FOR PLANNING & BUILDING
REGULATIONS APPLICATIONS

DRAWING NR. 2209/10/11