




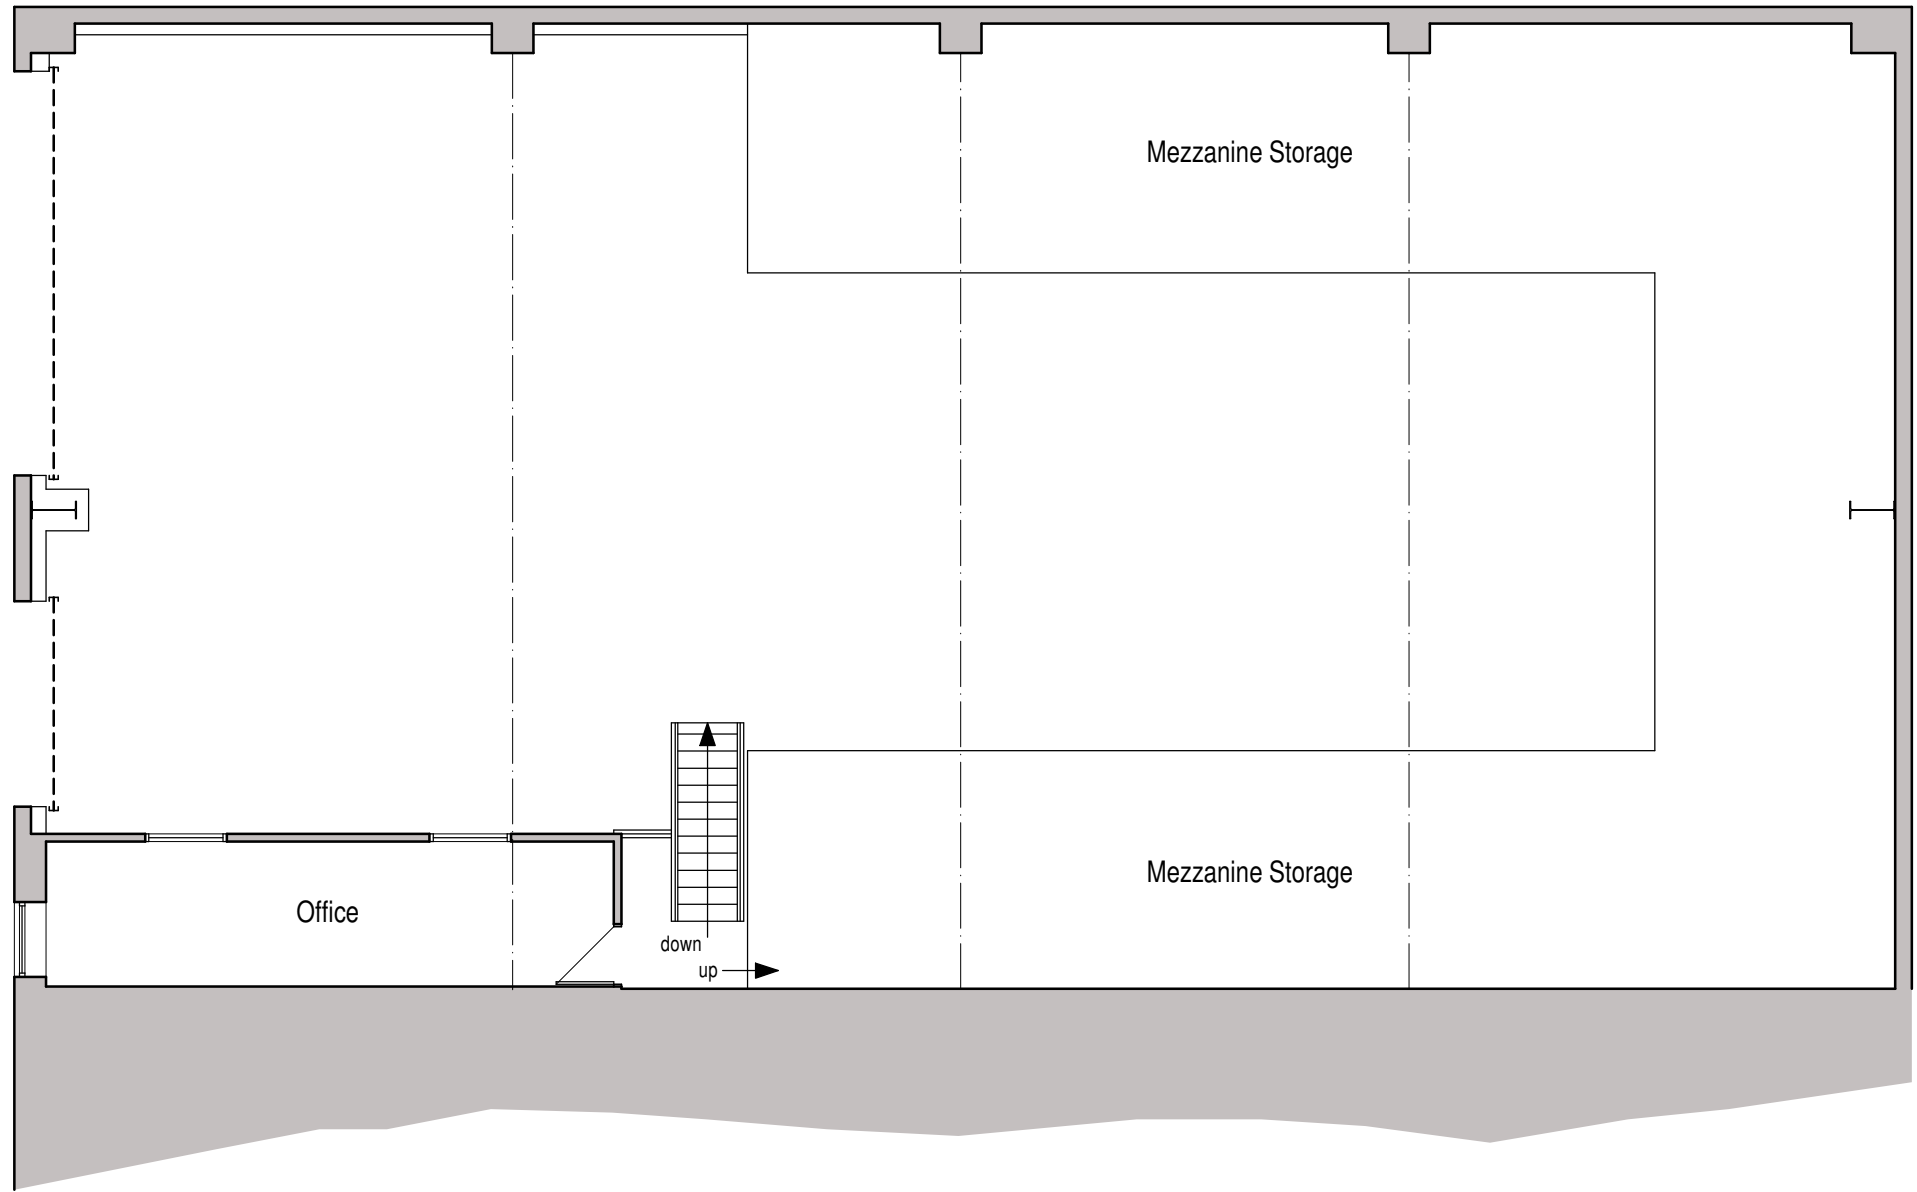

First Floor Plan

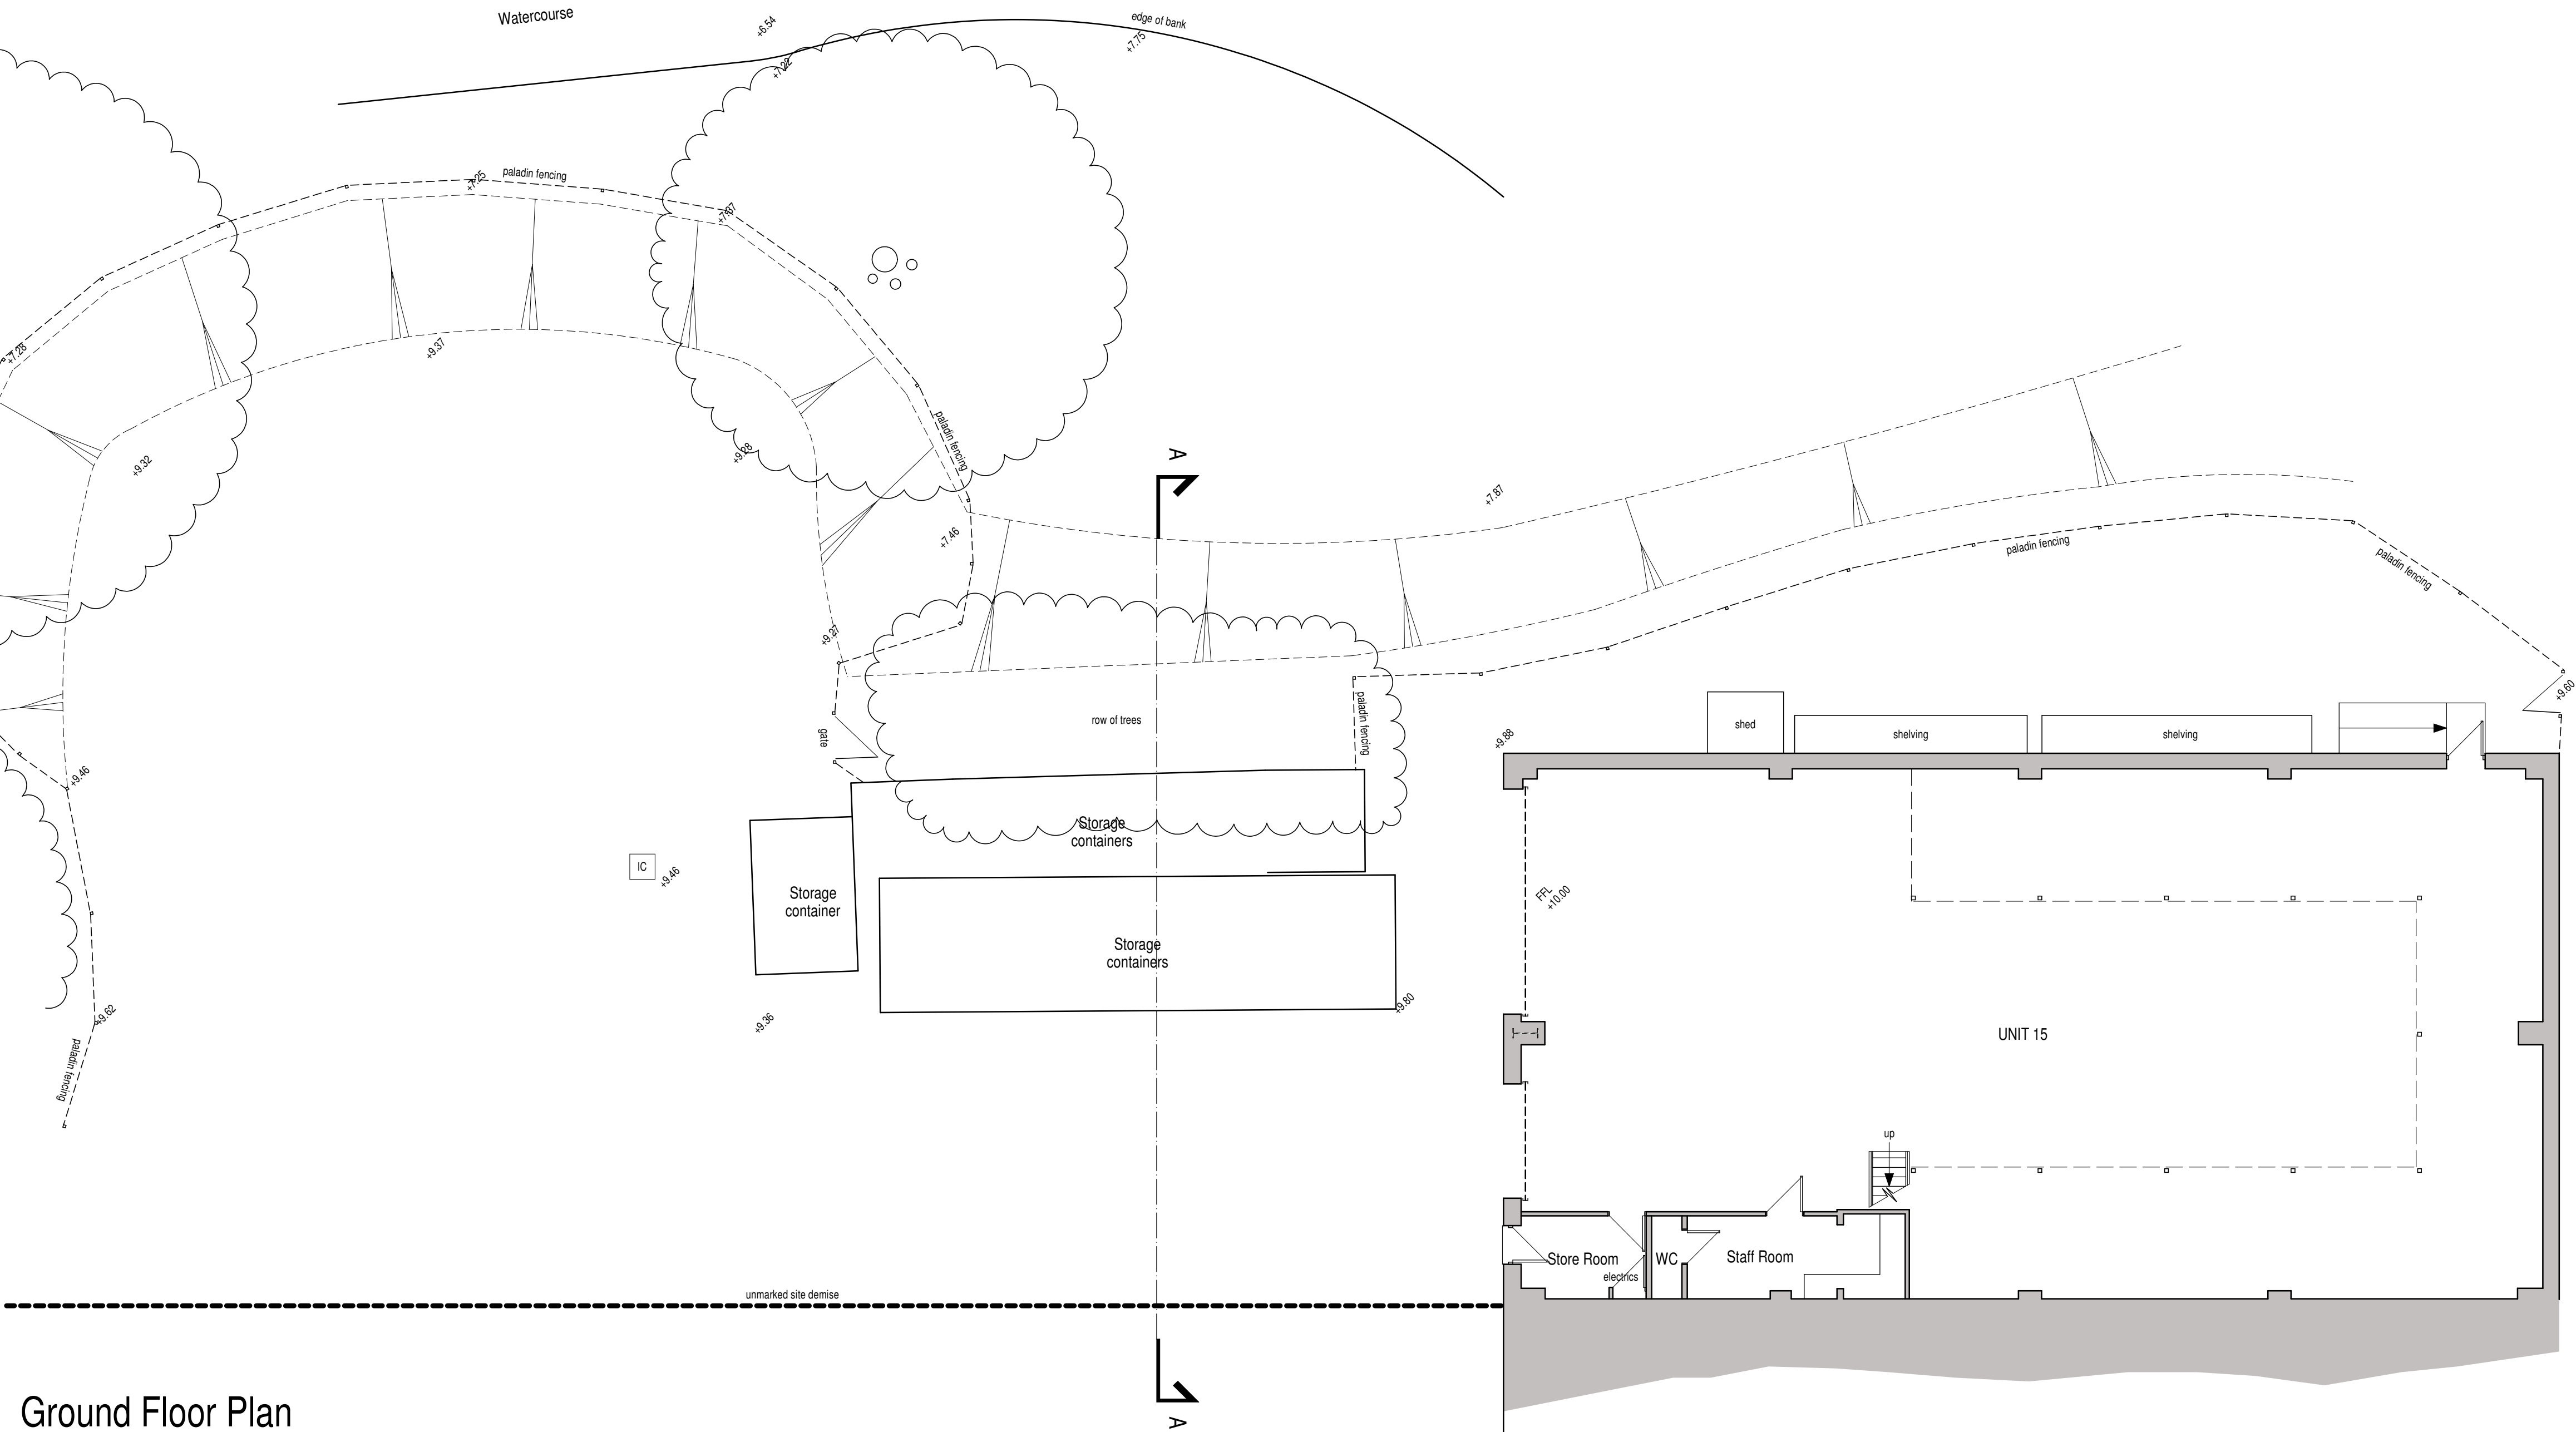

Ground Floor Plan

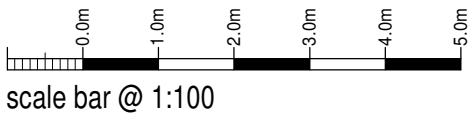

Antiques Within Ltd

Proposed Extension to Warehouse at
Unit 15 Brooklands Way,
Basford Lane,
Leek, Staffordshire,
ST13 7QF

Existing Conditions
Floor Plans

Date	Sheet	Scale
June 2023	A1	1:100
Dwg No.	Rev.	Drawn
2023-2777-01	-	NAW



10 Cawdry Buildings, Fountain Street, Leek, ST13 6JP
Telephone: 01538 386002
E-mail: info@sammonsltd.co.uk
Web: www.sammonsltd.co.uk

This drawing is copyright.
All dimensions must be checked prior to commencement.