




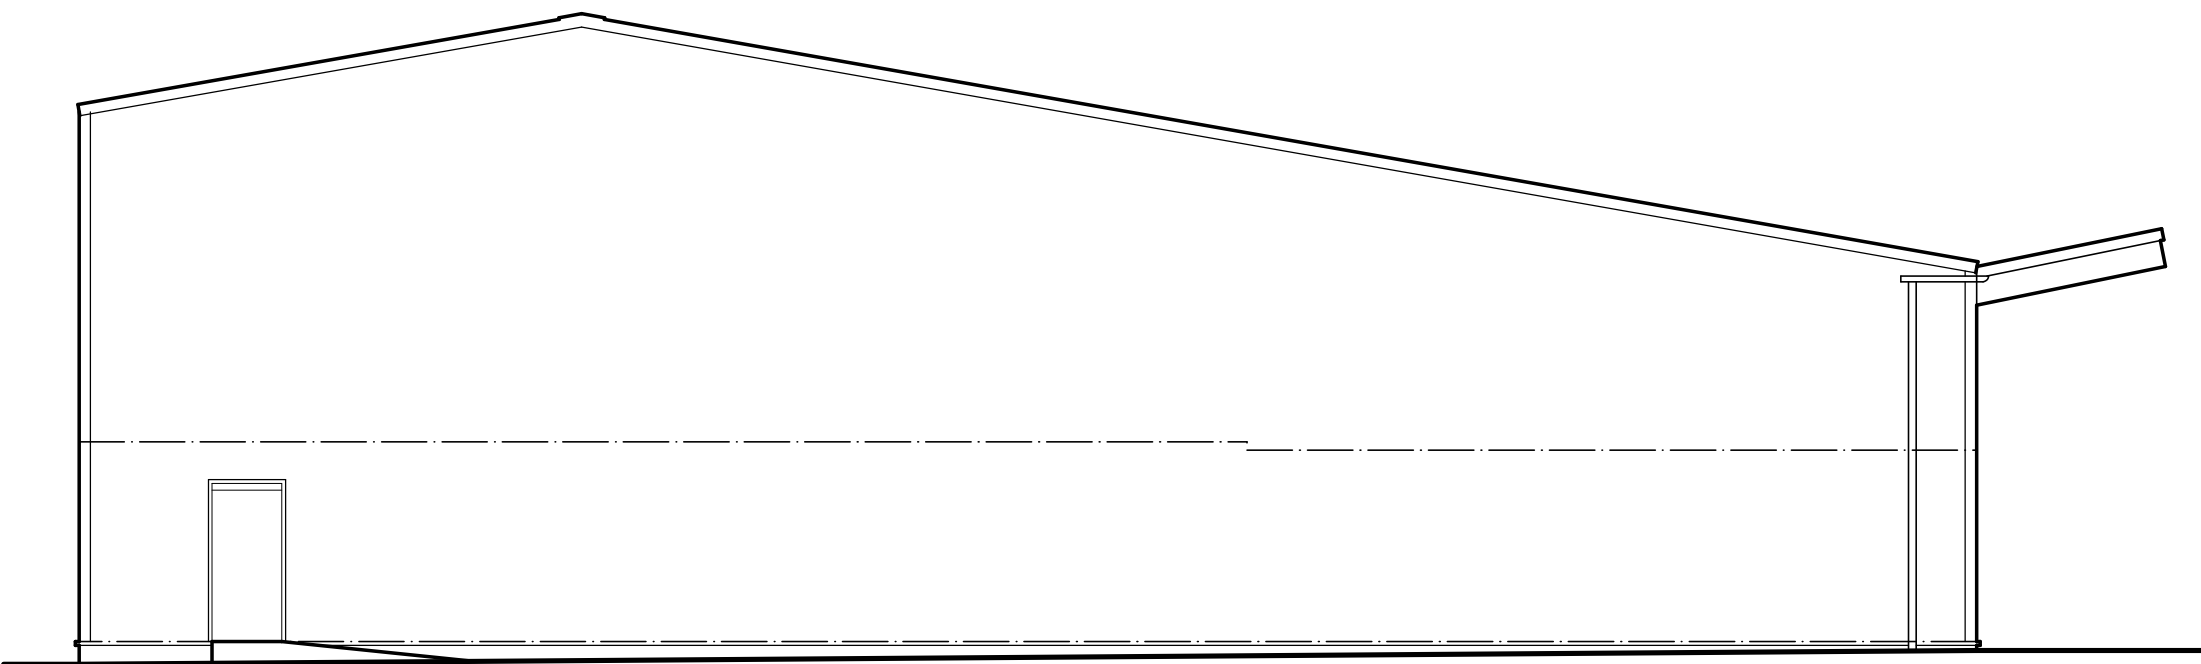


North Elevation

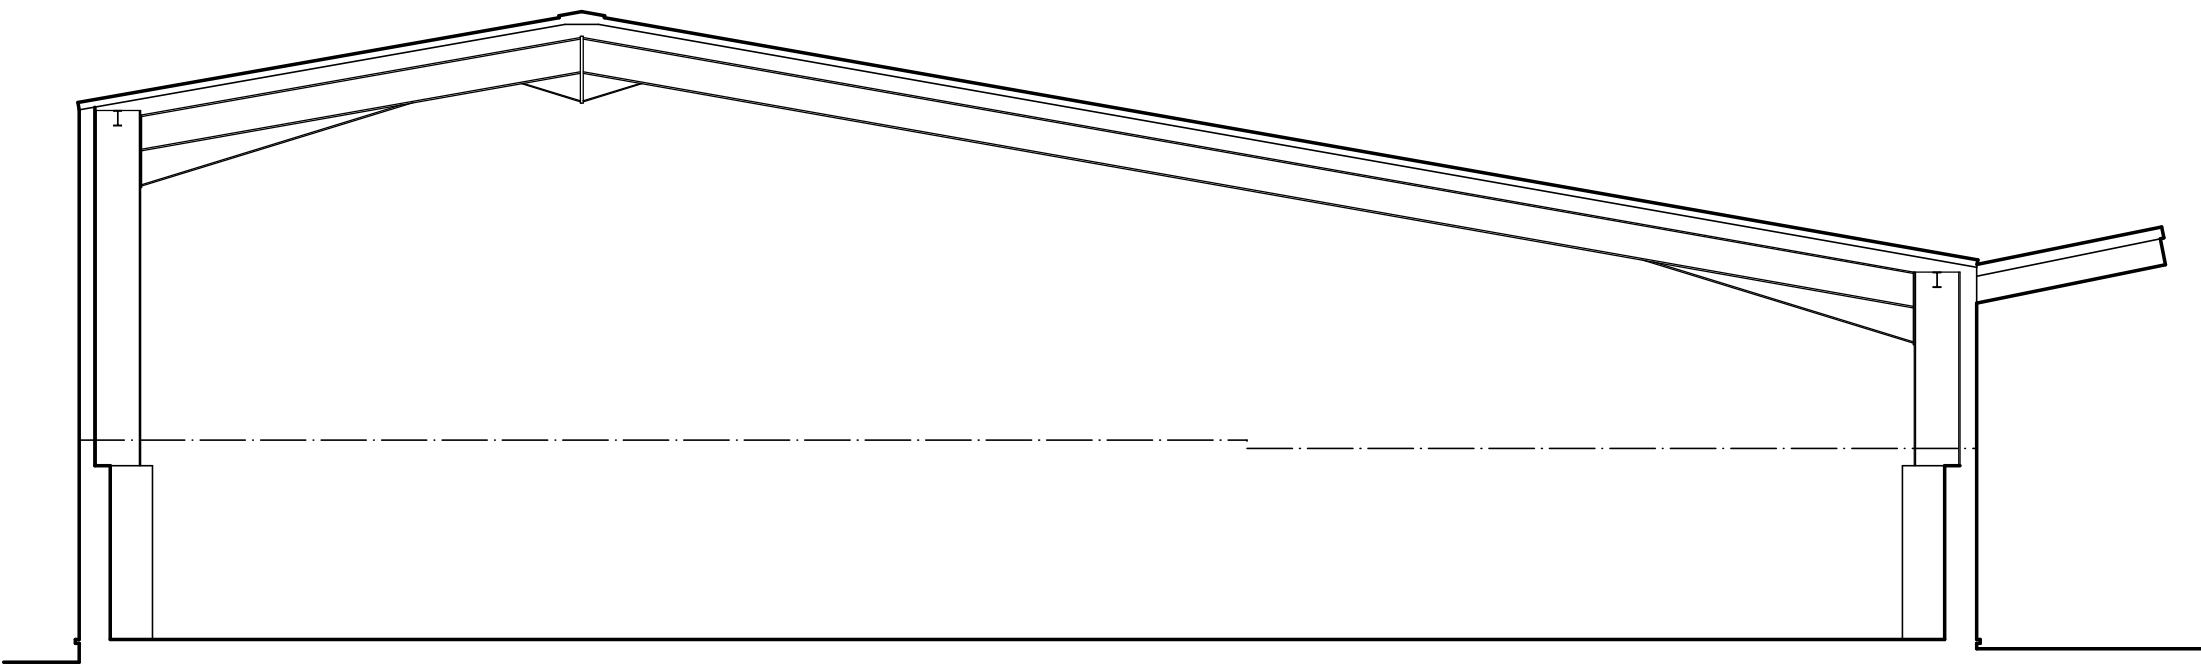


Cross Section

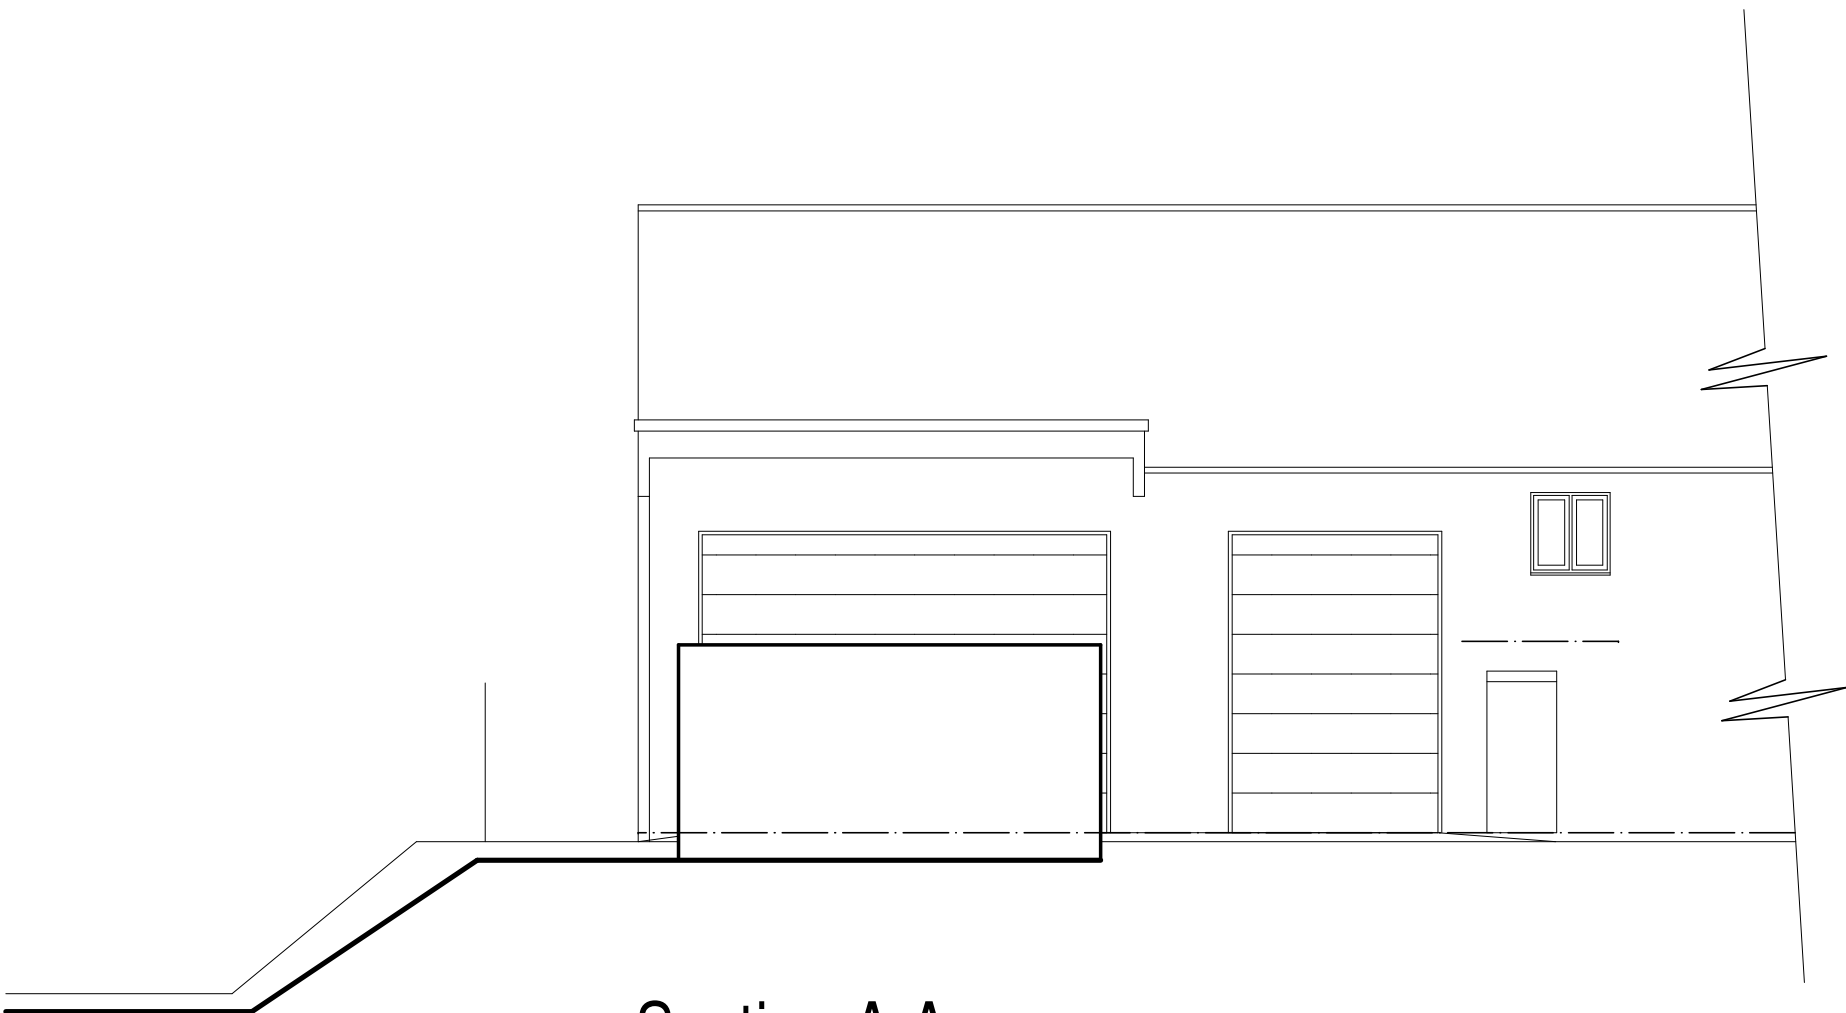

Section A:A

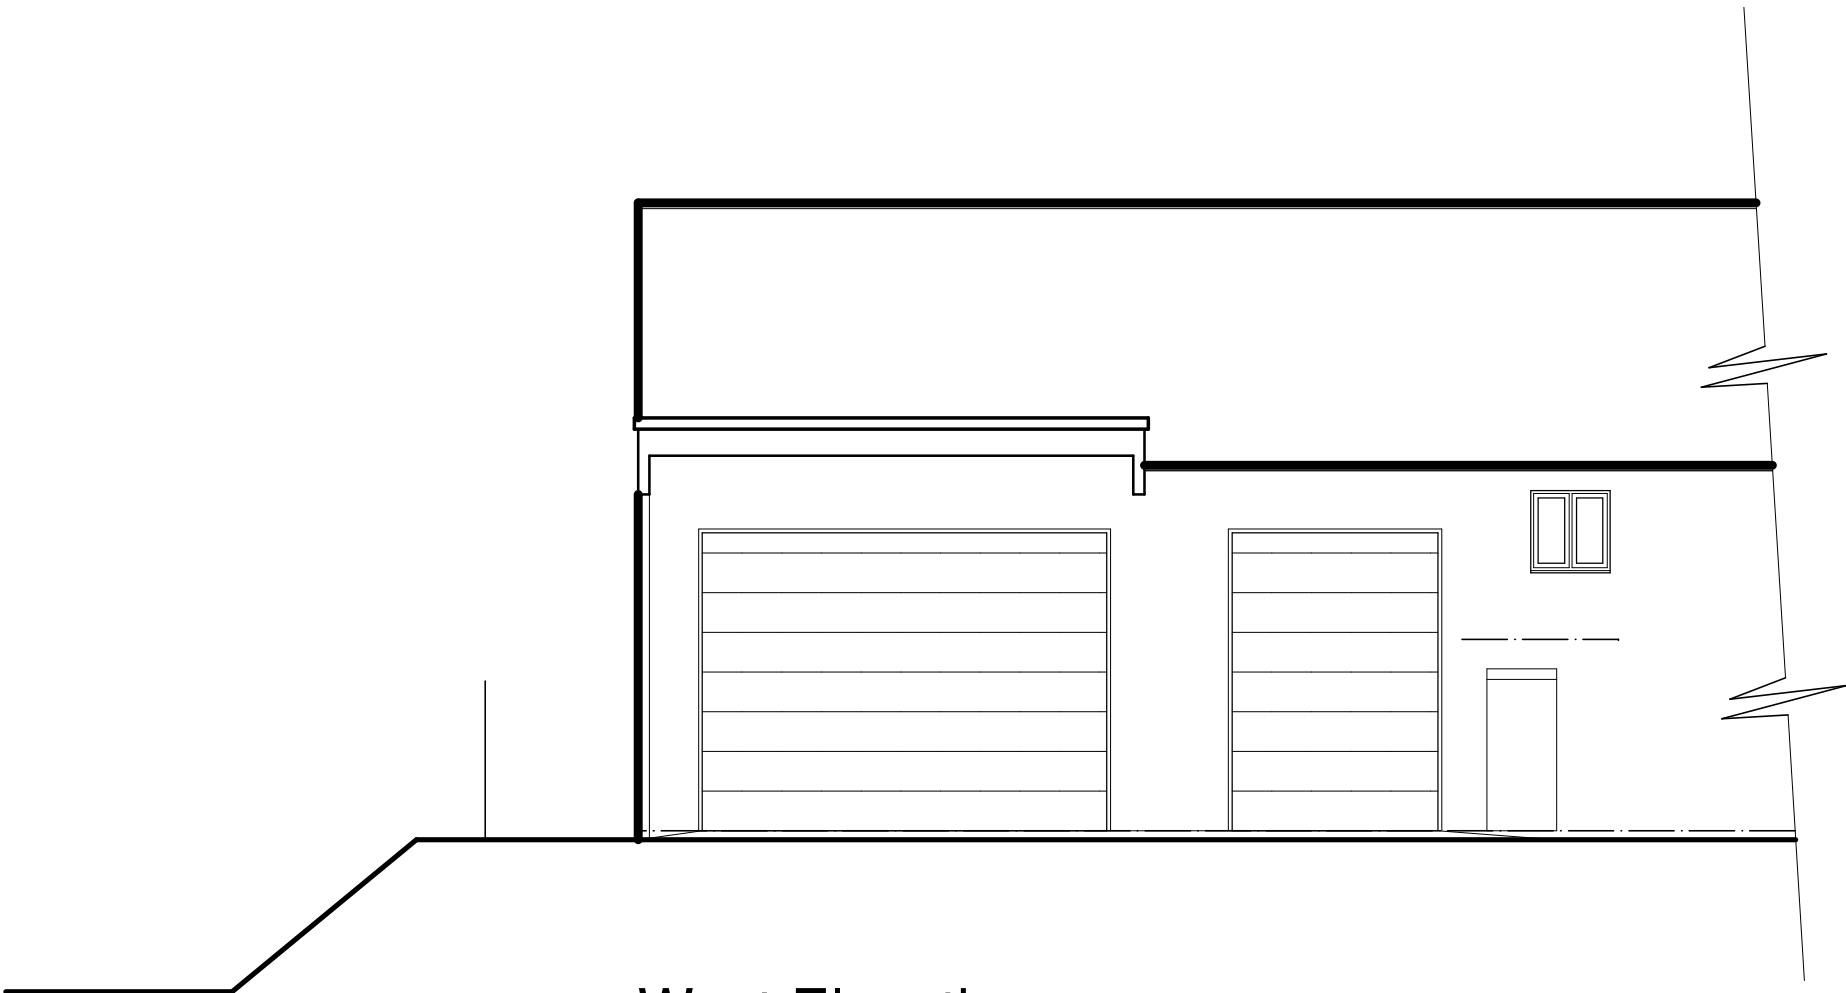

West Elevation

 

Antiques Within Ltd

Proposed Extension to Warehouse at
Unit 15 Brooklands Way,
Basford Lane,
Leek, Staffordshire,
ST13 7QF

Existing Conditions
Elevations

Date	June 2023	Sheet	A1	Scale	1:100
Dwg No.	2023-2777-02	Rev.	-	Drawn	NAW



10 Cawdry Buildings, Fountain Street, Leek, ST13 6JP
Telephone: 01538 386002
E-mail: info@sammonsltd.co.uk
Web: www.sammonsltd.co.uk