



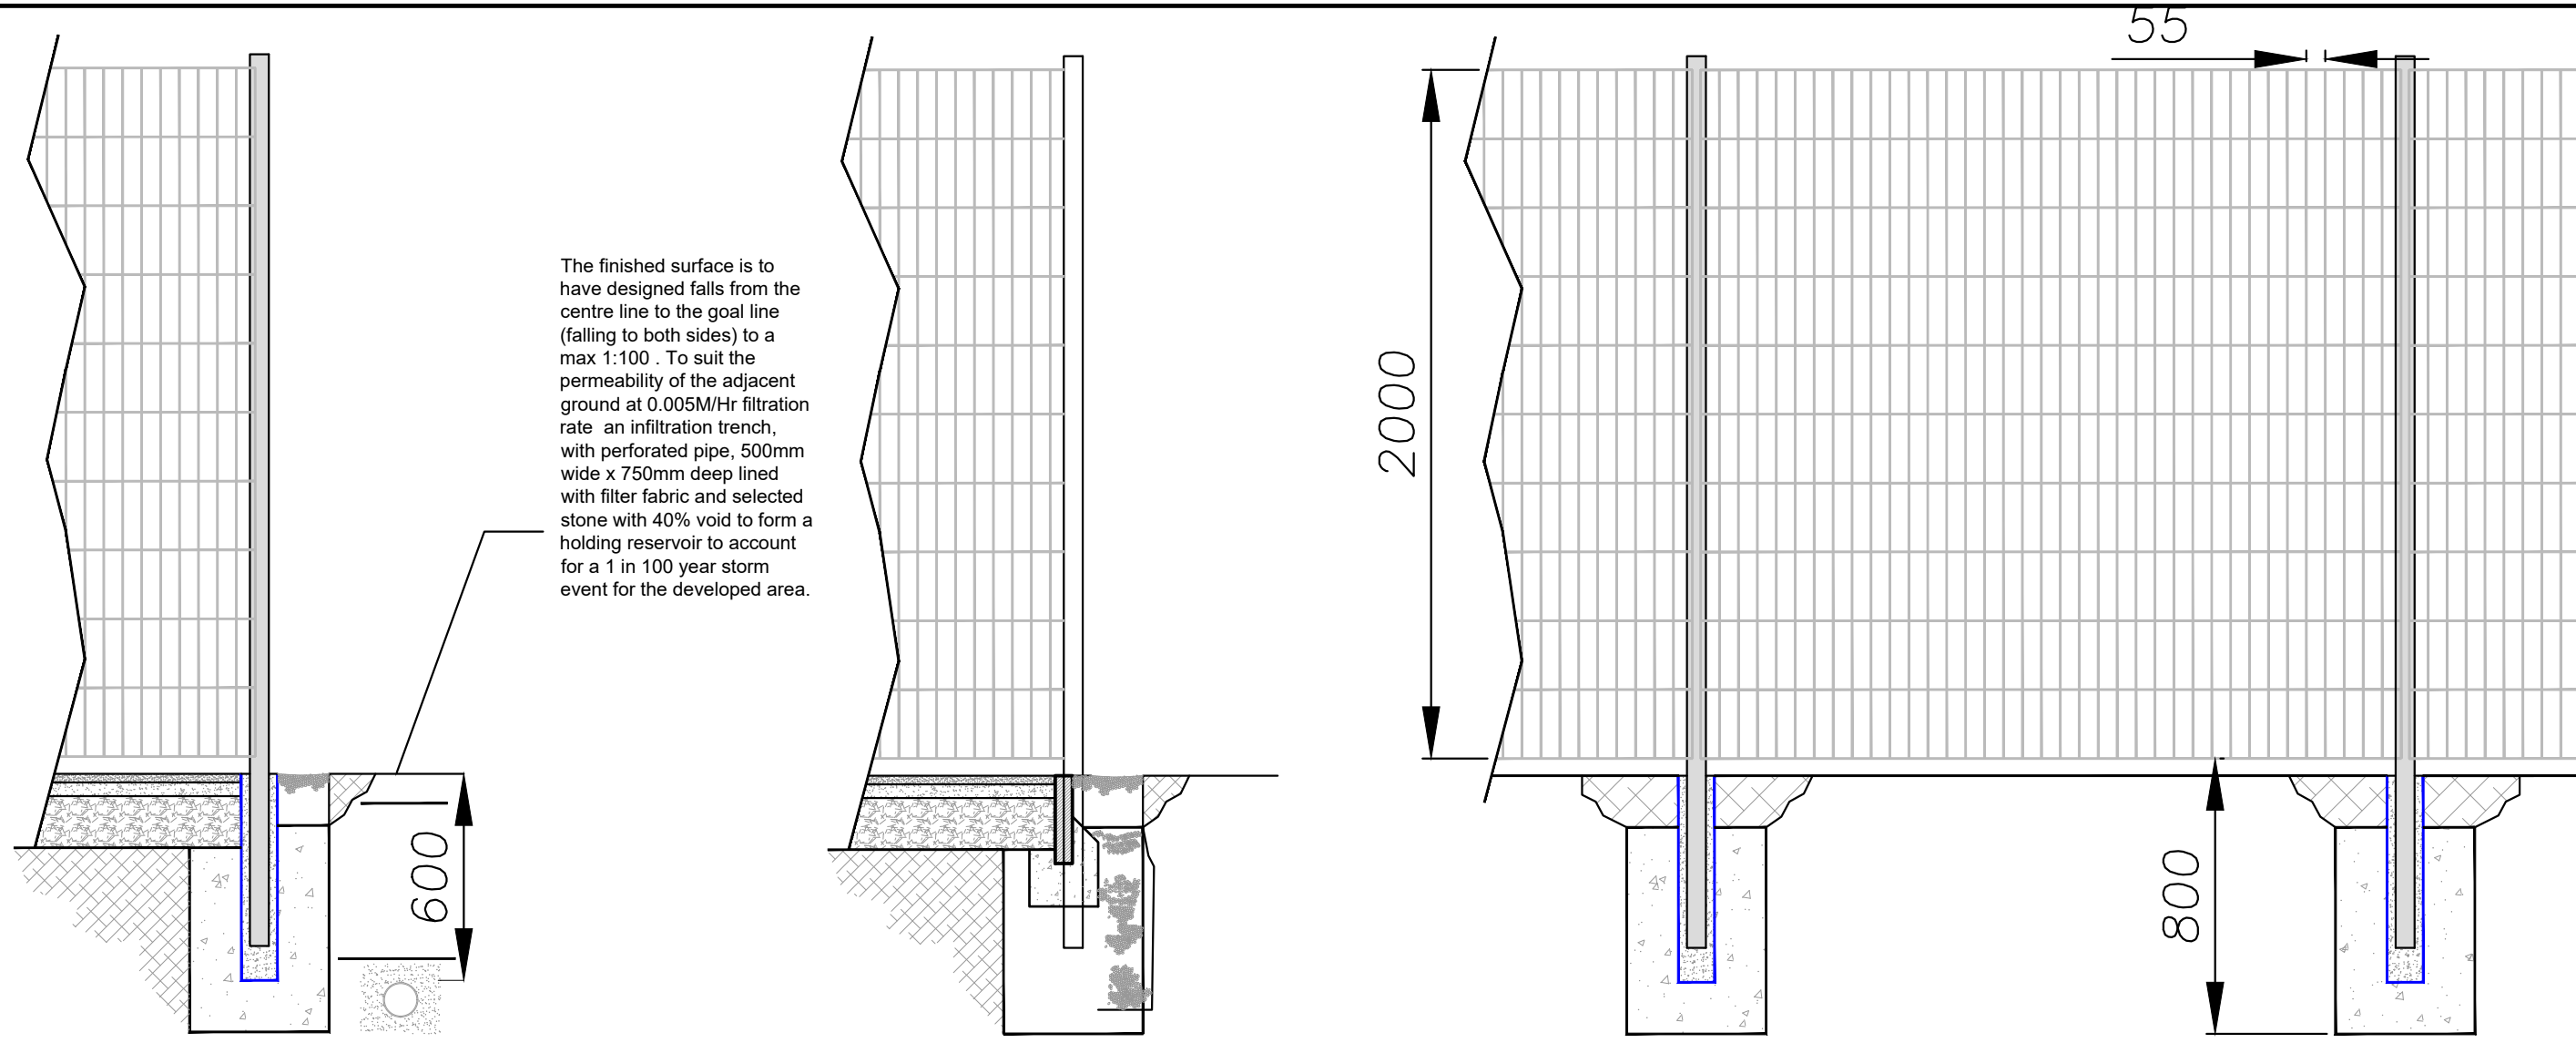


DETAIL SECTION A
SCALE 1:20

DETAIL SECTION B
SCALE 1:20

FENCE ELEVATION SCALE 1:20

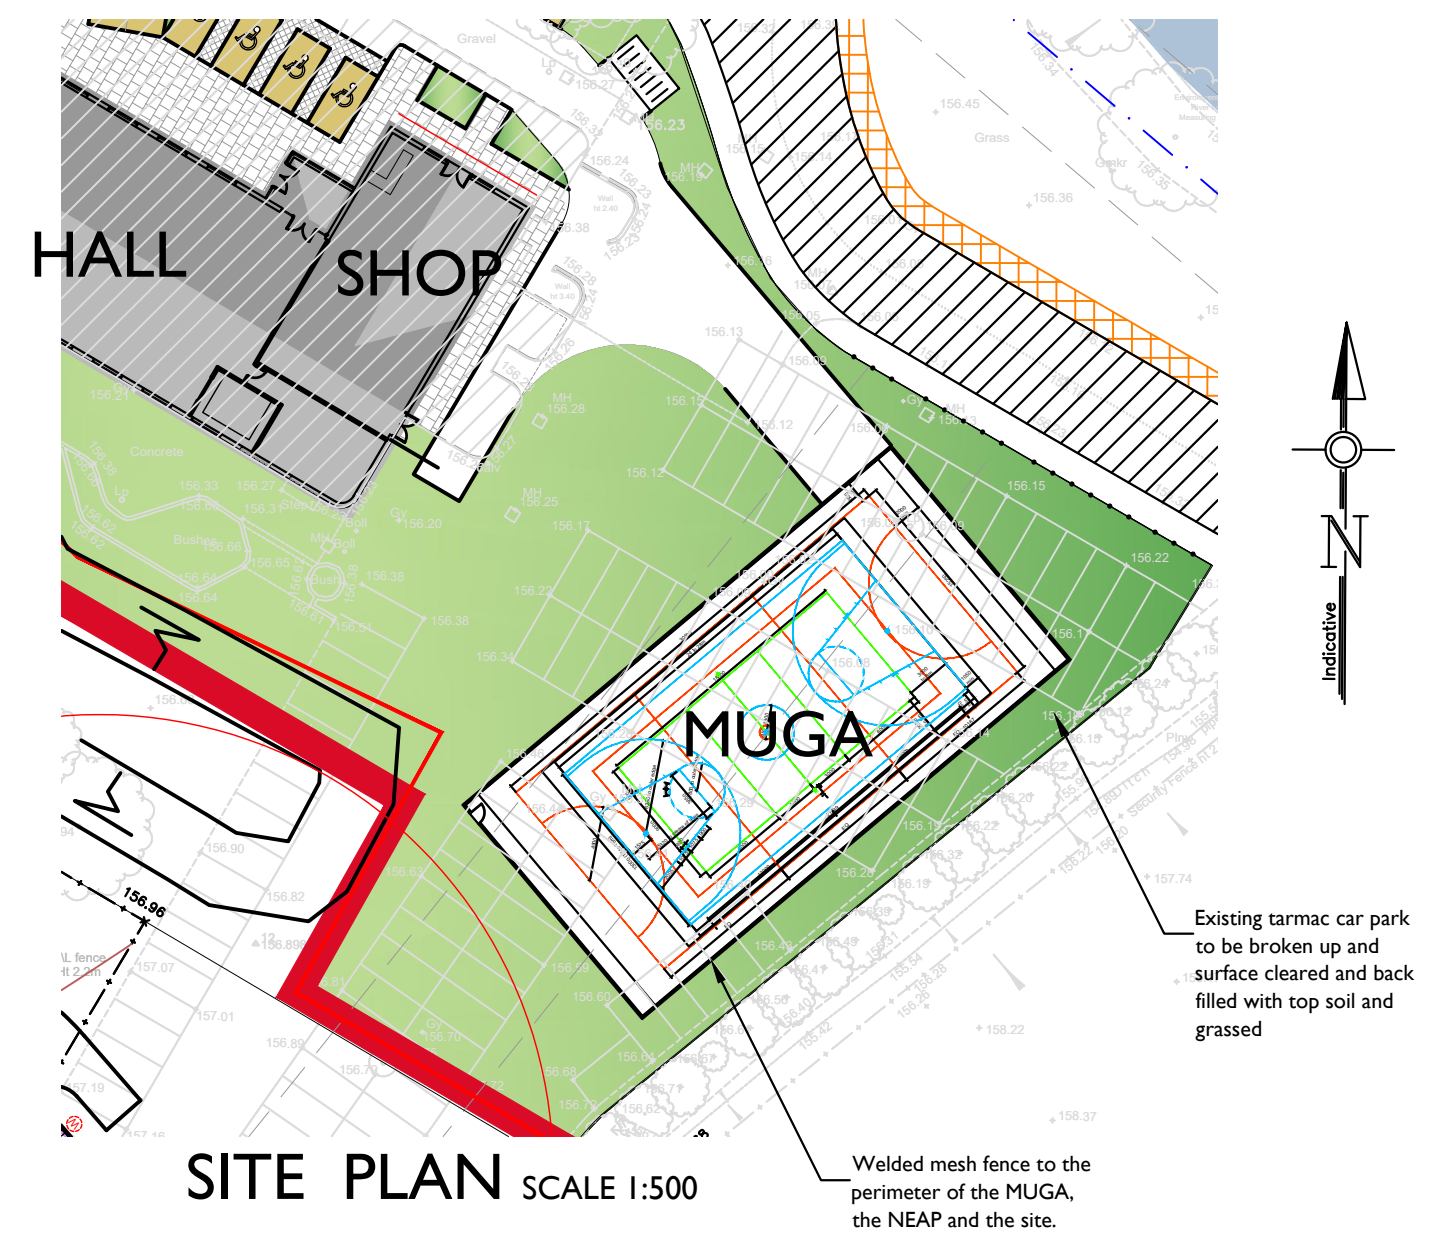

SITE PLAN SCALE 1:500

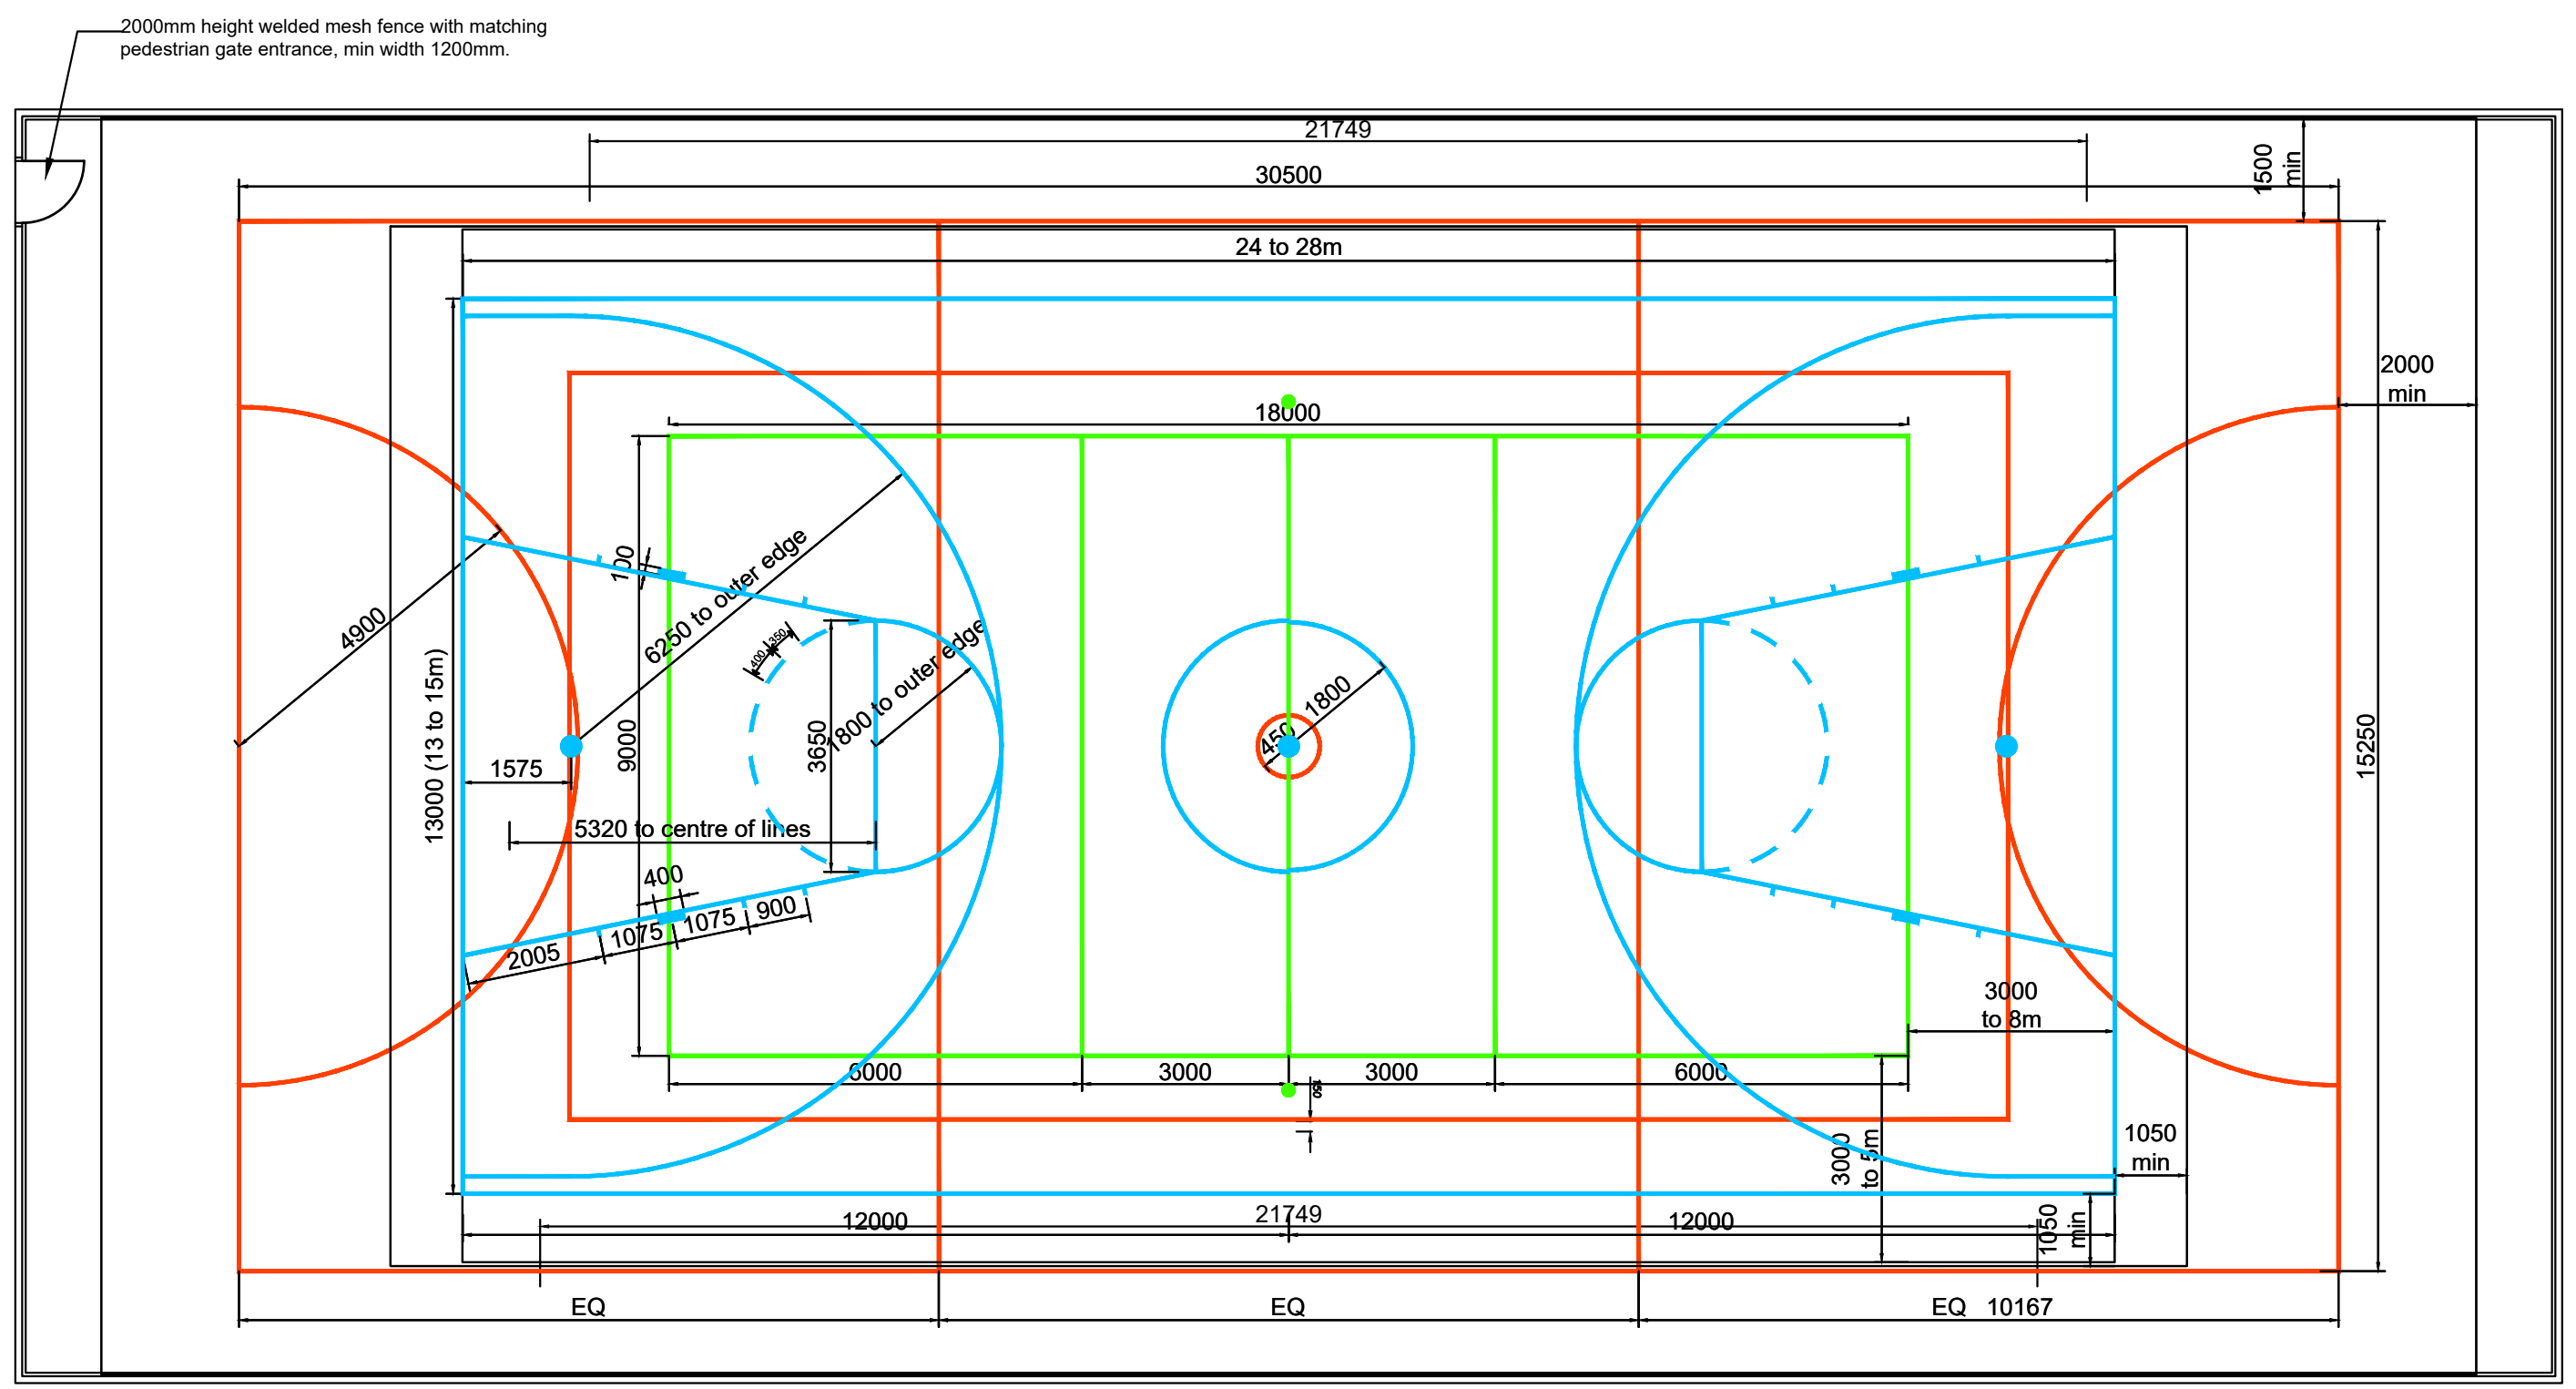

MUGA LAYOUT Scale 1:100

The contractor is to scan and identify all services within the vicinity of the MUGA and suitably protect prior to start on site.

The identified site area is to be excavated, breaking out any existing floor slabs to their formation level and removing where applicable any top soil to a firm and level base to suit the specified construction.

Top soil to be kept on site and spread in the landscaped areas.

The dimensions of the MUGA and its line markings are to be in accordance with the guidelines of Sport England.

The site area is to be enclosed with a 50 x 200 edging.

The site area is to be compacted and graded with suitable hardcore to suit the defined site levels. Apply a herbicide and geotextile membrane to the whole of the base formation prior to applying a minimum of 120mm well compacted MOT Sub Base.

The courts are to be finished with a base course 40mm of 20mm open binder and finished with 25mm of 6mm limestone medium graded surface course. Open textured surface to provide semi permeable finish to aid site drainage.

The courts are to be laid with a max 1:100 fall from the court centre line to the goal line edge.

Line markings by the school are to be 50mm wide



Welded mesh fence in a standard colour powder coated finish (dark green). Panels to be 2000mm high x 2000mm wide with 5mm vertical wires welded between 6mm horizontal wires at 200mm spacing's. The 60 x 40mm box section fence posts are to be cast into the concrete base to a minimum depth of 600mm. The contractor proposes to utilise a series of 100mm dia pipes to form sockets at 2000mm cts into which the fence posts are to be cast. The socket pipes are to be cast into 400 x 750mm pads, finished approx 100mm below the surrounding ground level.

Fence to be installed by appointed specialist fencing contractor on completion of tarmac surface.

Rev	Date	Description

M J BARRETT
DEVELOPMENTS

Brookside Business Park
Brookside Road
Uttoxeter Staffs.
ST14 8AT
tel 01889 564253 fax 01889 564210

Client
SCENTAREA LIMITED

Project
BLYTHE BUSINESS PARK
EMPLOYMENT SITE EXPANSION
CRESSWELL, SANDON ROAD
STAFFORDSHIRE MOORLANDS

Title
MUGA PROPOSALS

Drawn HPC	Date AUGUST 2021
Checked .	Scale 1:50 @ A2

Status
PLANNING

Drg No. A-004-CA-P-04	Rev .
--------------------------	----------

A2 Drawing Sheet

This drawing is Copyright. It is sent to you in confidence. It must not be copied or disclosed to third parties without our written permission. It remains our property and must be returned on request.