


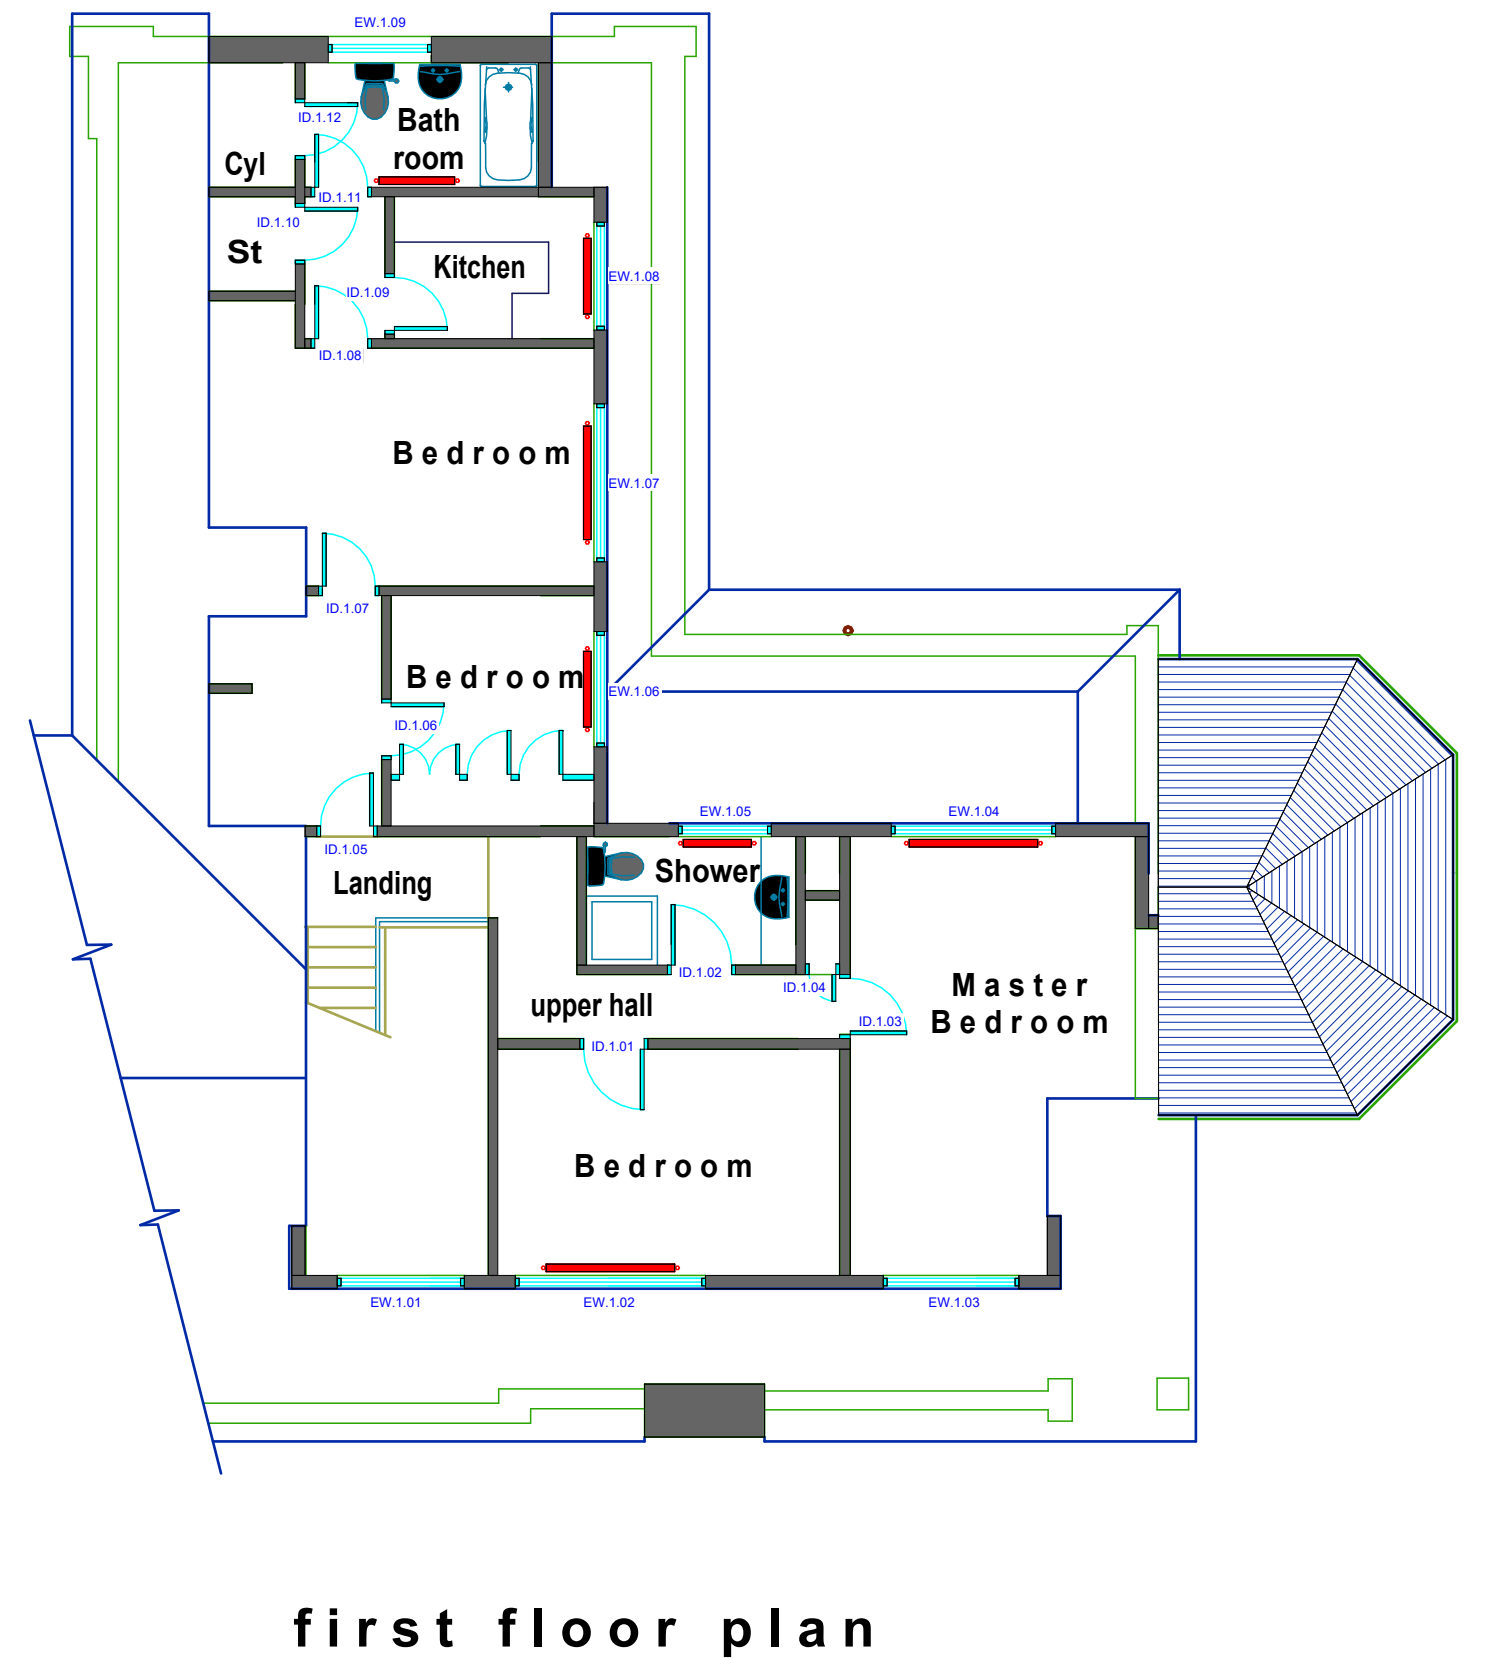

A	05/10/23	AM	Amending room labelling to correctly label first floor master bedroom											
Rev	Date	Drawn	Description											
ctdarchitects			Clerk Bank House Clerk Bank LEEK Staffordshire ST13 5HE		ctd architects © 2023 - This drawing is copyright. - All dimensions to be checked on site before proceeding. - Contractor must notify the architect of any discrepancies before proceeding. - Contractor to check/adjust dimensions of new work to suit existing conditions. Do not assume existing structure or details are plumb, square or level. - All drawings to be read in conjunction with all other consultants drawings and specs.									
Client			Project Proposed Alterations Rownall Ridge, Welley Rocks, SoT, ST9 0BT		Scale	1 : 100	Size	A2	Drawn	AM	Chk'd	PR	Date	03/10/23
					Status								PLANNING	
Mr I Podmore			Title Floor Plans as existing		Job No.		Drawing No.			Rev.				
					2356		AL04			A				