



PROPOSED GROUND FLOOR PLAN

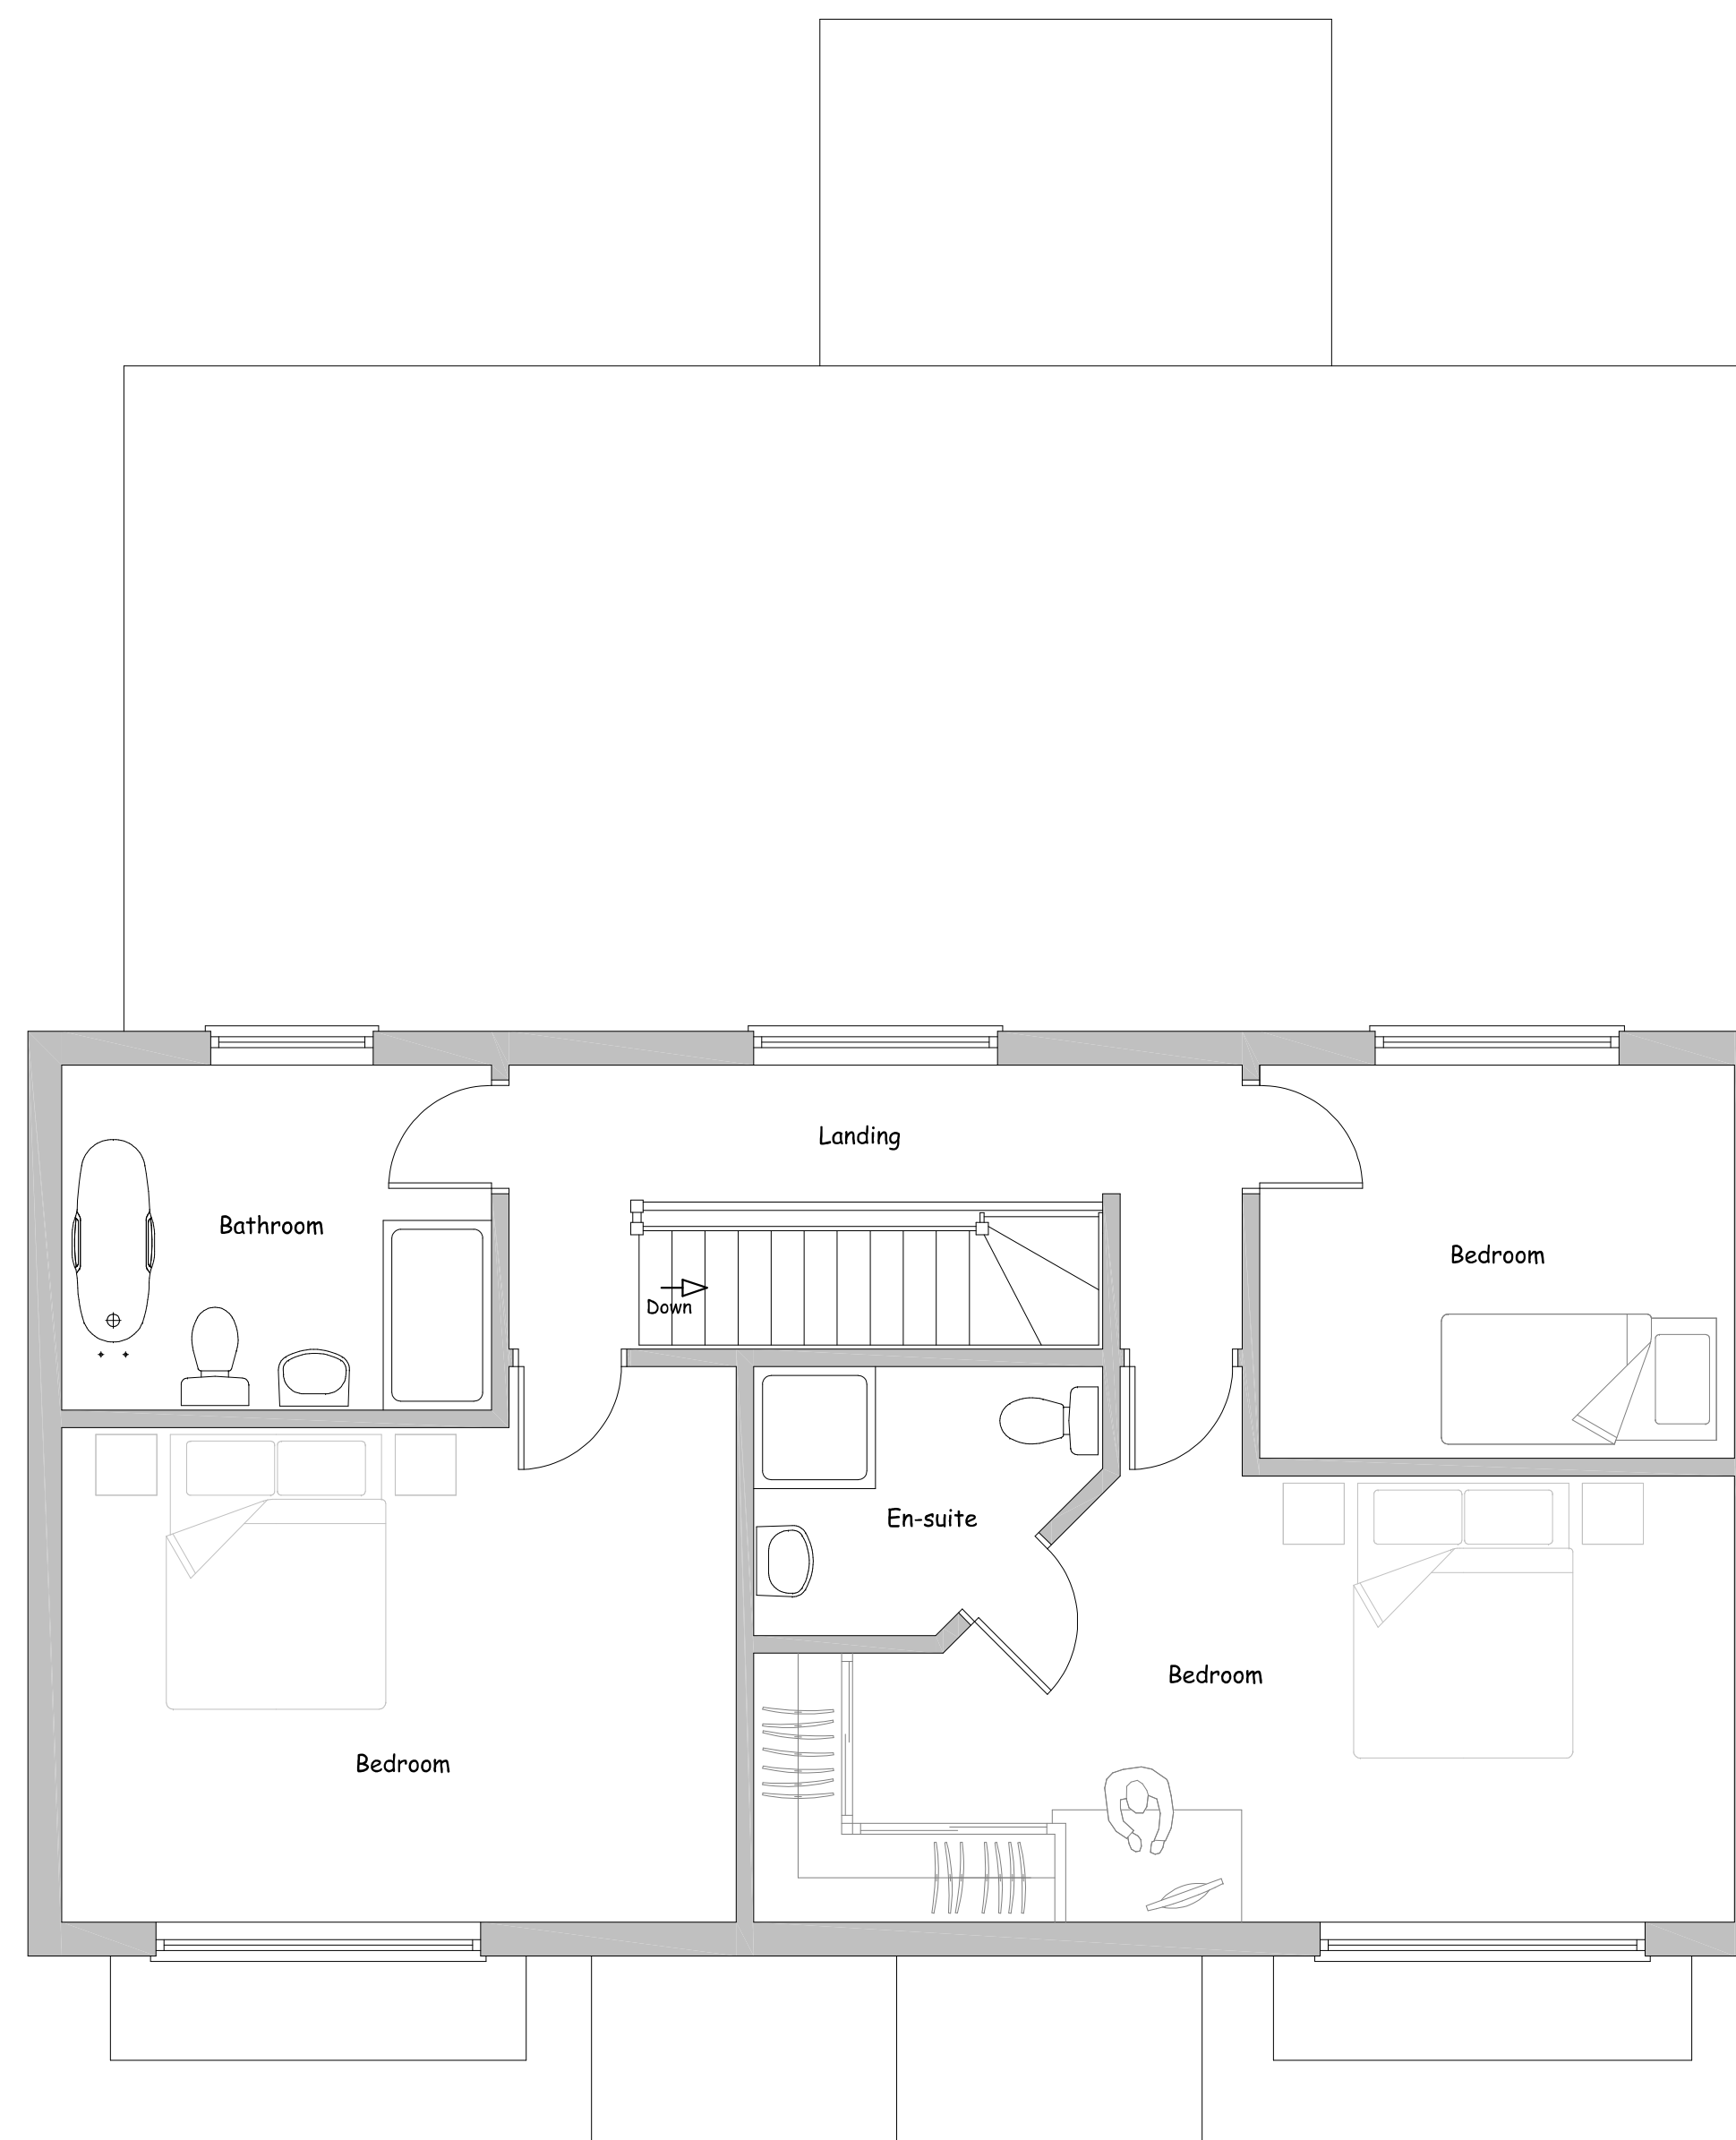

PROPOSED FIRST FLOOR PLAN

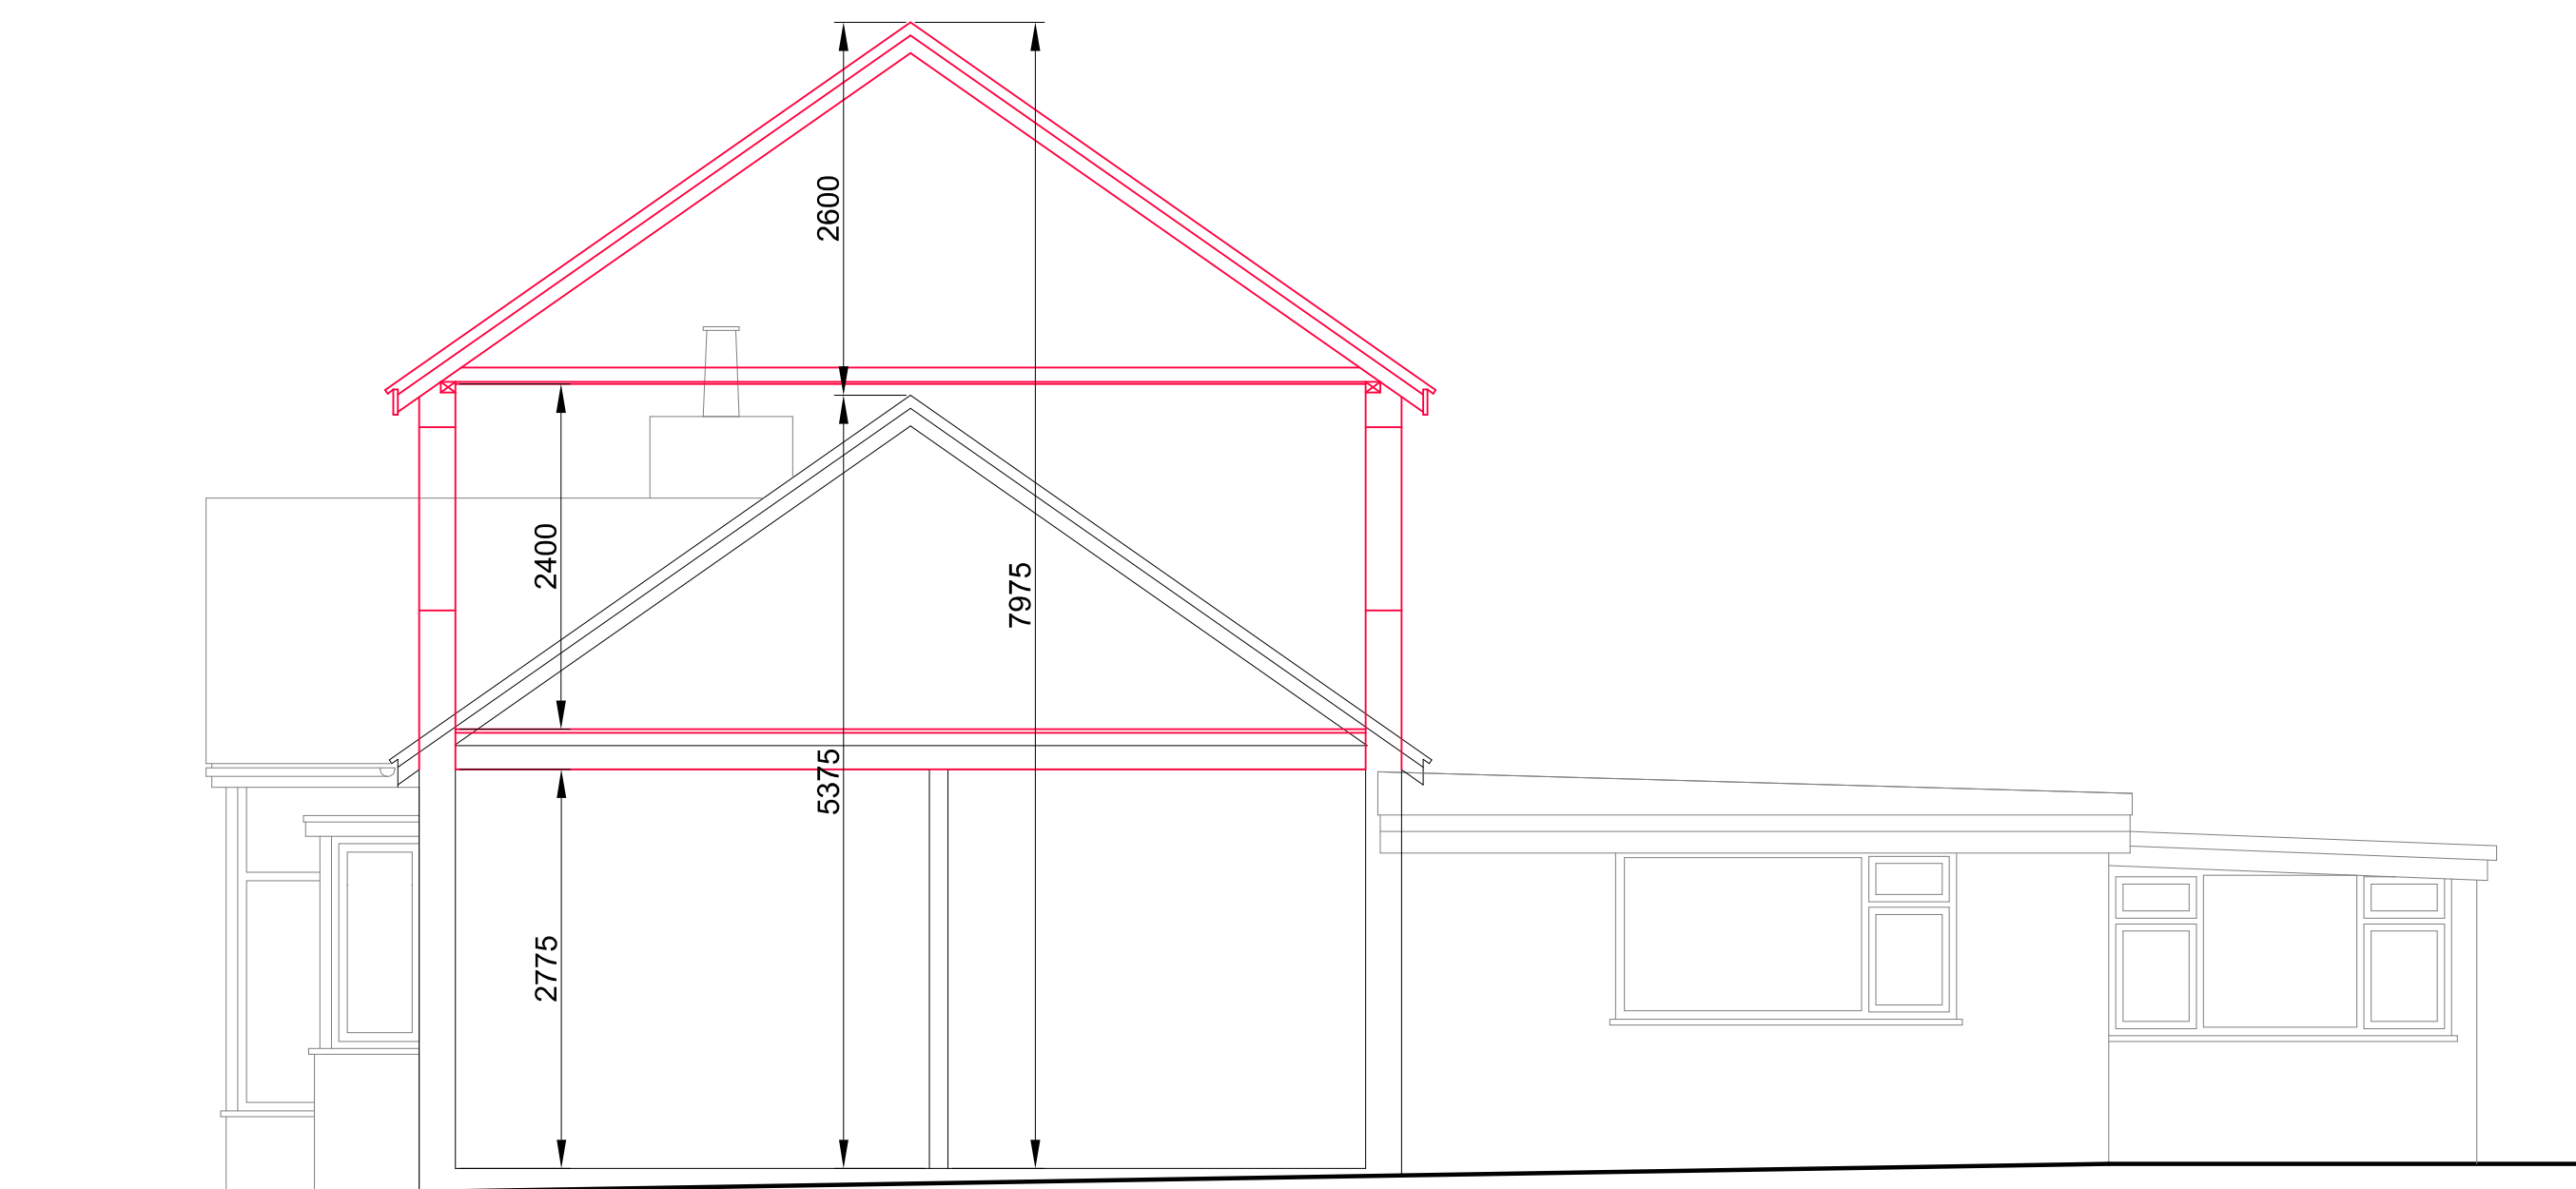

EXISTING AND PROPOSED SECTION DIMENSIONS

Nigel Forrester MCIOS
Building Design Services

ILETT HOUSE, SMITHY BANK, ALTON, STAFFS, ST10 4AD
TEL 01538 702164
www.nigelforrester.co.uk www.sap-calc.co.uk

CLIENT

Mr and Mrs P Woodward

PROJECT

Proposed enlargement of the dwelling by the construction of an additional storey at
Greenacres
Green Lane
Rudyard
ST13 8PN

DRAWING NUMBER 23/677/03

Proposed floor plans & section dimensions

SCALES 1/50 @ A1