
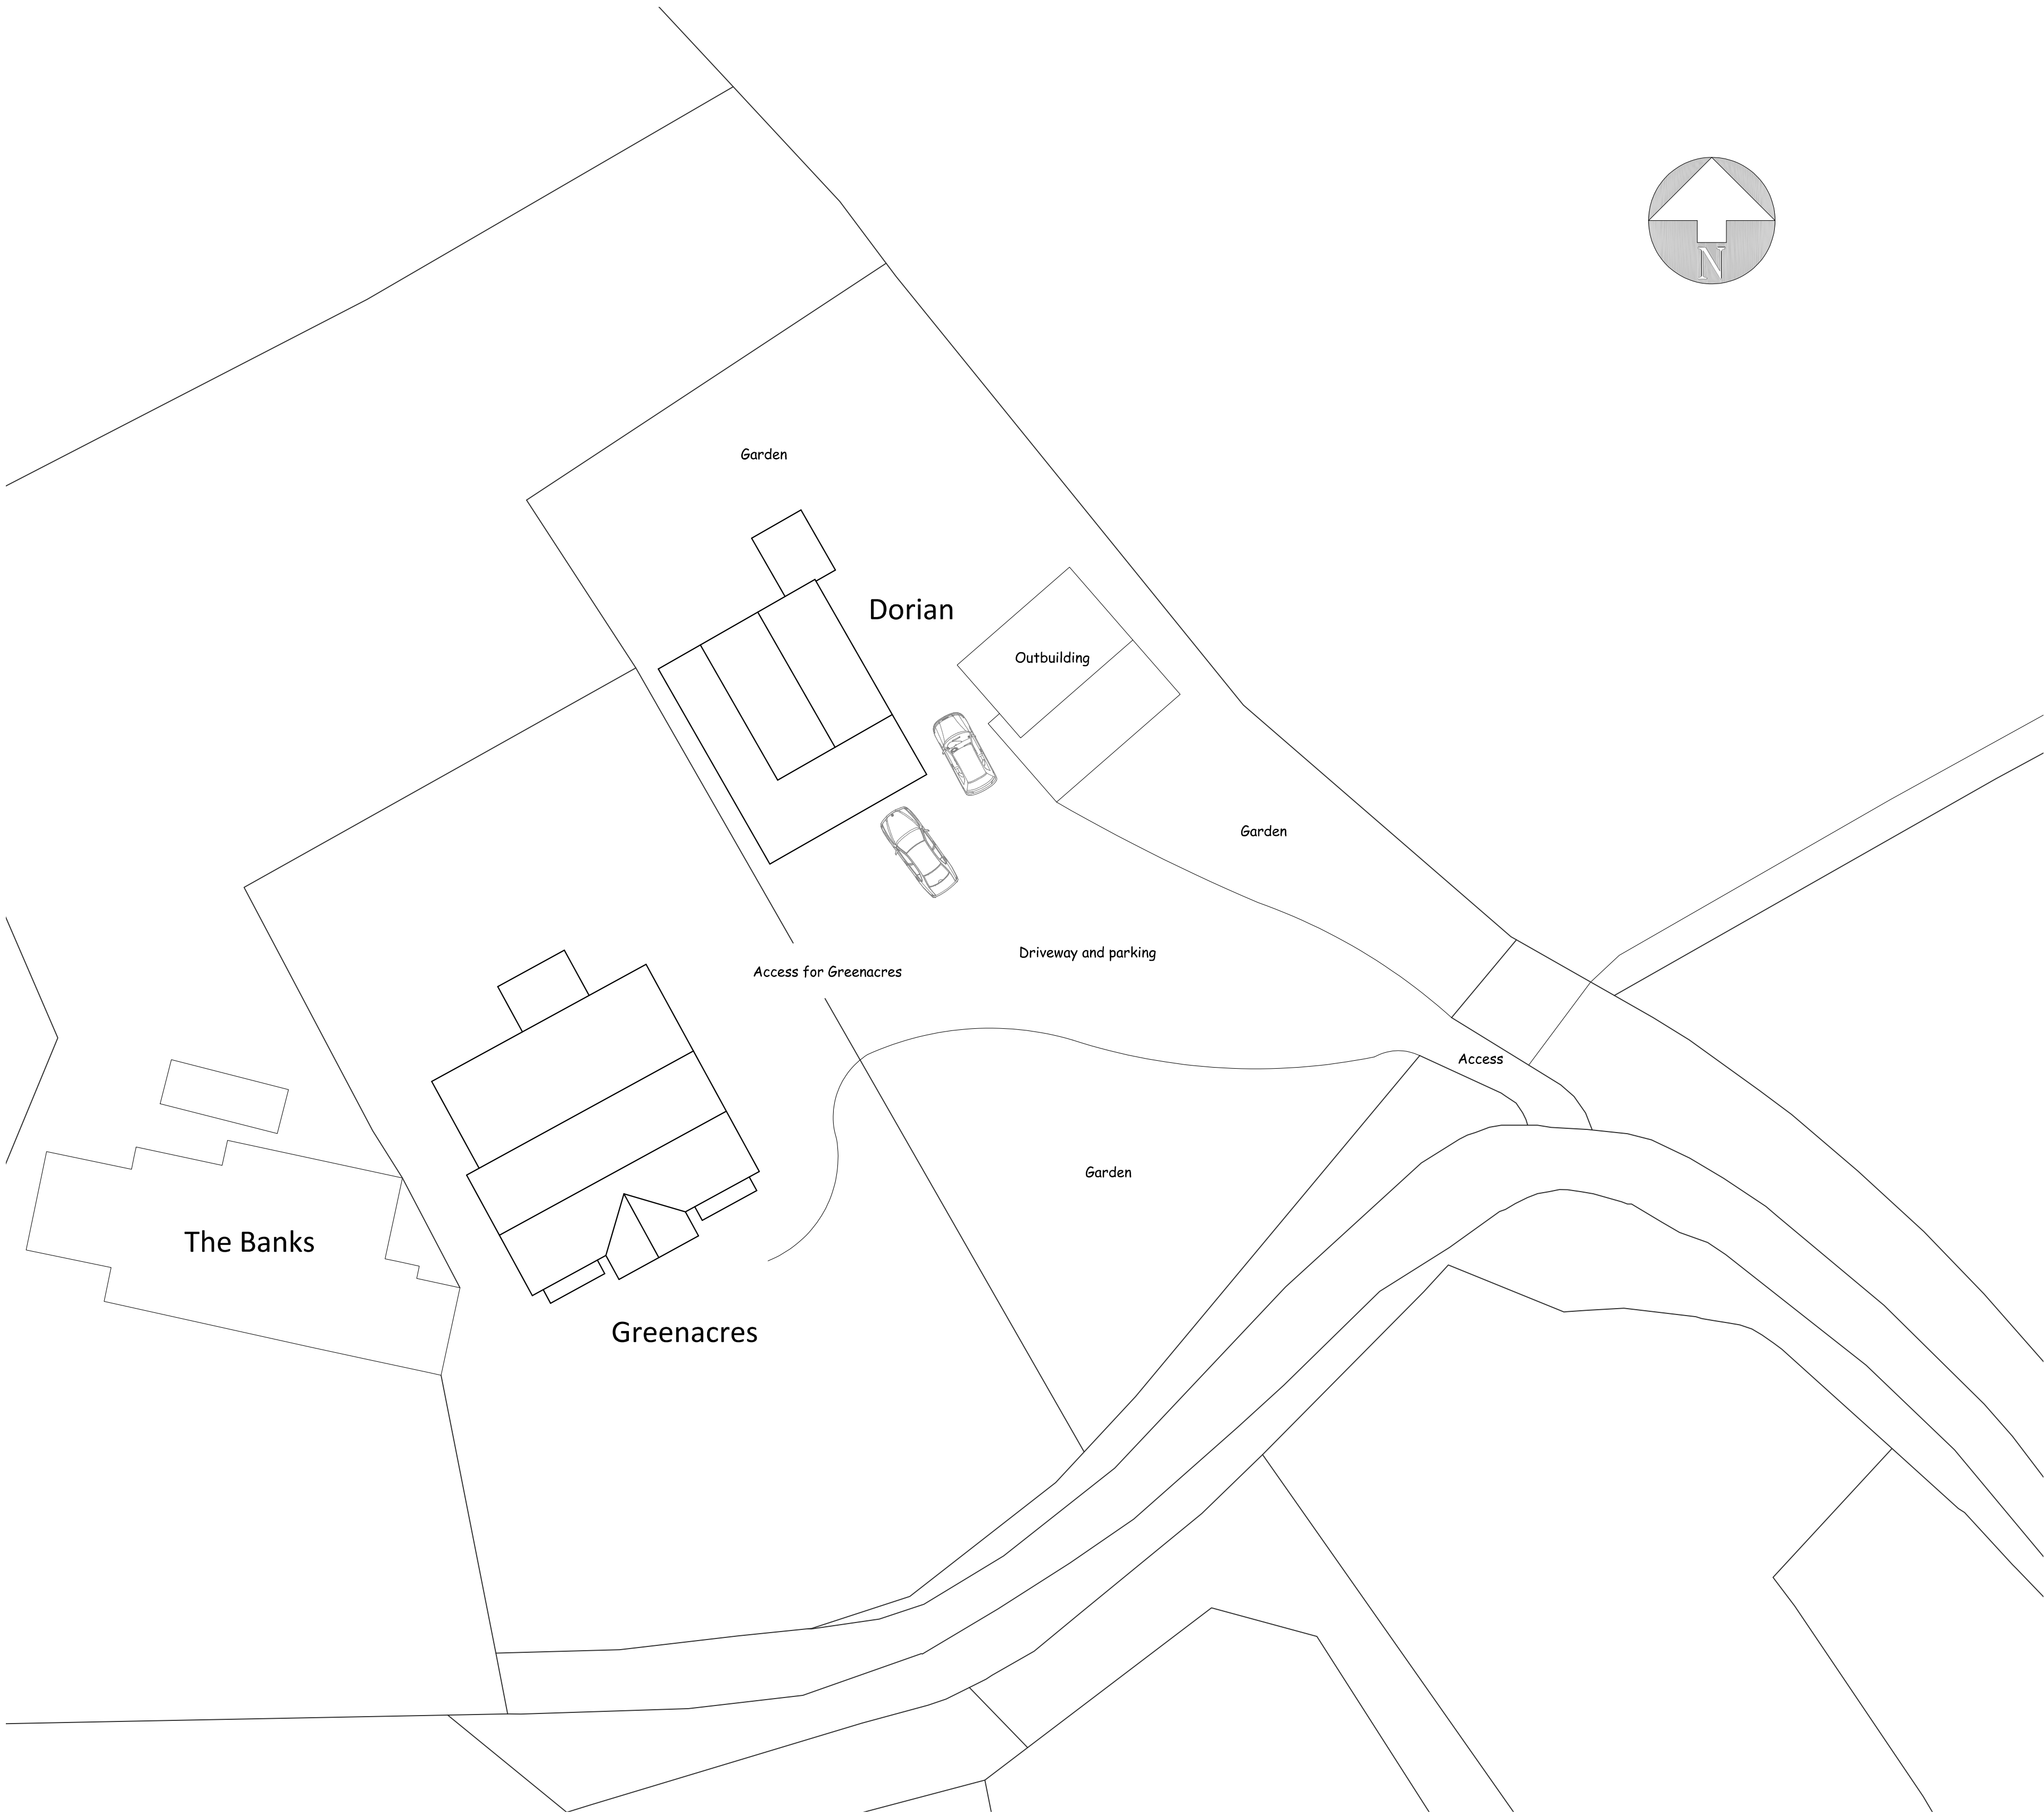


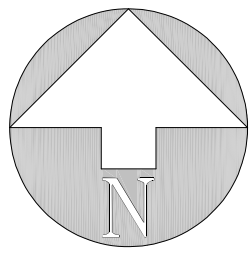

ILETT HOUSE, SMITHY BANK, ALTON, STAFFS, ST10 4AD
TEL 01538 702164
www.nigelforrester.co.uk www.sap-calc.co.uk

CLIENT

Mr and Mrs P Woodward

PROJECT

Proposed enlargement of the dwelling by the construction of an additional storey at
Dorian
Green Lane
Rudyard
ST13 8PN

DRAWING NUMBER 23/678/05

Site/roof plan

SCALES 1/200 @ A1