




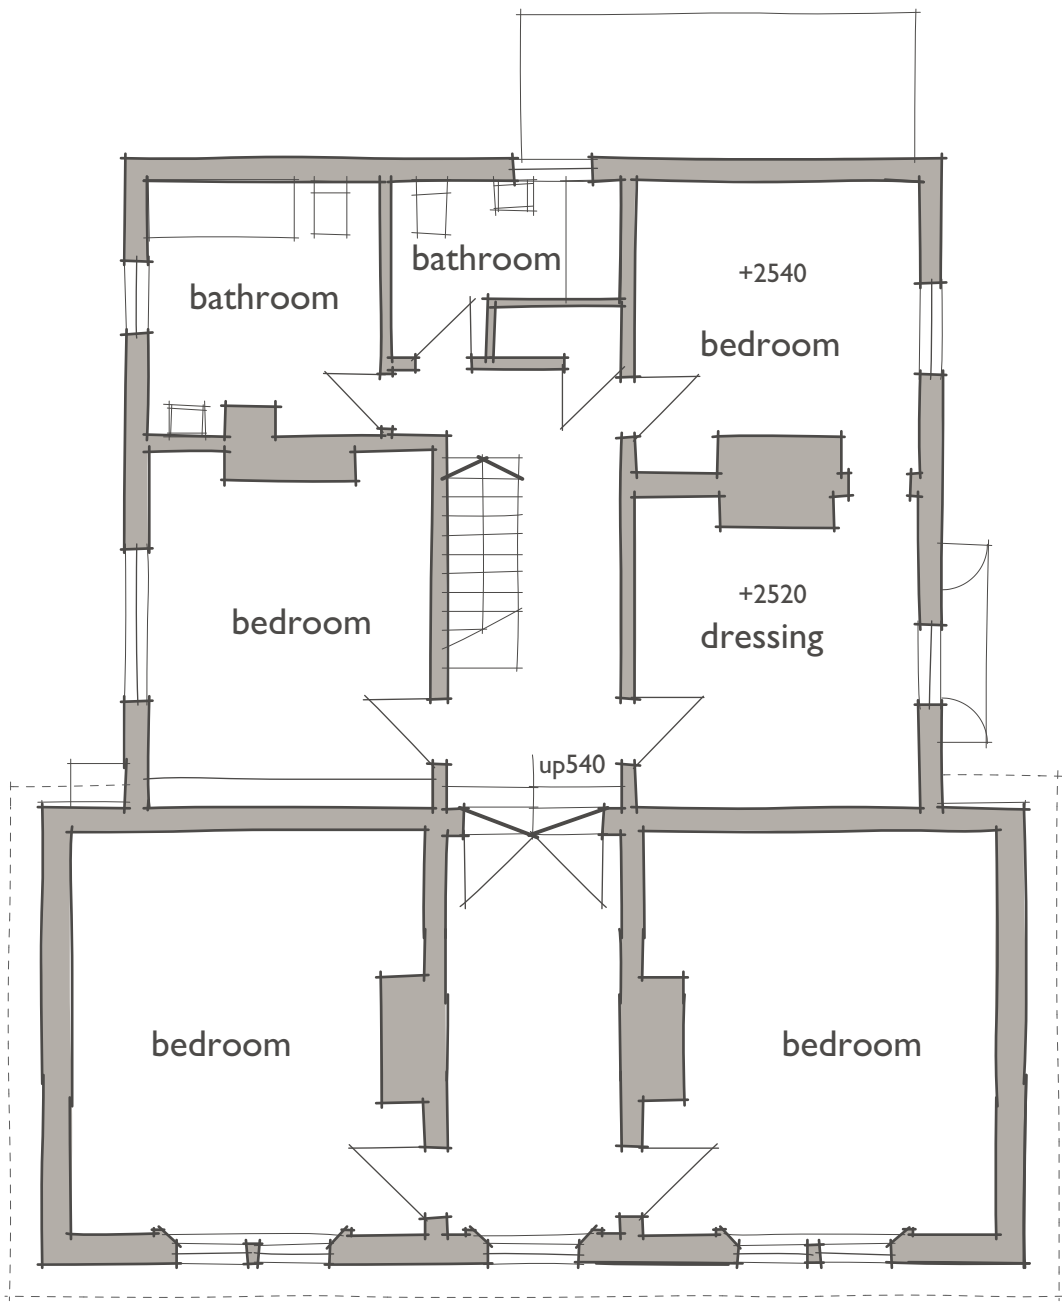

FIRST FLOOR PLAN

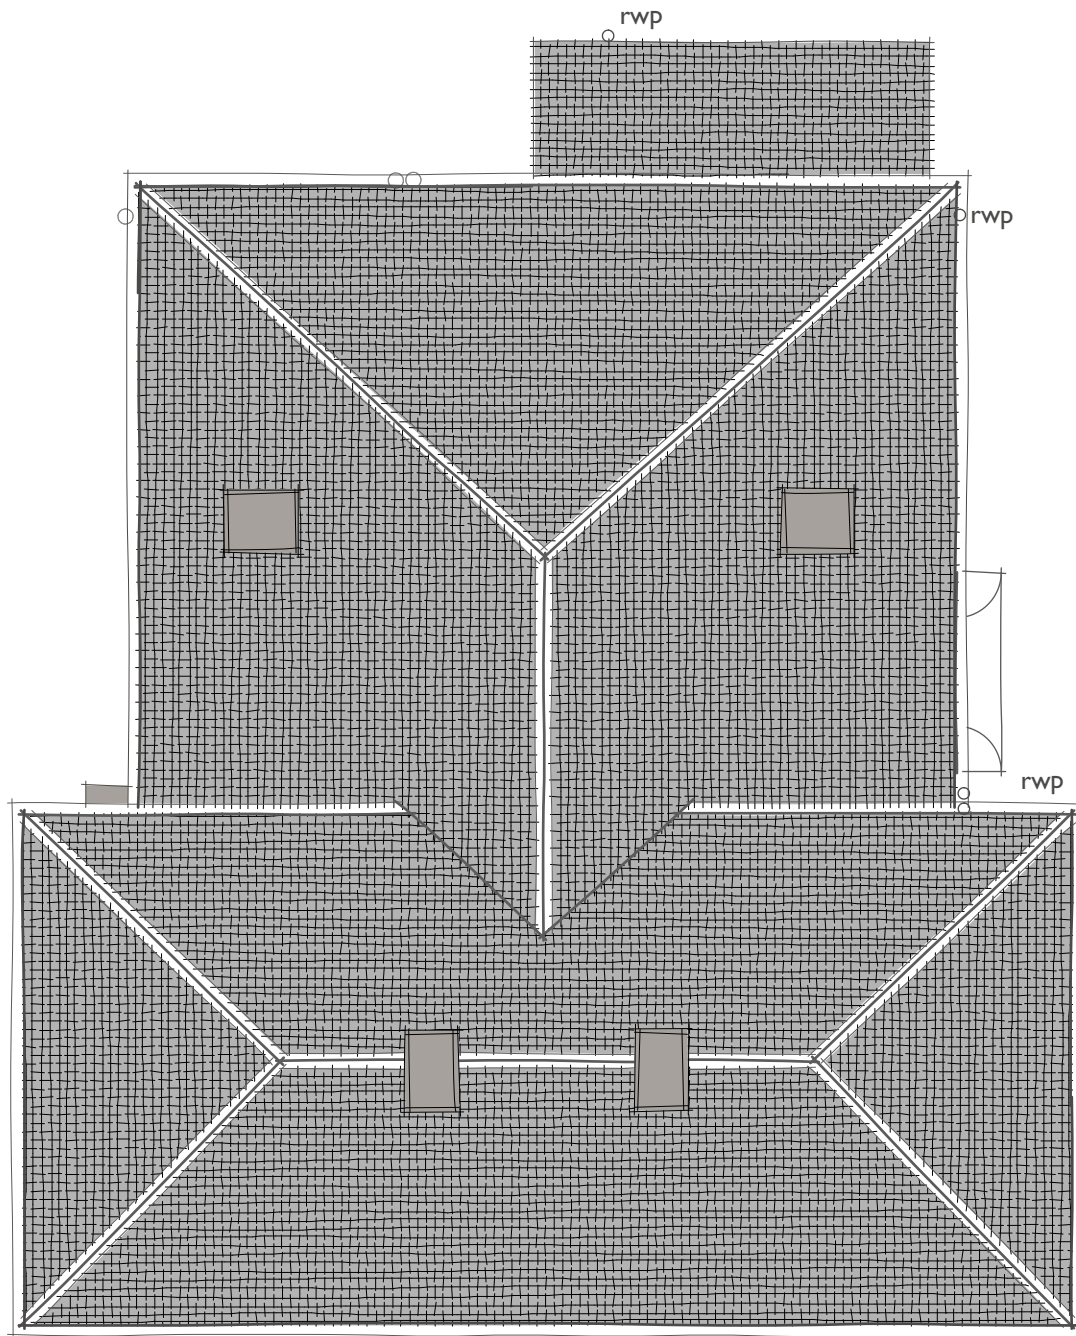

FIRST FLOOR / EXTENSION ROOF PLAN

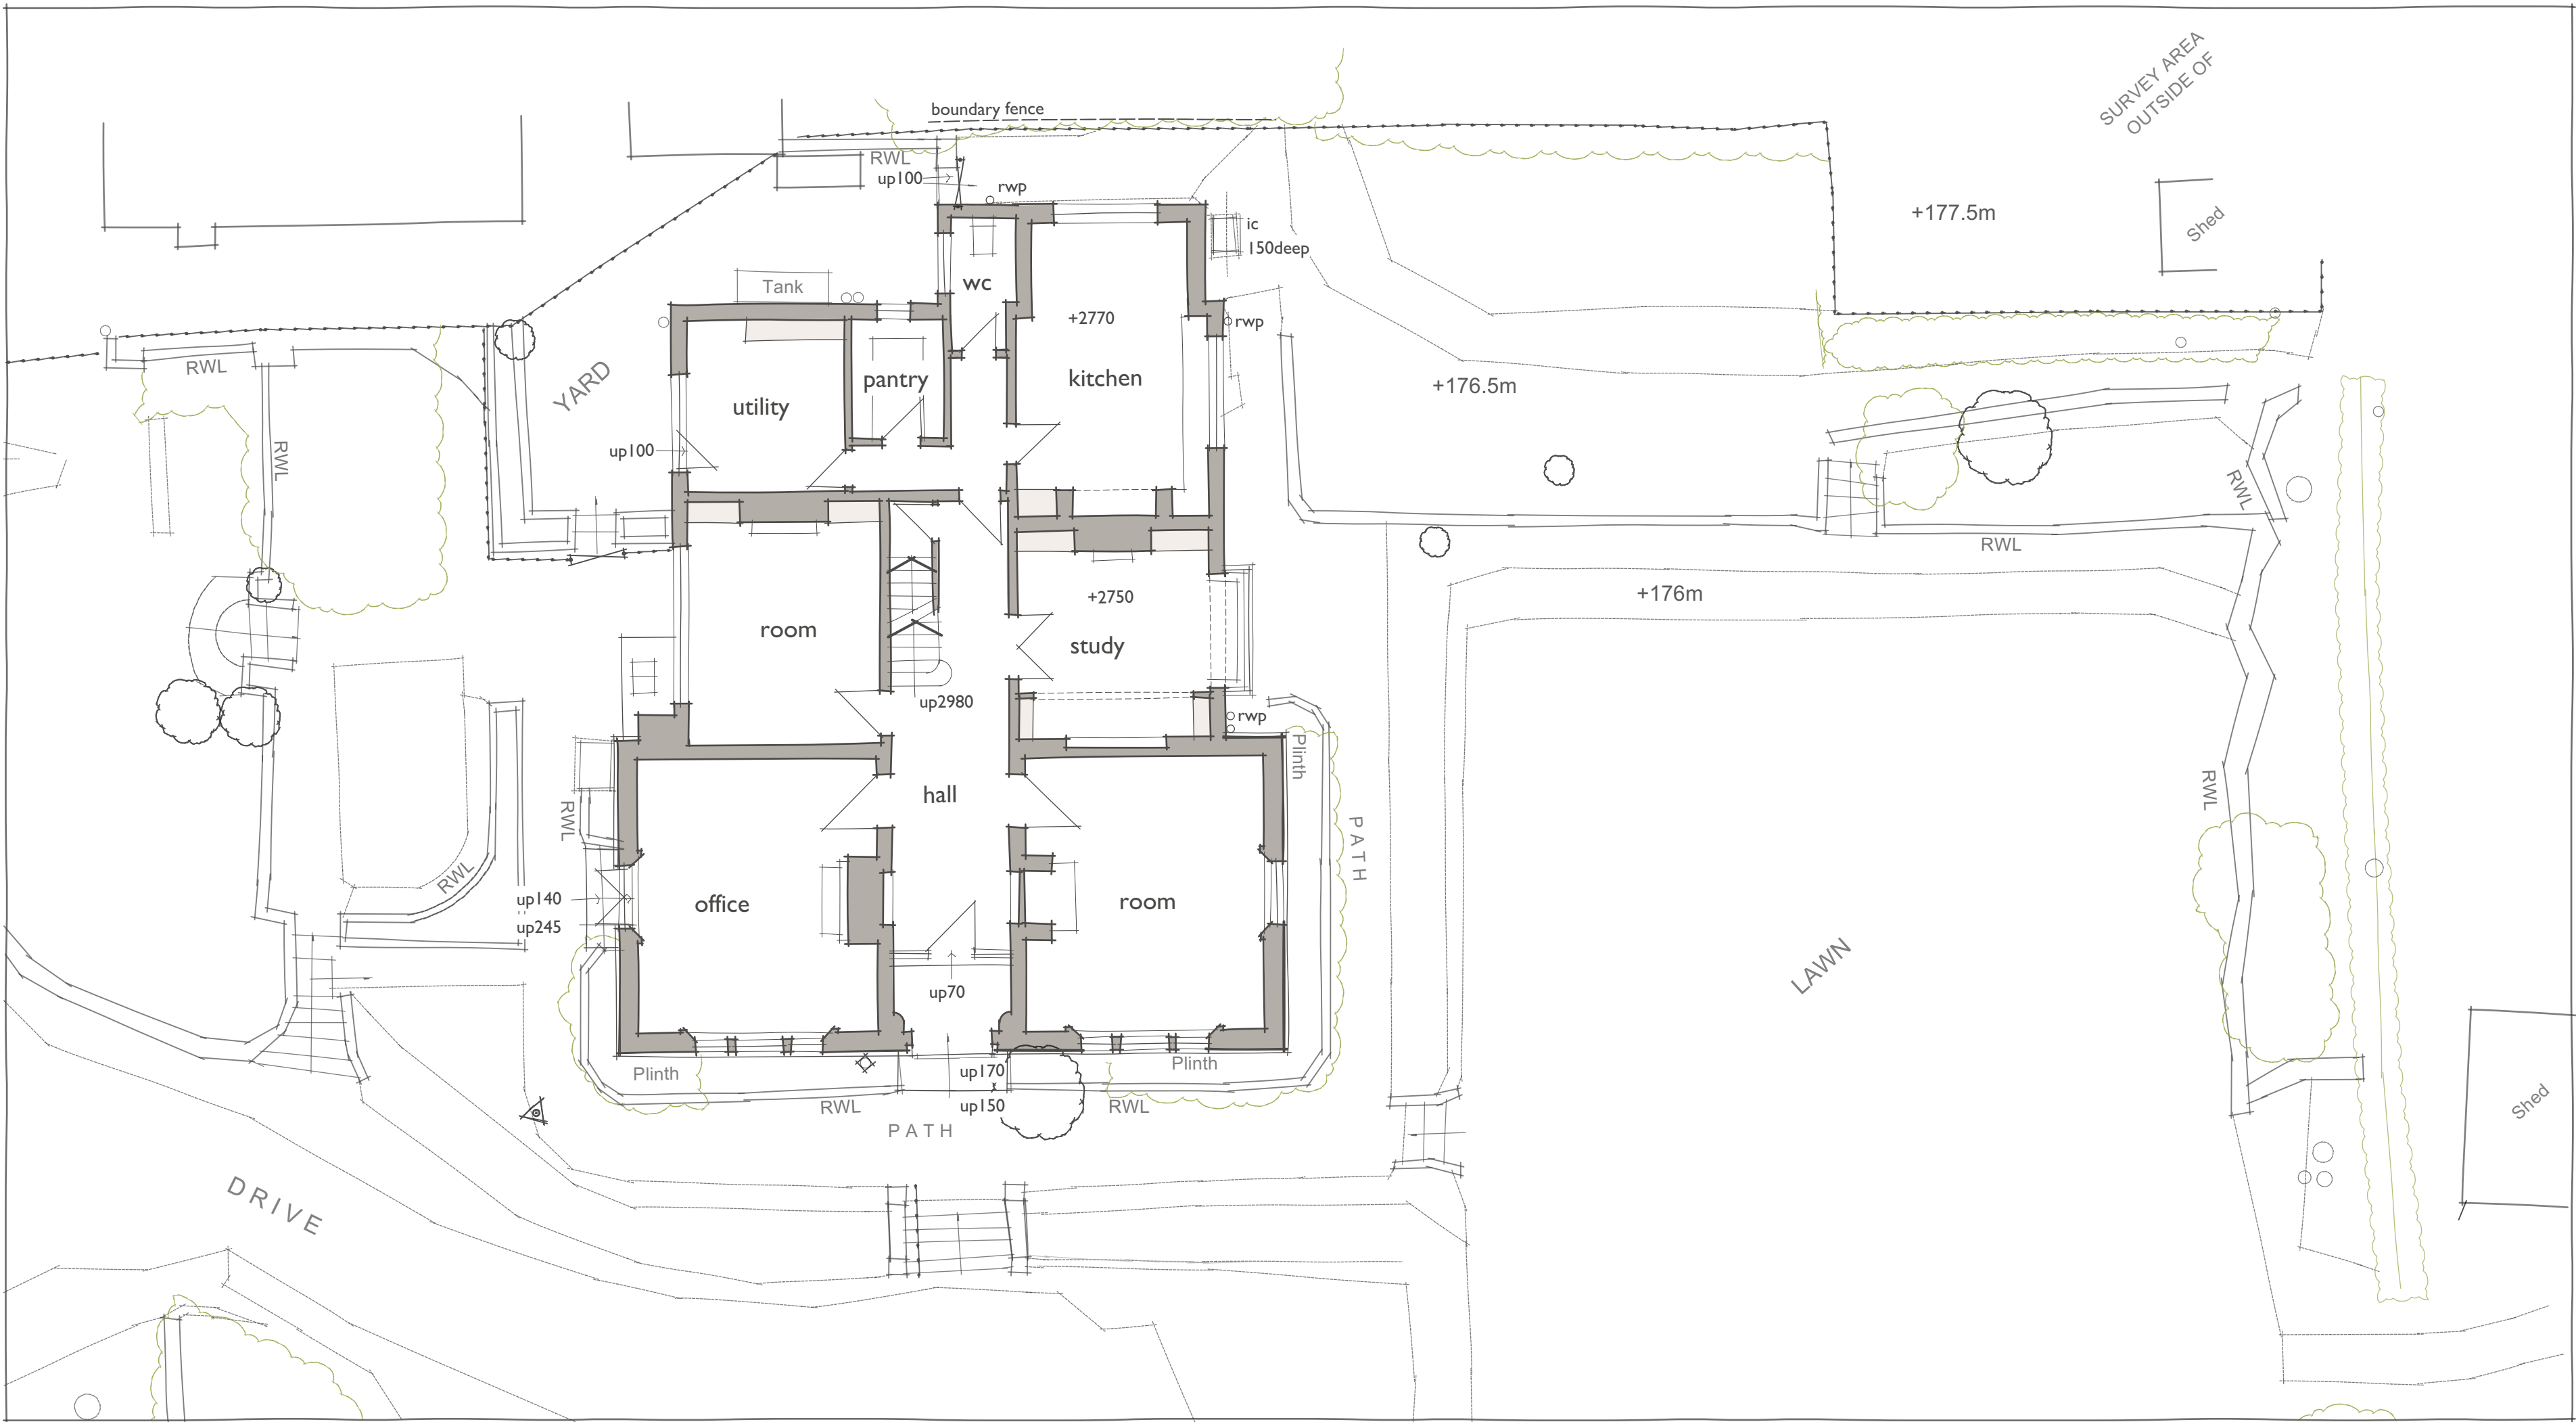

GROUND FLOOR / LANDSCAPING PLAN

Note:
- Building Plan derived from trace over of survey by others, dated April 2018.
- Topographic survey by Detopo dated October 2018 ref D-1809005
- Subject to measured building survey.

B	03/10/23	Title Block Revised	MJ
A	29/09/23	Planning Submission	JB
Rev	Date	Comments	Drawn

RIBA WORKSTAGE / STATUS 3 / Planning

James Boon Architects

RIBA Chartered Practice
T 01629 343059
E studio@jamesboonarchitects.co.uk
W www.jamesboonarchitects.co.uk
S @JBoonArchitects

Cromford Creative, Cromford Mills, Mill Lane, Cromford, Derby, DE4 3RQ

PROJECT

Extension
Marsh House
Draycott

CLIENT

Sean McLaughlin

TITLE

Floor and Roof Plans
As Existing

SCALE	1:100 @ A1	DATE	March 2021
DRAWN	JW	CHECKED	JB

PROJECT NO.	DWG NO.	REV NO.	DWG SIZE
1914	(08)04	B	A1

© This drawing and the building works depicted are the copyright of the Architect and may not be reproduced except with written consent. All contractors must visit the site and be responsible for taking and checking all dimensions relative to their work. The Architects are to be advised of any variation between drawings and site conditions. Do not scale off drawings for construction purposes. All dimensions to be checked on site. Drawings up to RIBA Workstage 3 and below are not suitable for construction, while Workstage 4 is only suitable if status is marked Construction.