




garden elevation



side elevation



courtyard elevation

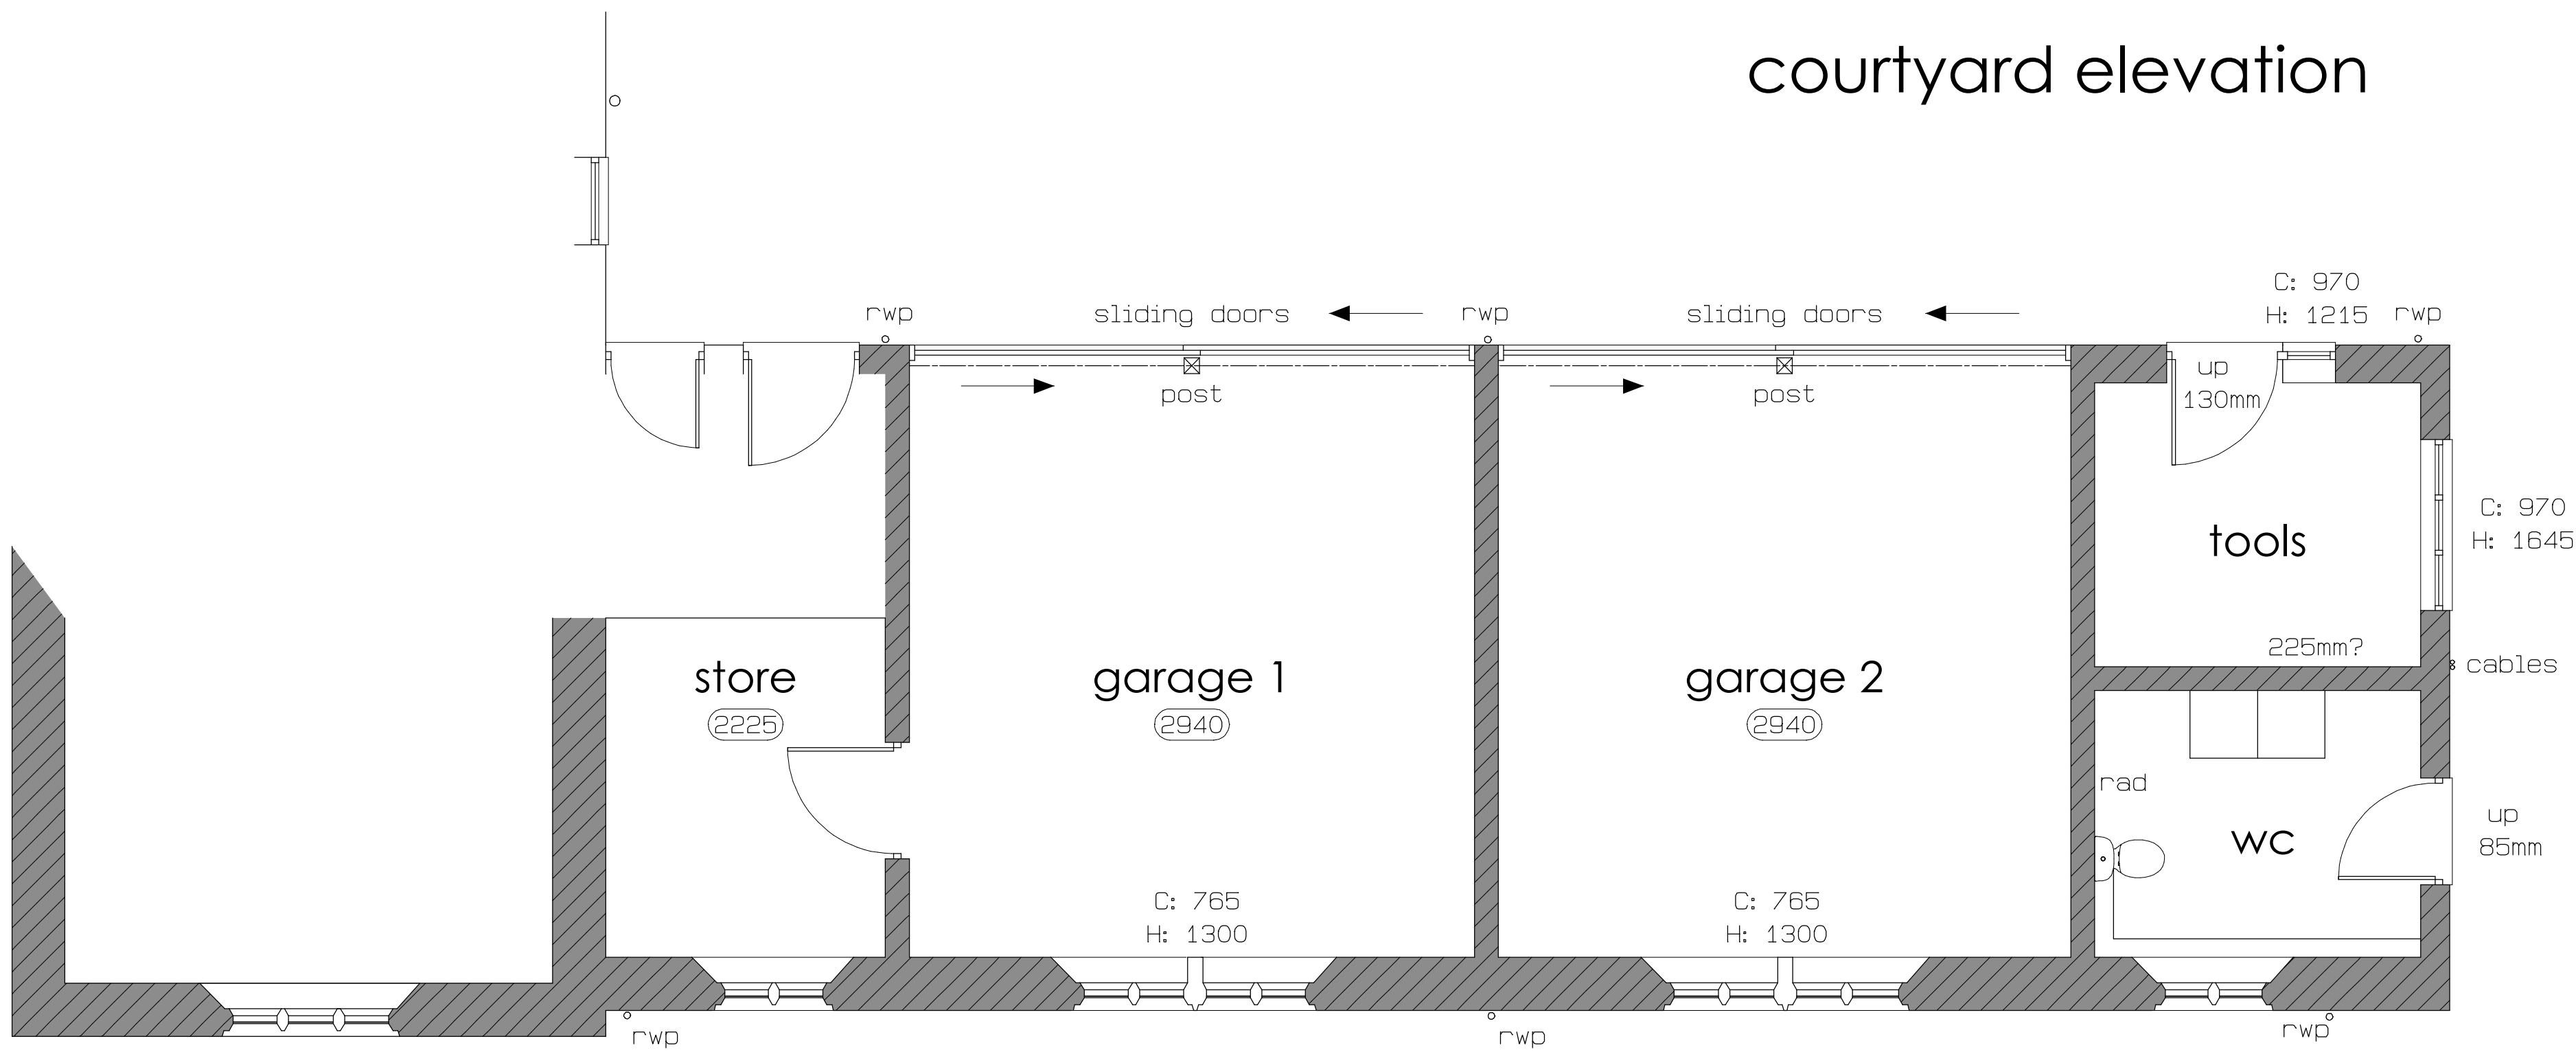

floor plan

A1

Client			
Mr. P Hammonds			
Contract			
Proposed swimming pool extension to the garages at Sharpcliffe Hall, Ipstones, Staffordshire			
Drawing Title			
Existing Conditions - Floor plans & Elevations			
Date	October 2022	Status	Preliminary
Scale	1:50 @ A1	Contract Number	5965
Drg. No.	5965 - 001	Revision Suffix	
Revisions			