


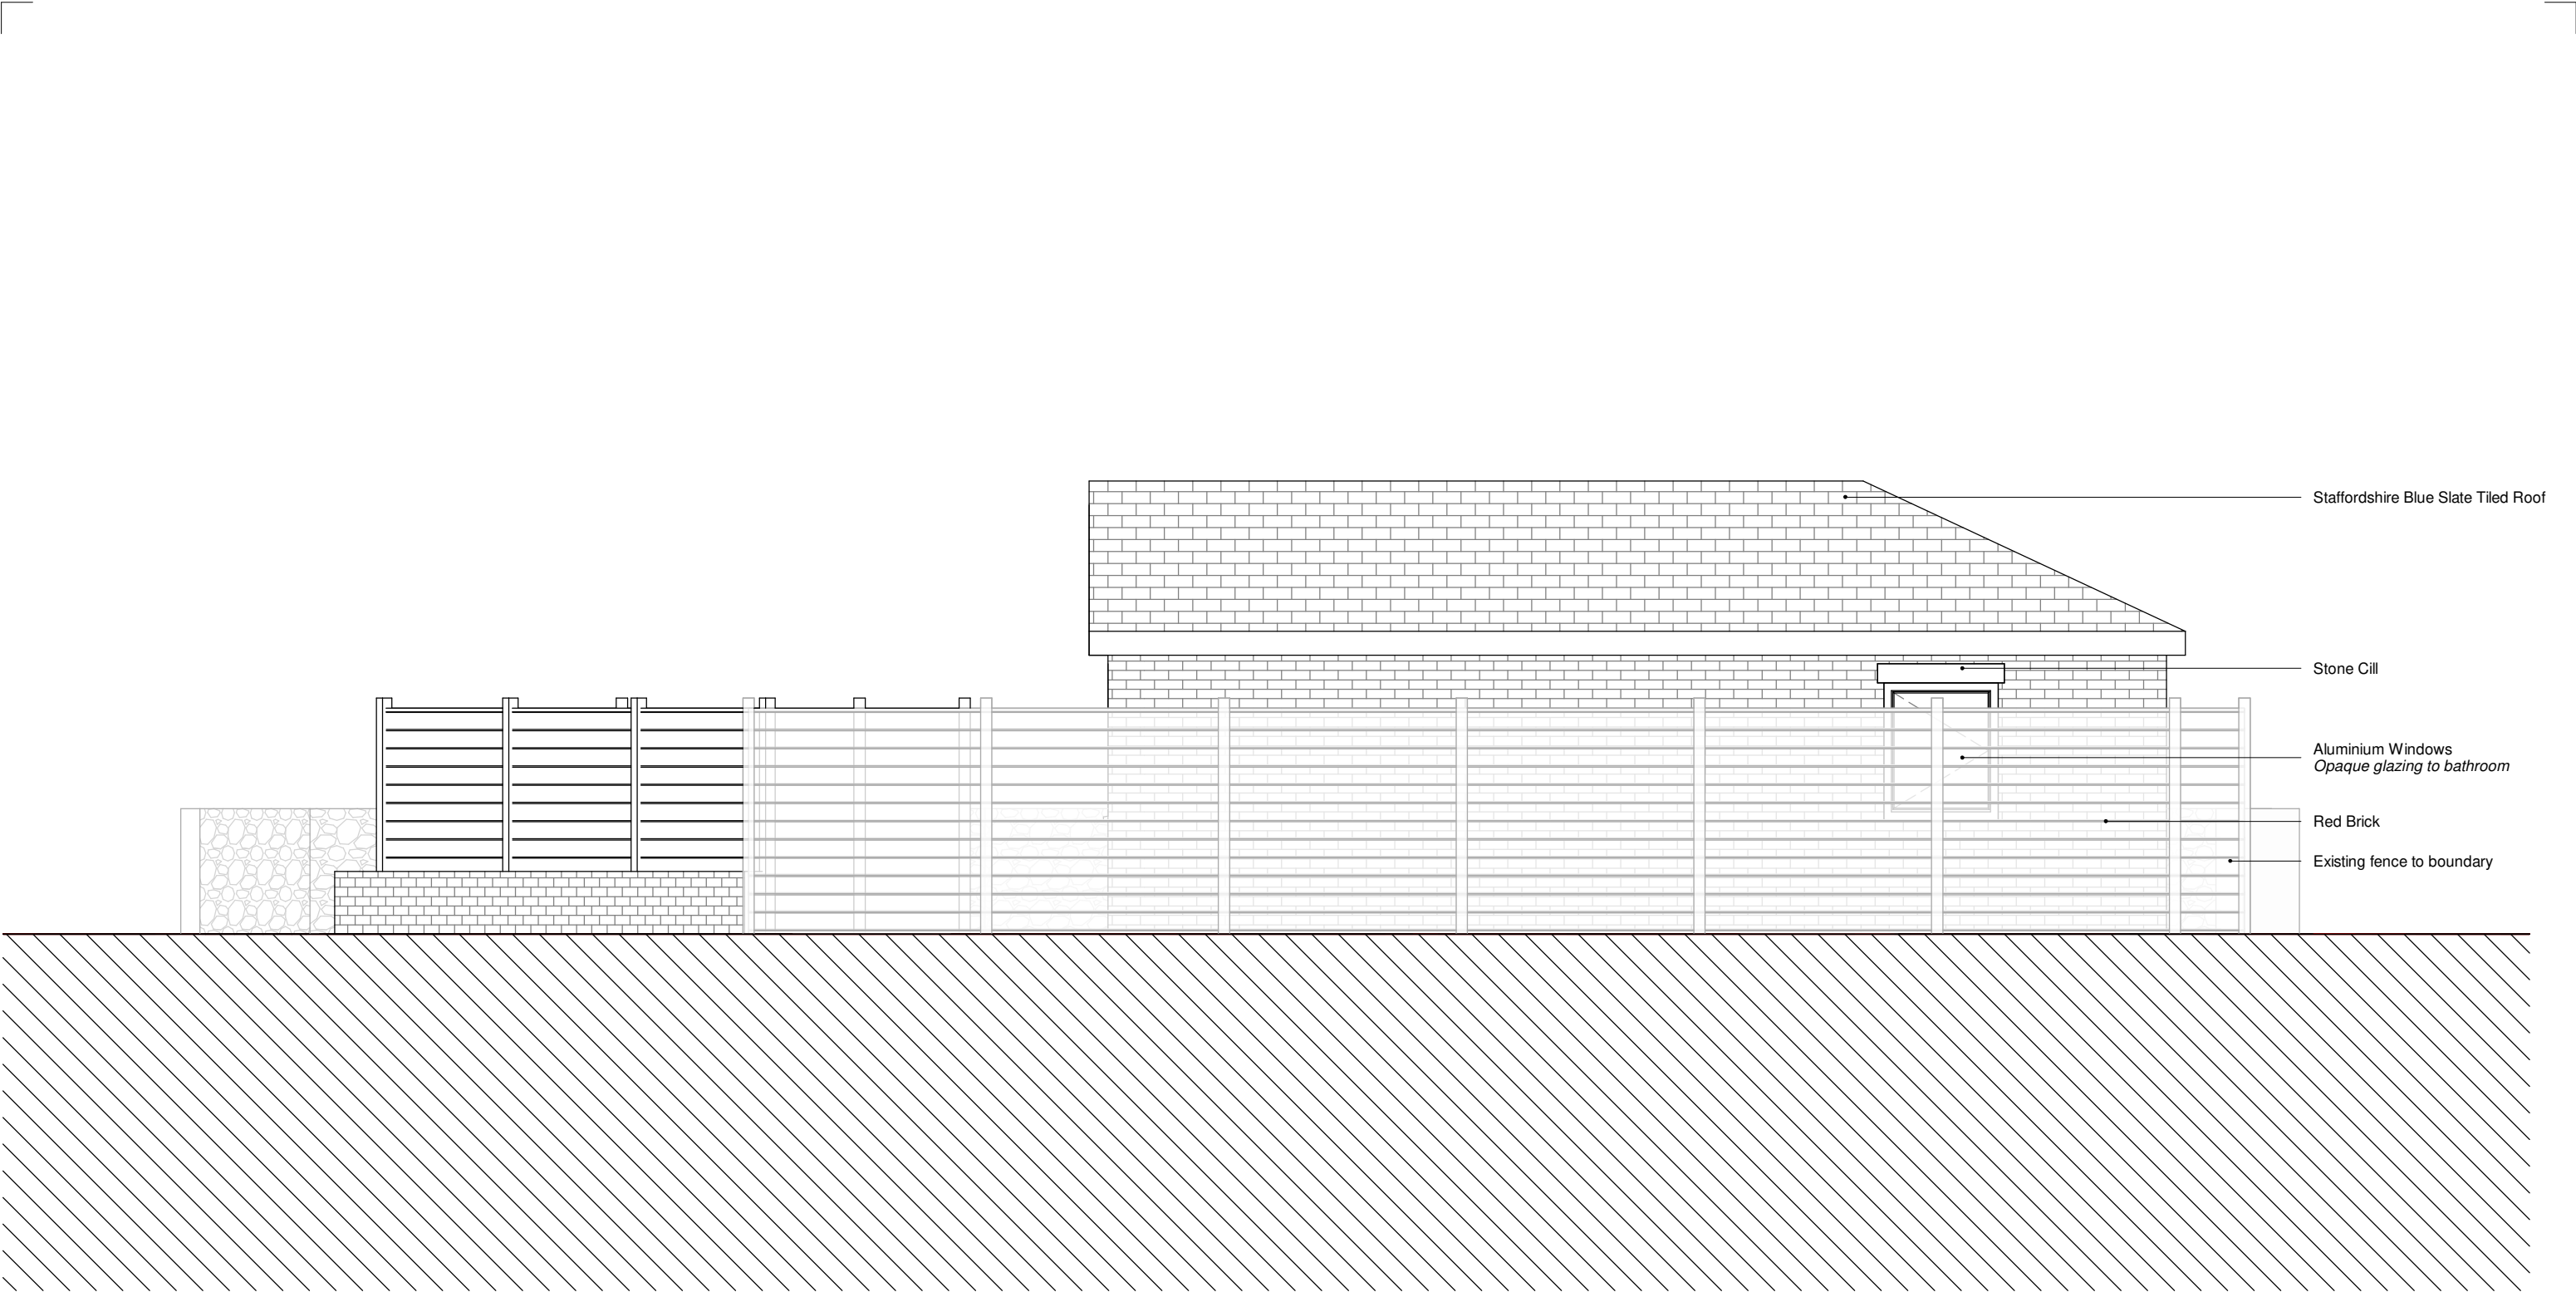

Client's Name P Climpson		Drawing Title North Elevation		Date Oct 23	
0.50.511.522.5		Number 300		Rev A	
Scale 1:50@A3		Status PLANNING		Title Breach Road, Brown Edge	
				A10/10/23Planning Issue	
				RevDateRevision DetailsDrCh	
				CAD Plot Date: 10/10/2023 09:17:42	