


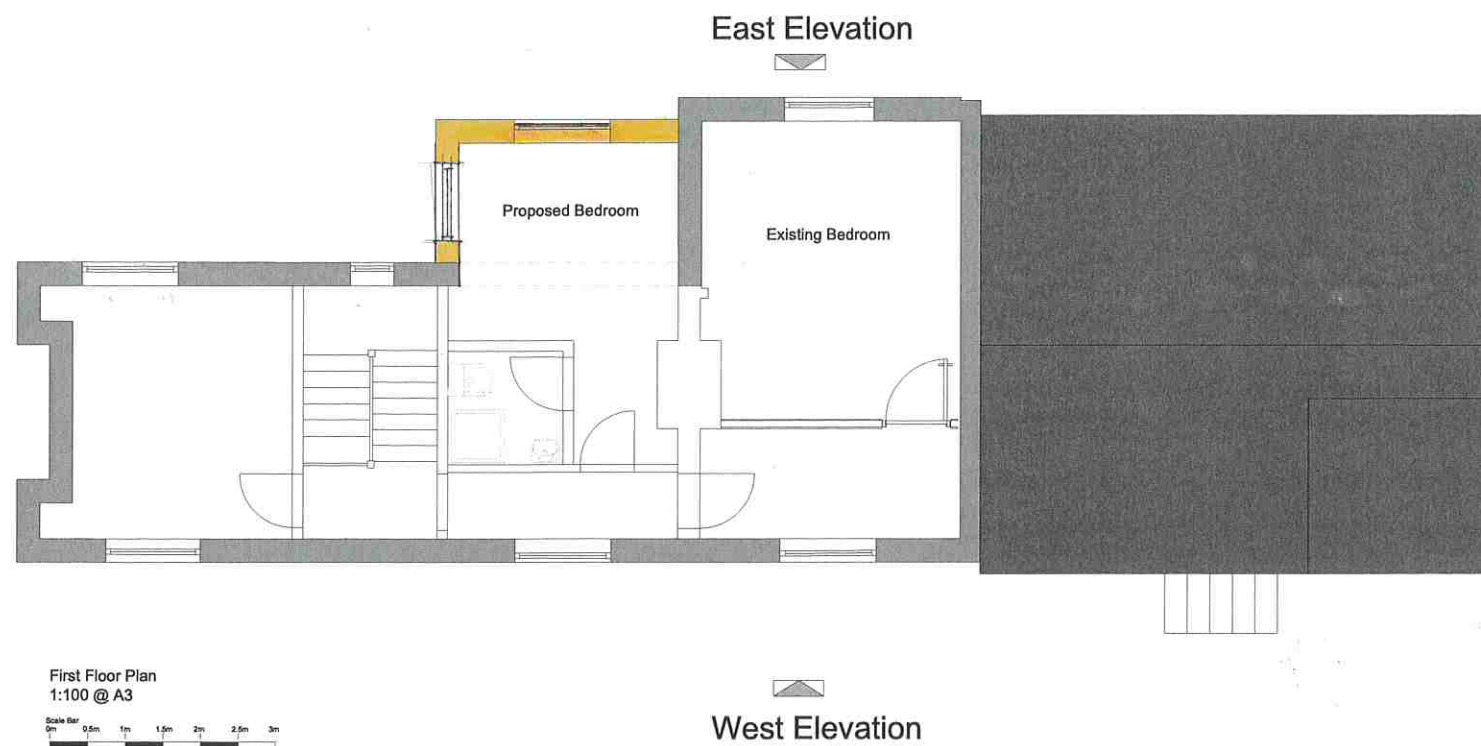

hulmeupright
architects

Queens Gardens Business Centre
31a Ironmarket
Newcastle under Lyme
Staffordshire
ST5 1RP

Tel: 01782 621949
Email: stoke@hu-arch.co.uk

www.hulmeupright.co.uk

Client
Mr and Mrs T Shelton

Project
Proposed Extension to Dray Cottage

Title
Proposed First Floor Plan

Status
Planning

Date 08.02.23

Drawn IM

Scale @A3 1:100 @ A3

Checked

Project No Drawing No.

N1109_AL(0)05

Rev