



Barn at Stoney Rock Farm, Waterhouses
Proposed Plans and Elevations


South Elevation

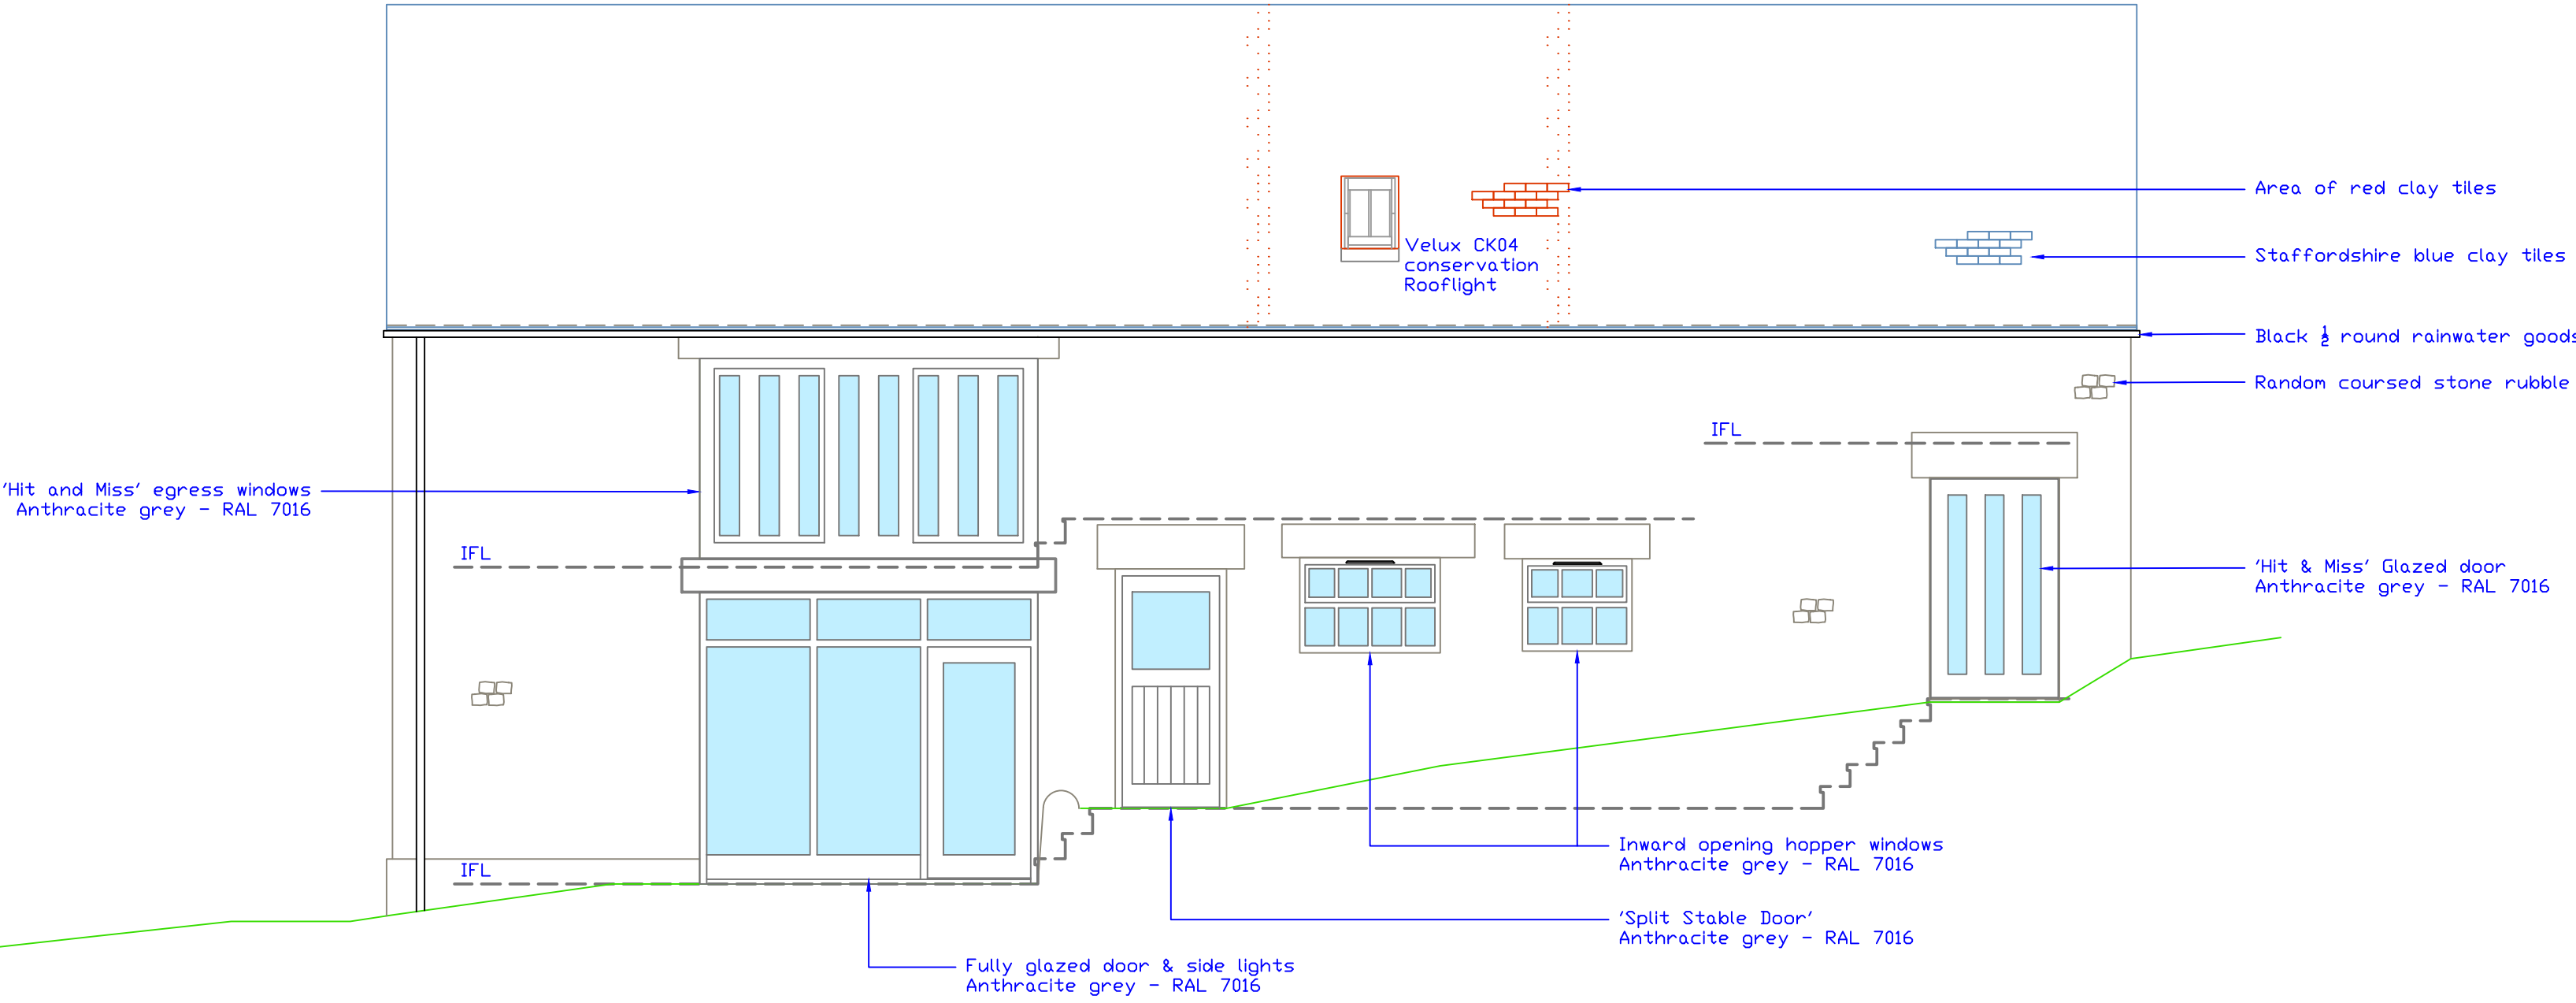


East Elevation

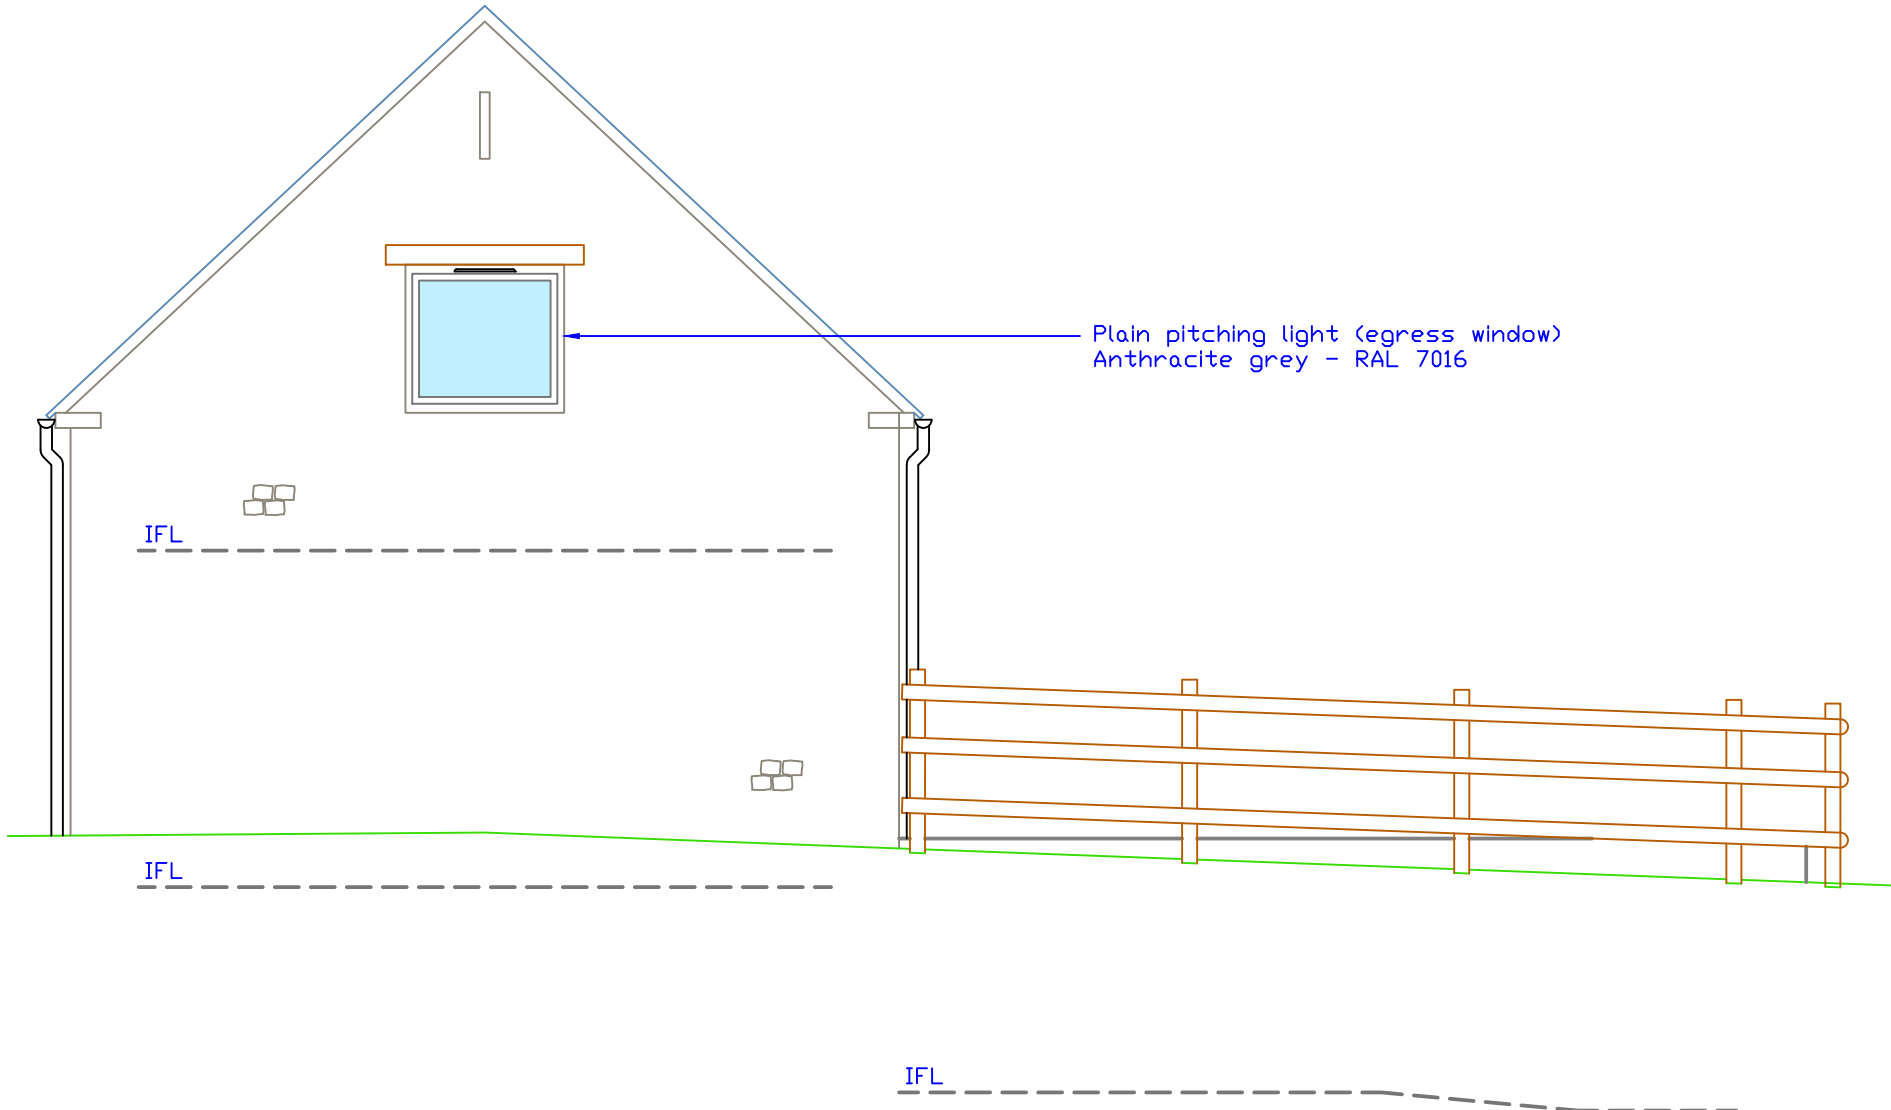


West Elevation

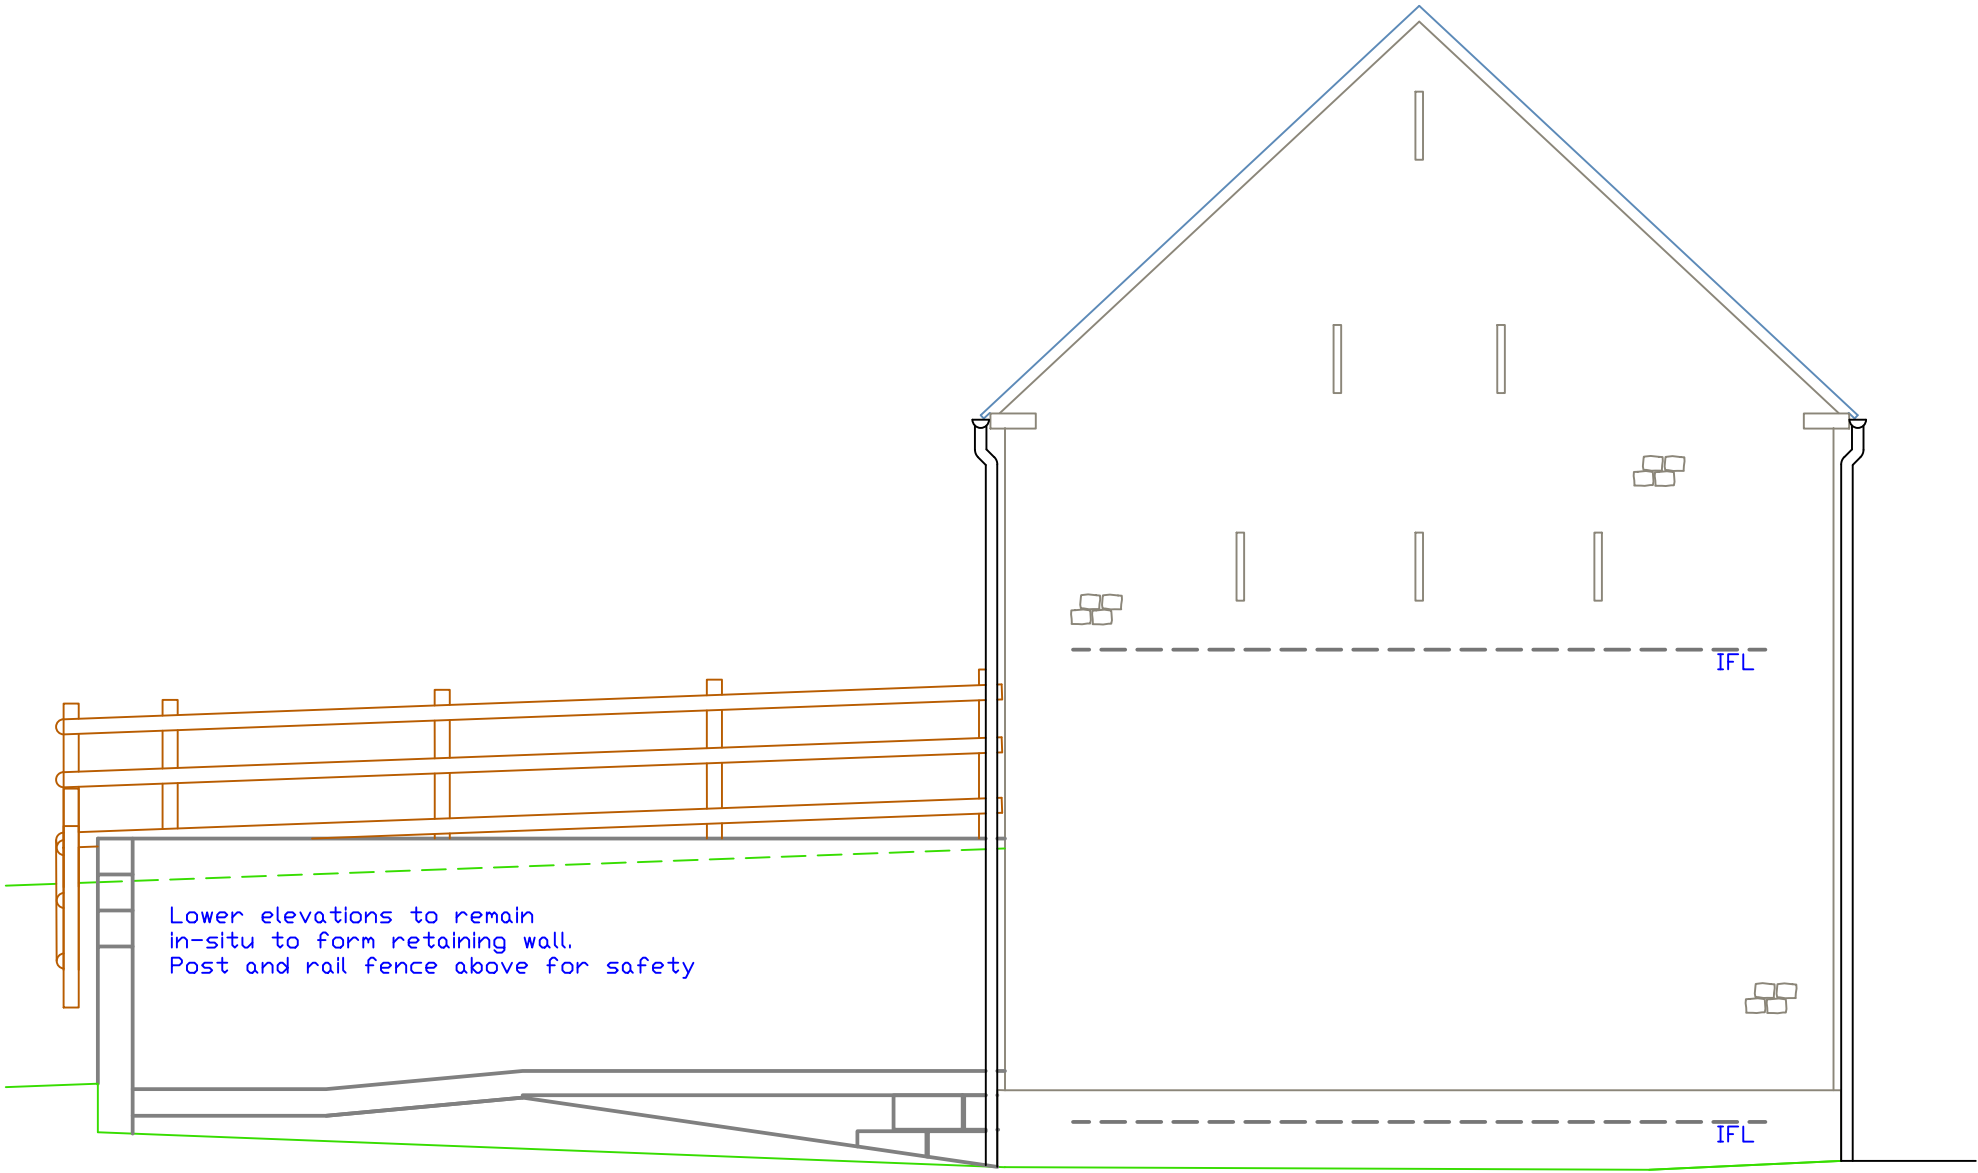


North Elevation

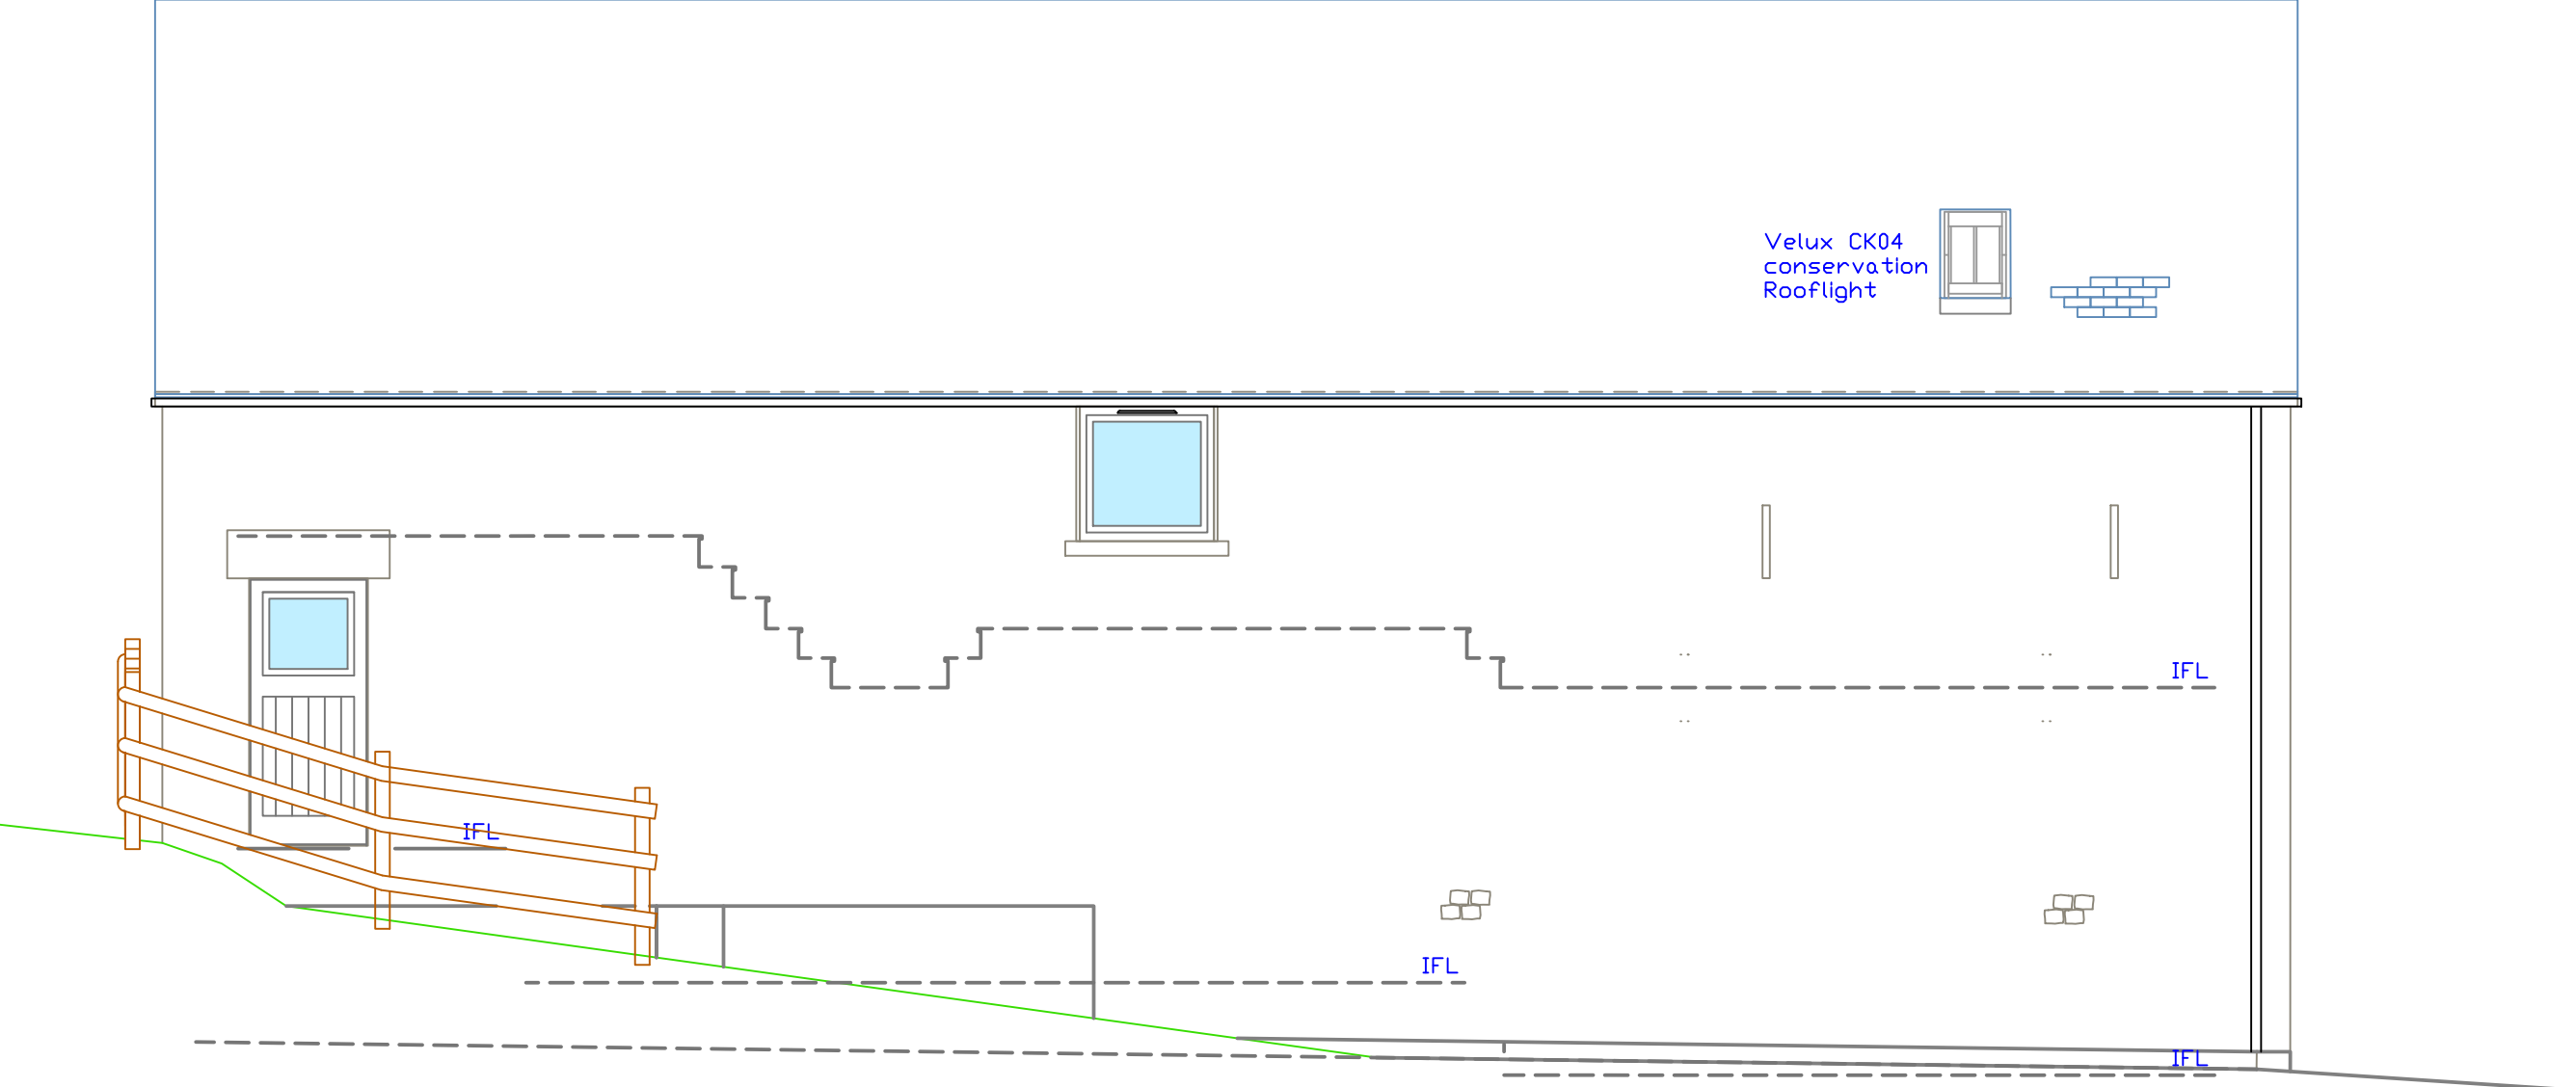


First Floor Plan

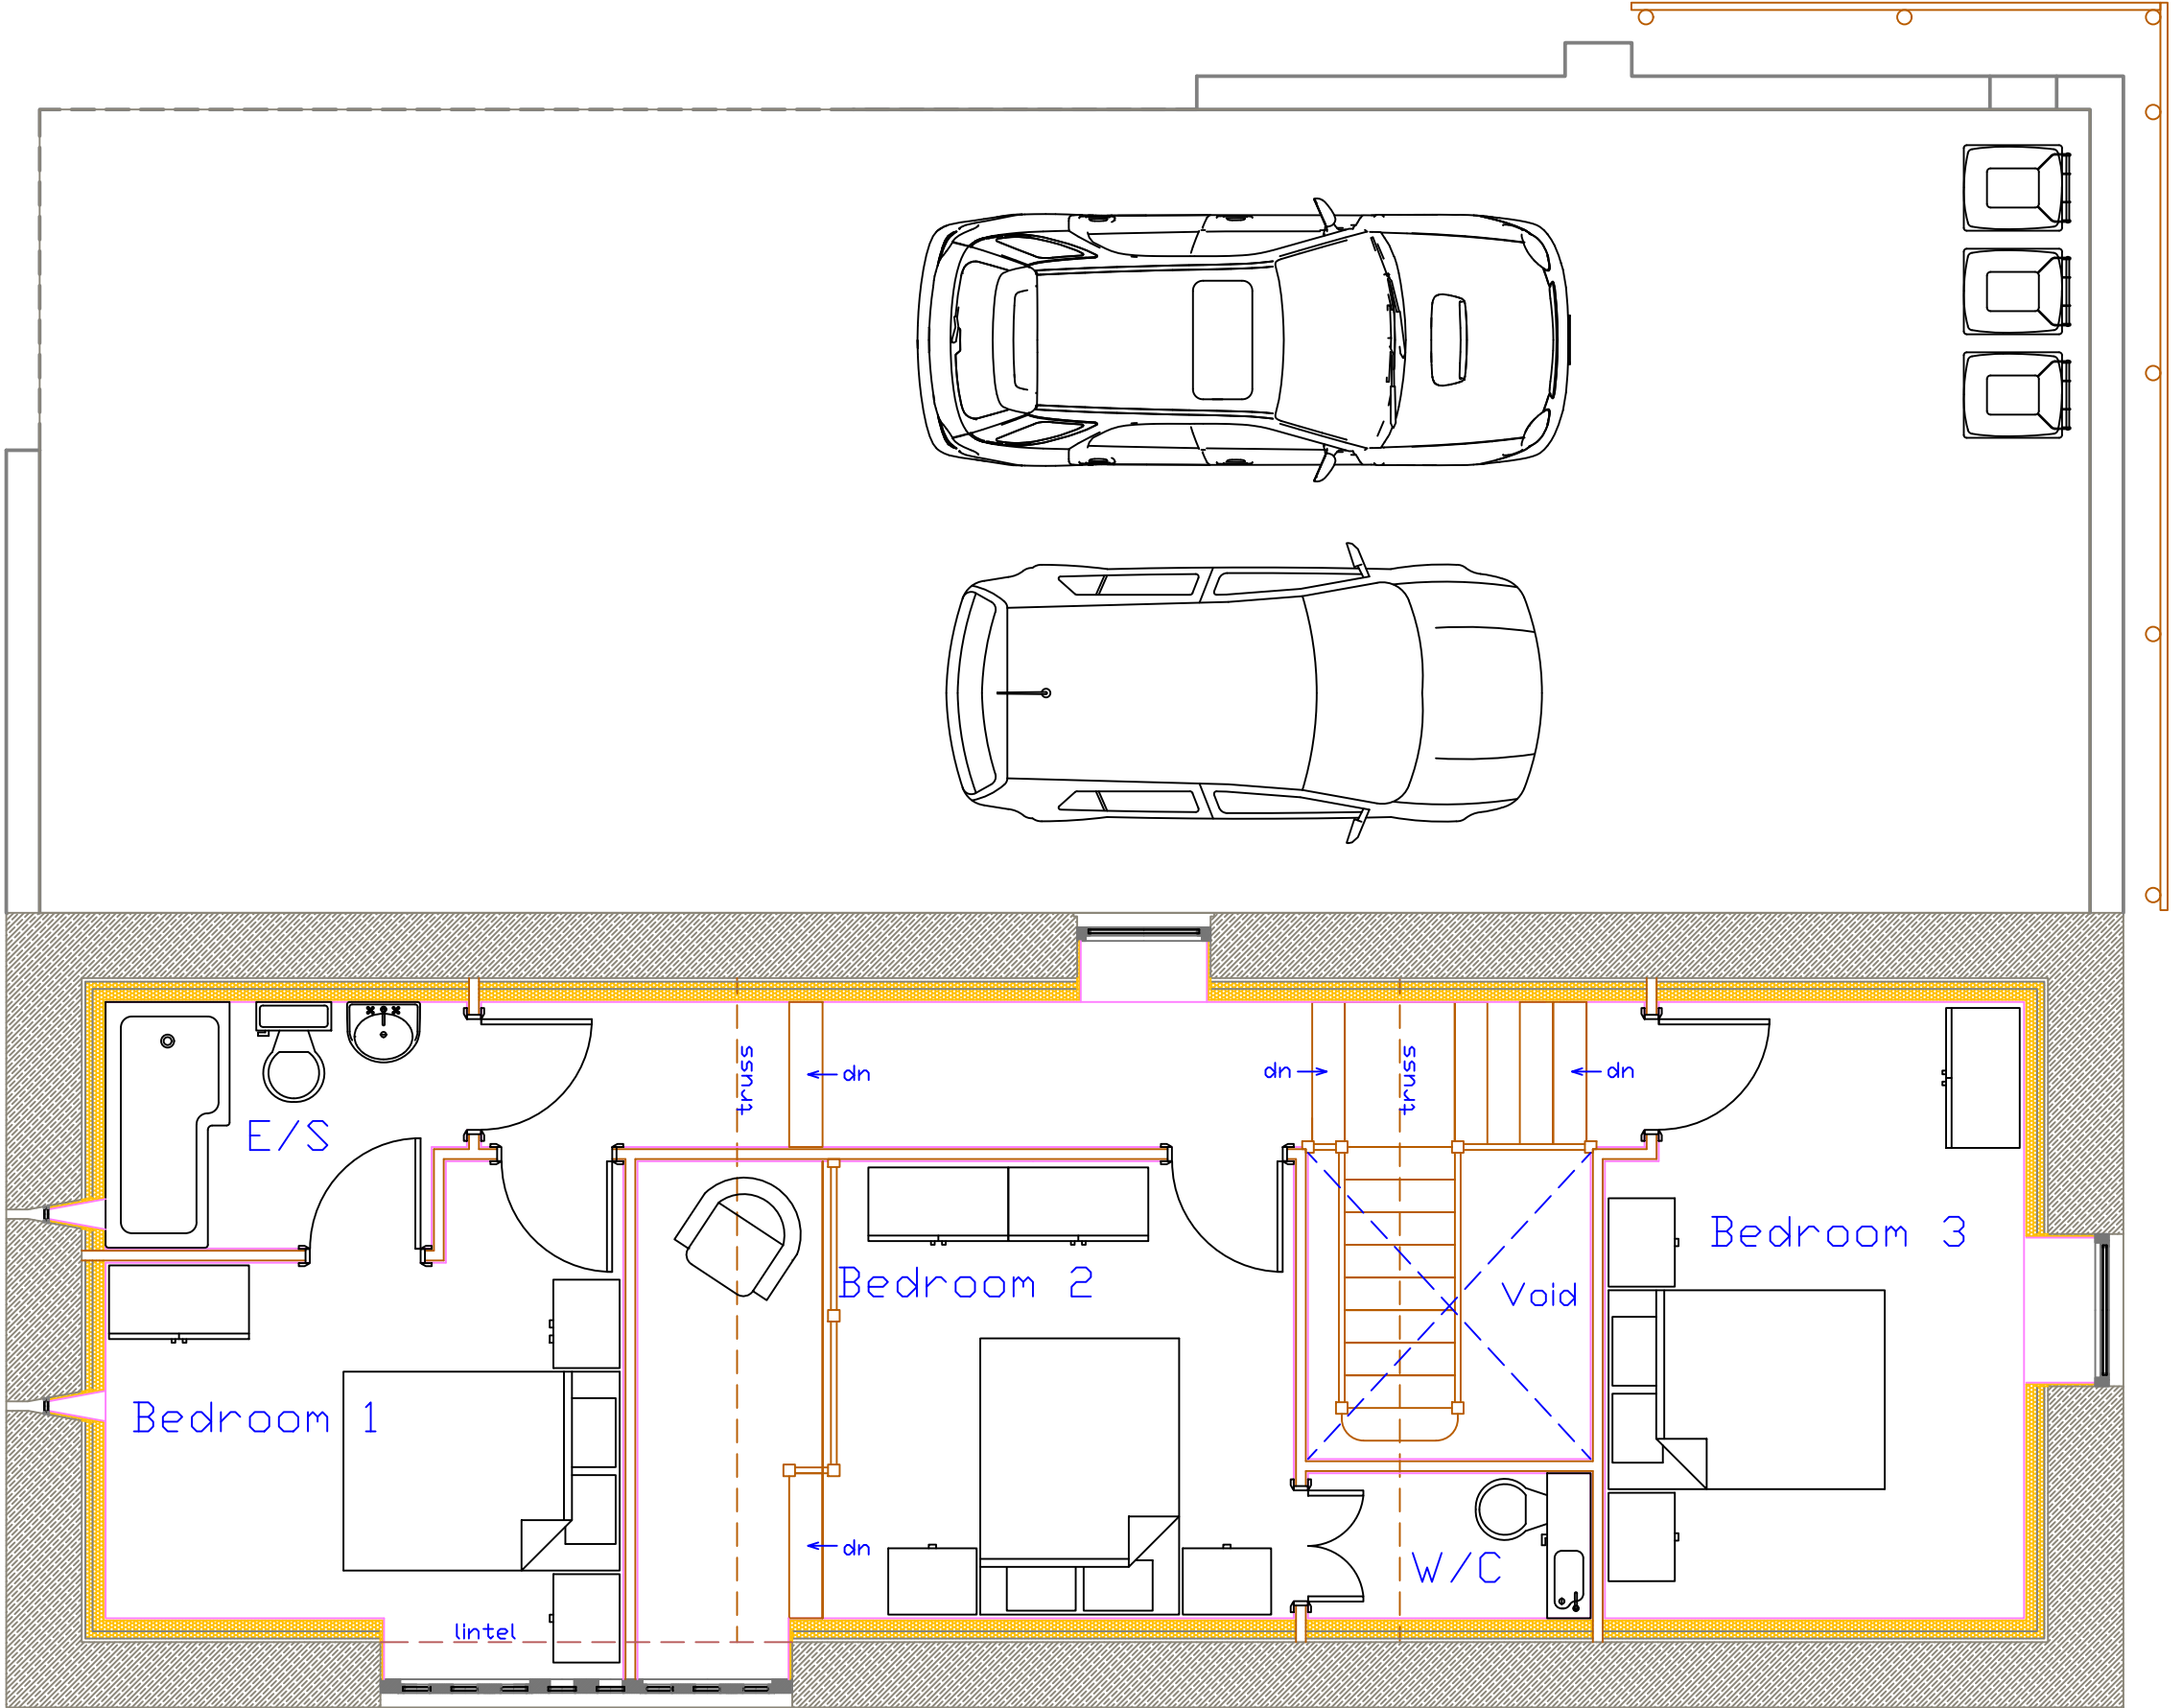


Block Plan 1:200

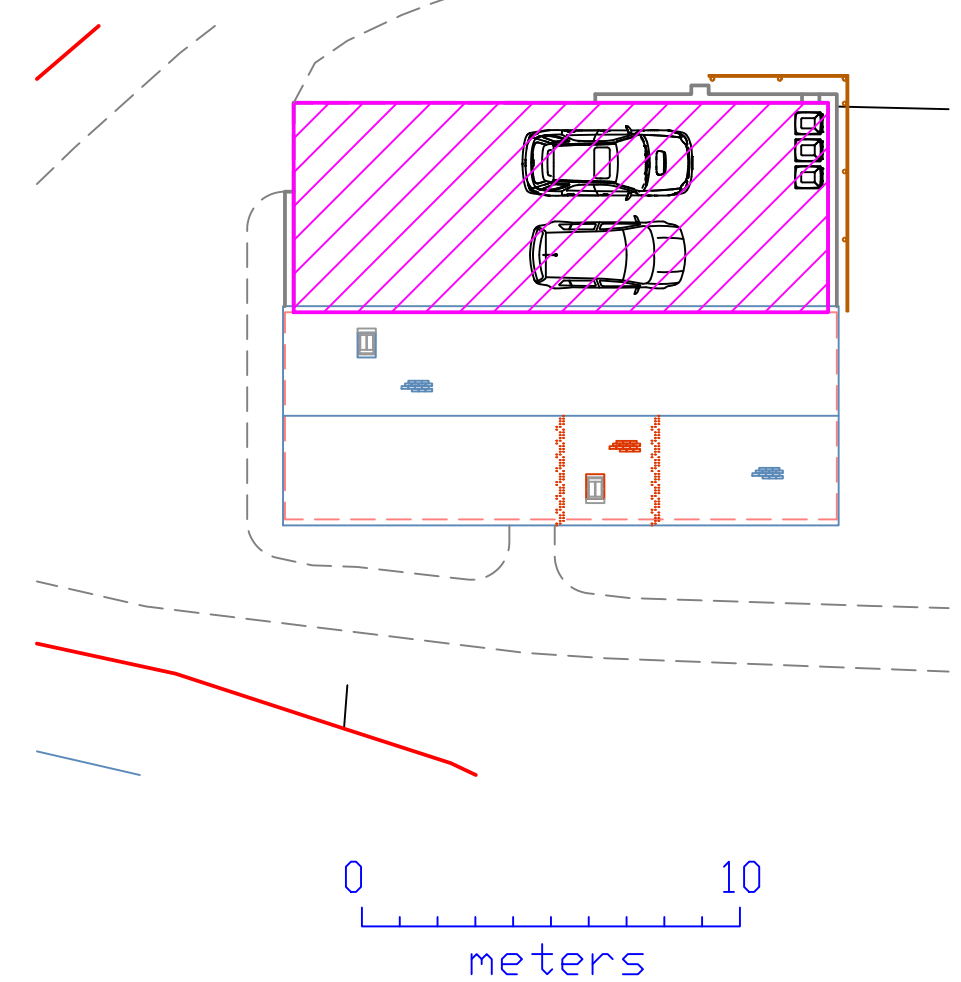

Ground Floor Plan

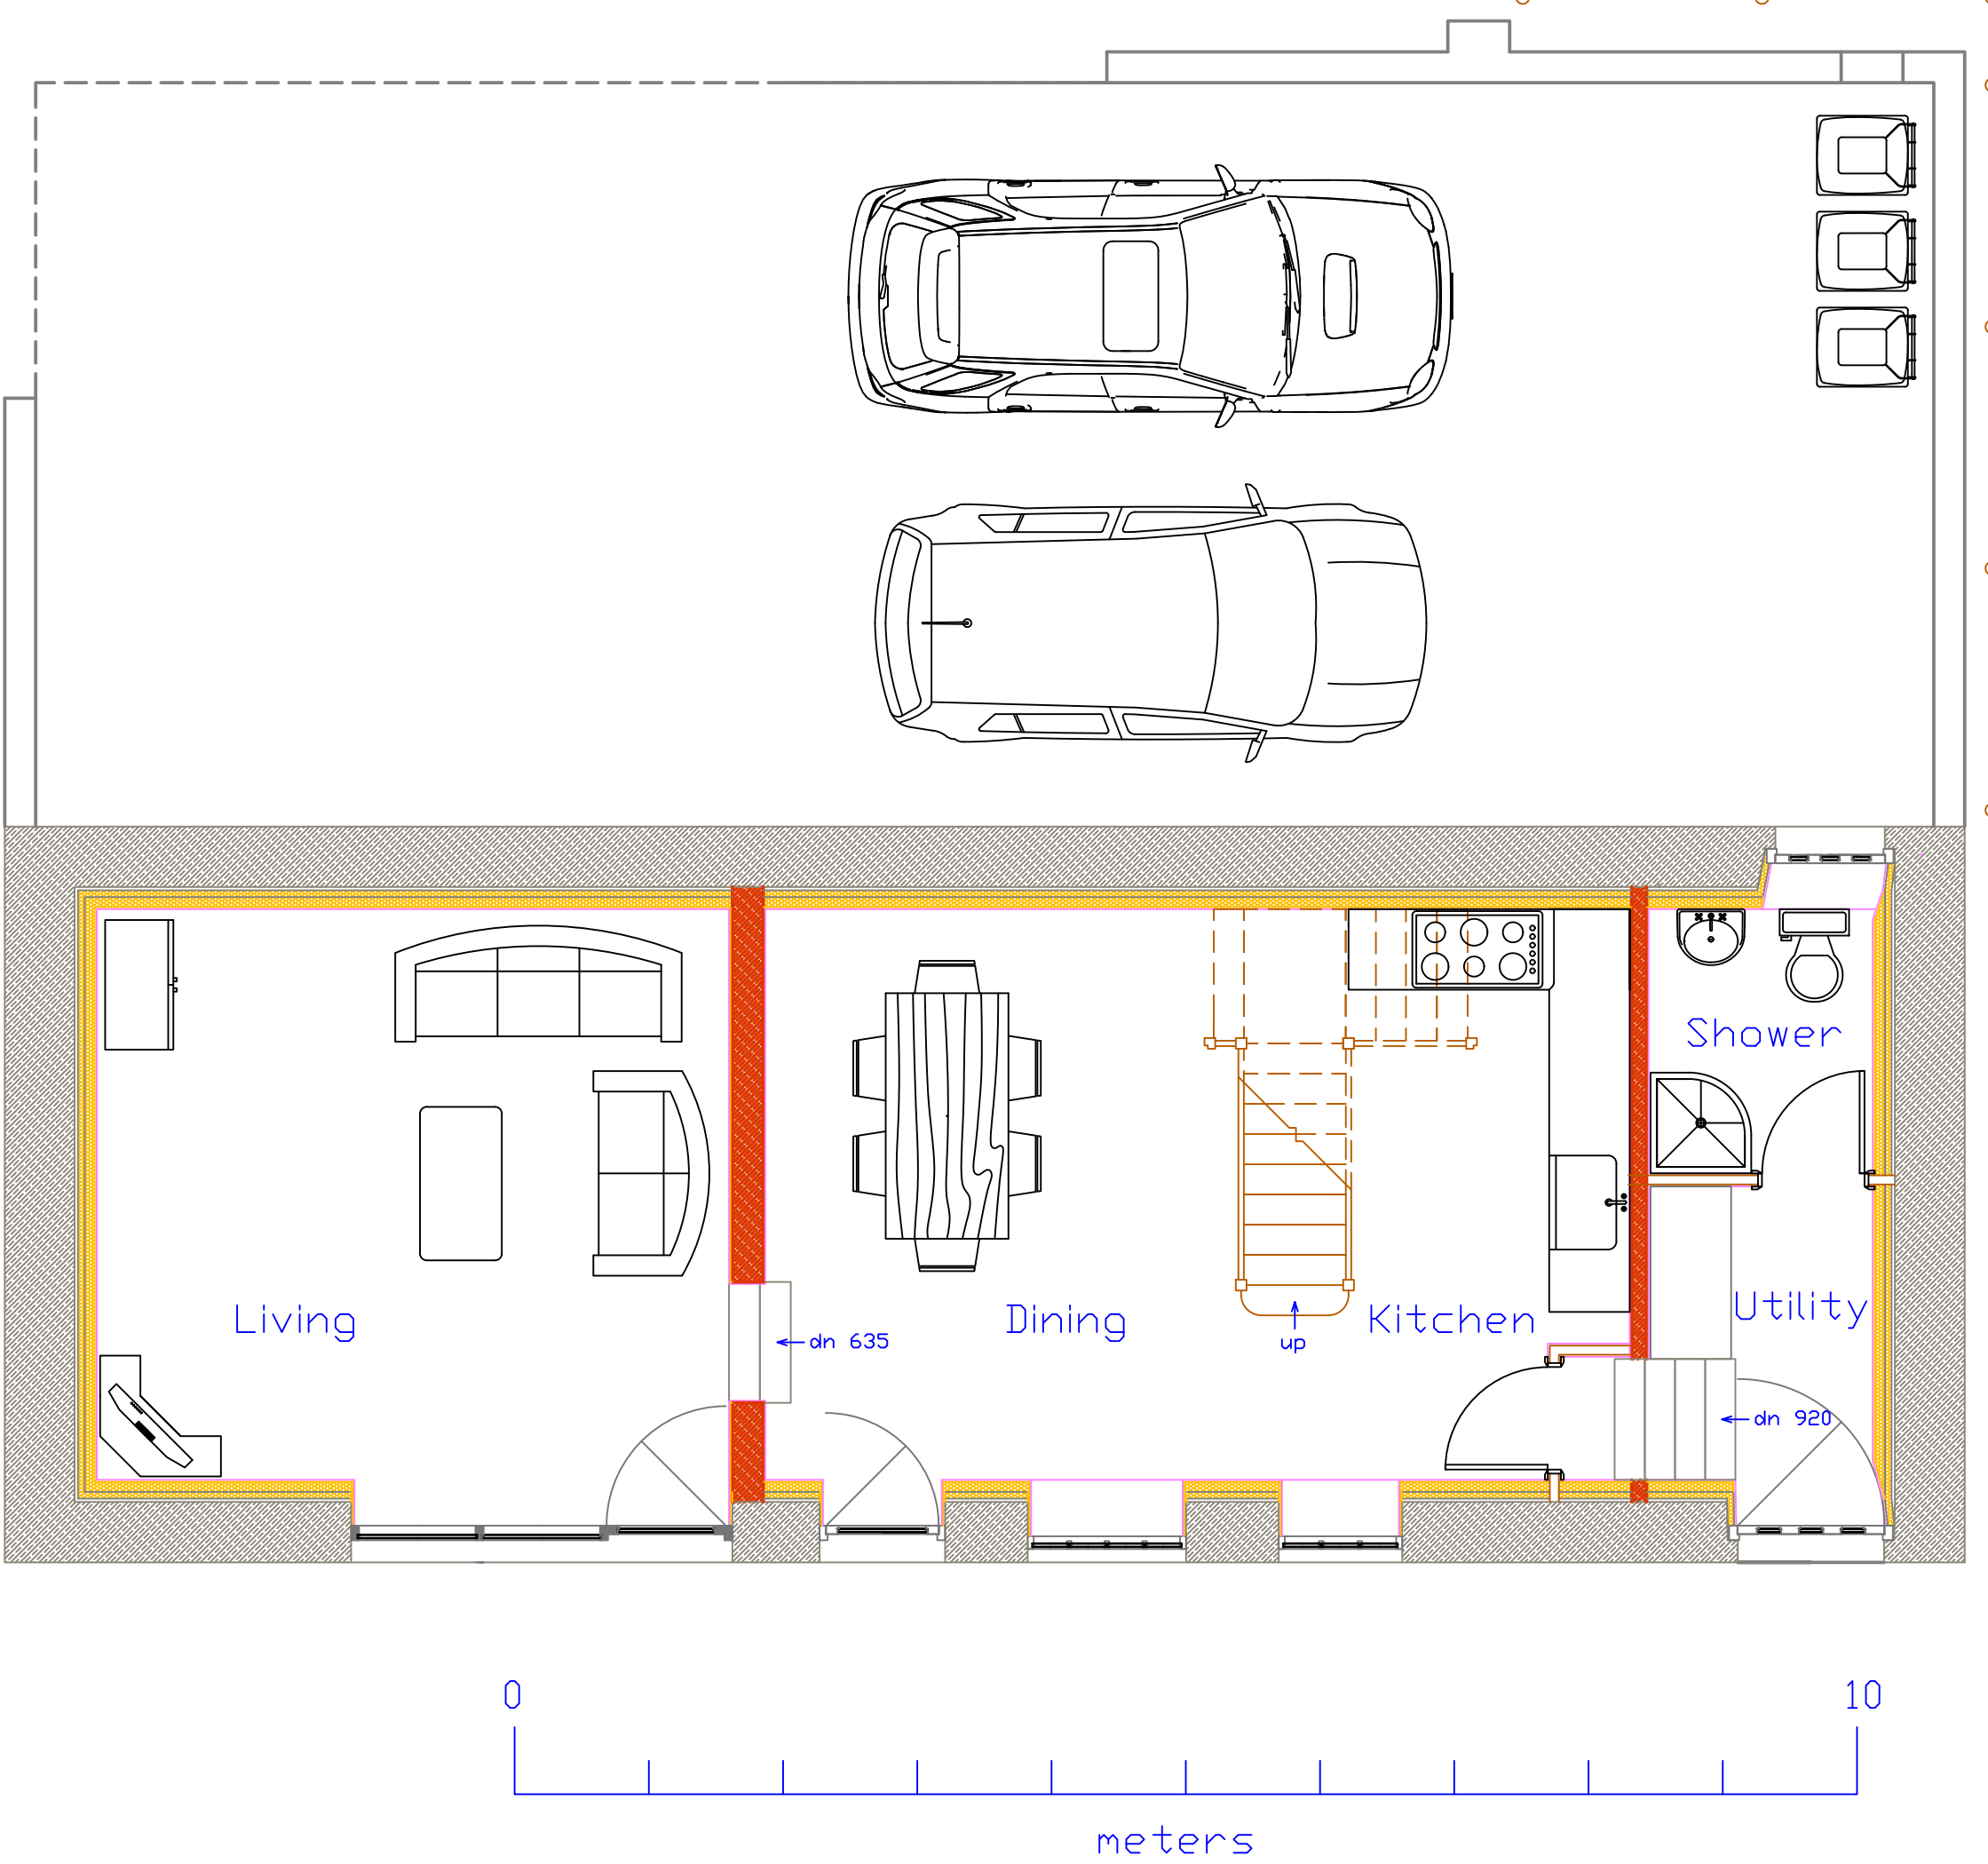

Long Section

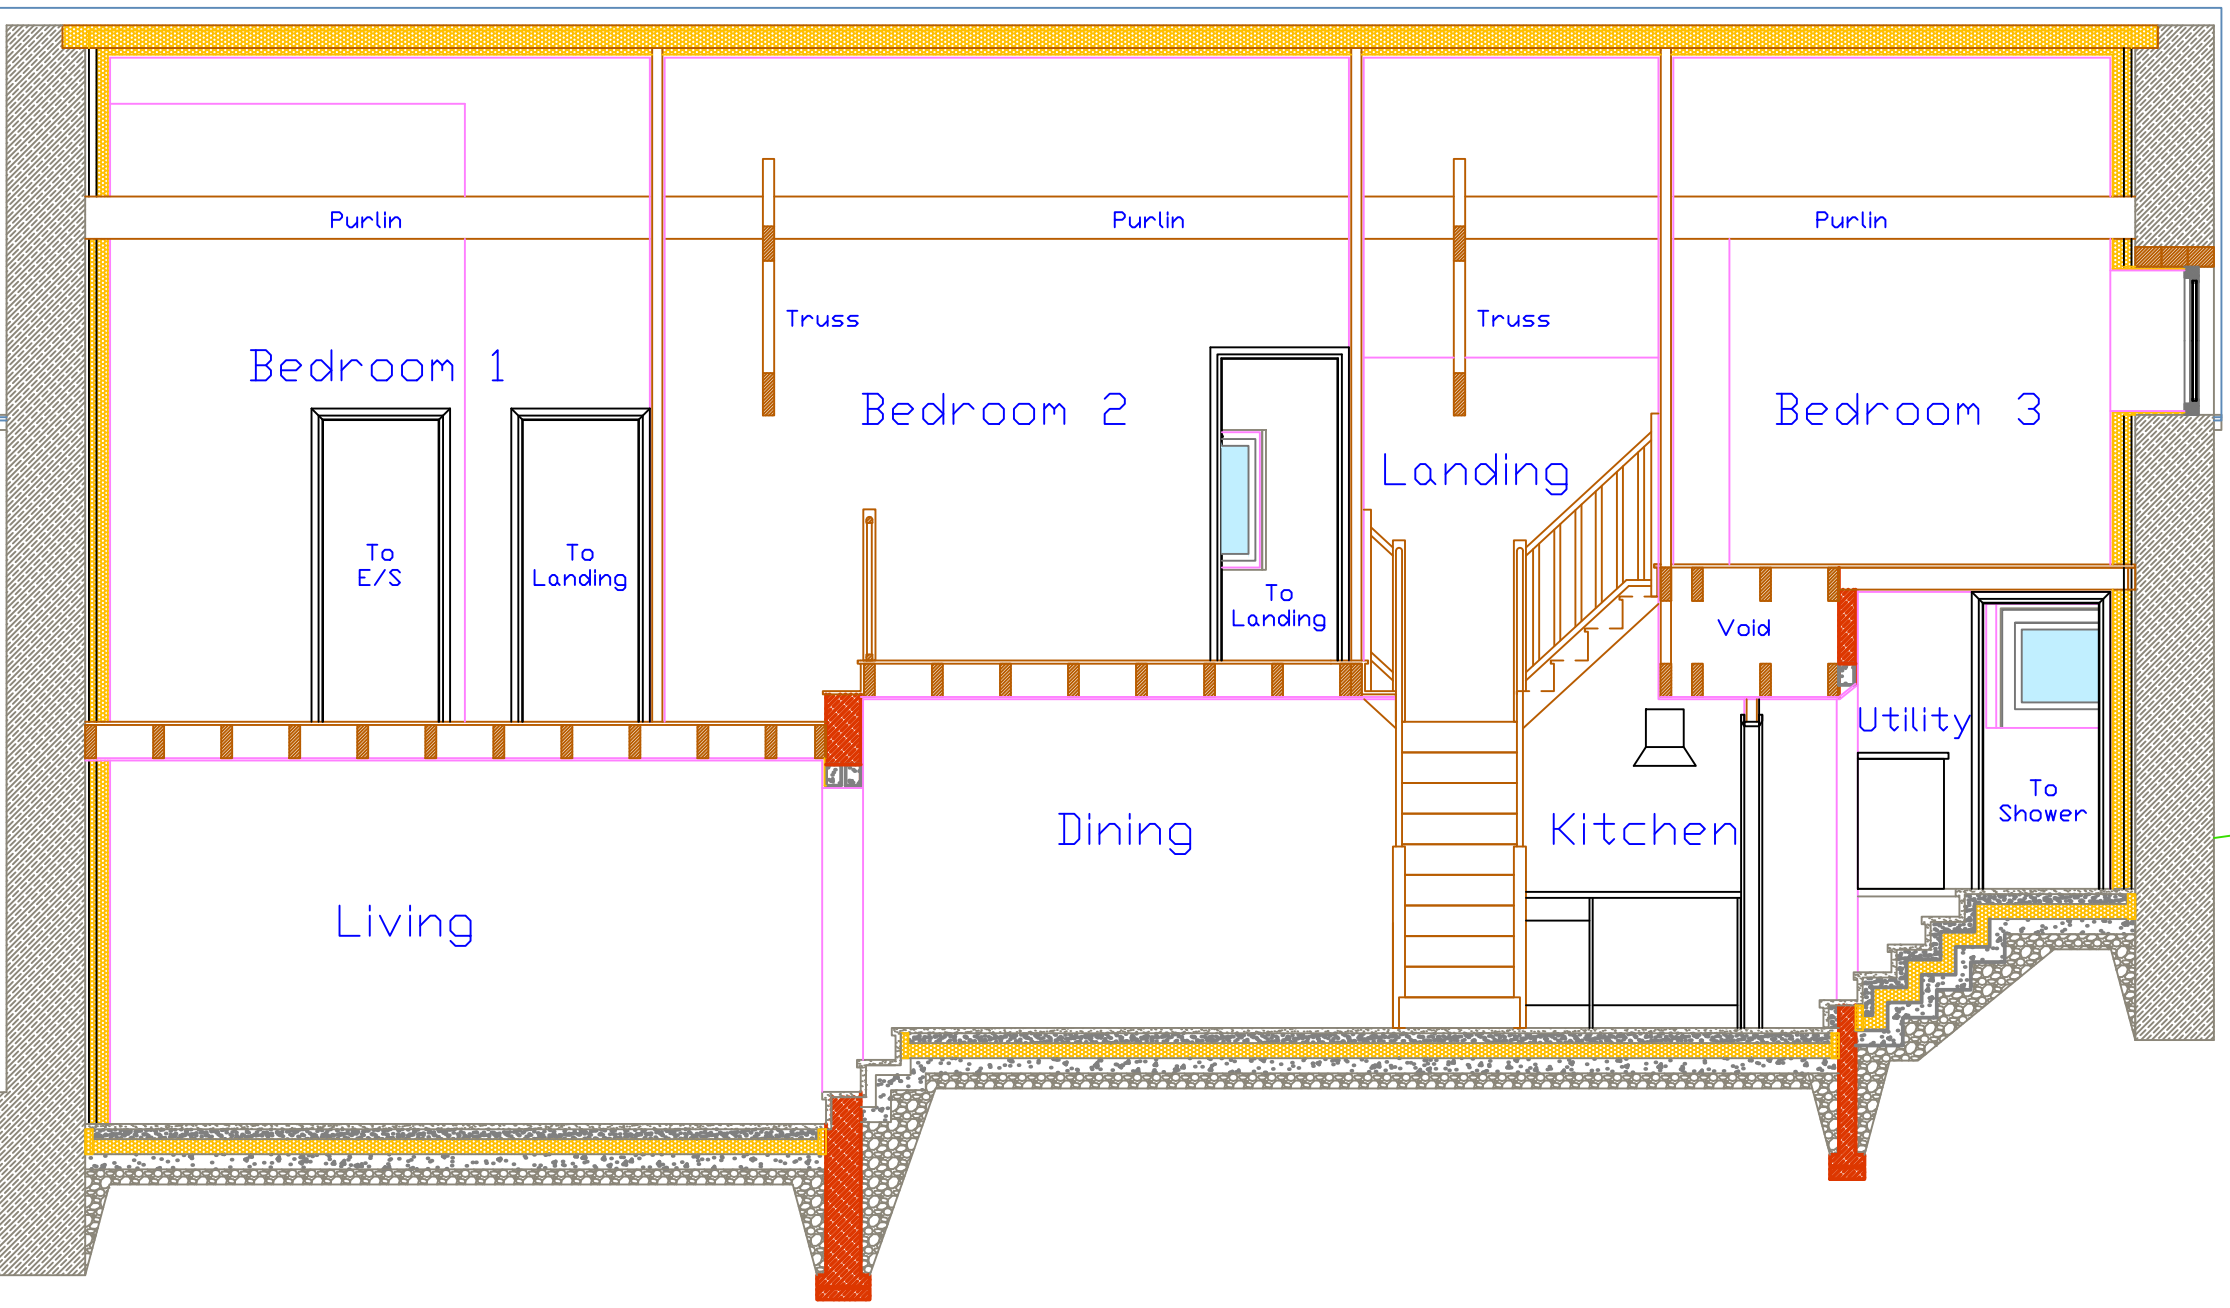

Document Scope: Prior Approval

Itemref	Quantity	Title/Name, designation, material, dimension etc	Article No./Reference
Designed by A W Newby	Checked by J Hudson	Approved by - date J Hudson 03/11/2022	Filename Proposed.dwg
PME Planning Services		Proposed Plans and Elevations	Scale 1:50
			Sheet 1/1