



Copyright of this drawing is vested in the Architect and it must not be copied or reproduced without consent. Figured dimensions only are to be taken from this drawing. All contractors must visit the site and be responsible for taking and checking all dimensions relative to their work. Hewitt&Carr Architects Ltd are to be advised of any variation between drawings and site conditions. CLIENTS ARE ADVISED TO CLARIFY DIMENSIONS WITH THE ARCHITECT PRIOR TO SETTING OUT AND NOT TO SCALE FROM THE DRAWING


Rev.	Drawn	Comments	Date

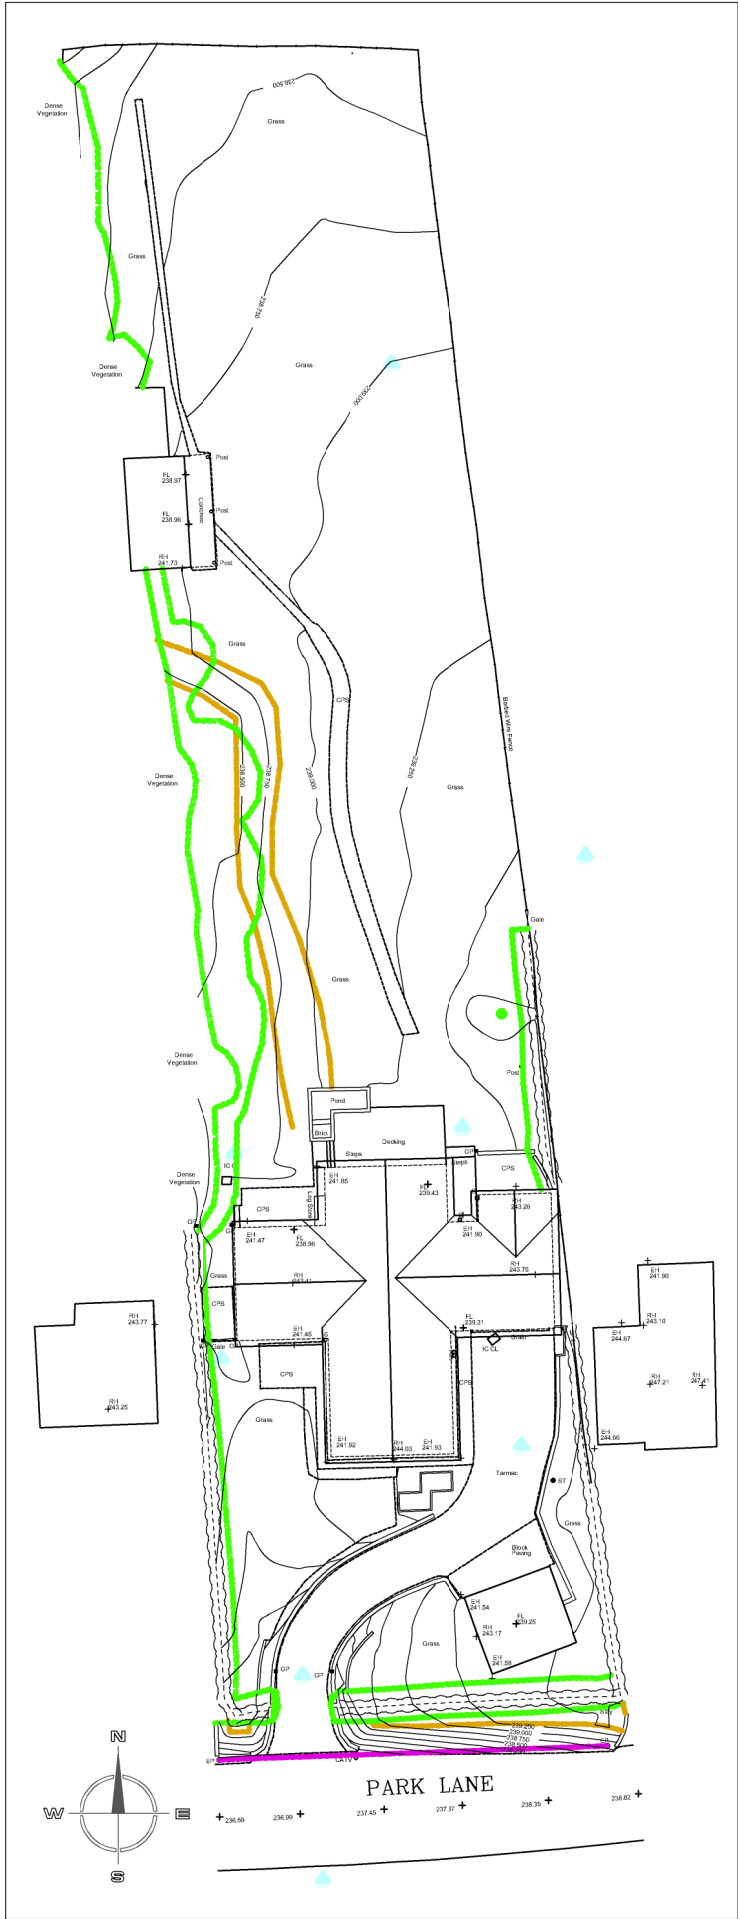

Existing Site Plan 1:500

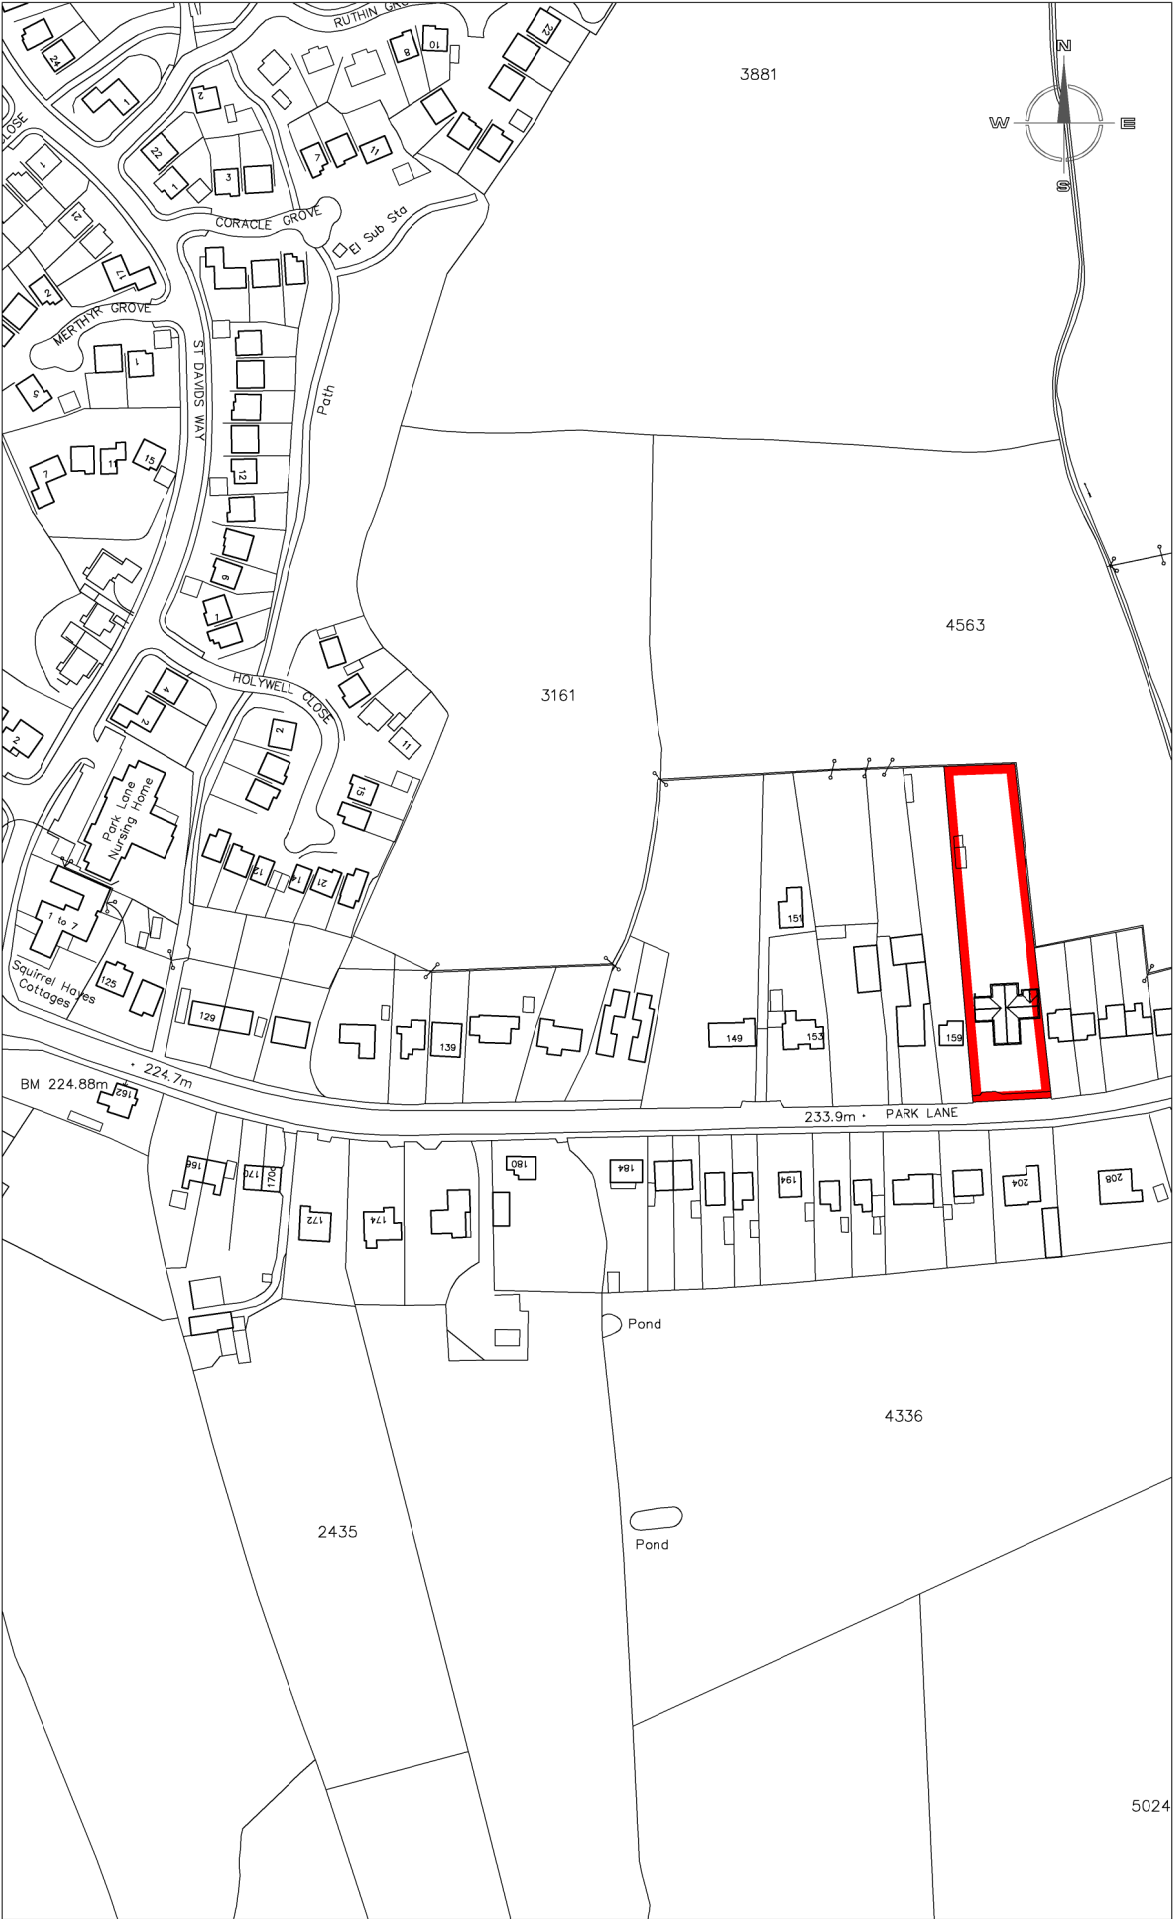

Site Location Plan 1:2500

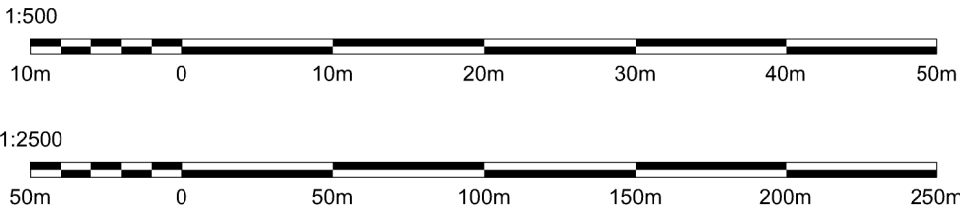

Hewitt&CarrArchitects
A: DaisyBank House | 17-19 Leek Road | Cheadle | ST10 1JE
T: 01538 756888
E: enquiries@hcarchitects.co.uk
W: www.hcarchitects.co.uk

Client
Mrs Emma Whalley

Project
Proposed Garden Room at 161 Park Lane,
Knypersley, Stoke-on-Trent

Title
Site Location Plan & Existing Site Plan

Status
Planning

Date January 2023 Drawn NJH

Scale @A3 As Stated Checked

Project No Drawing No.
01207 PL(0)22

Rev

PLANNING