




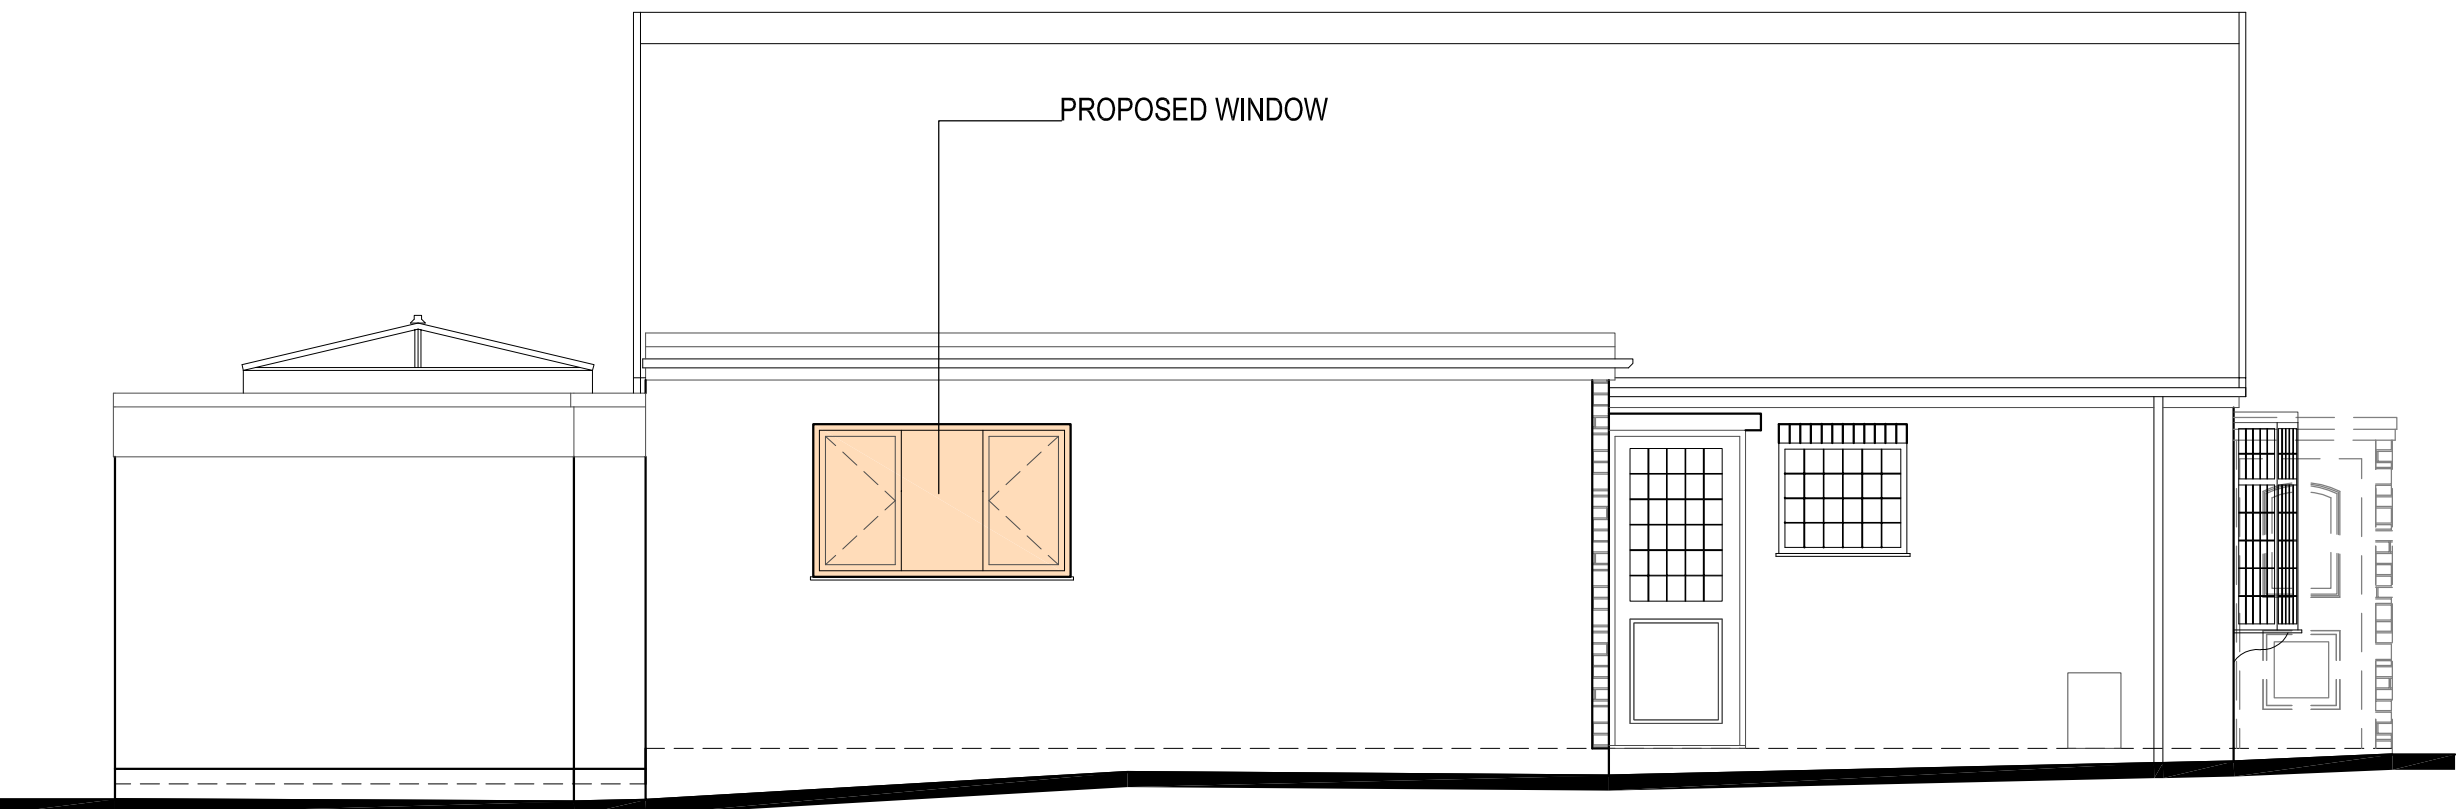


SIDE ELEVATION 1:50

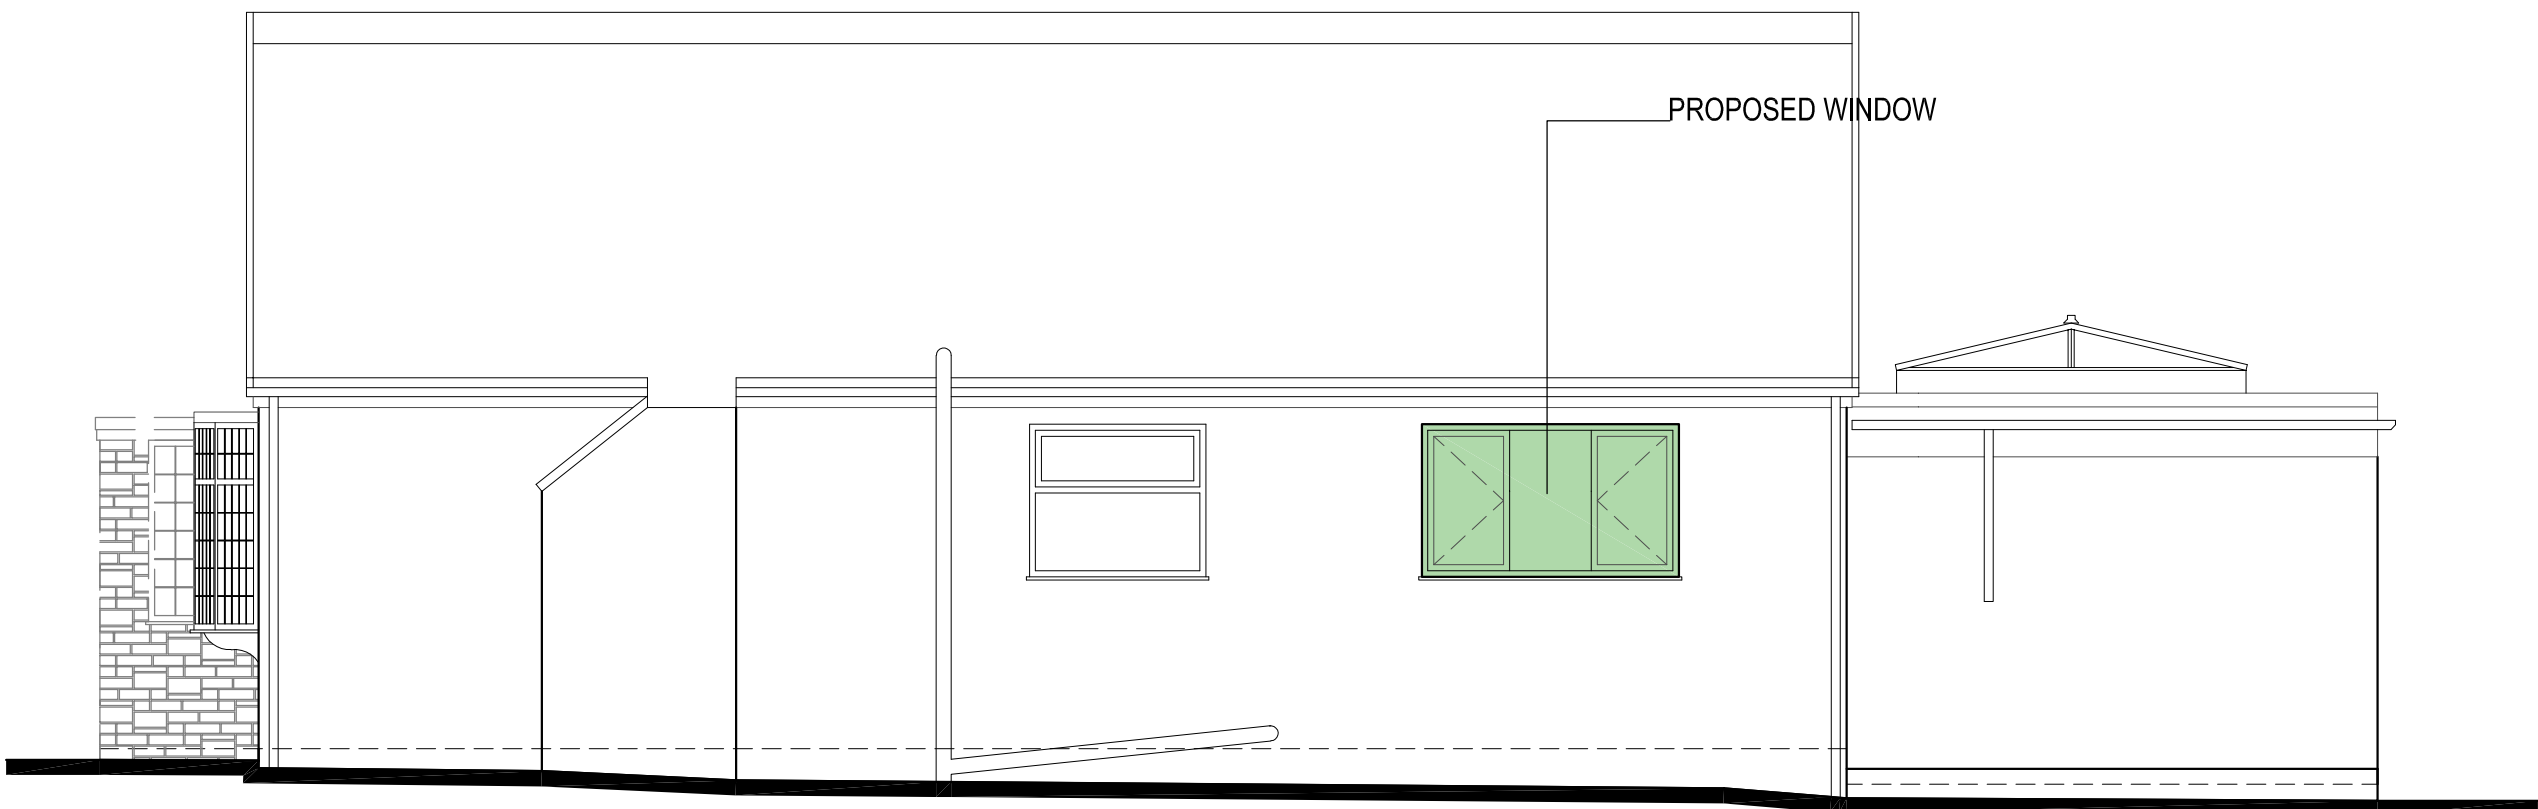


SIDE ELEVATION 1:50

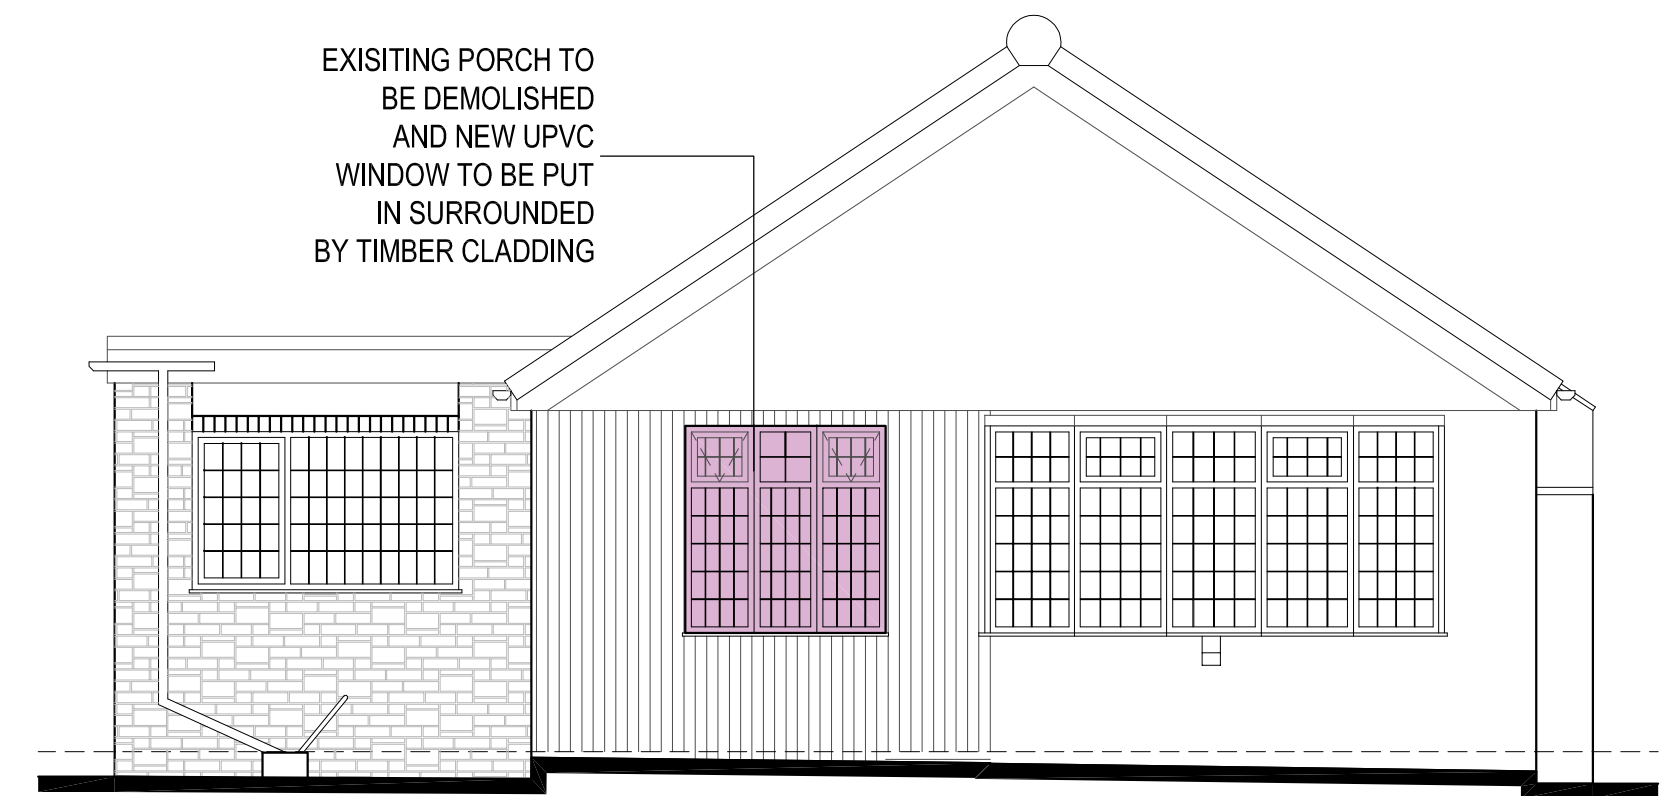


FRONT ELEVATION 1:50

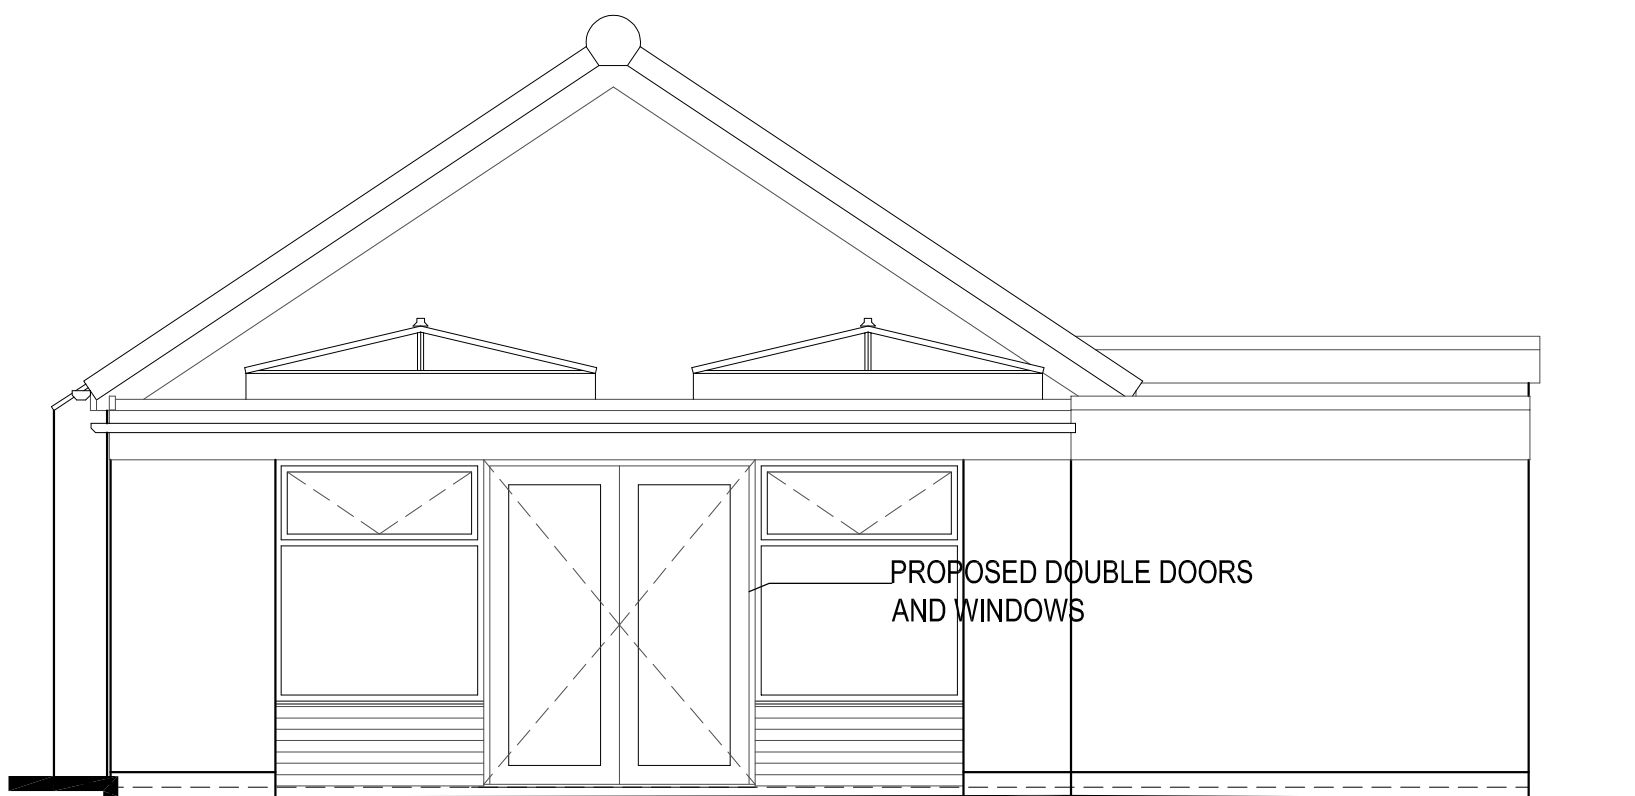


REAR ELEVATION 1:50

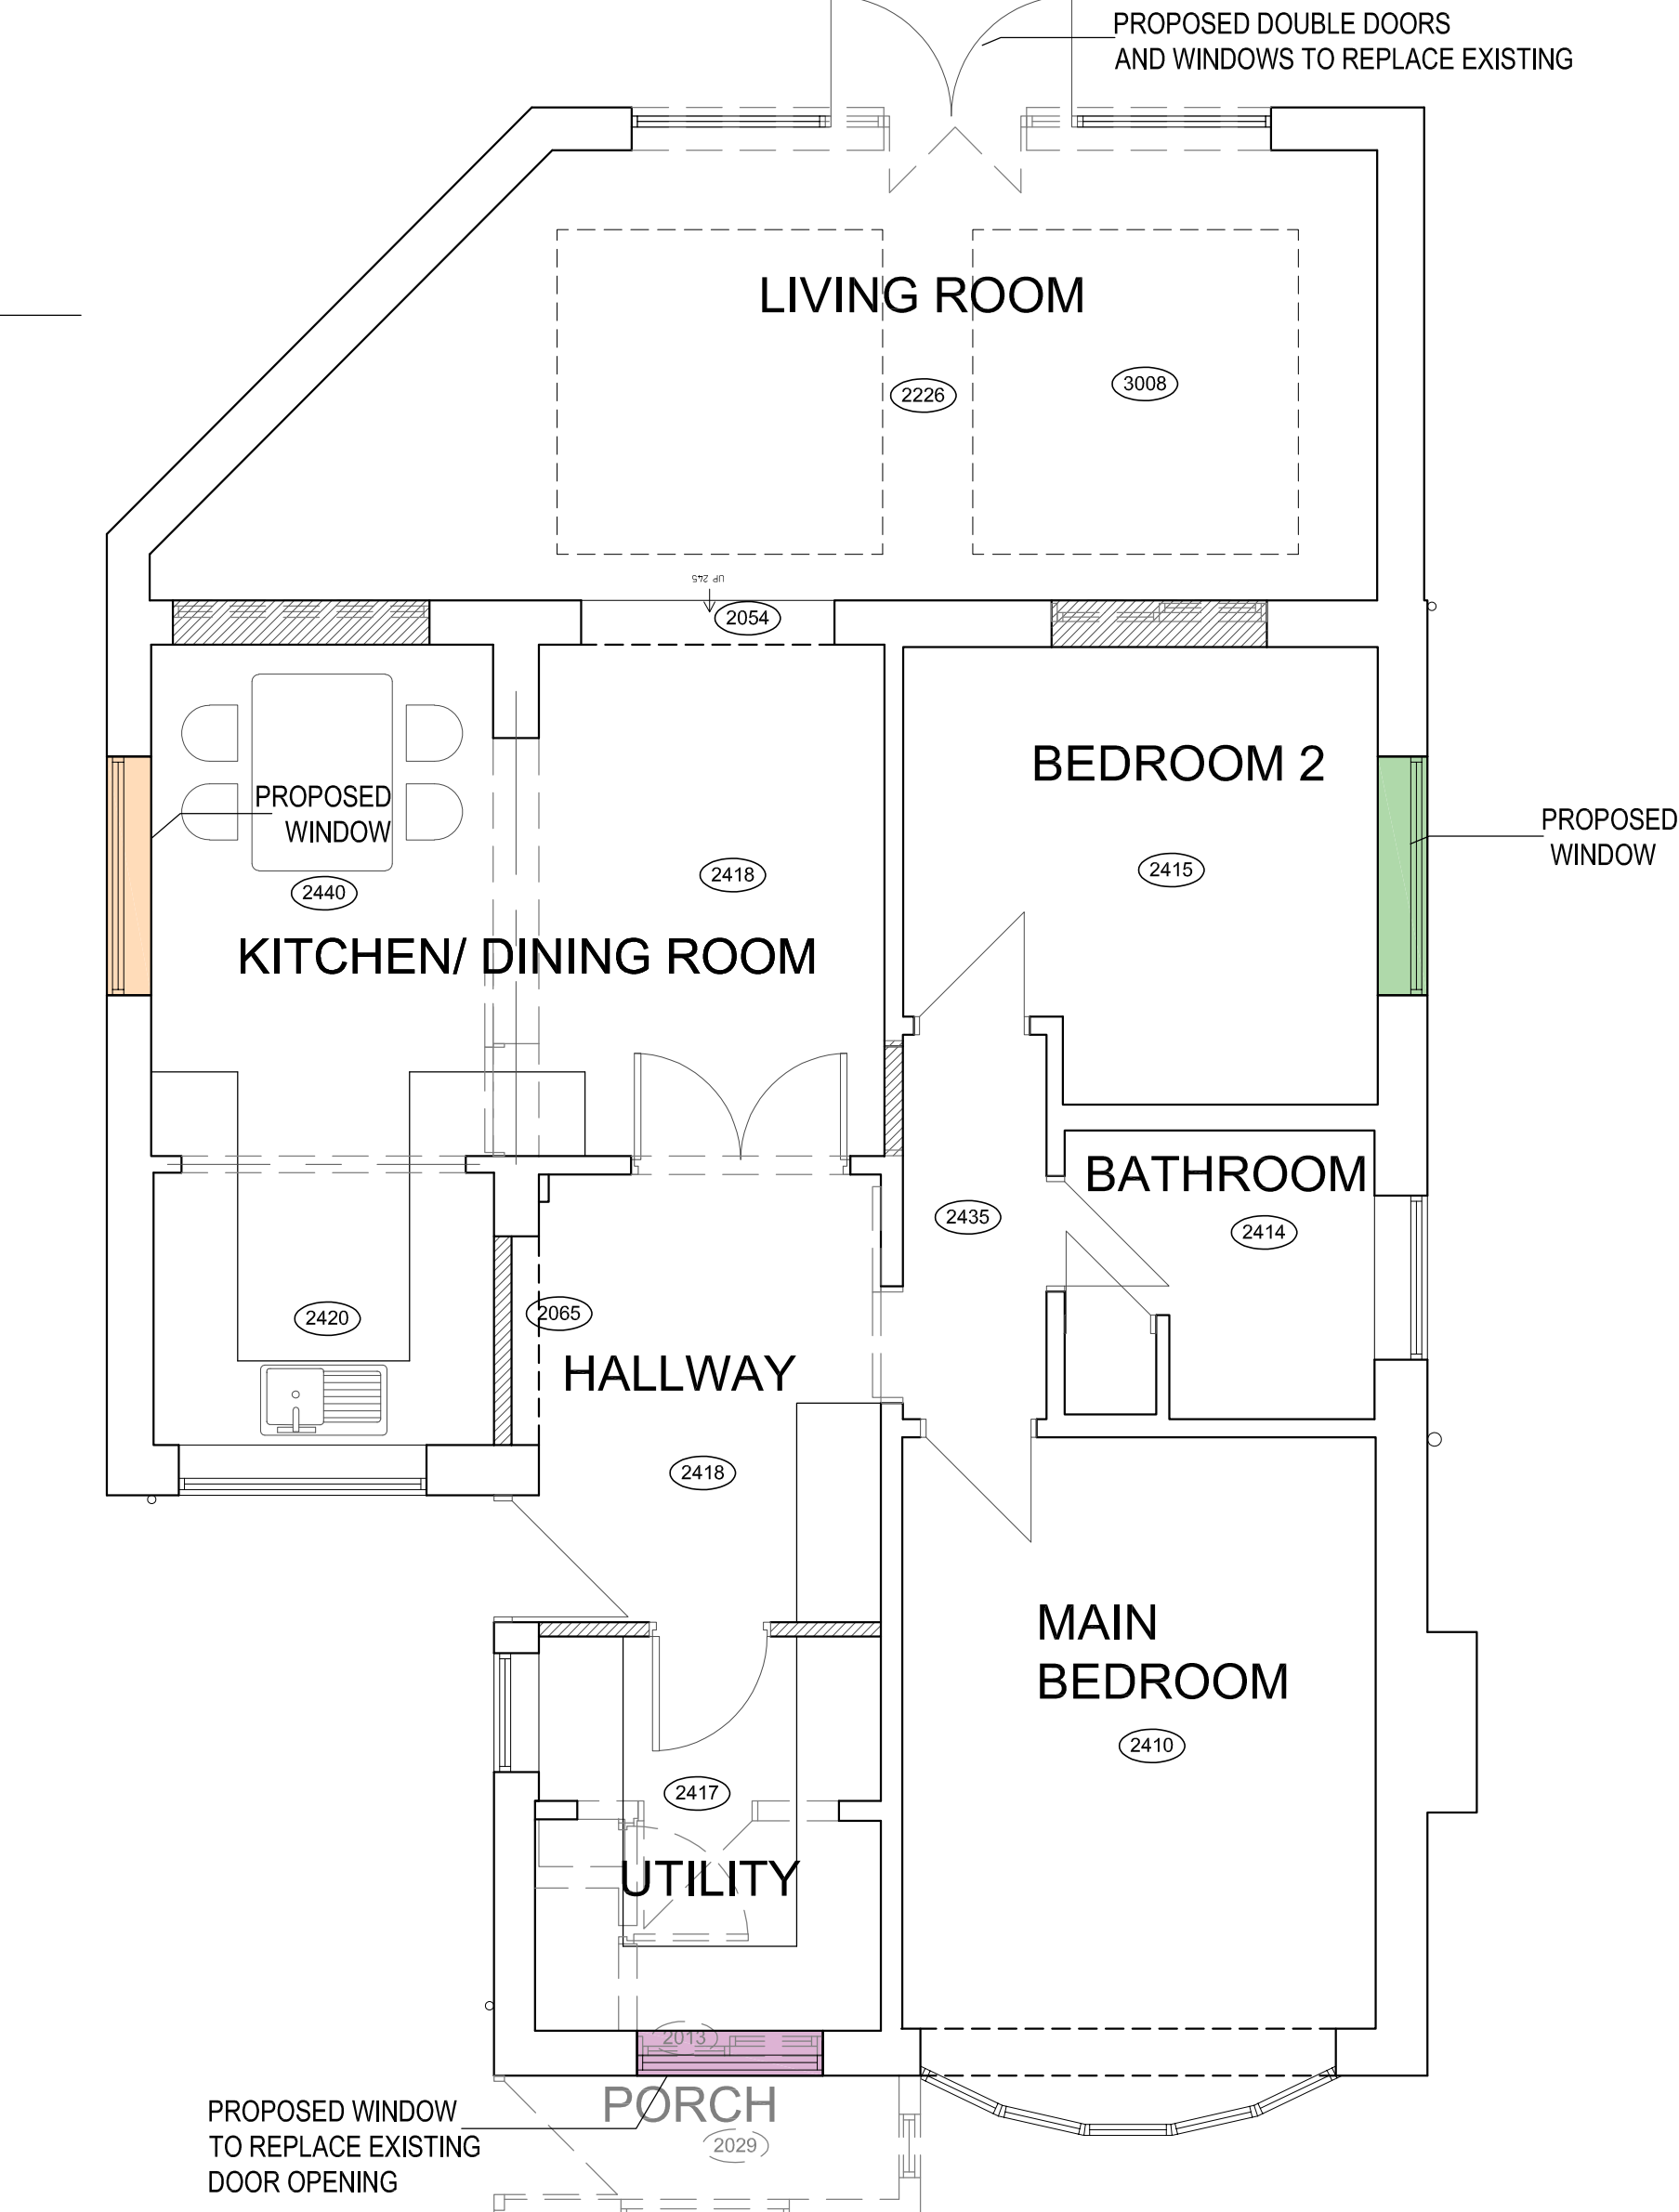


FLOOR PLAN 1:50

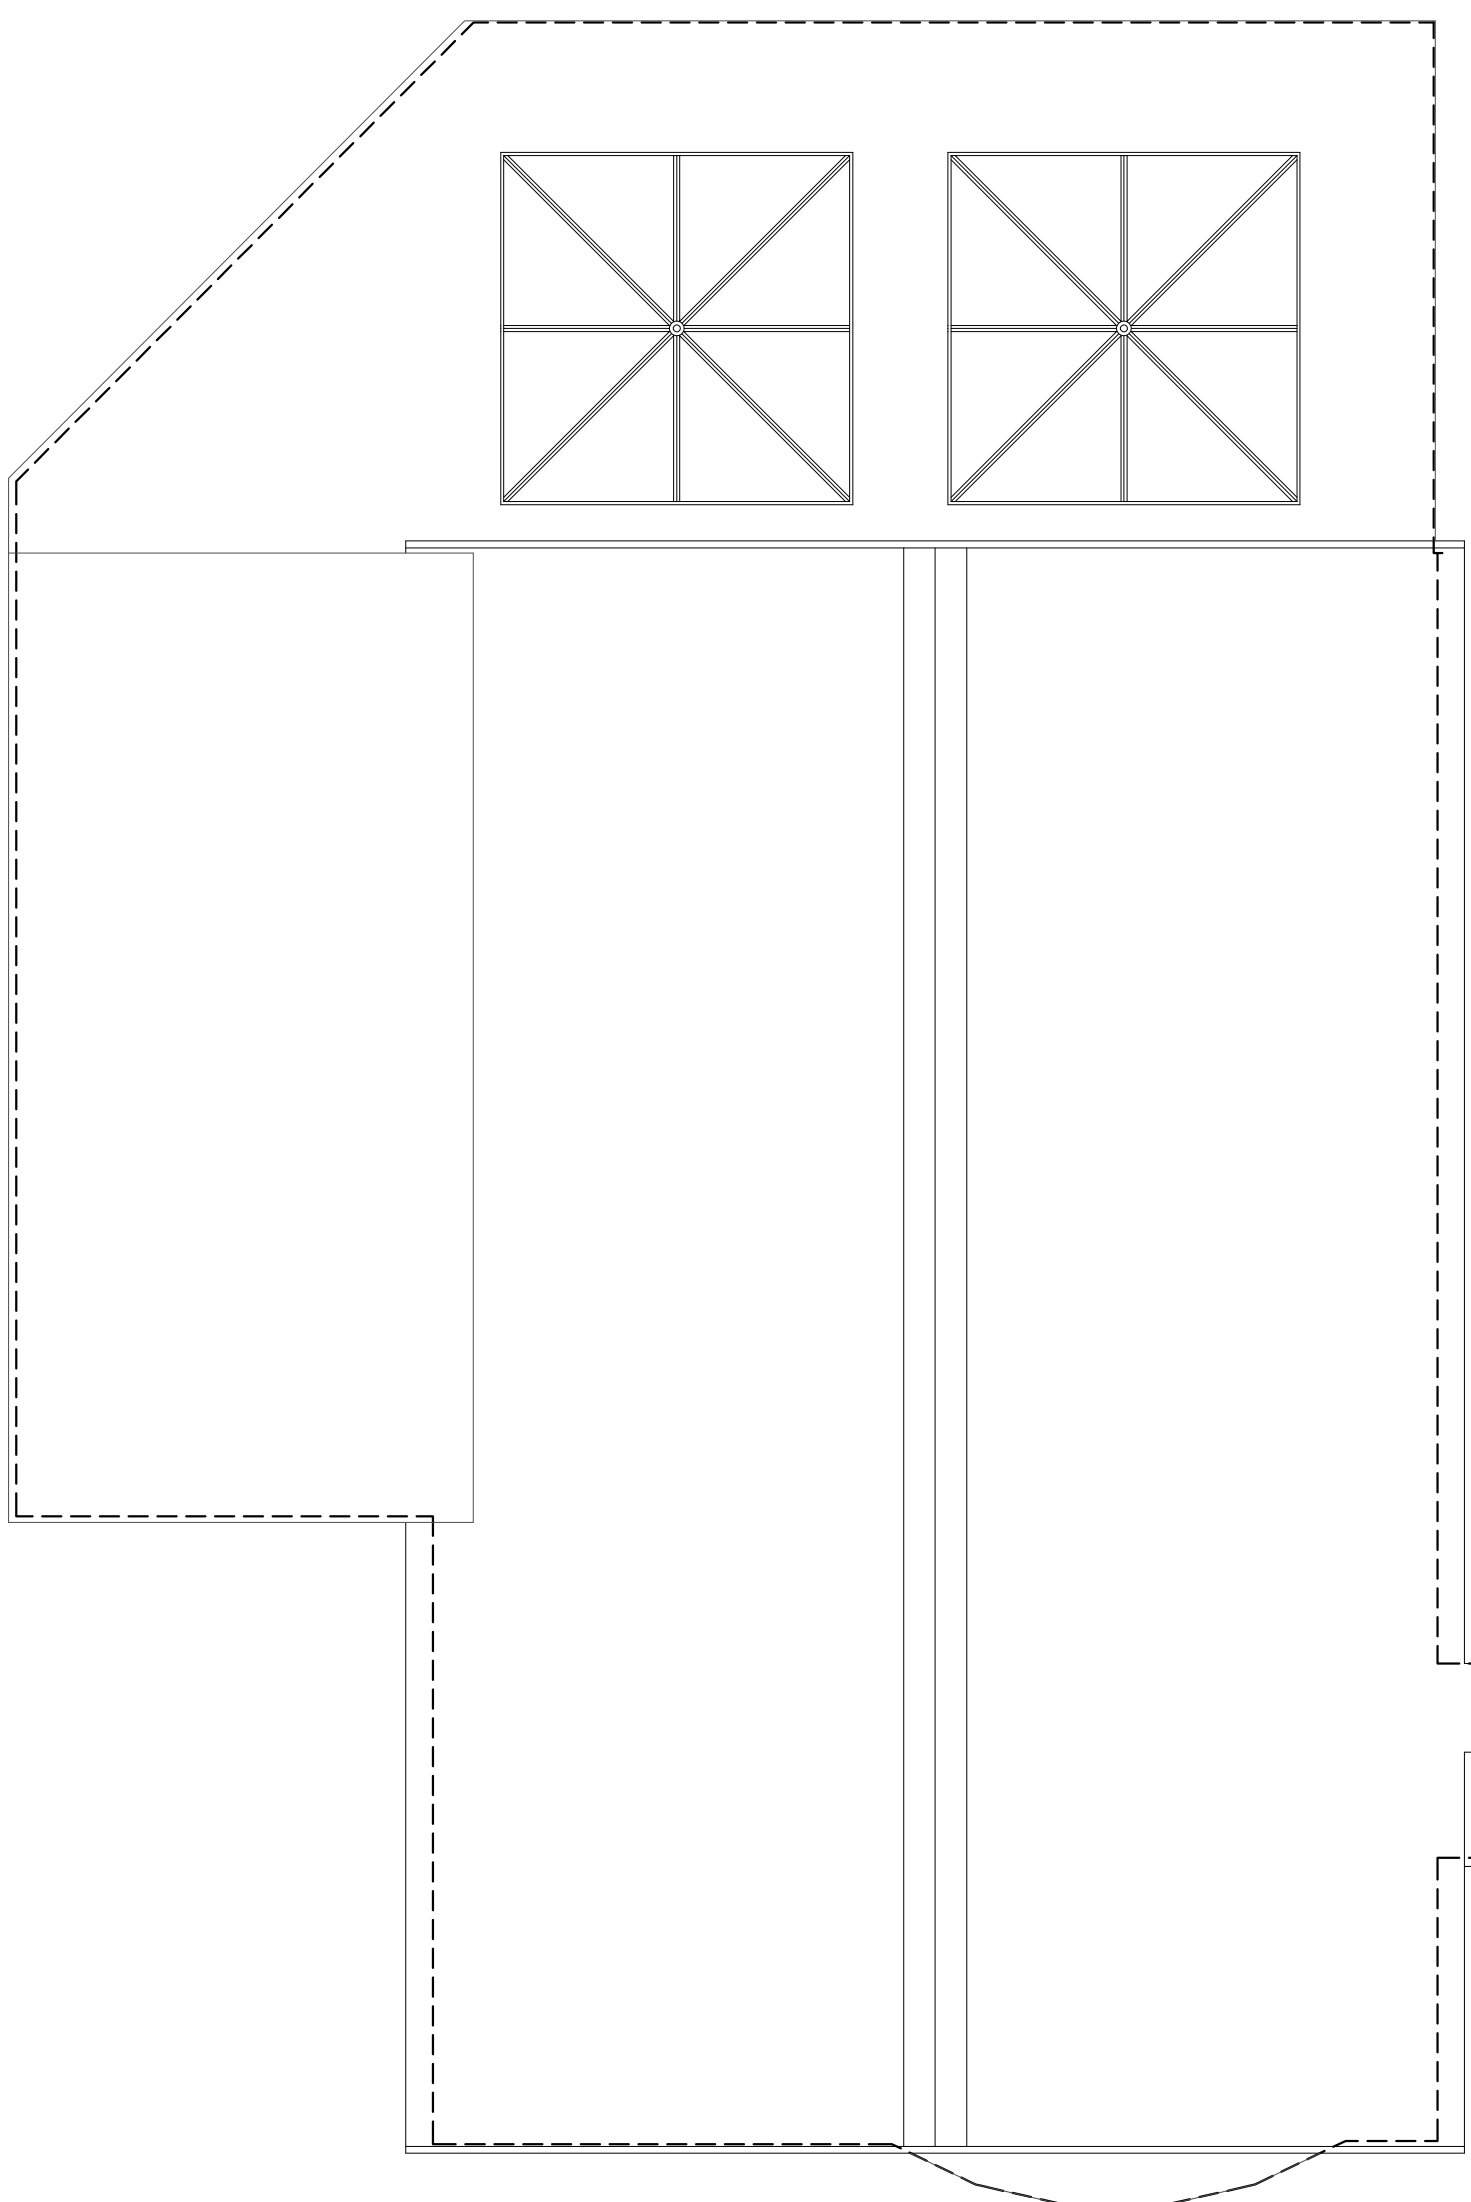

ROOF PLAN 1:50

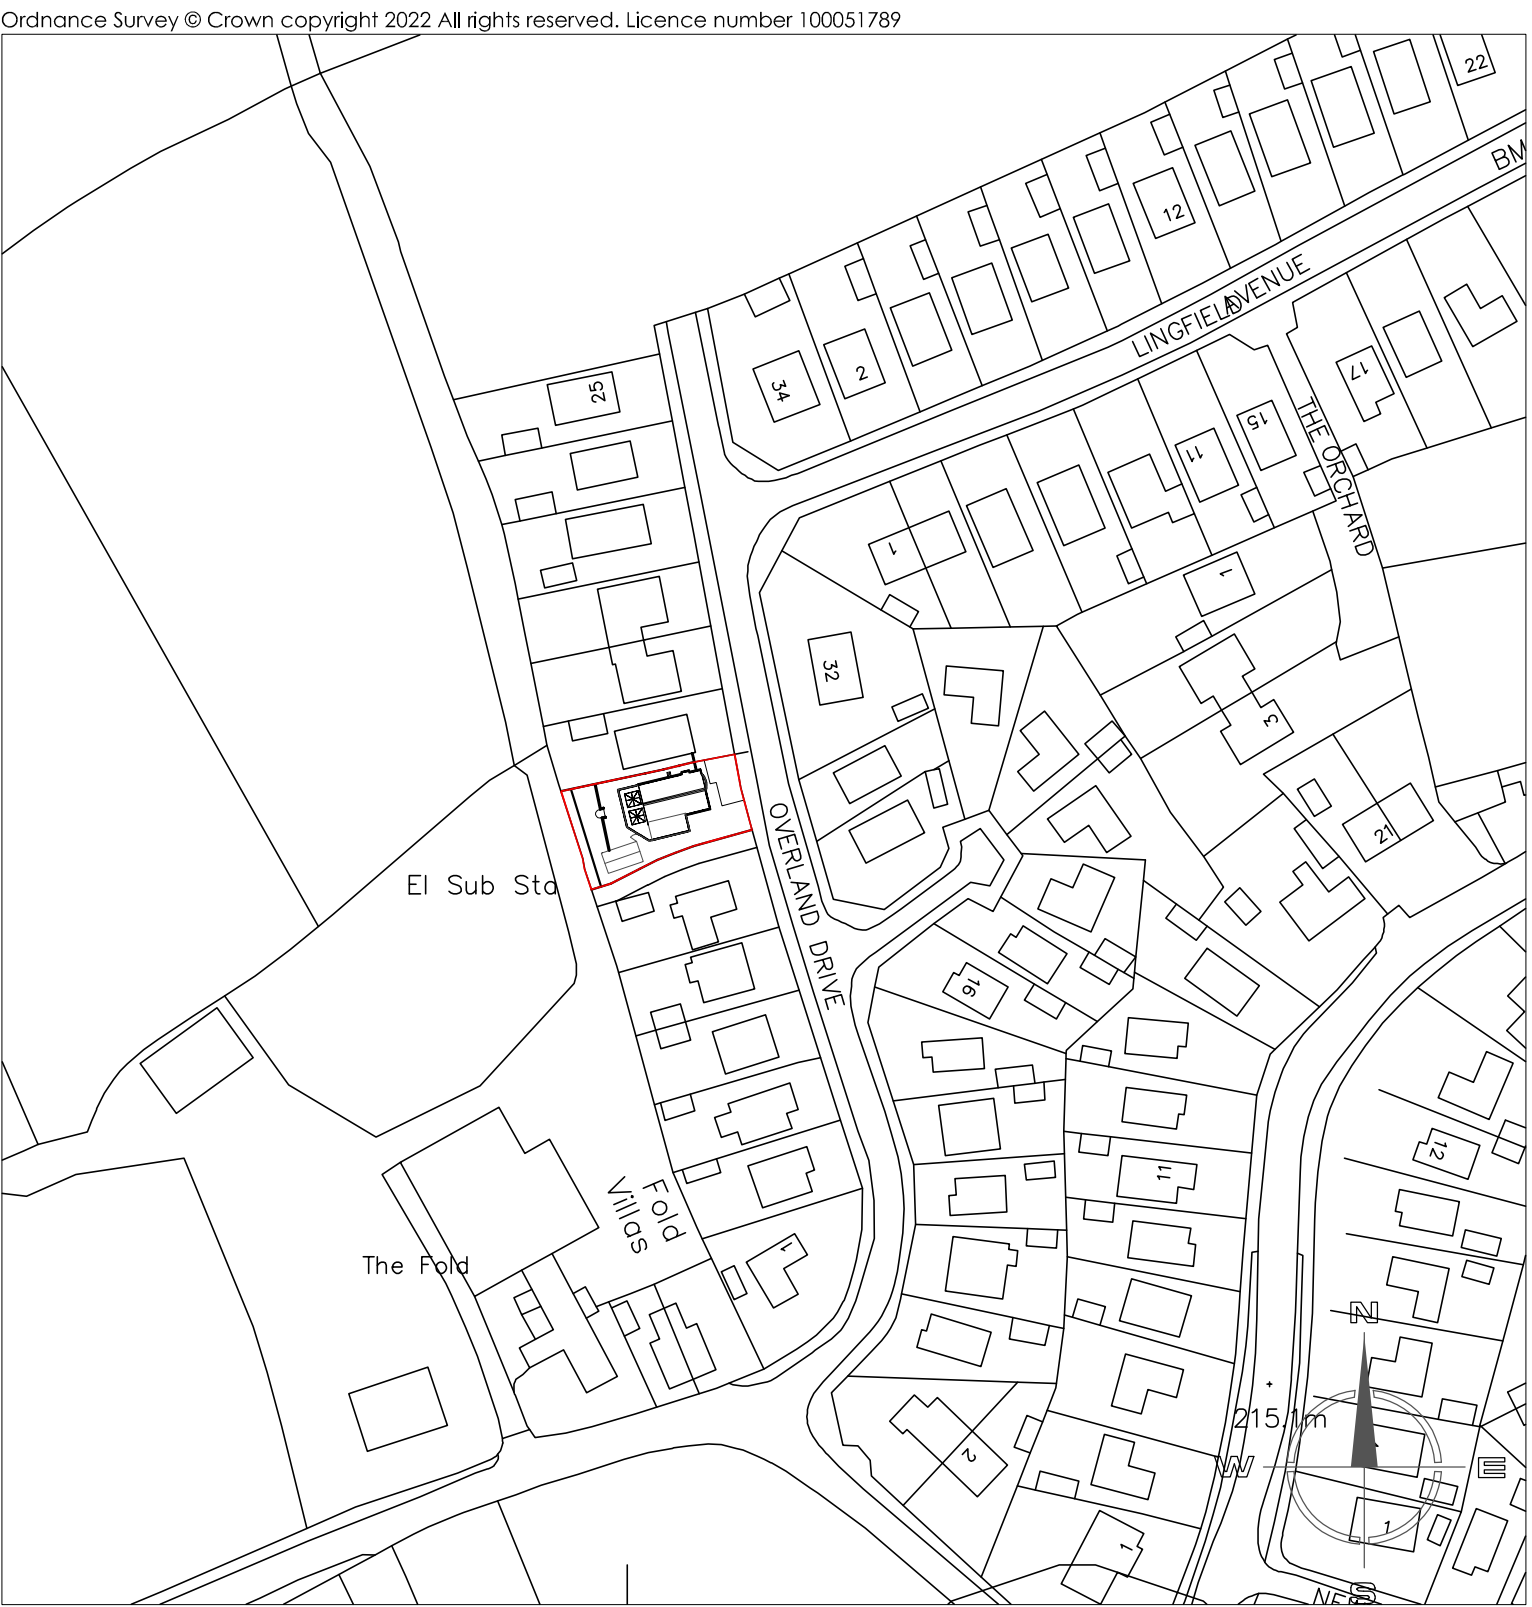


SITE LOCATION PLAN 1:1250

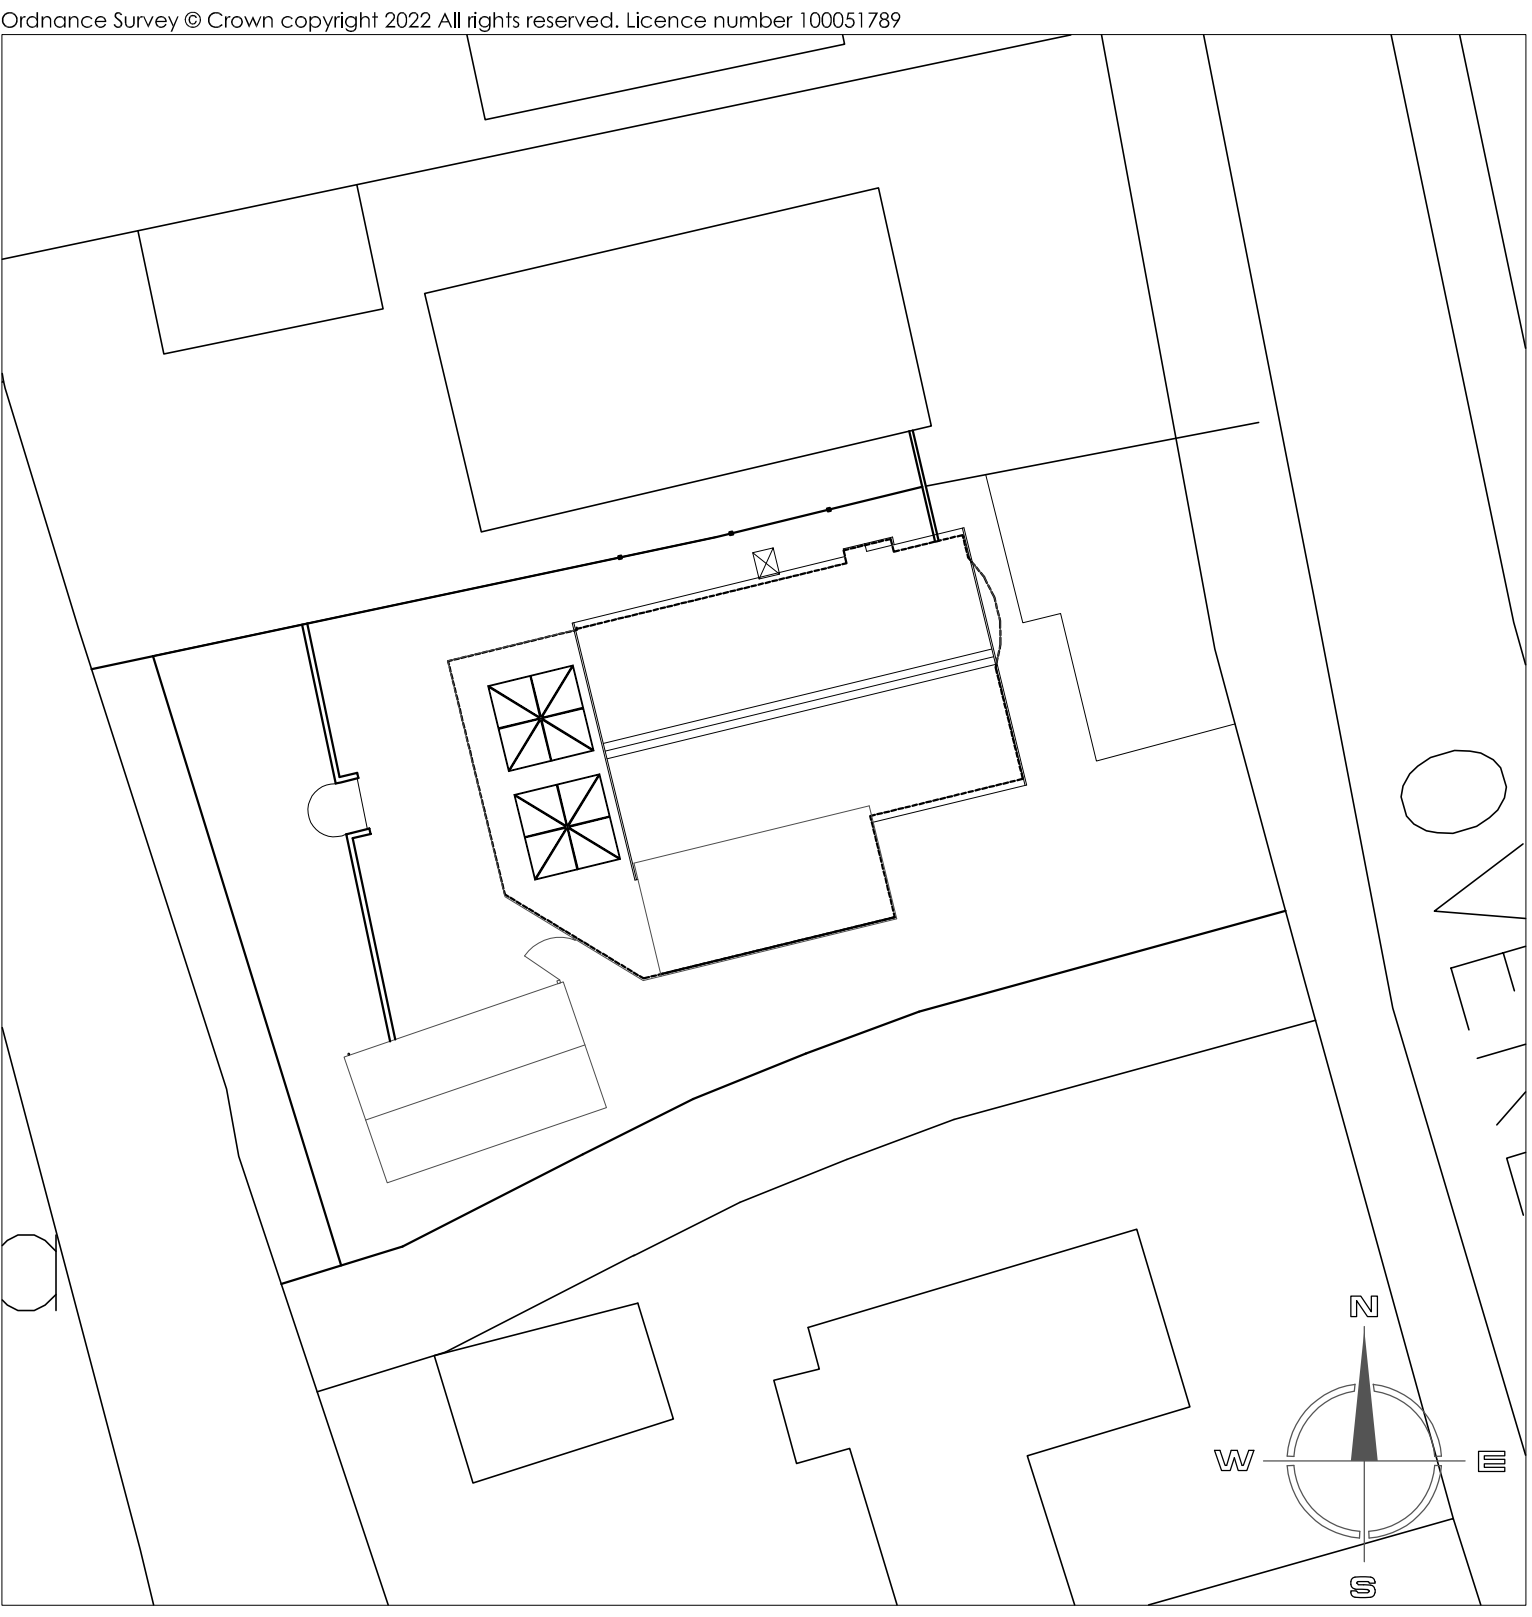

SITE PLAN 1:200

Copyright of this drawing is vested in the Architect and it must not be copied or reproduced without consent. Figured dimensions only are to be taken from this drawing. All contractors must visit the site and be responsible for taking and checking all dimensions relative to their work. Hewitt&Carr Architects Ltd are to be advised of any variation between drawings and site conditions. CLIENTS ARE ADVISED TO CLARIFY DIMENSIONS WITH THE ARCHITECT PRIOR TO SETTING OUT AND NOT TO SCALE FROM THE DRAWING.

Rev.	Drawn	Comments	Date
------	-------	----------	------

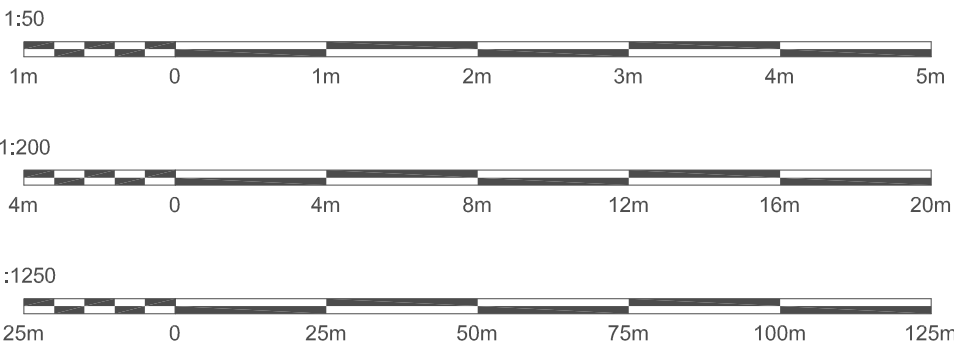

- WINDOW 1
- WINDOW 2
- WINDOW 3

Hewitt&CarrArchitects
A: DaisyBank House | 17-19 Leek Road | Cheadle | ST10 1JE
T: 01538 756888
E: enquiries@hcarchitects.co.uk
W: www.hcarchitects.co.uk

Client
MR & MRS FLETCHER

Project
PROPOSED INTERNAL ALTERATIONS WITH
REMOVAL OF FRONT PORCH AT 13
OVERLAND DRIVE BROWN EDGE ST6 8RF
Title
PLANS AND ELEVATIONS AS PROPOSED

Status
PLANNING
Date
OCT 2023
Scale @A1
AS NOTED
Project No
01308-PL(0)03
Drawing No.
Rev

Drawn
NNC

Checked

Rev

PLANNING