
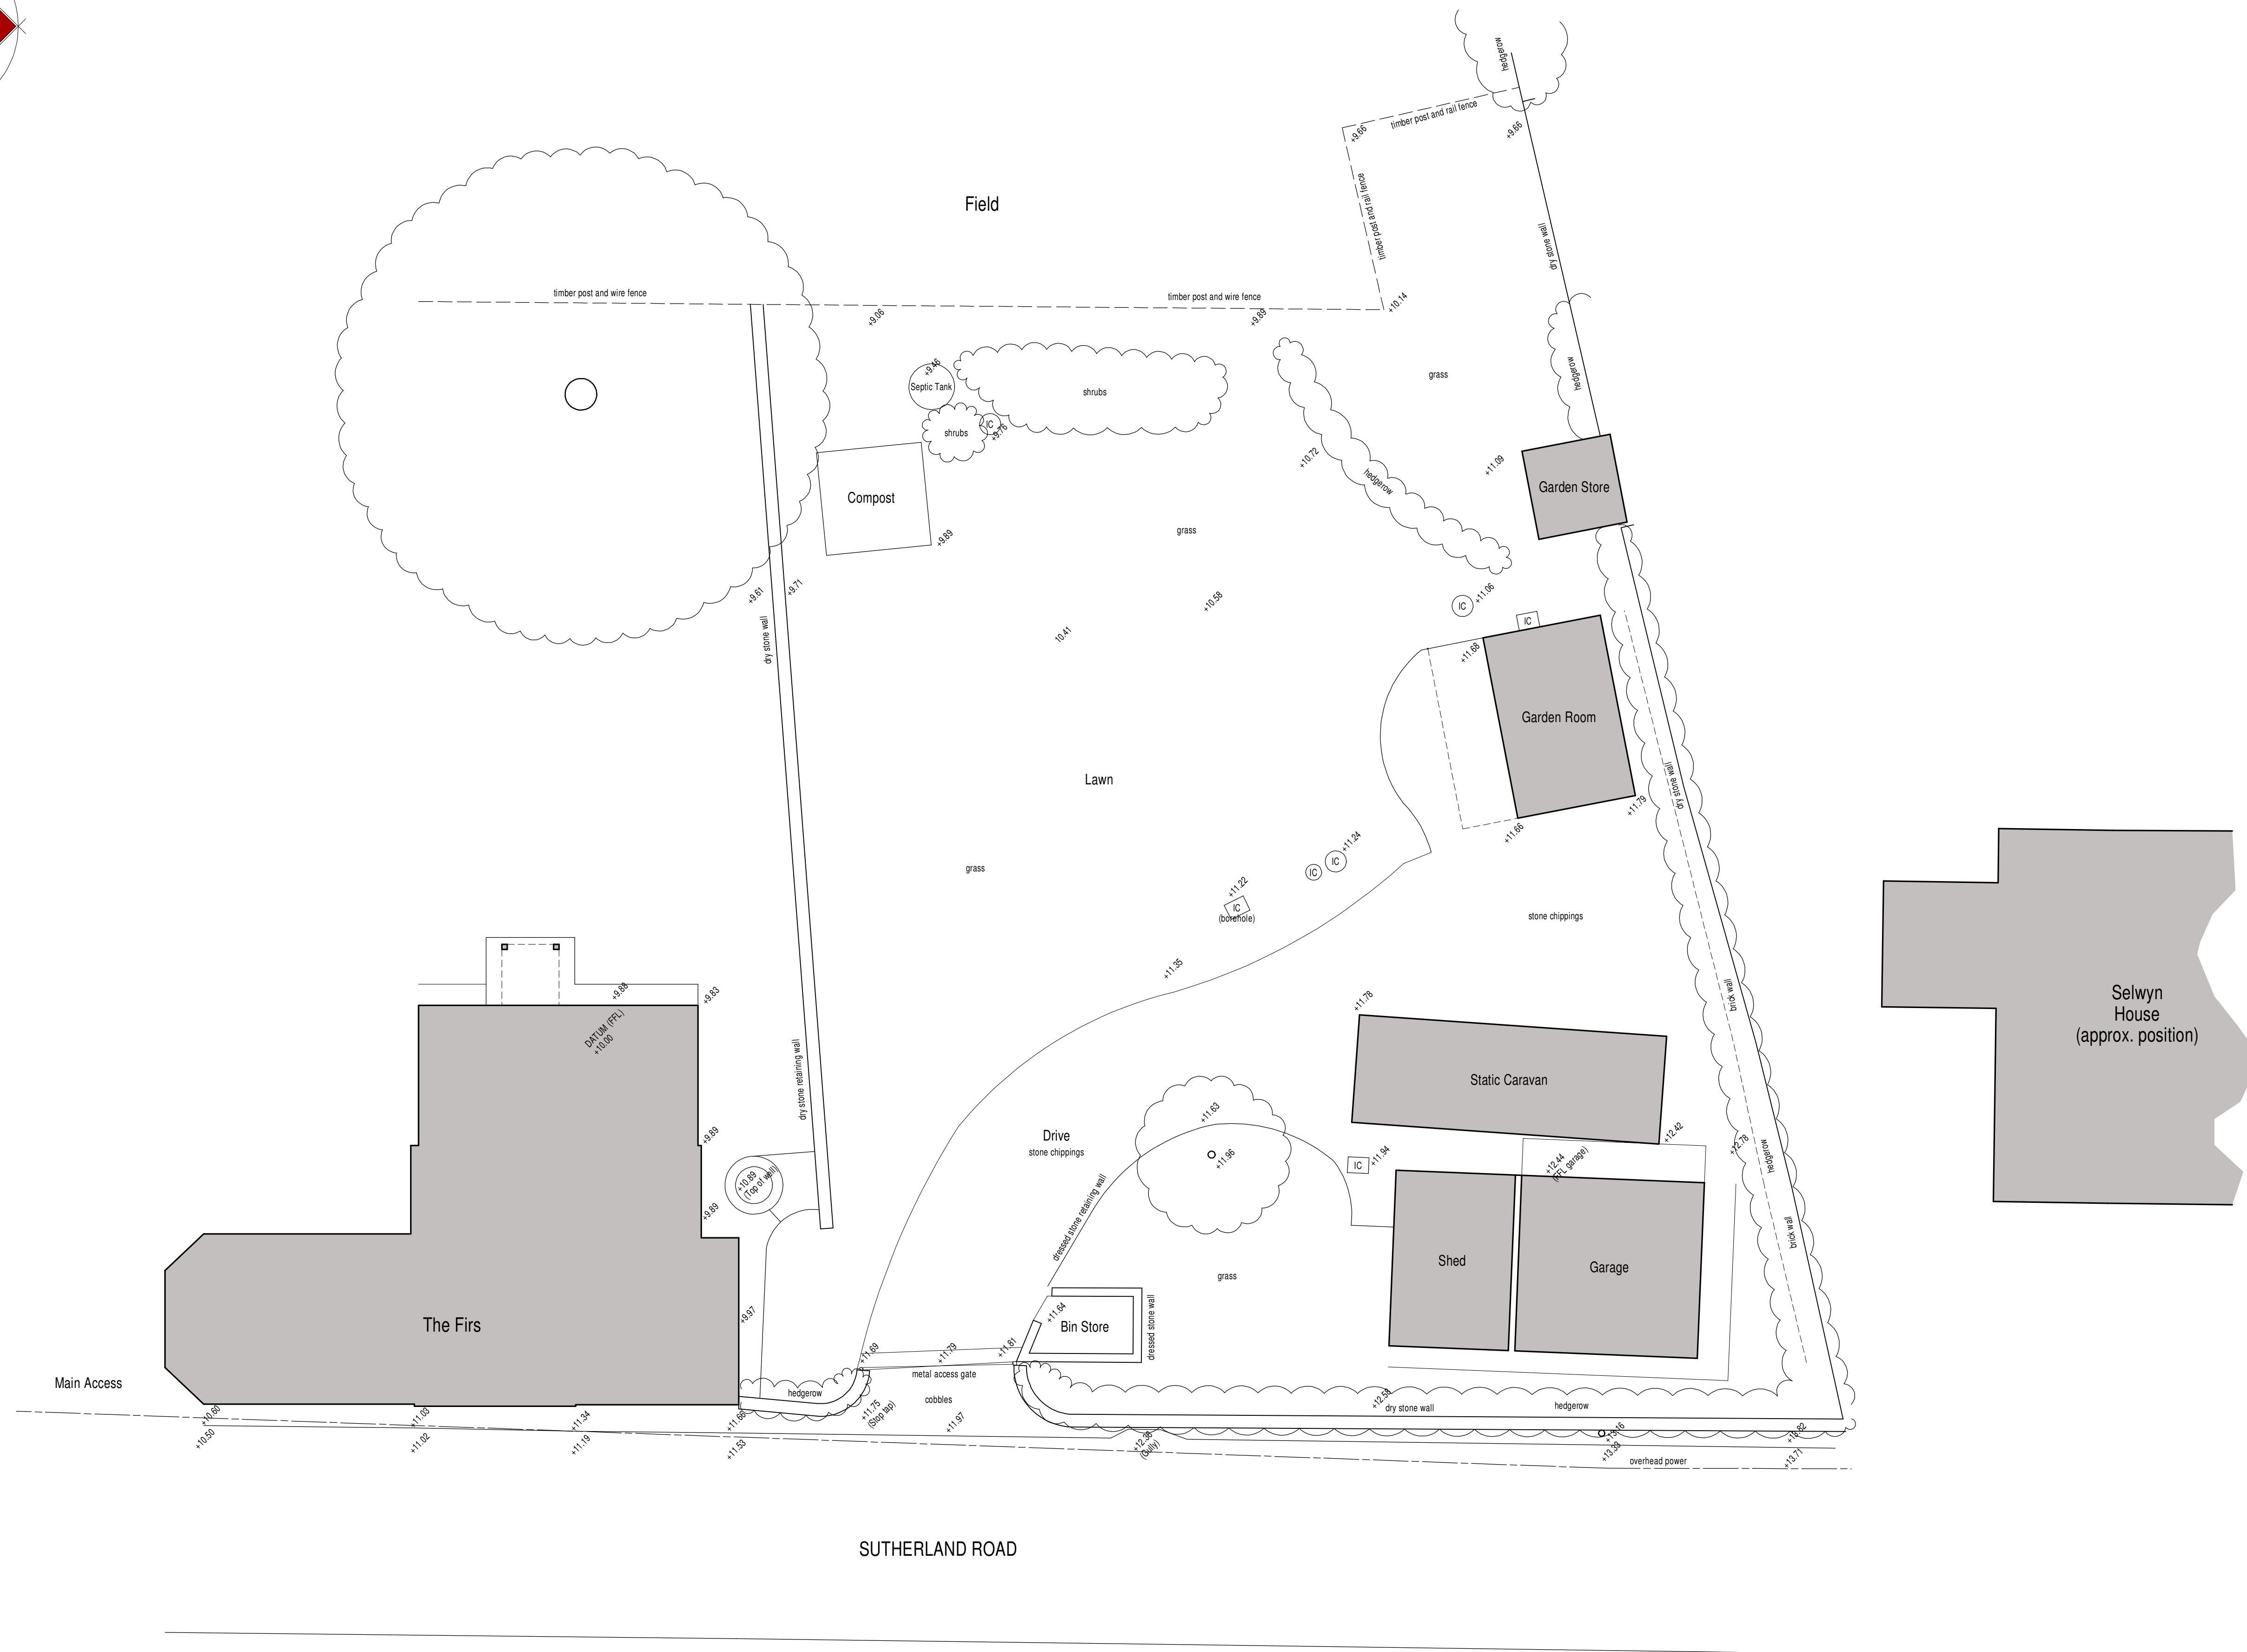


Mrs G Heath

Proposed Outline Application for
Dwelling on Land Adjacent to
The Firs,
Sutherland Road,
Stoke-on-Trent,
ST9 9QD

Existing Conditions Site Plan

Date	Sept 2023	Sheet	A1	Scale	1:100
Dwg No	2023-2835-01	Rev.	-	Drawn	NAW

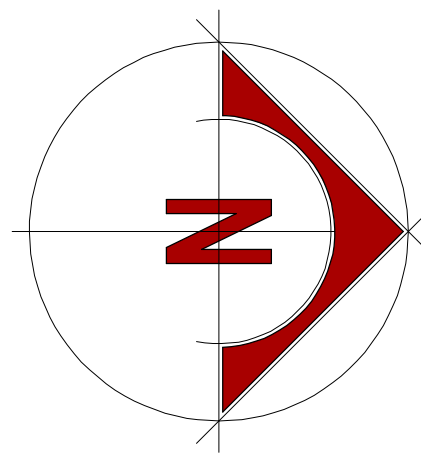

10 Cawdry Buildings, Fountain Street, Leek, ST13 6JP
Telephone: 01538 386002
E-mail: info@sammonsltd.co.uk
Web: www.sammonsltd.co.uk

This drawing is copyright.
All dimensions must be checked prior to commencement.