




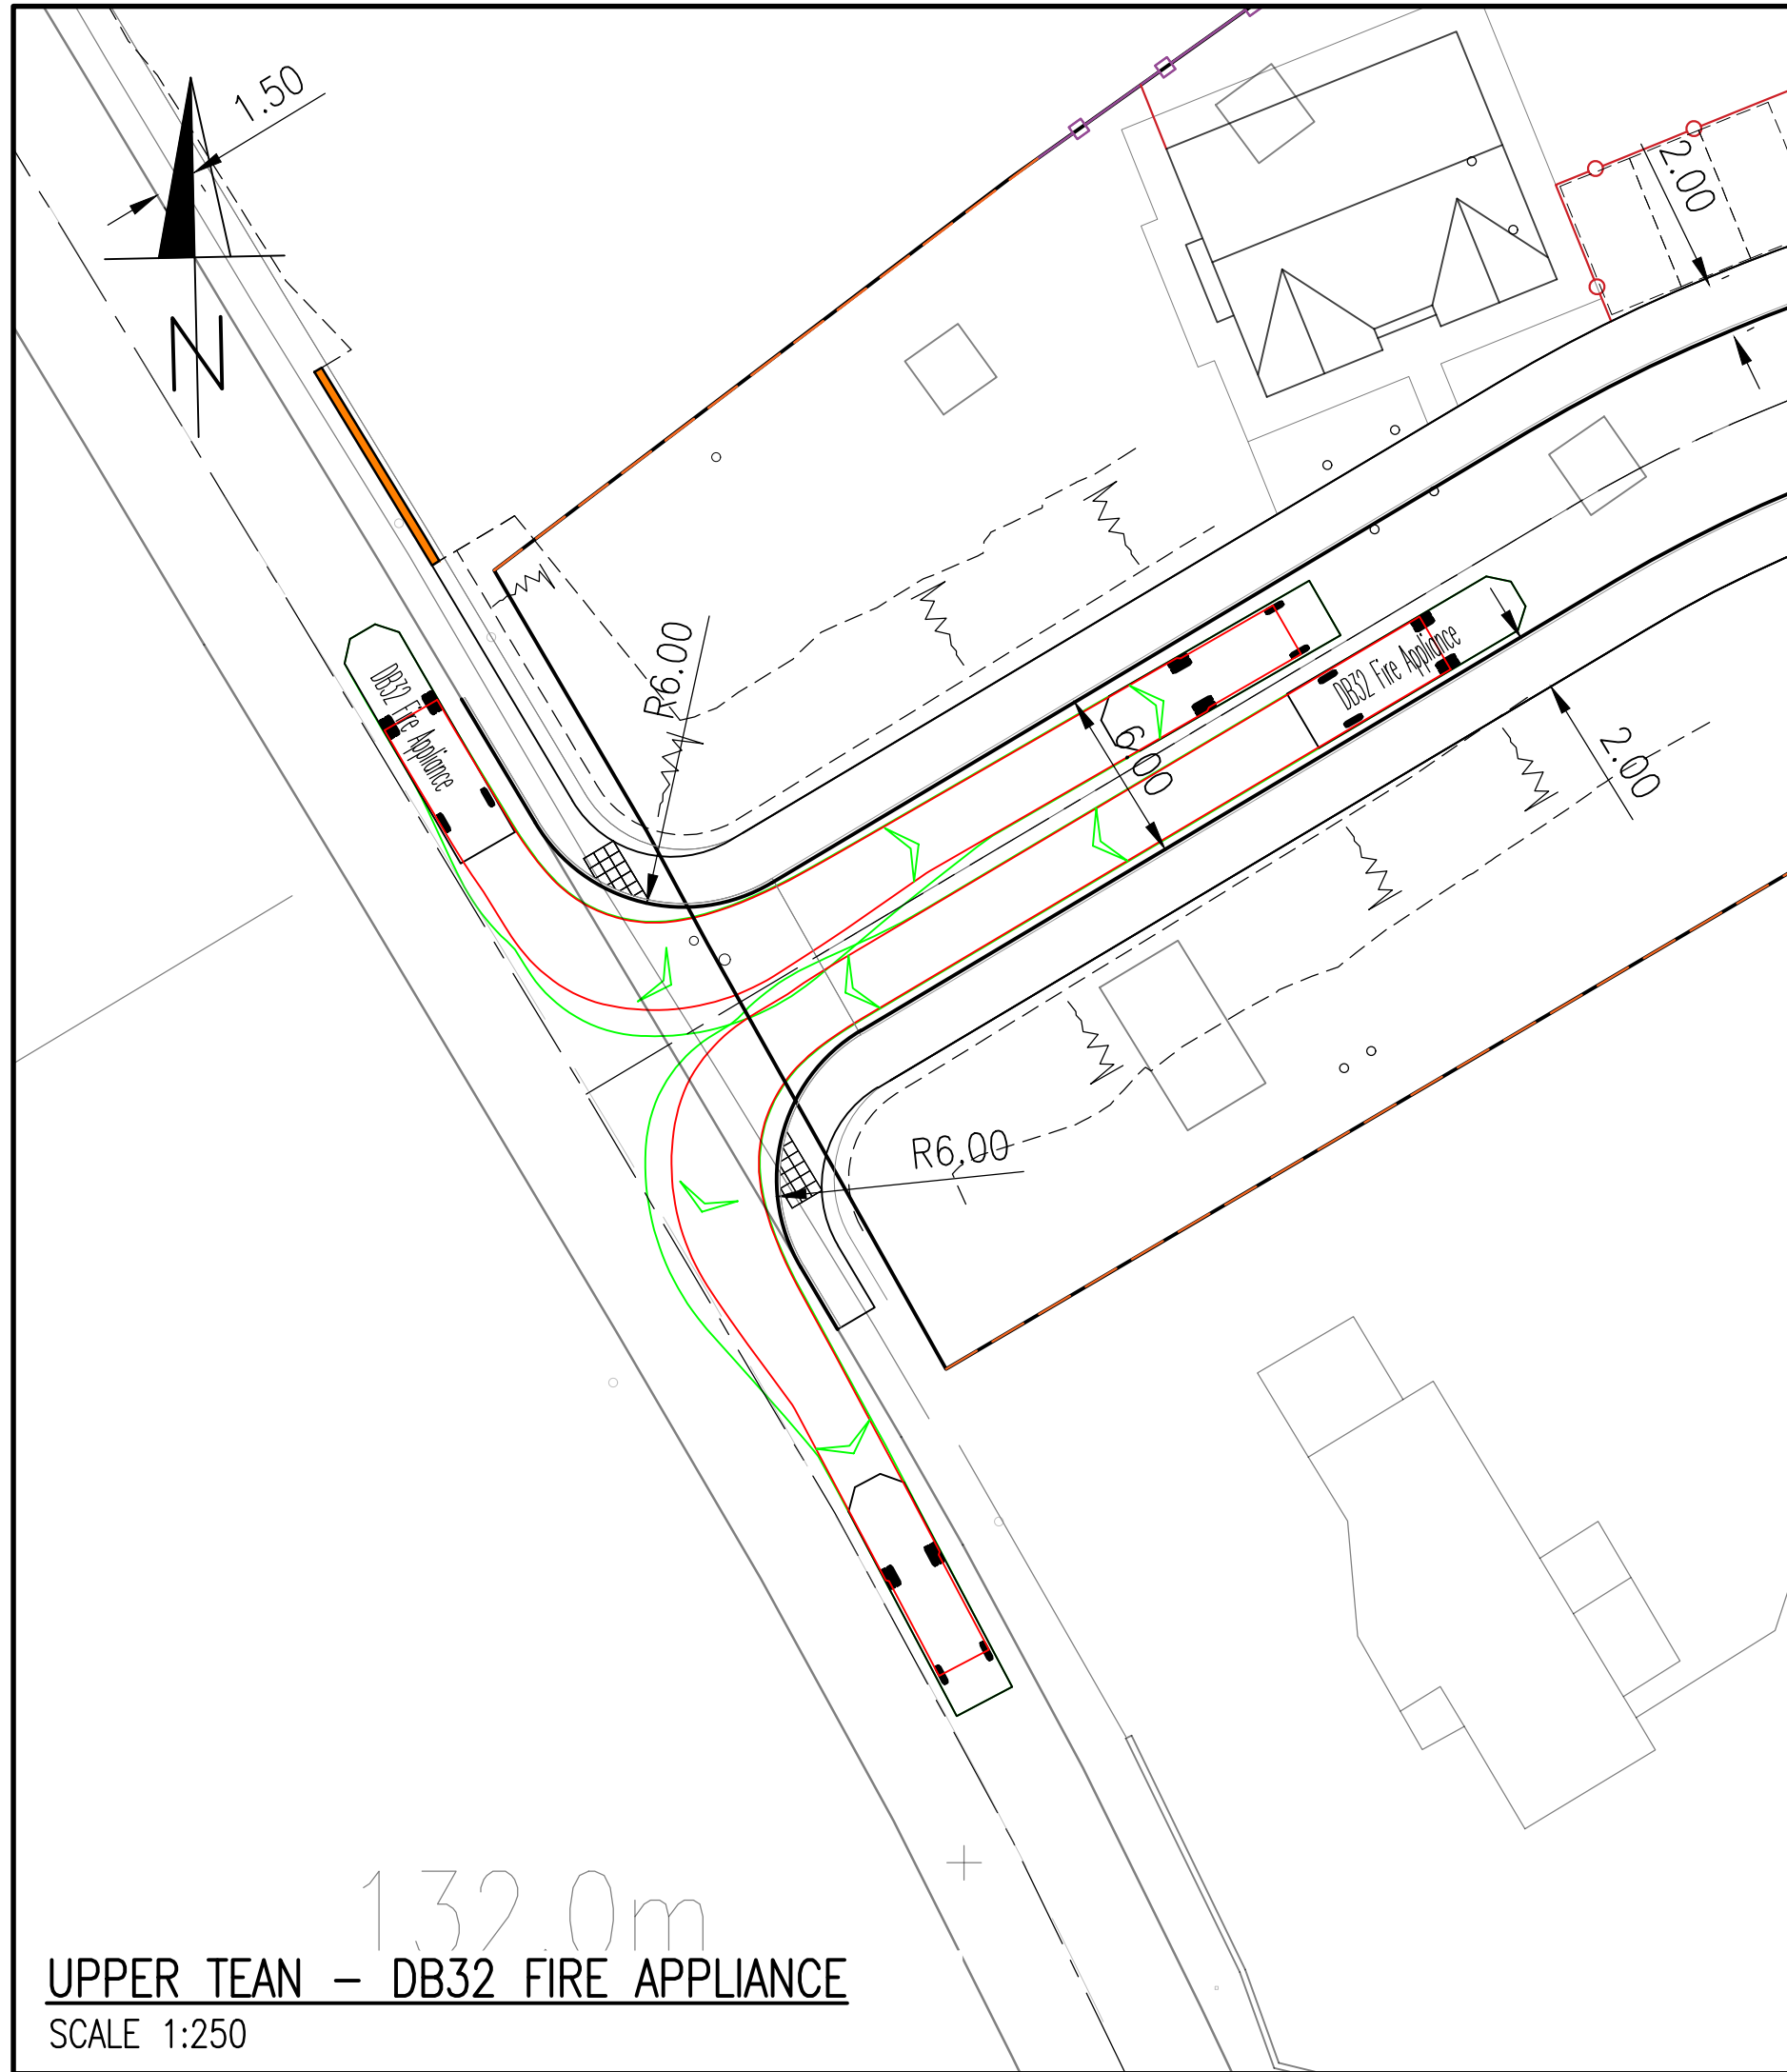


UPPER TEAN – DB32 FIRE APPLIANCE
SCALE 1:250

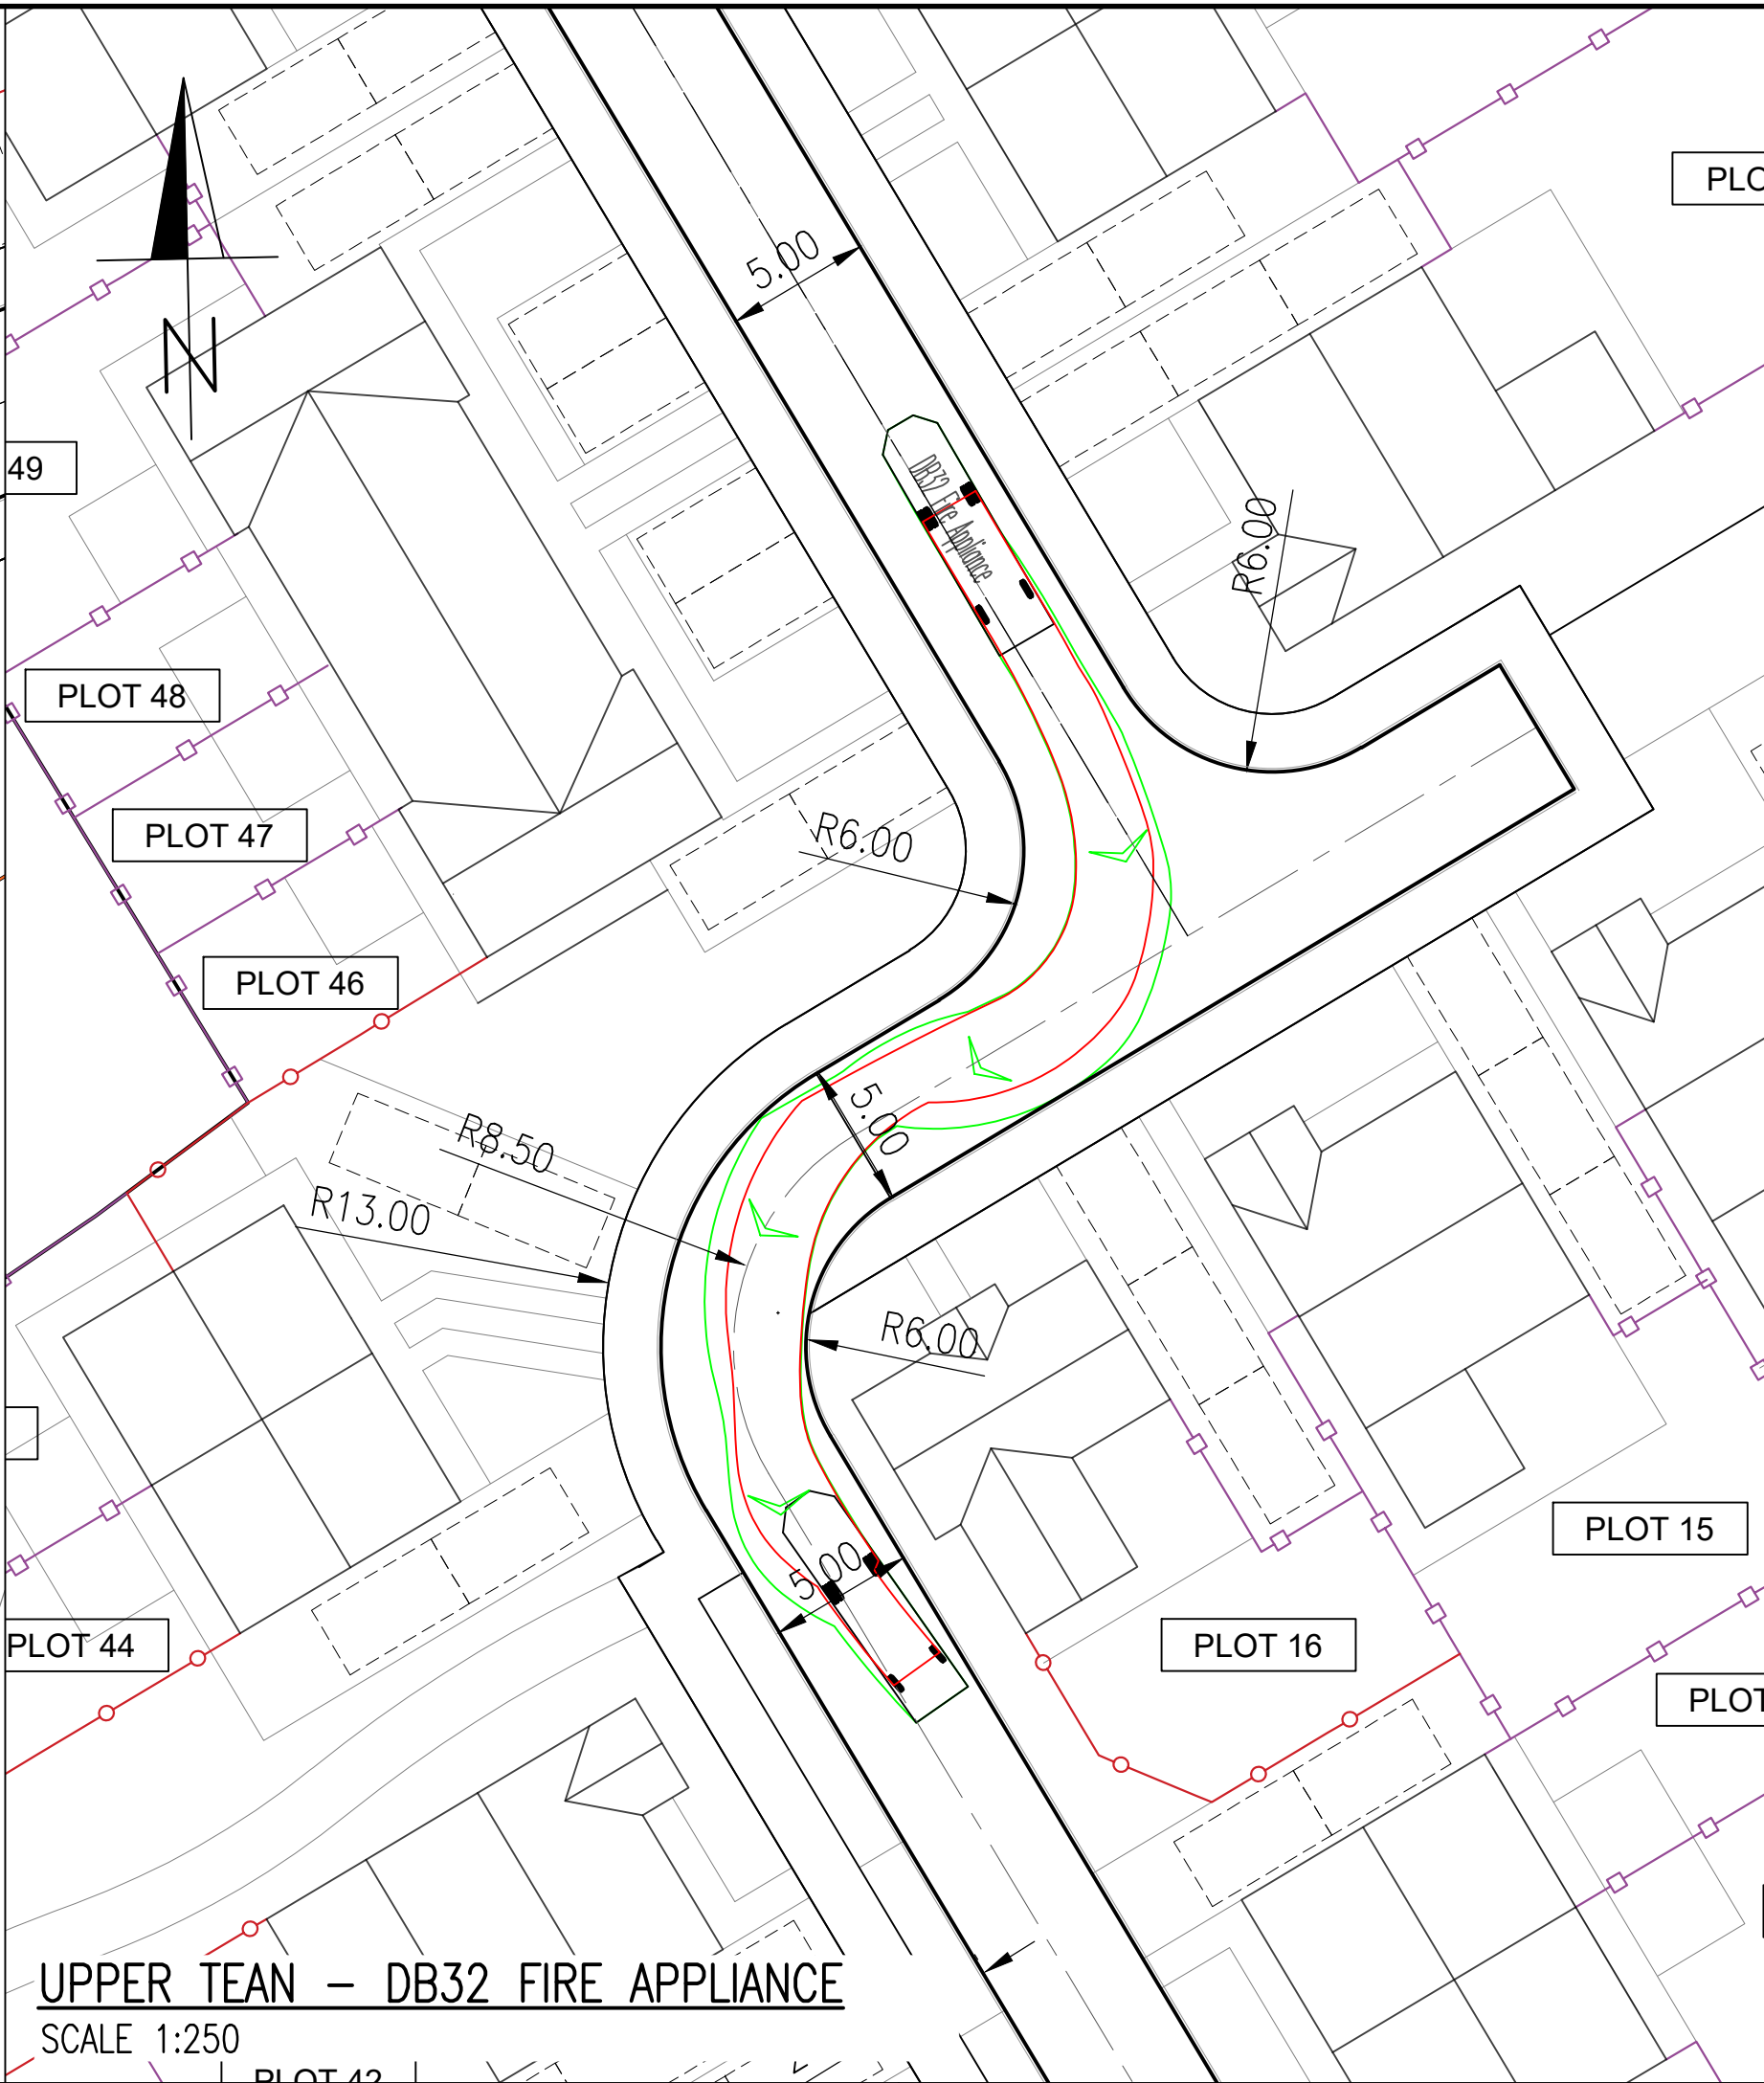


UPPER TEAN – DB32 FIRE APPLIANCE
SCALE 1:250

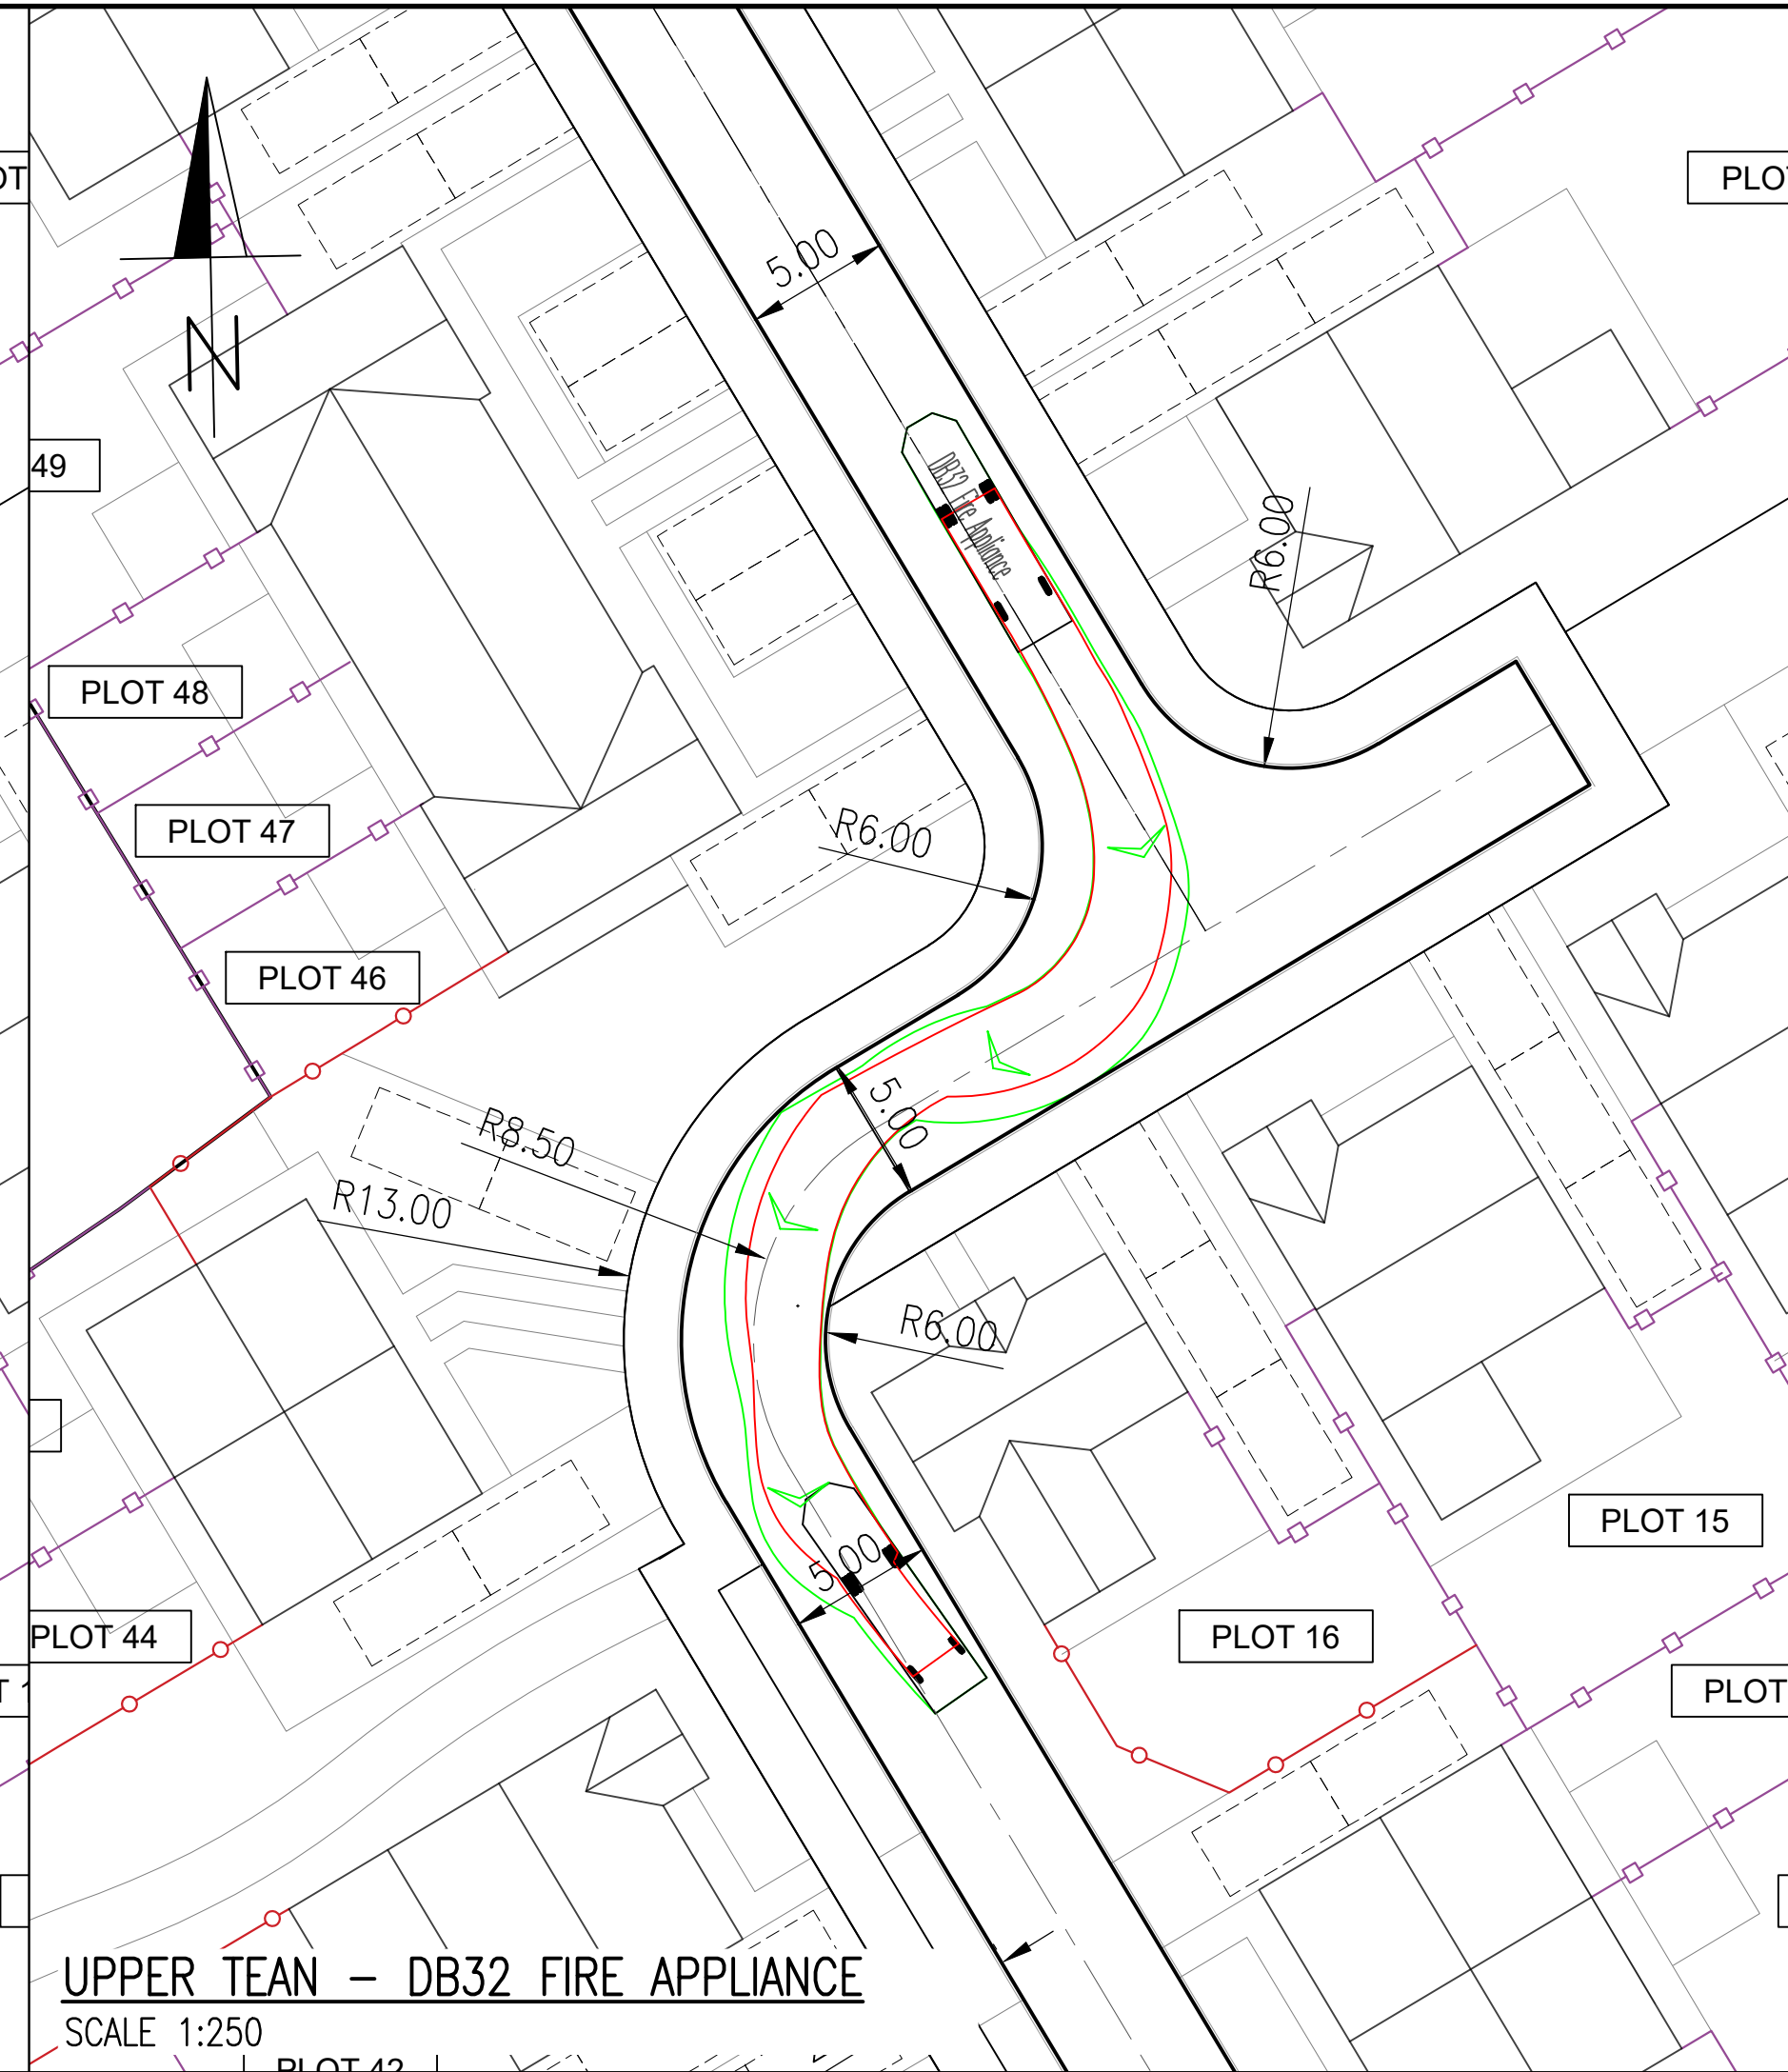

UPPER TEAN – DB32 FIRE APPLIANCE
SCALE 1:250

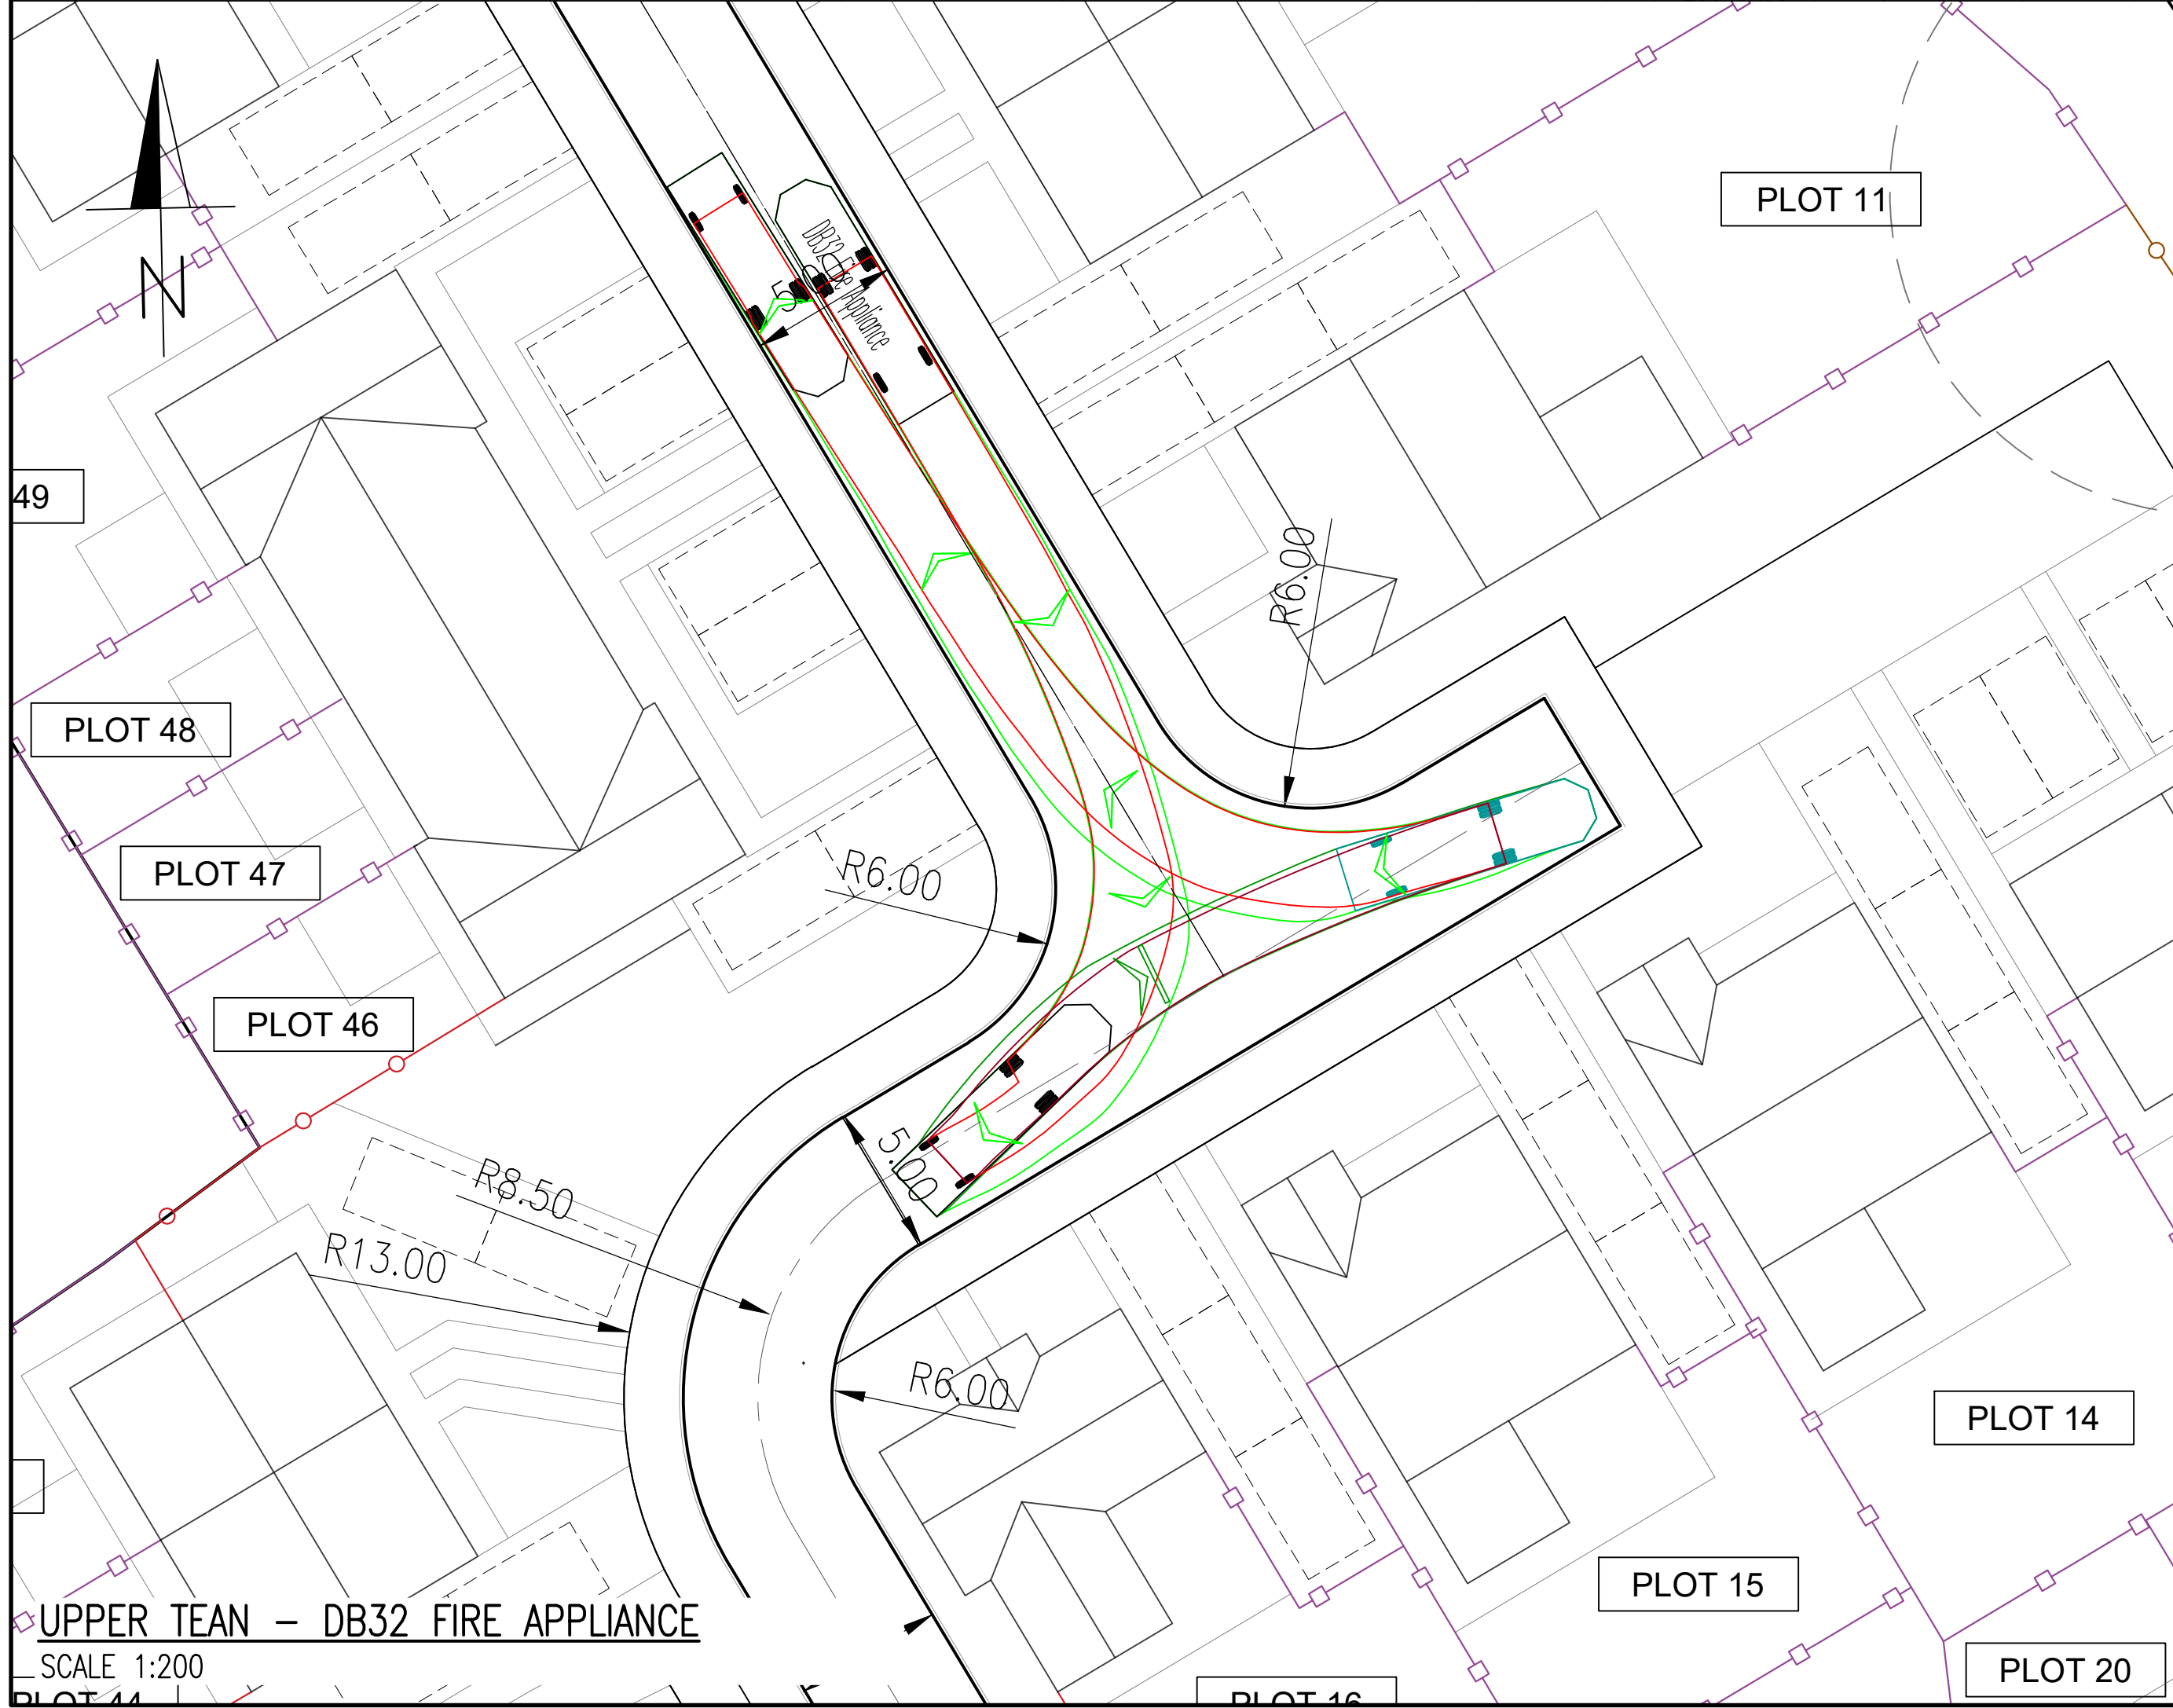

UPPER TEAN – DB32 FIRE APPLIANCE
SCALE 1:250

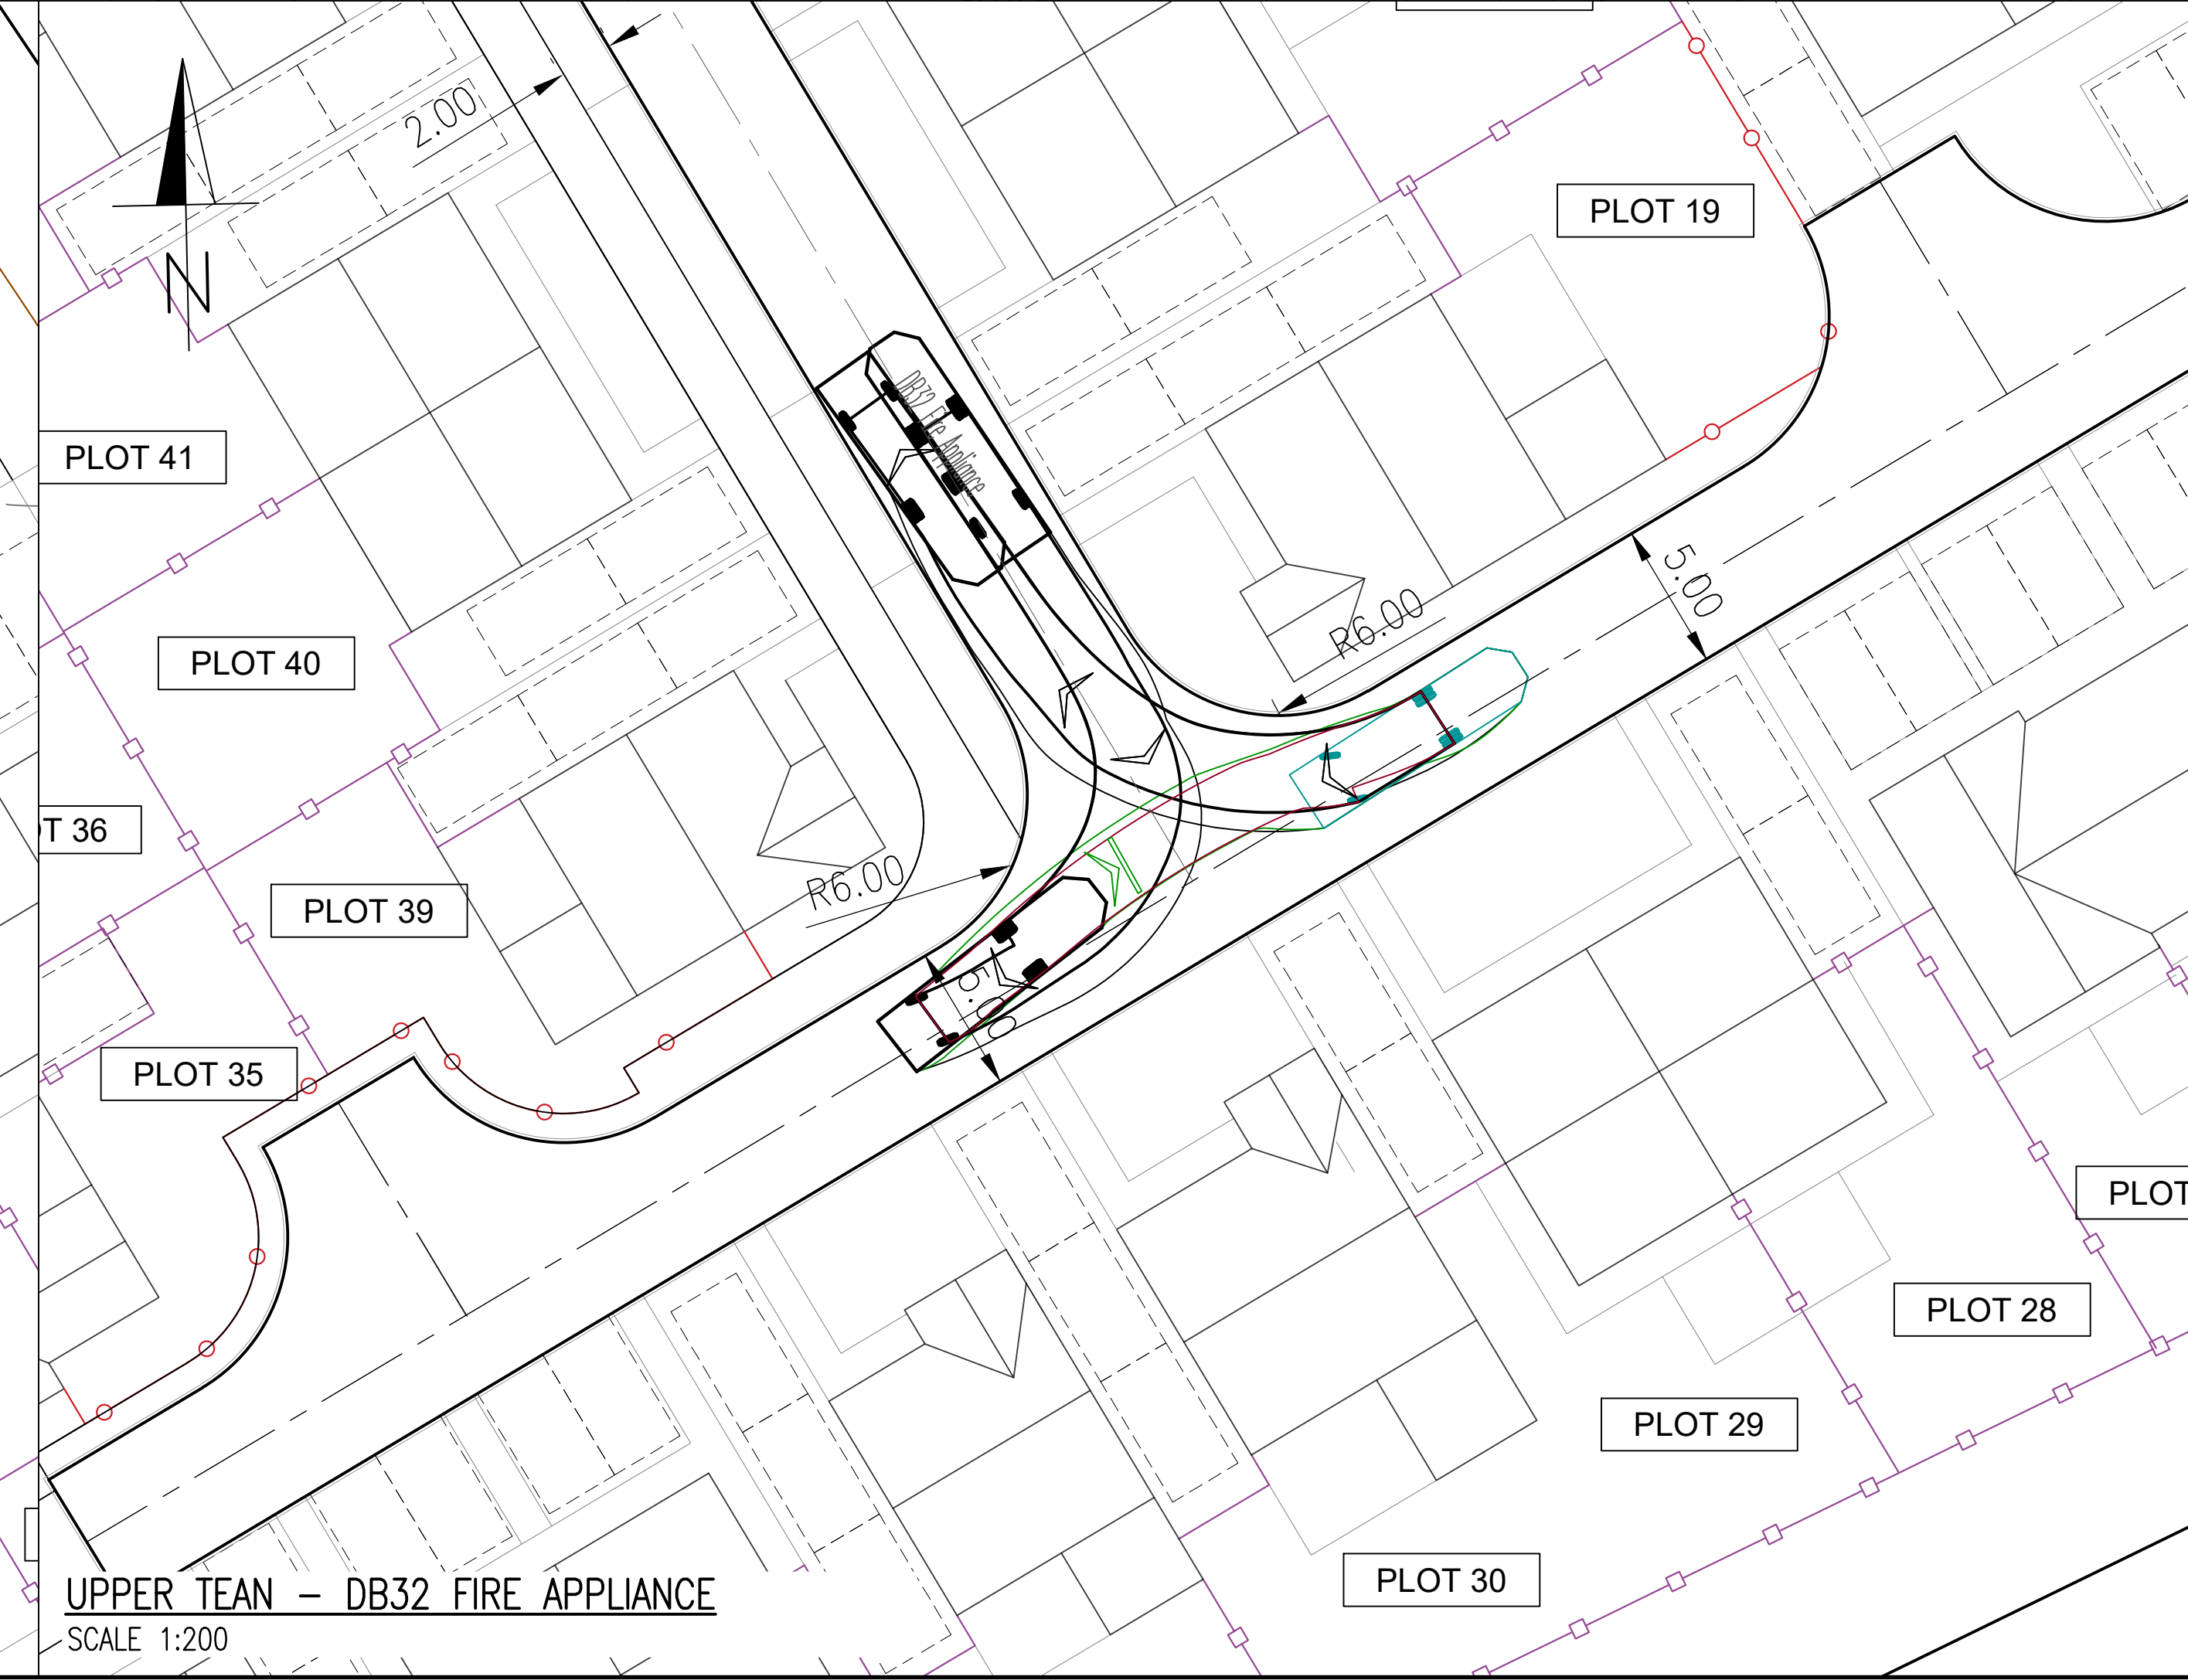

UPPER TEAN – DB32 FIRE APPLIANCE
SCALE 1:250

GENERAL NOTES

- DO NOT SCALE THIS DRAWING.
- CONTRACTOR TO CHECK ALL DIMENSIONS AND REPORT ALL ERRORS AND OMISSIONS TO THE ENGINEER.
- ANY DISCREPANCY TO BE REPORTED IMMEDIATELY TO THE ENGINEER.
- THIS DRAWING TO BE READ IN CONJUNCTION WITH ALL RELEVANT ARCHITECTS, SUBCONTRACTORS AND SPECIALISTS DRAWINGS AND SPECIFICATIONS.

DB32 Fire Appliance
Overall Length 8.680m
Overall Width 2.350m
Overall Body Height 2.350m
Max Ground Clearance 0.350m
Max Track Width 2.350m
Lock-to-lock line 5.910m
Curb to curb turning radius 7.910m

B	DRAWING UPDATED TO SUIT LATEST SITE LAYOUT	AJ	03.10.23
A	DRAWING UPDATED TO SUIT LATEST SITE LAYOUT	AJ	21.11.22

Rev.	Detail	By	Date
Revisions			
Reinforcement schedules nos.			

Structural & Civil Engineering Consultants

First Floor
7 St James Crescent
Swansea
SA1 6DP

Telephone +44 1792 473 182
e-mail admin@cb3consult.co.uk
web www.cb3consult.co.uk

Client ENZO'S HOMES

Project PROPOSED RESIDENTIAL DEVELOPMENT AT UTOXETER ROAD, UPPER TEAN

Drawing Title VEHICLE TRACKING DB32 FIRE APPLIANCE

Project No. C1941

Drawing No. C-SK10

Scales AS SHOWN

Date 25.10.22

Revision B

Drawn SG

Checked AJ

Sheet Size A1