

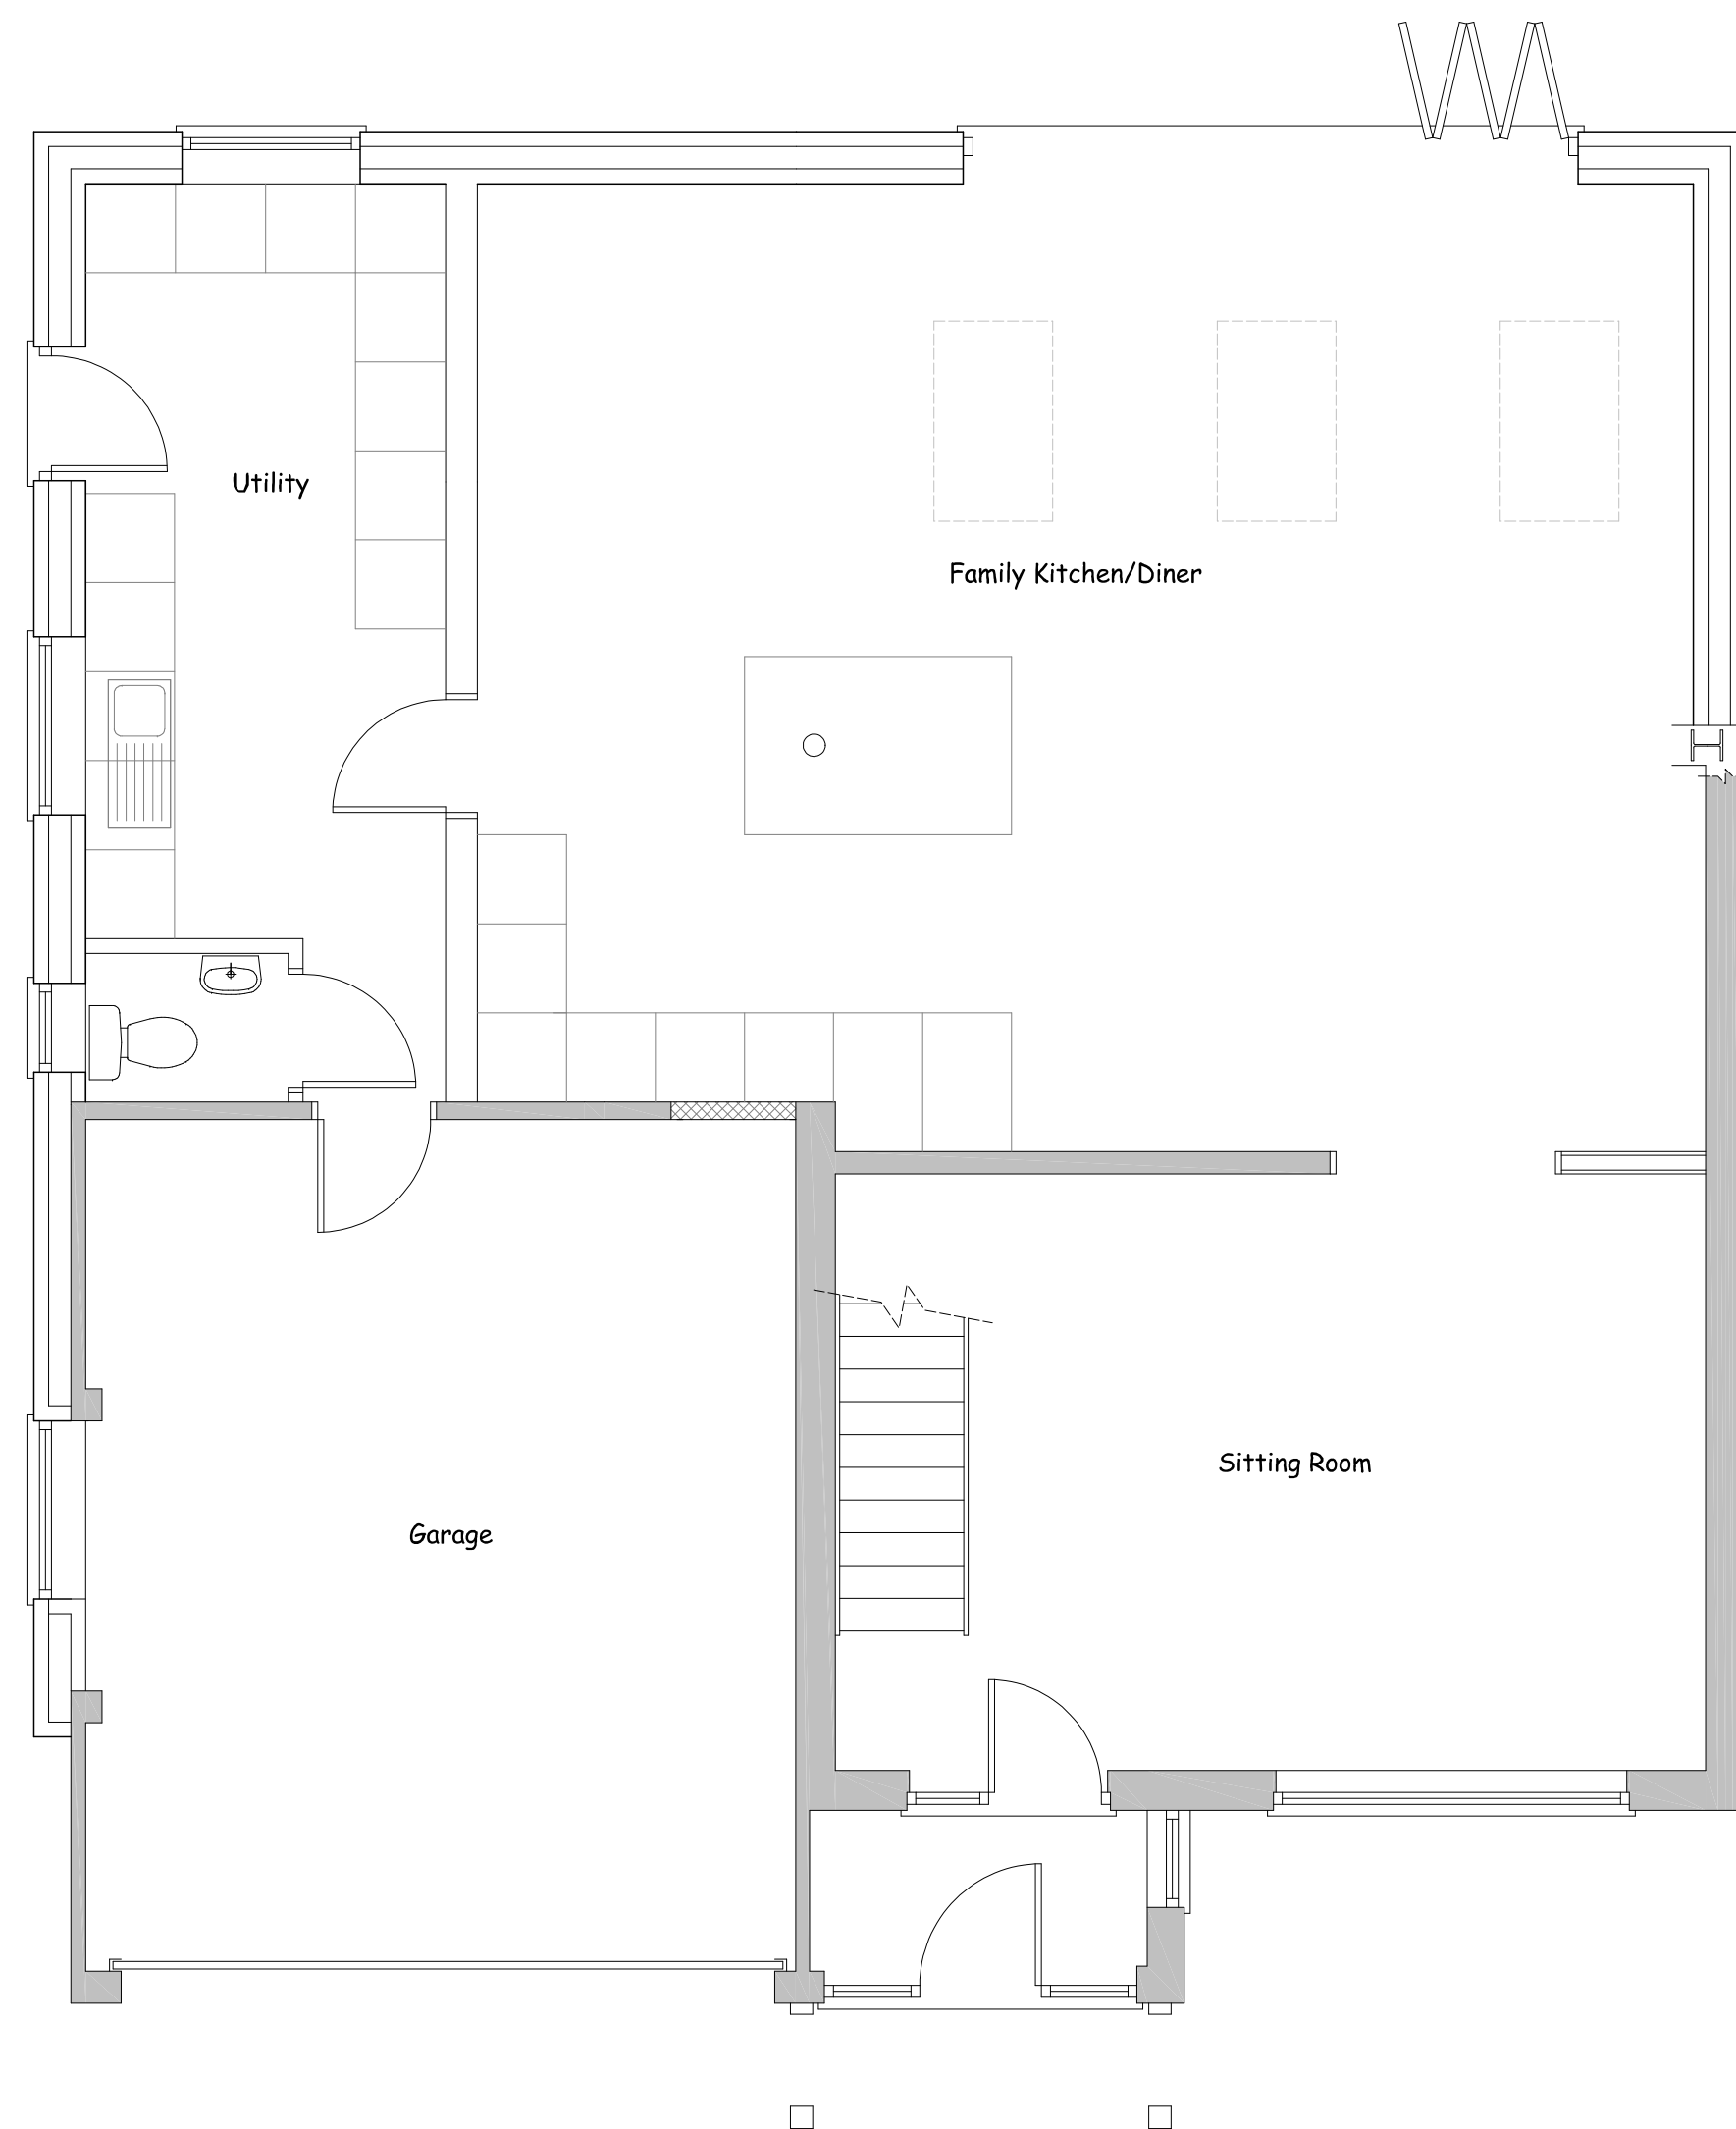
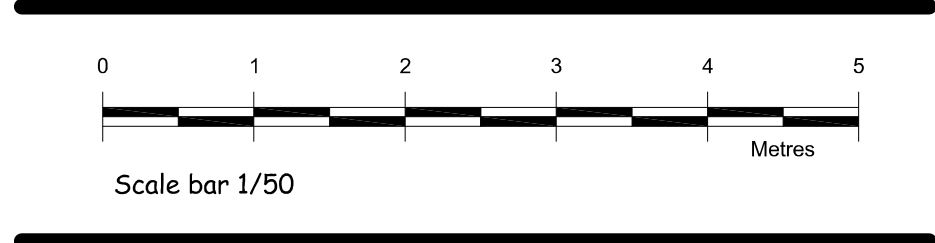


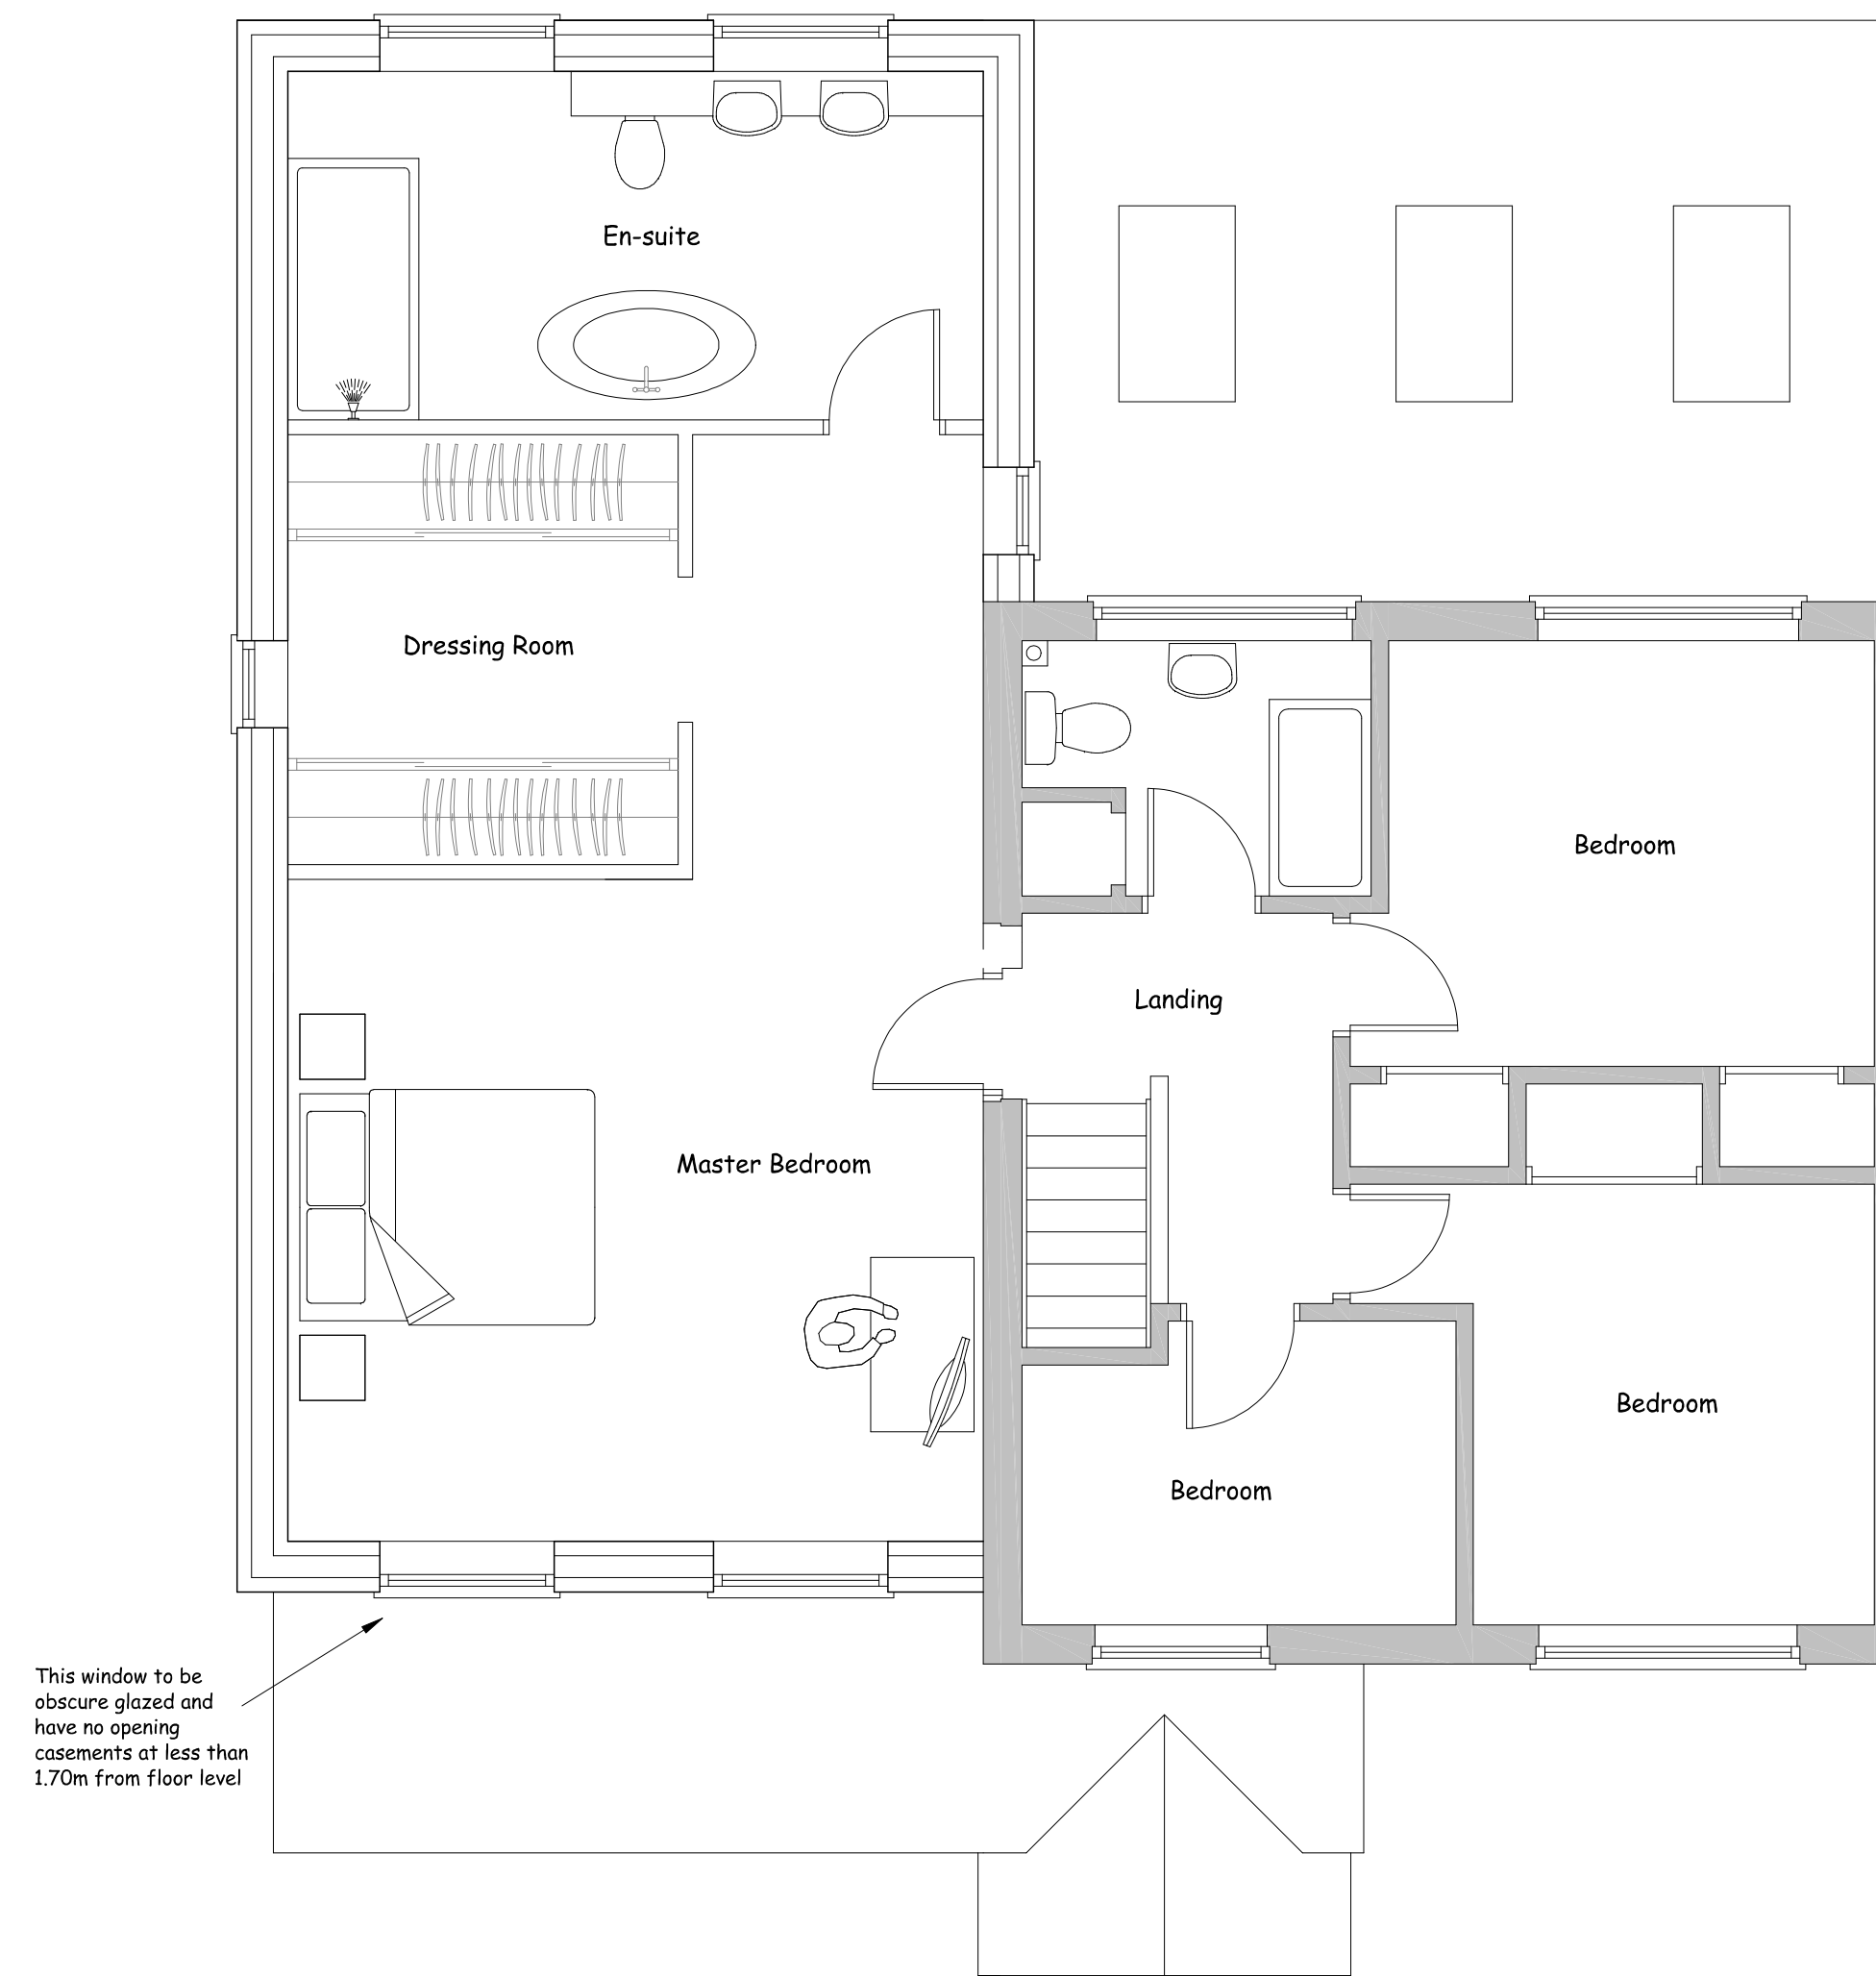

PROPOSED GROUND FLOOR PLAN

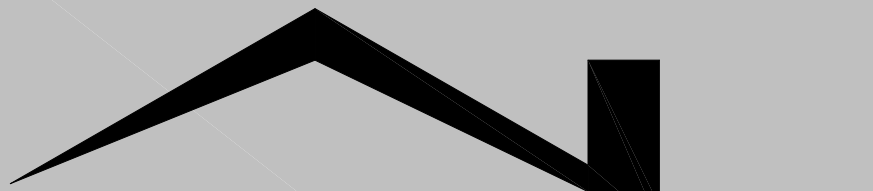

PROPOSED FIRST FLOOR PLAN


Nigel Forrester MCIOS
Building Design Services

ILETT HOUSE, SMITHY BANK, ALTON, STAFFS, ST10 4AD
TEL 01538 702164
www.nigelforrester.co.uk www.sap-calc.co.uk

CLIENT

Mr P Wiggins

PROJECT

Proposed extension to enlarge kitchen/dining
and provide additional bedroom
at
1 Marsh Close
Werrington
Stoke-on-Trent
ST9 0LP

DRAWING NUMBER 23/667/04/B

Proposed floor plans

SCALES 1/50 @ A1