


?Crown Copyright and database rights 2023 OS Licence no. AC0000849896

LOCATION PLAN Scale 1/1250



SITE/ROOF PLAN Scale 1/200

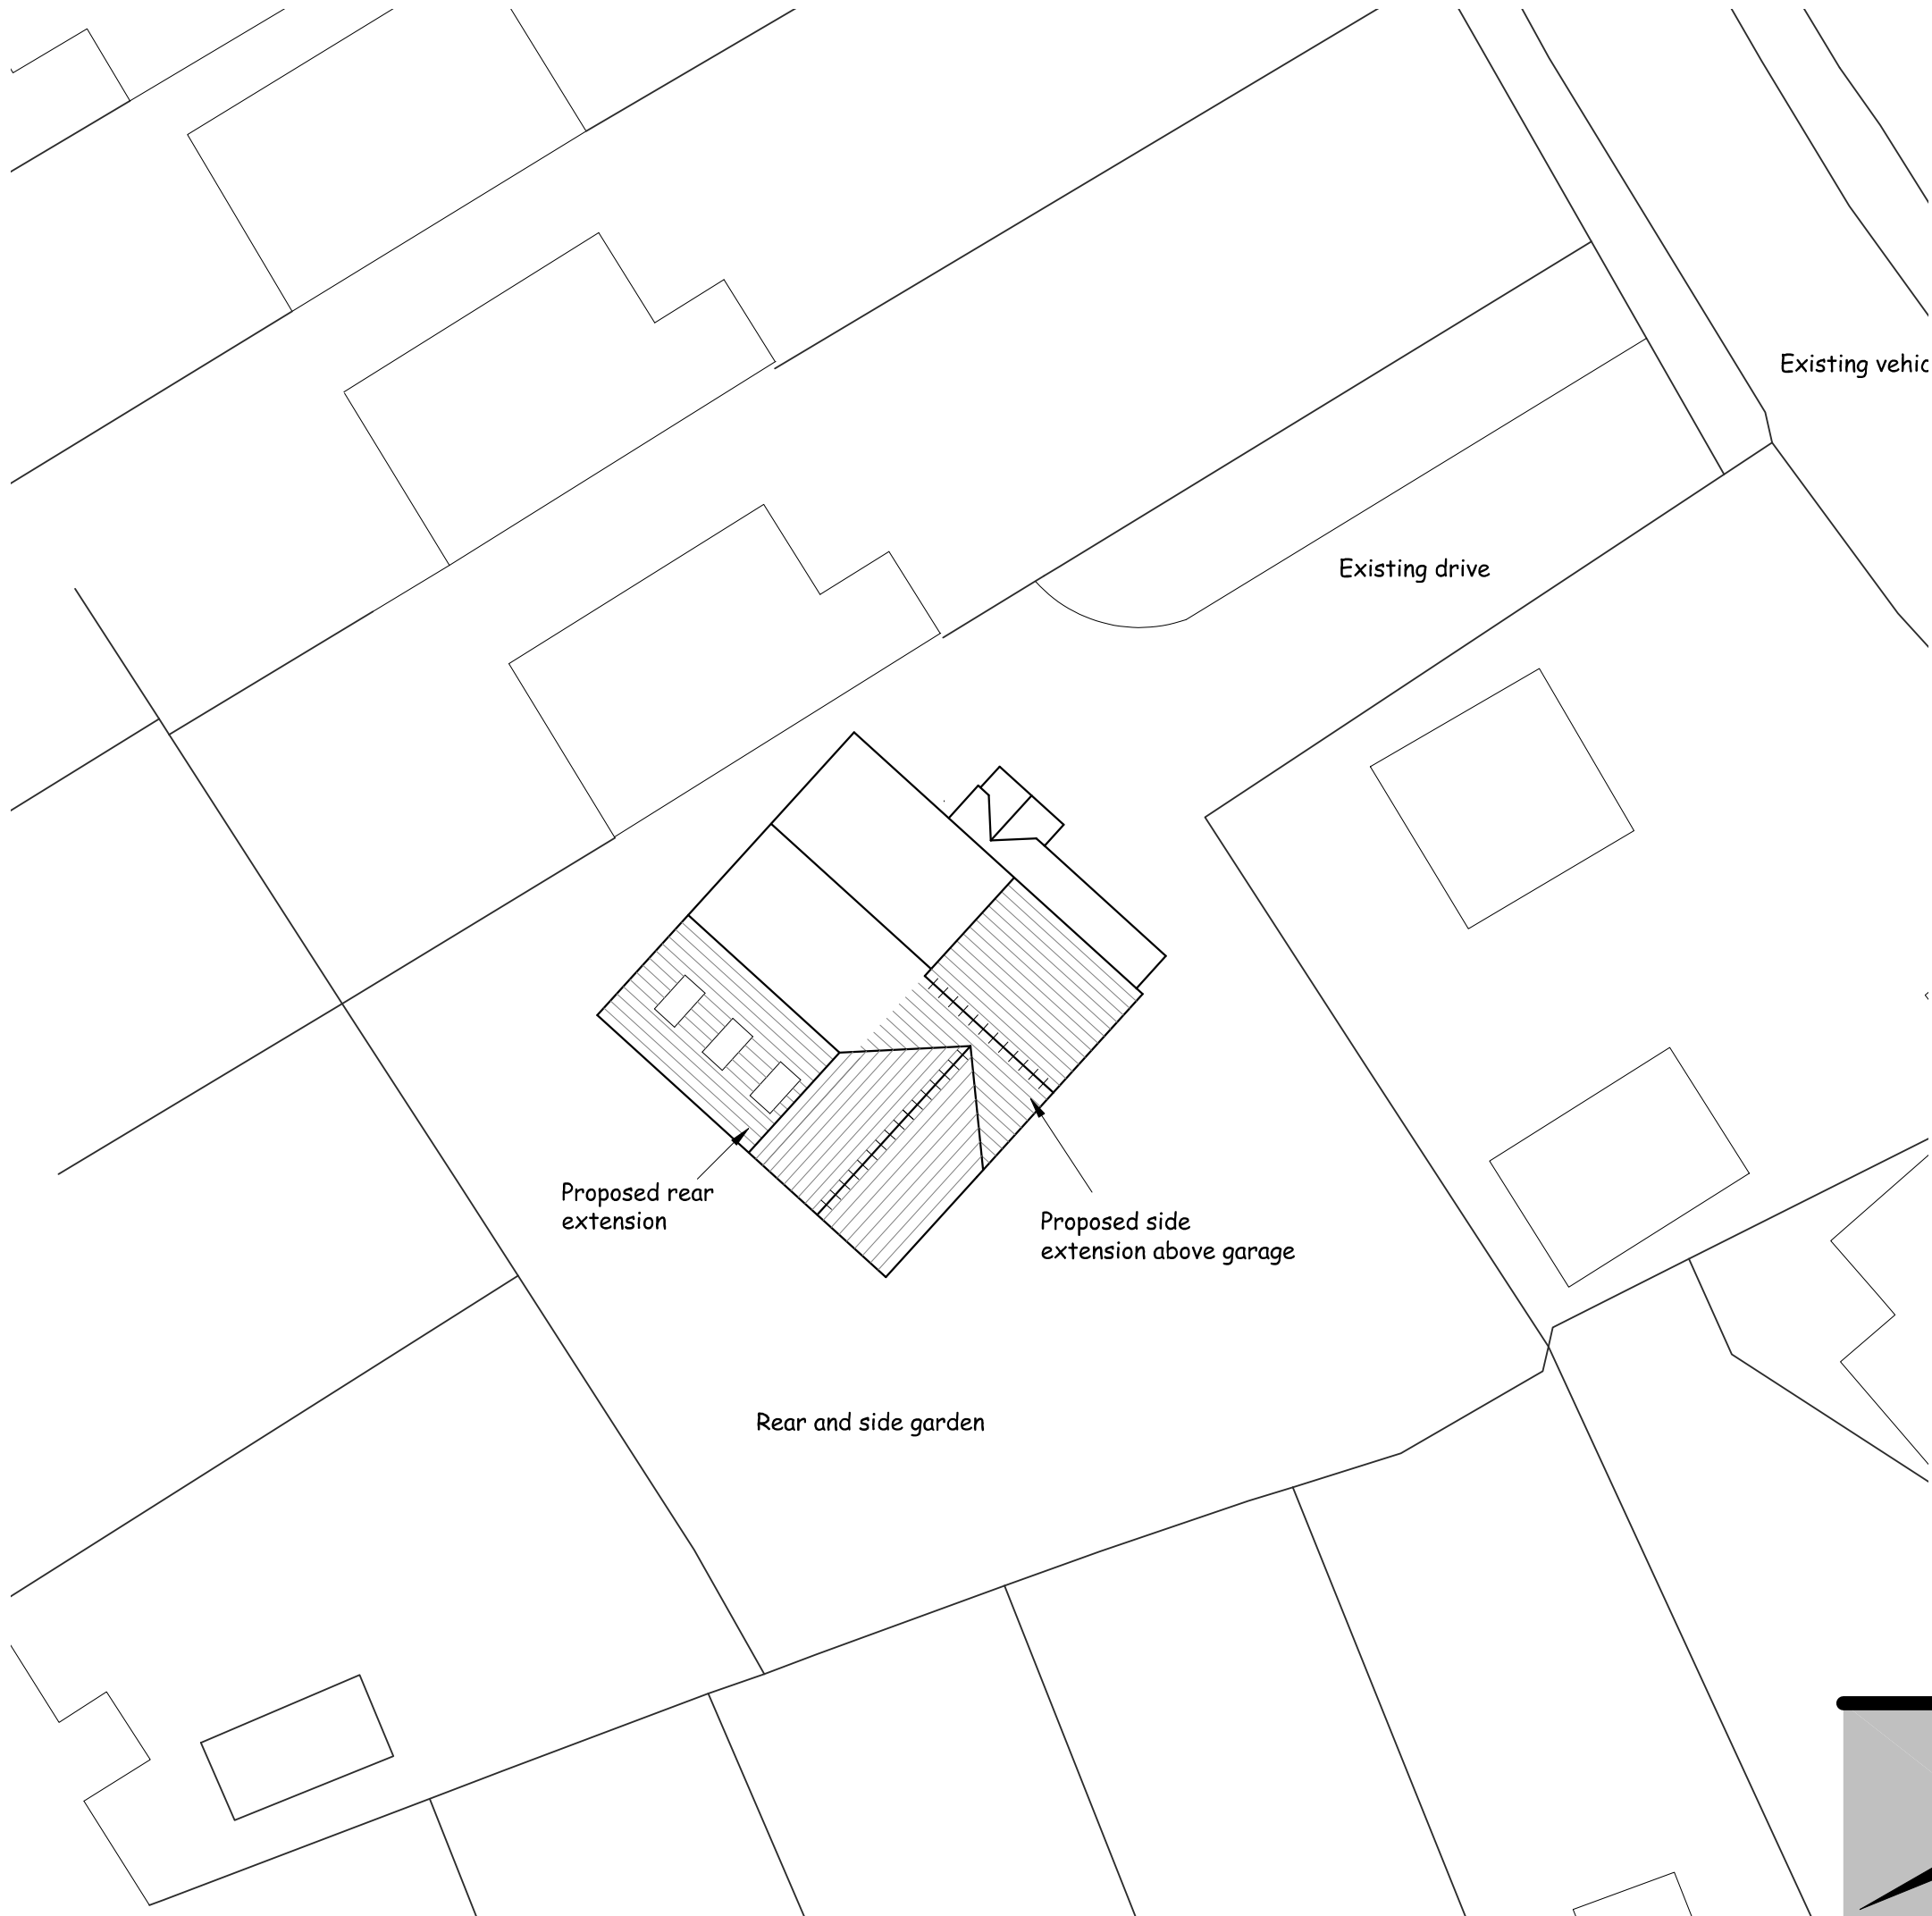

ILETT HOUSE, SMITHY BANK, ALTON, STAFFS, ST10 4AD  
TEL 01538 702164

[www.nigelforrester.co.uk](http://www.nigelforrester.co.uk) [www.sap-calc.co.uk](http://www.sap-calc.co.uk)

CLIENT

Mr P Wiggins

PROJECT

Proposed extension to enlarge kitchen/dining  
and provide additional bedroom  
at  
1 Marsh Close  
Werrington  
Stoke-on-Trent  
ST9 0LP

DRAWING NUMBER 23/667/05/B

Location & site/roof plan

SCALES 1/1250 & 1/200 @ A1