

0 0.50 1.00 1.50 2.00 2.50 3.00 3.50 4.00 4.50 5.00 5.50


1:50 Scale to be measured




Proposed Rear Elevation



Proposed Front Elevation

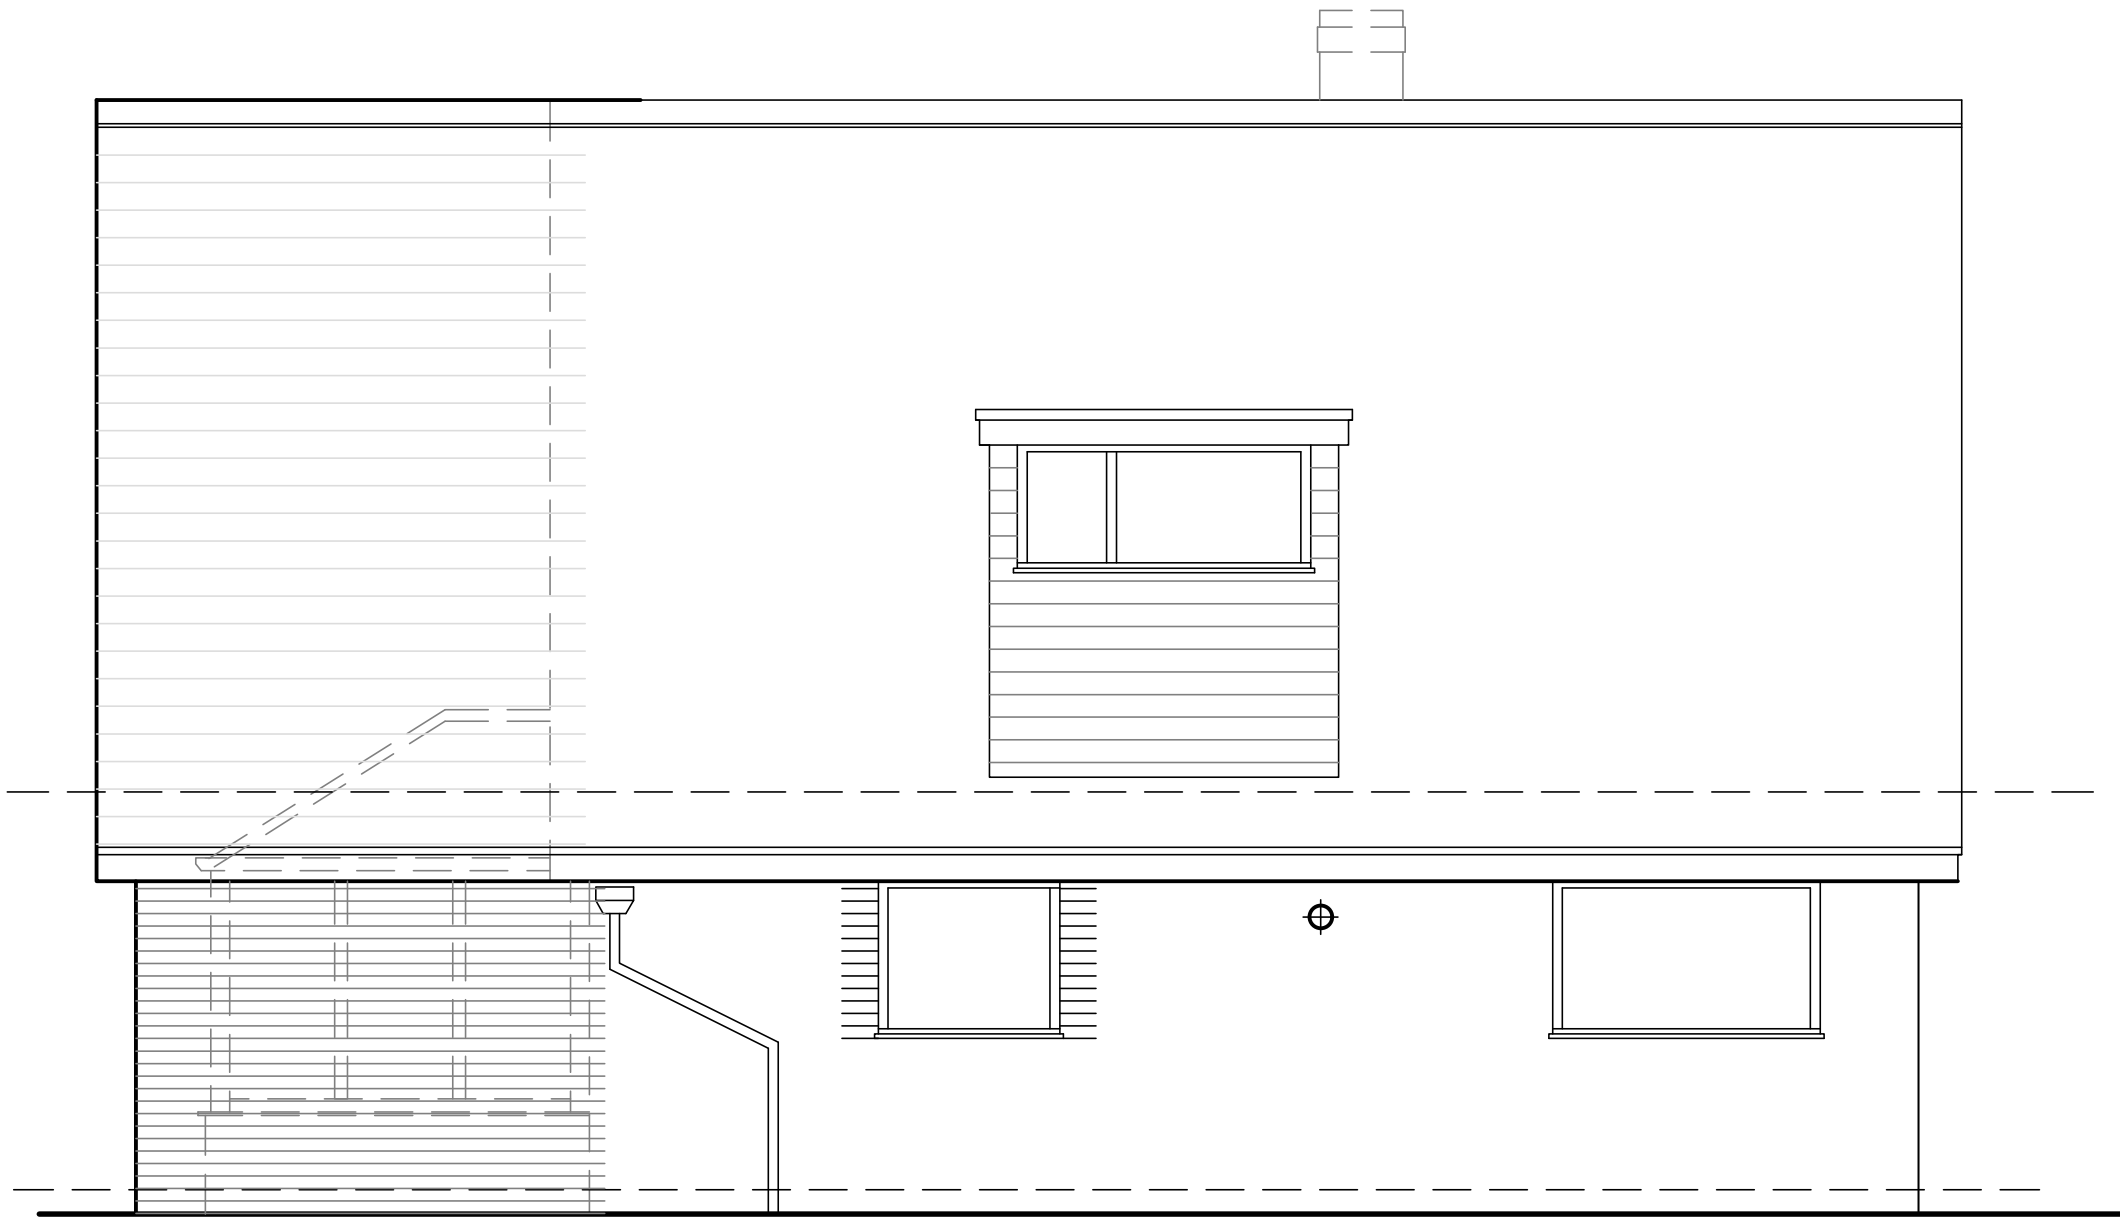

Proposed Rear Elevation

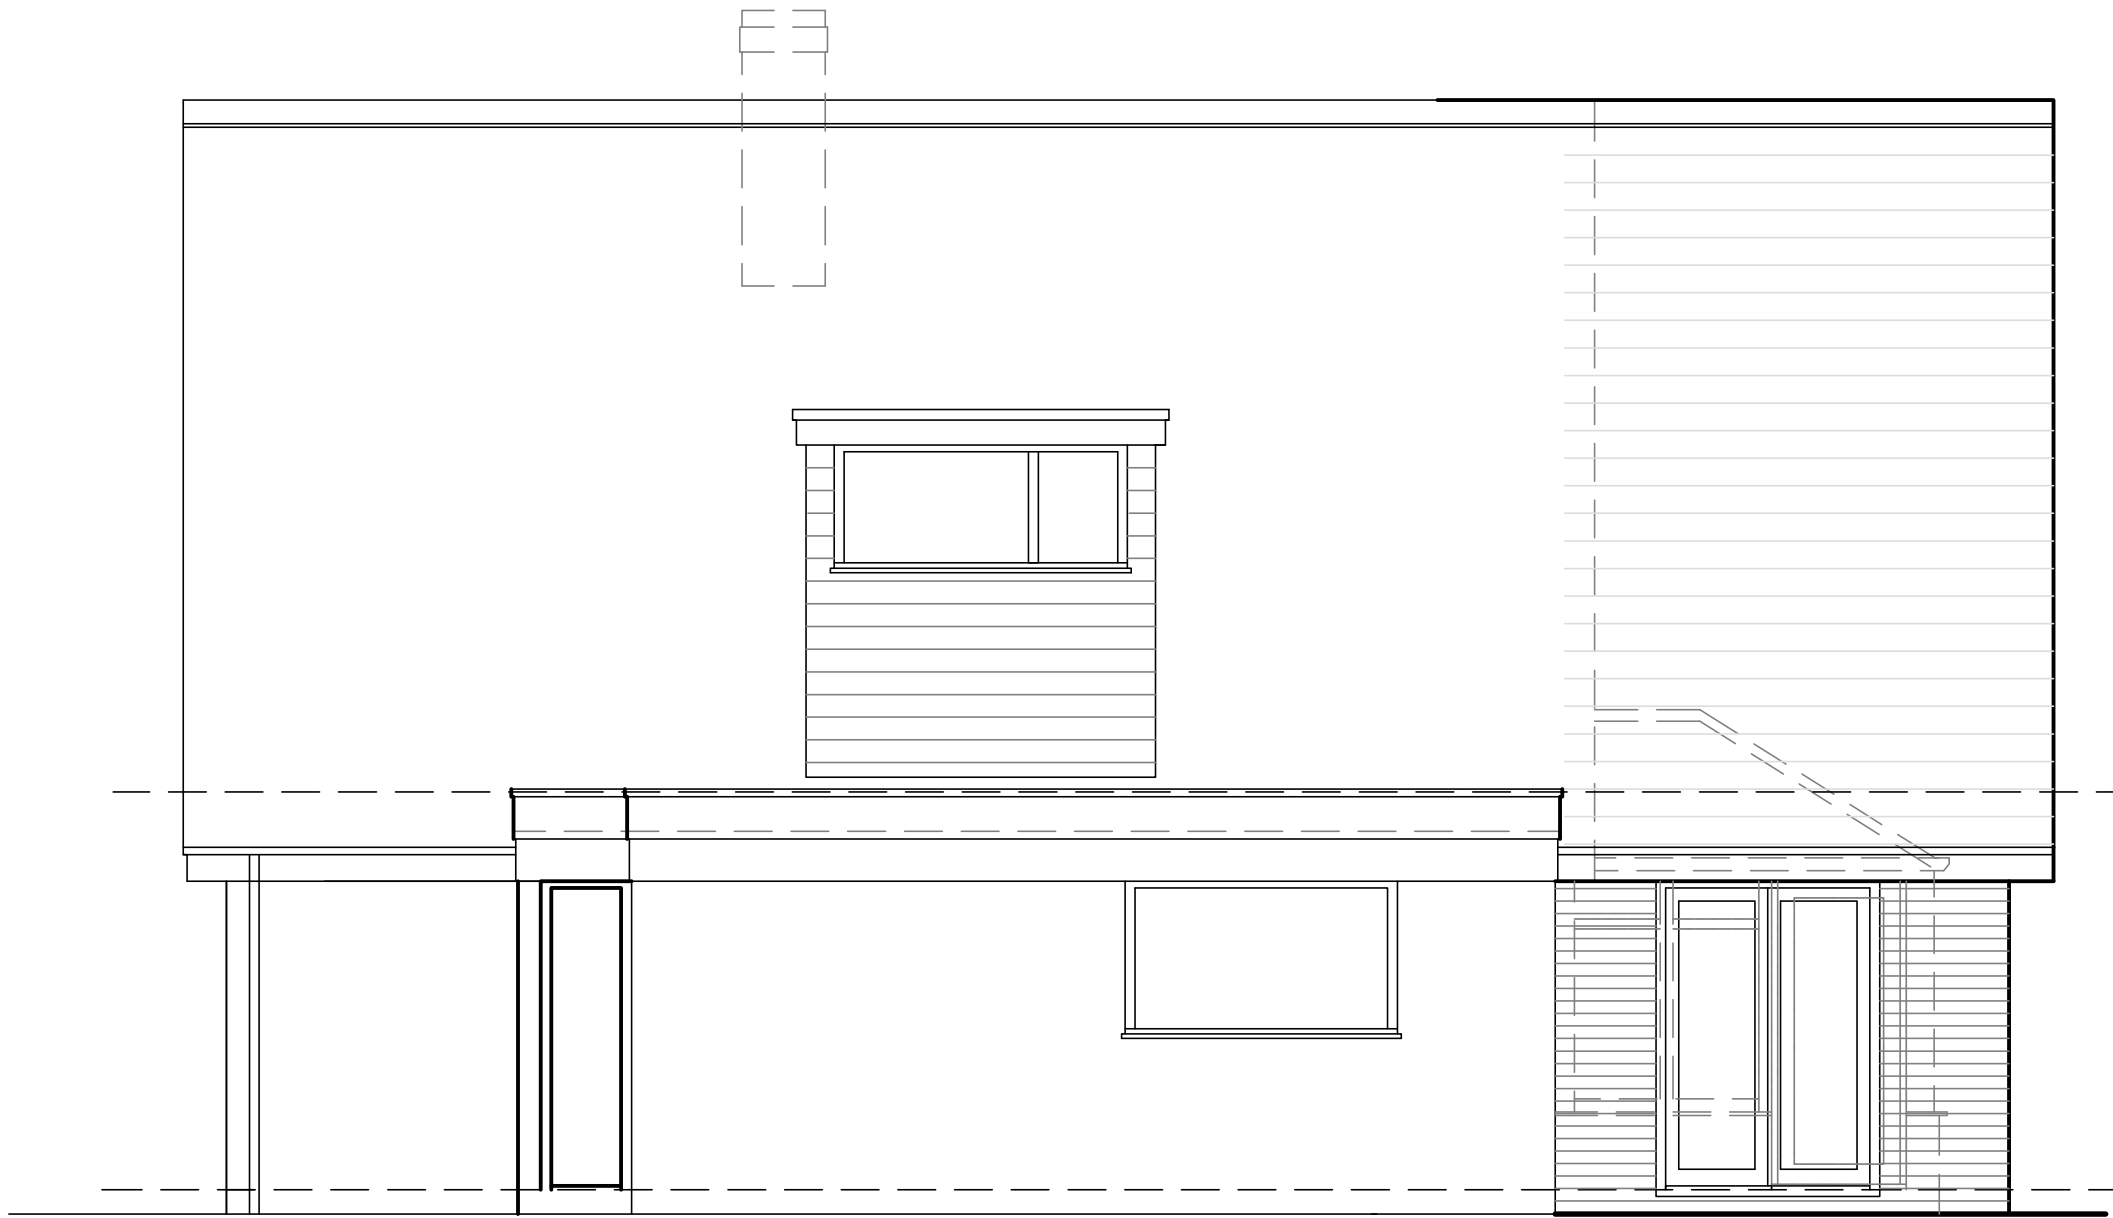

Proposed Side Elevation

REV	DATE	DESCRIPTION
-----	------	-------------

DRAWING STATUS
PLANNING

THIS DRAWING IS COPYRIGHT AND MUST NOT BE REPRODUCED IN WHOLE OR IN PART WITHOUT THE PRIOR PERMISSION OF P4 Architecture.

DIMENSIONS TO BE VERIFIED ON SITE. ONLY FIGURED DIMENSIONS TO BE USED AND ANY DISCREPANCY BETWEEN THIS DRAWING AND SITE CONDITIONS TO BE REFERRED TO: P4 Architecture IMMEDIATELY. WITH THE EXCEPTION OF THE PLANNING DEPARTMENT NO DIMENSIONS ARE TO BE SCALED OFF. PRINTED DRAWINGS UNLESS STATED DIMENSIONS ALIGN WITH THE CORRESPONDING SCALE BAR AND SCALE RULE. ANY AREAS THAT ARE INDICATED ON THIS DRAWING ARE FOR GUIDANCE ONLY. NO RESPONSIBILITY IS TAKEN FOR THEIR ACCURACY.

THERE IS A RISK OF DEATH OR INJURY IN CONSTRUCTION IF THE WORKS ARE NOT PROPERLY PLANNED AND SUPERVISED. THE CONTRACTOR MUST NOT UNDERTAKE ANY ELEMENT OF WORK WITHOUT HAVING FIRST CARRIED OUT THE NECESSARY RISK ASSESSMENT AND PREPARED DETAILED METHOD STATEMENT.

CLIENT

Mr. A. Kirkham

PROJECT

Proposed Alterations & Extension works at
235, Leek Road
Endon
Stoke on Trent

DRAWING TITLE

Proposed Elevations

SCALE

1:50 @ A1

DATE

October 2023

DRAWING No.

ANKI /PP/01/004

REV

P4 Architecture

A Member of the Chartered Institute of Architectural Technologists

Chartered Institute of Architectural Technologists

Architectural & Construction Project Management Services
Lodge Hill, Wallbridge Drive, Leek, Staffordshire, ST13 8NE.
Tel. 07962 062 618 Email. philip@p4architecture.co.uk