



NOTES:


ALL DIMENSIONS TO BE CHECKED ON SITE AND ANY DISCREPANCIES TO BE PRIOR DISCUSSED WITH THE AUTHOR BEFORE PROCEEDING.

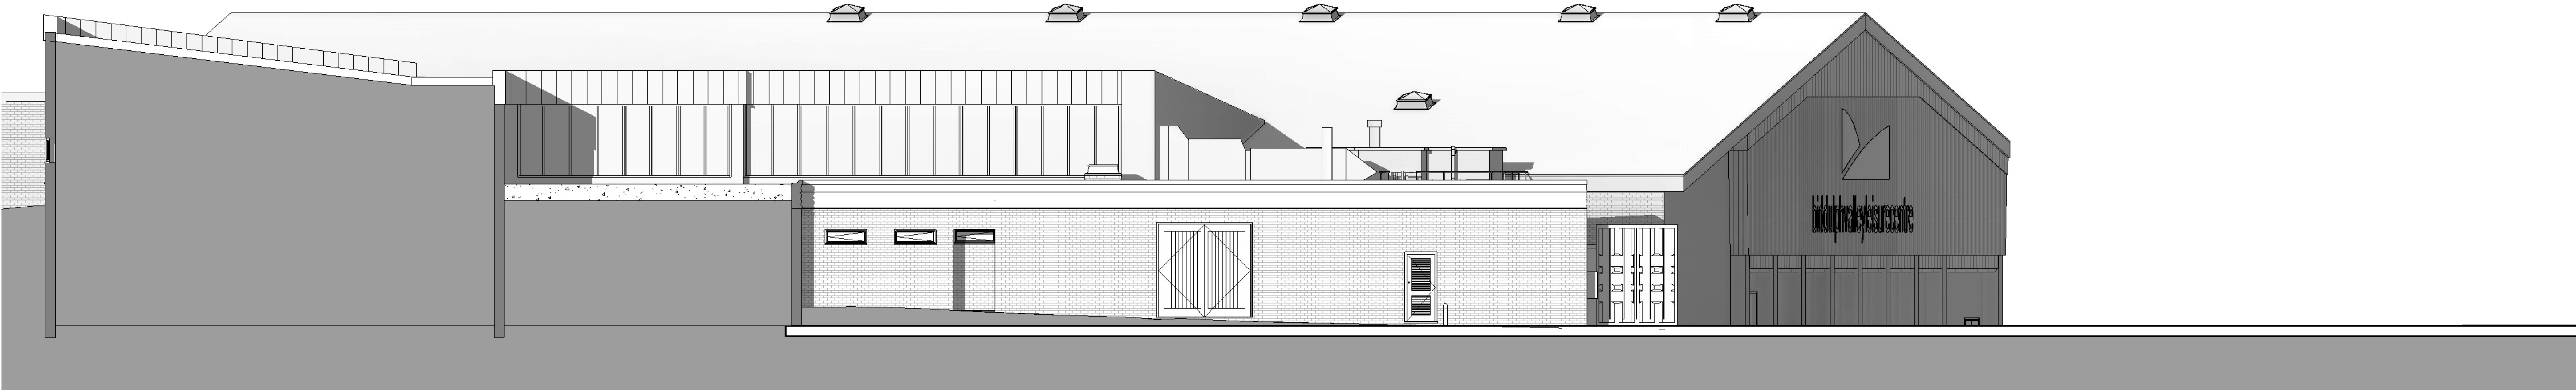


Existing North East Elevation
1 : 100

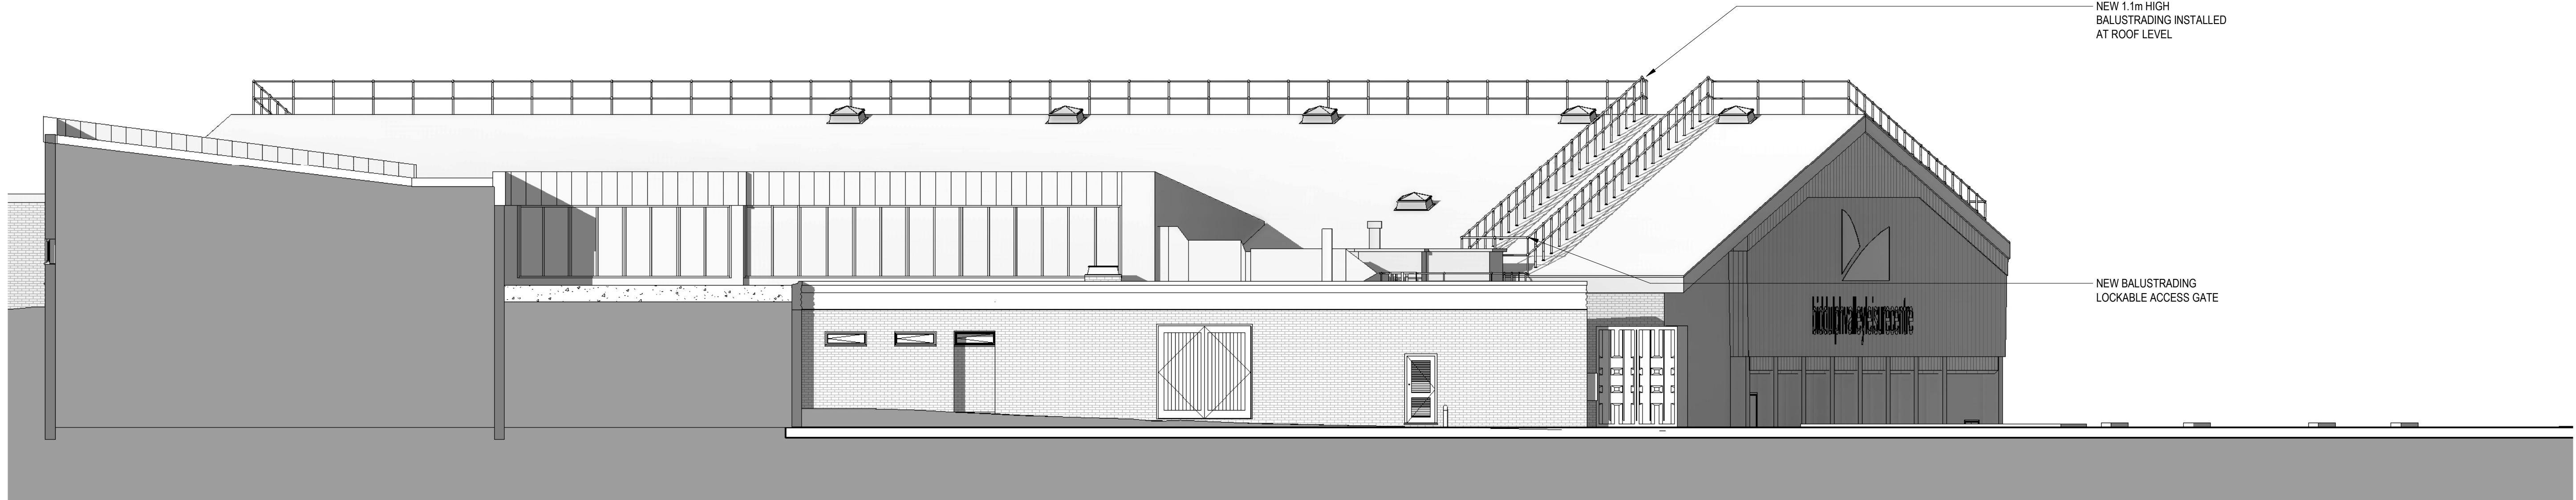

Proposed North East Elevation - Phase 03
1 : 100

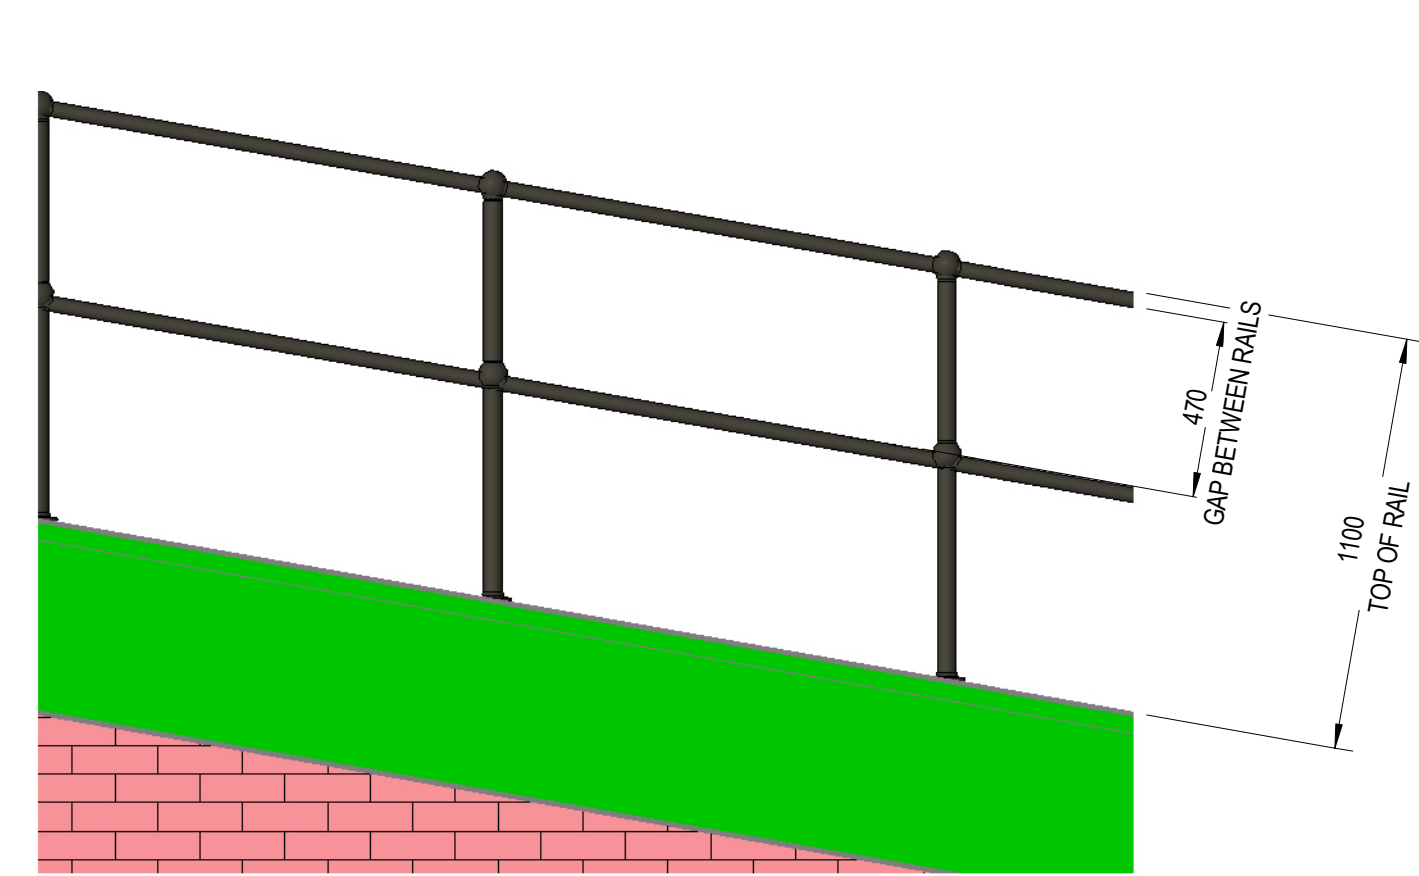

Proposed Balustrade Section
1 : 20

 

P01	ISSUED FOR PLANNING	07/10/2023
Rev	Description	Date
PURPOSE OF ISSUE:		
Planning		
CLIENT:		
PROJECT:		
Biddulph Leisure Centre		
DRAWING:		DATE: 10/09/23
Existing & Proposed North East Elevations		DRAWN: DB
		SCALE (@ A1) As indicated
PROJECT No:	DRAWING No:	DRAWING REVISION:
0823	P008-8000-21	P01