
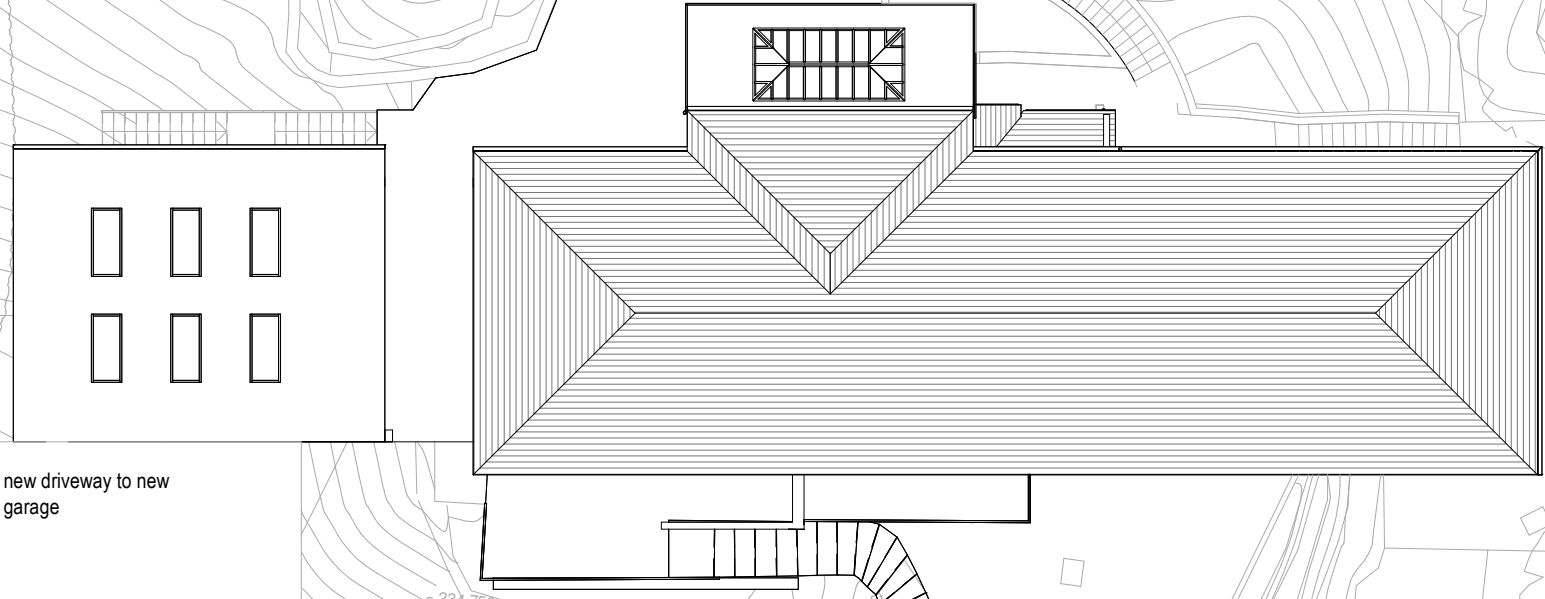


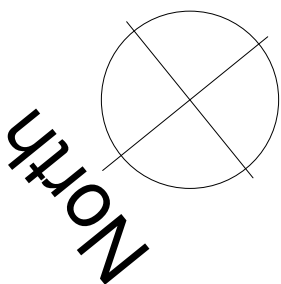

new driveway to new garage

OVERTON ROAD

G	23/10/2023	SPM	Amendments for planning application
F	11.10.2023	AC	Amended to suit existing tree RPA
E	13.09.2023	SJ	Amendments following client feedback
D	31.08.2023	SJ	Amendments following client comments
C	23.08.2023	SJ	Amendments for planning application
B	19.06.2023	SJ	Amendments following client meeting 12.06.2023
A	07.06.2023	SJ	Amendments following contractor comments
Rev	Date	Drawn	Description

ctd architects

Clerk Bank House
Clerk Bank
LEEK
Staffordshire
ST13 5HE

t : 01538 373477 e : info@ctdarchitects.co.uk
f : 01538 386503 w : www.ctdarchitects.co.uk

- ctd architects © 2023
• This drawing is copyright.
- All dimensions to be checked on site before proceeding.
 - Contractor must notify the architect of any discrepancies before proceeding.
 - Contractor to check/adjust dimensions of new work to suit existing conditions. Do not assume existing structure or details are plumb, square or level.
 - All drawings to be read in conjunction with all other consultants drawings and specs.

Client	Project The Quarry Overton Road, BIDDULPH PARK, ST8 7ST	Scale 1 : 200	Size A2	Drawn SJ	Chkd CH	Date 25.05.2023
Mr. J Rhodes	Title Site Plan 'as proposed'	Status PLANNING PERMISSION	Job No. 2328	Drawing No AL05	Rev. G	

architects | historic building advisors | project managers | landscape & urban designers