



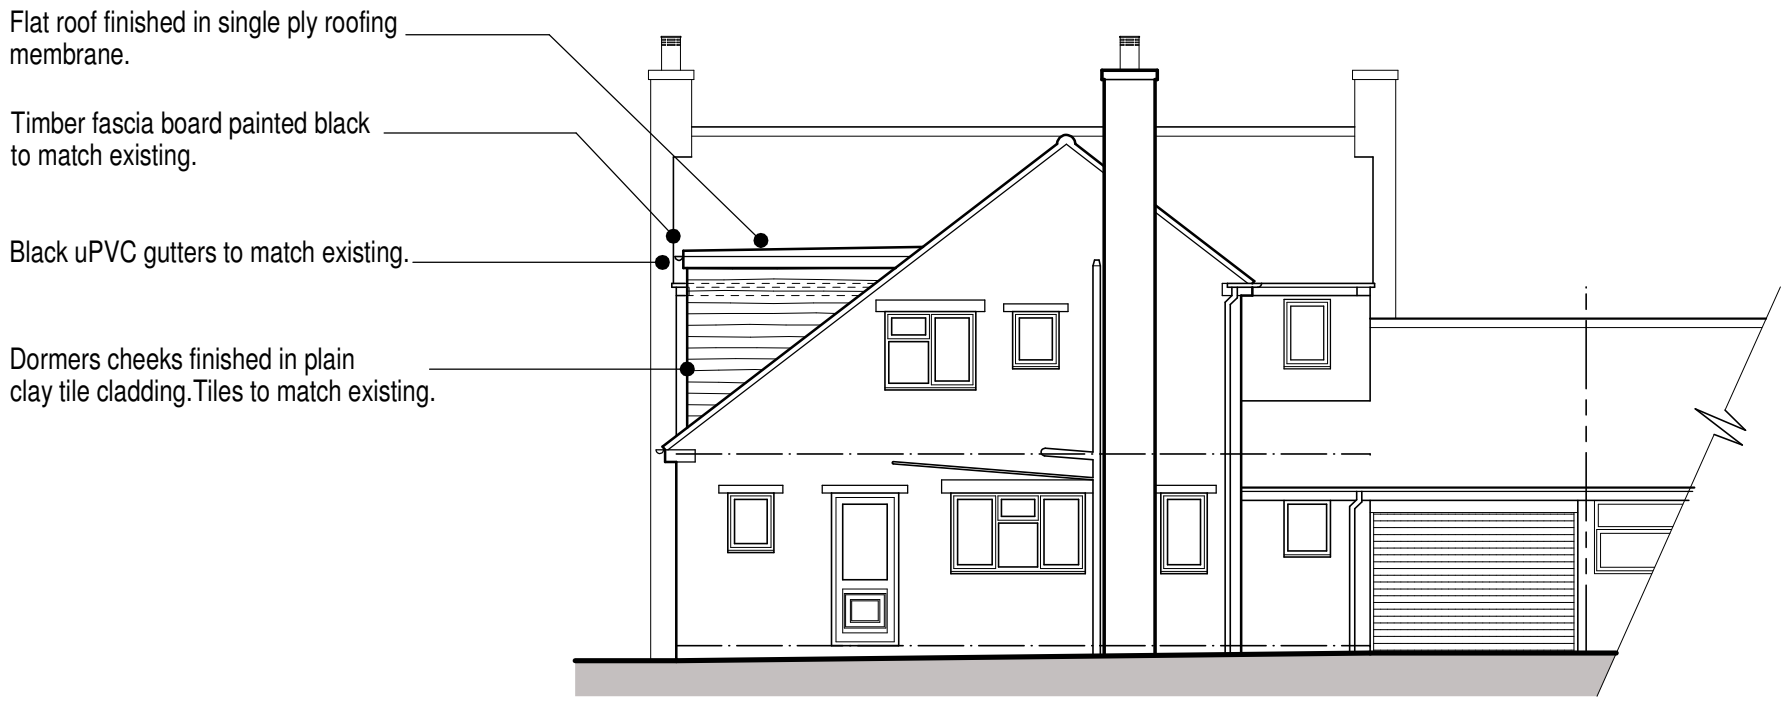

Front Elevation
(South / A523 Leek Road)




Rear Elevation
(North)

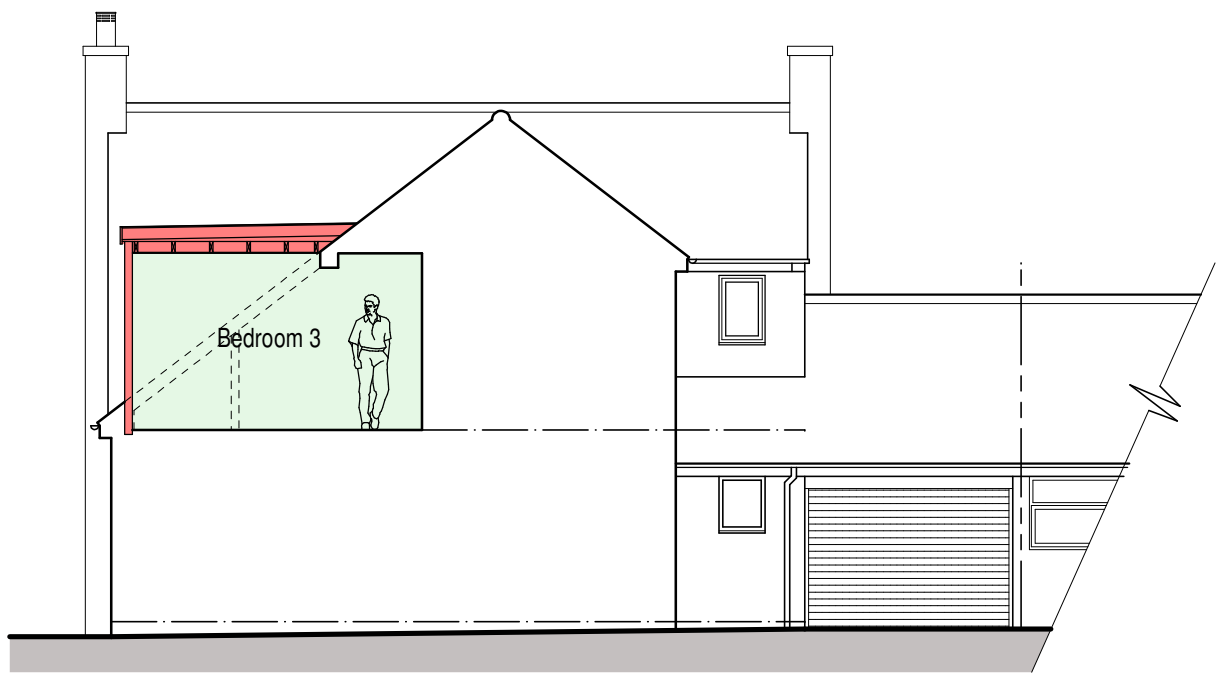


Sectional Elevation




Side Elevation
(West)

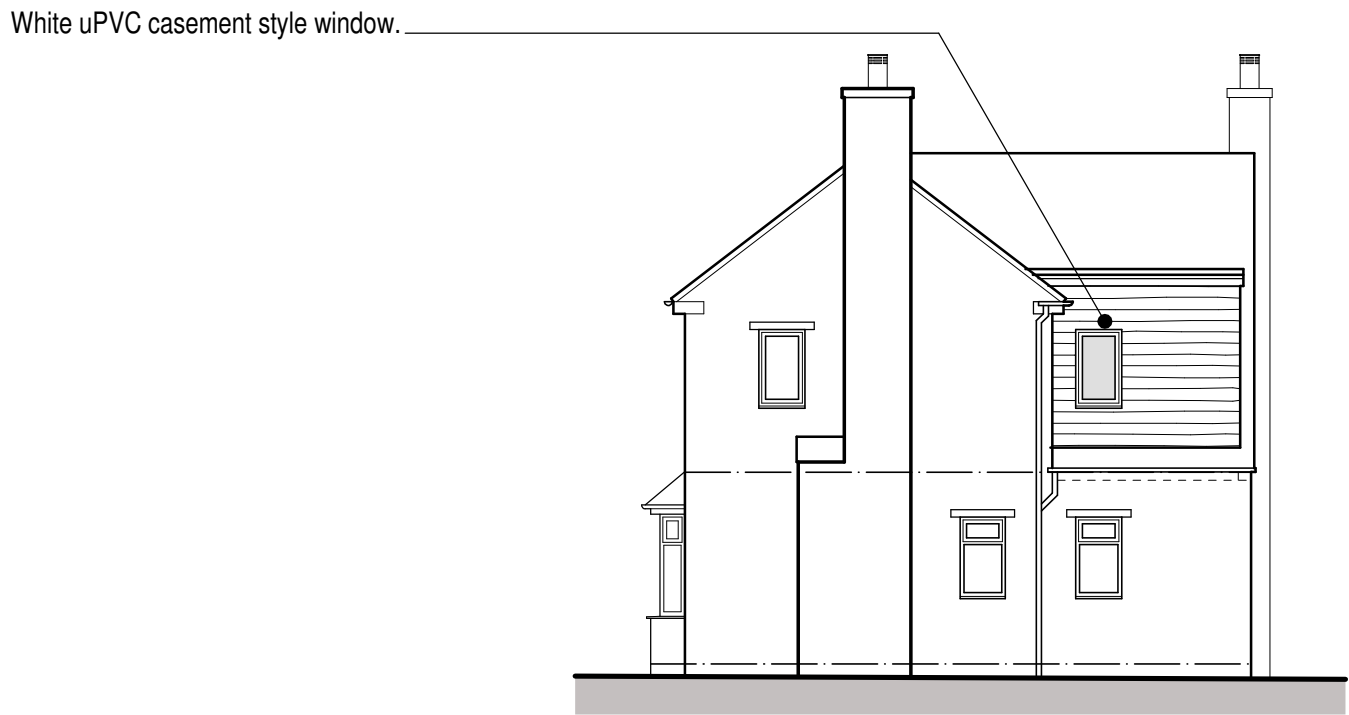


Side Elevation
(East)

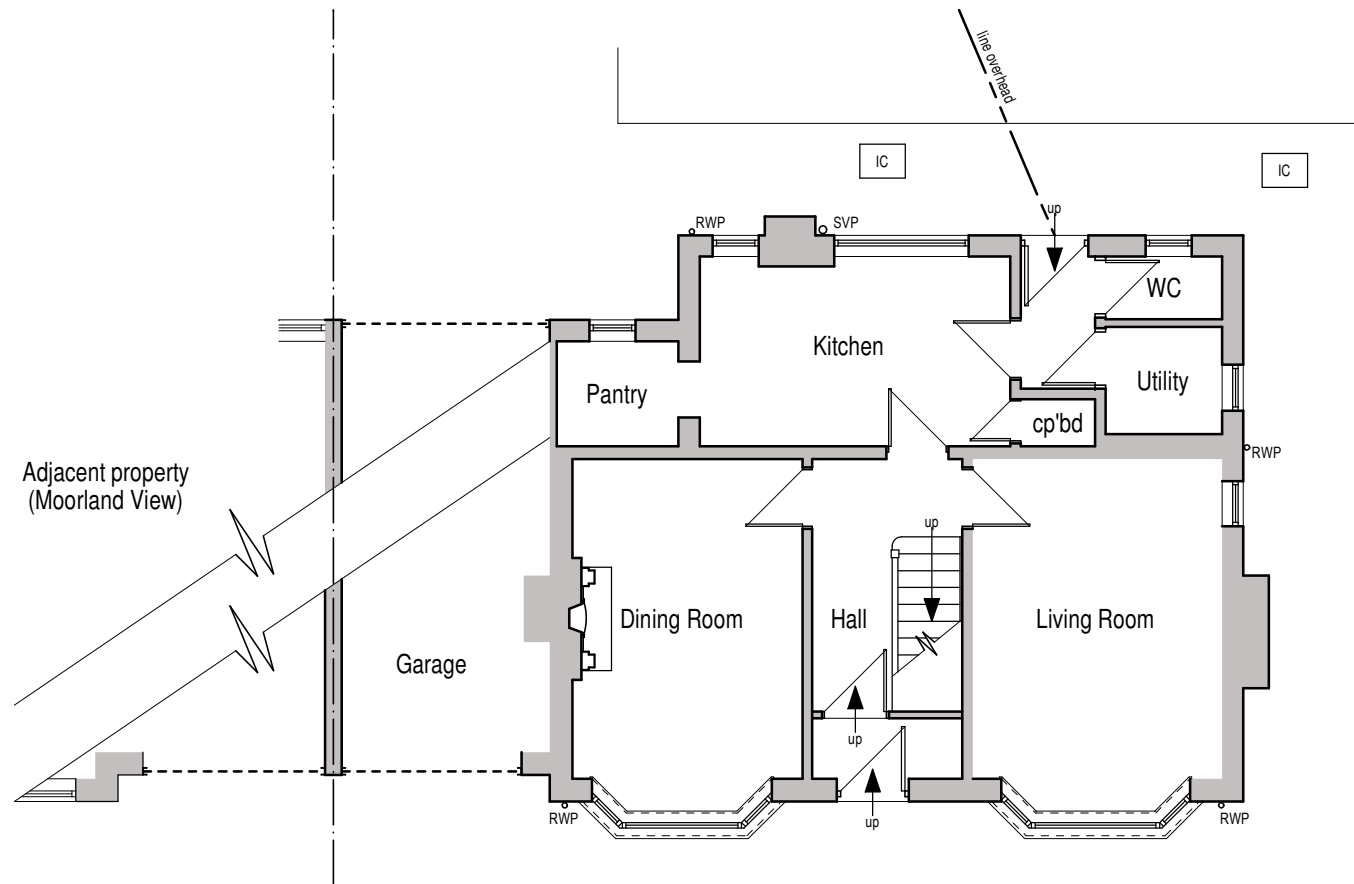

Ground Floor Plan

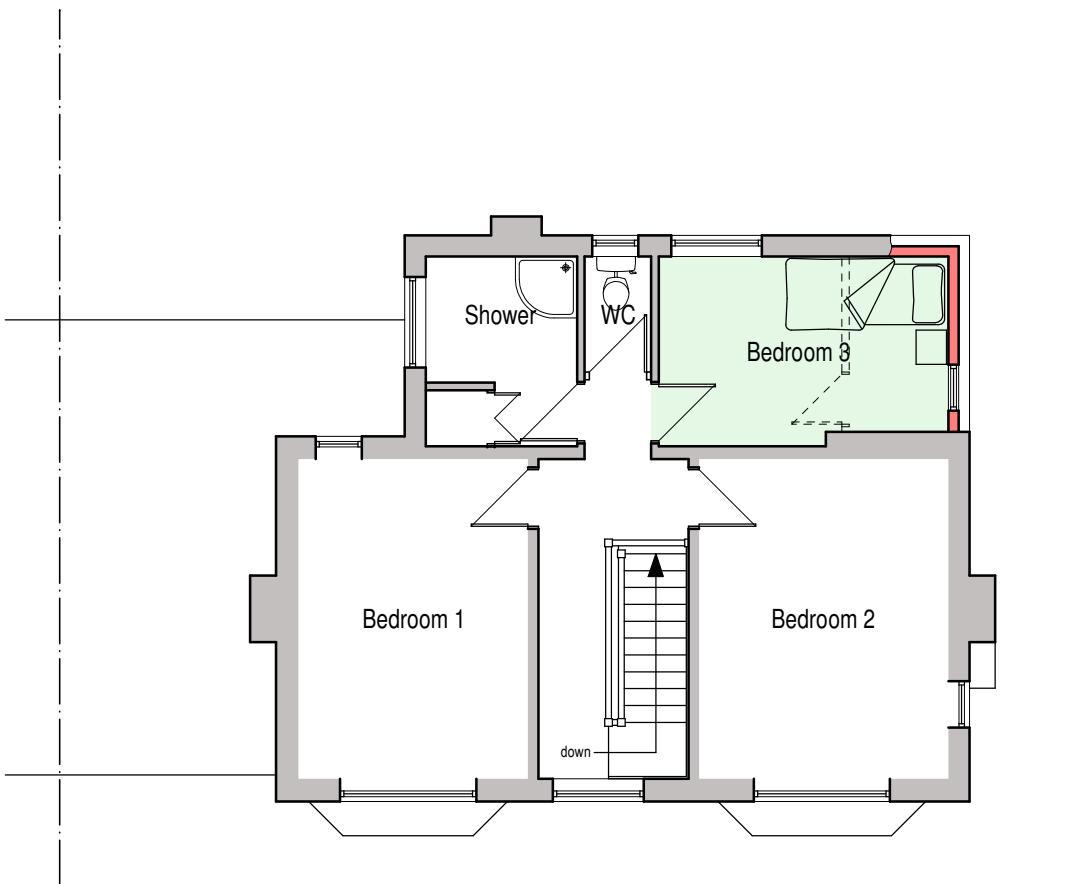

Part First Floor Plan

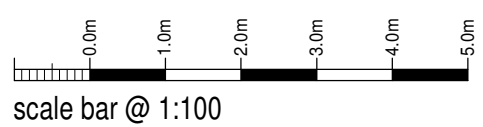

Mr & Mrs Wynne

Proposed Extension to
First Floor Bedroom at
Springfields, Leek Road,
Water Houses,
Staffs Moorlands,
ST10 3HS

Planning Proposal
Floor Plans and Elevations

Date	Sheet	Scale
October 2023	A1	1:100
Dwg No.	Rev.	Drawn
2023-2840-03	A	NAW

A - 31/10/2023 TITLE SHEET UPDATED PRIOR TO PLANNING SUBMISSION



10 Cawdry Buildings, Fountain Street, Leek, ST13 6JP
Telephone: 01538 386002
E-mail: info@sammonsltd.co.uk
Web: www.sammonsltd.co.uk

This drawing is copyright.
All dimensions must be checked prior to commencement.