



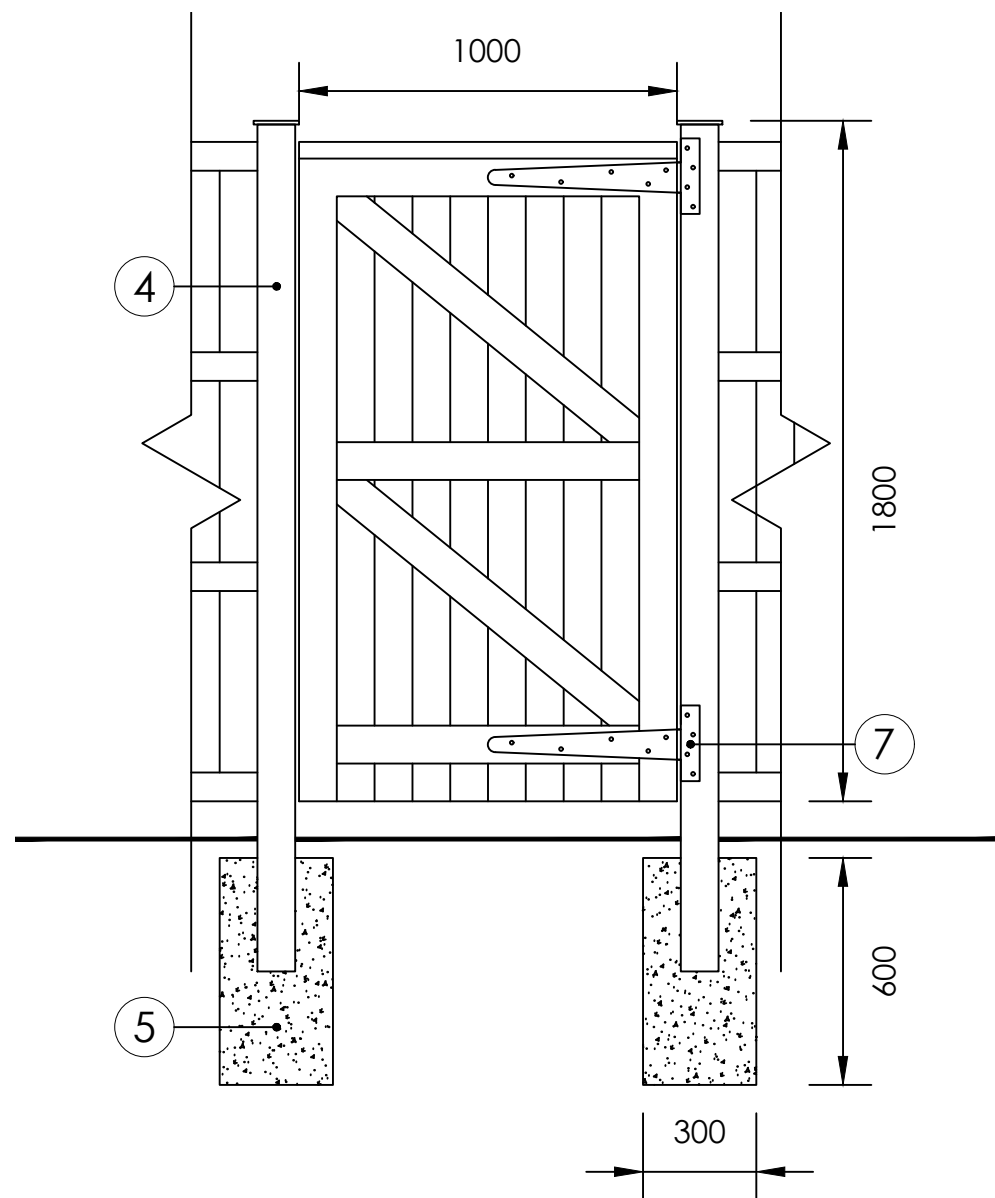


Gate-Rear Elevation 1:20 @ A3

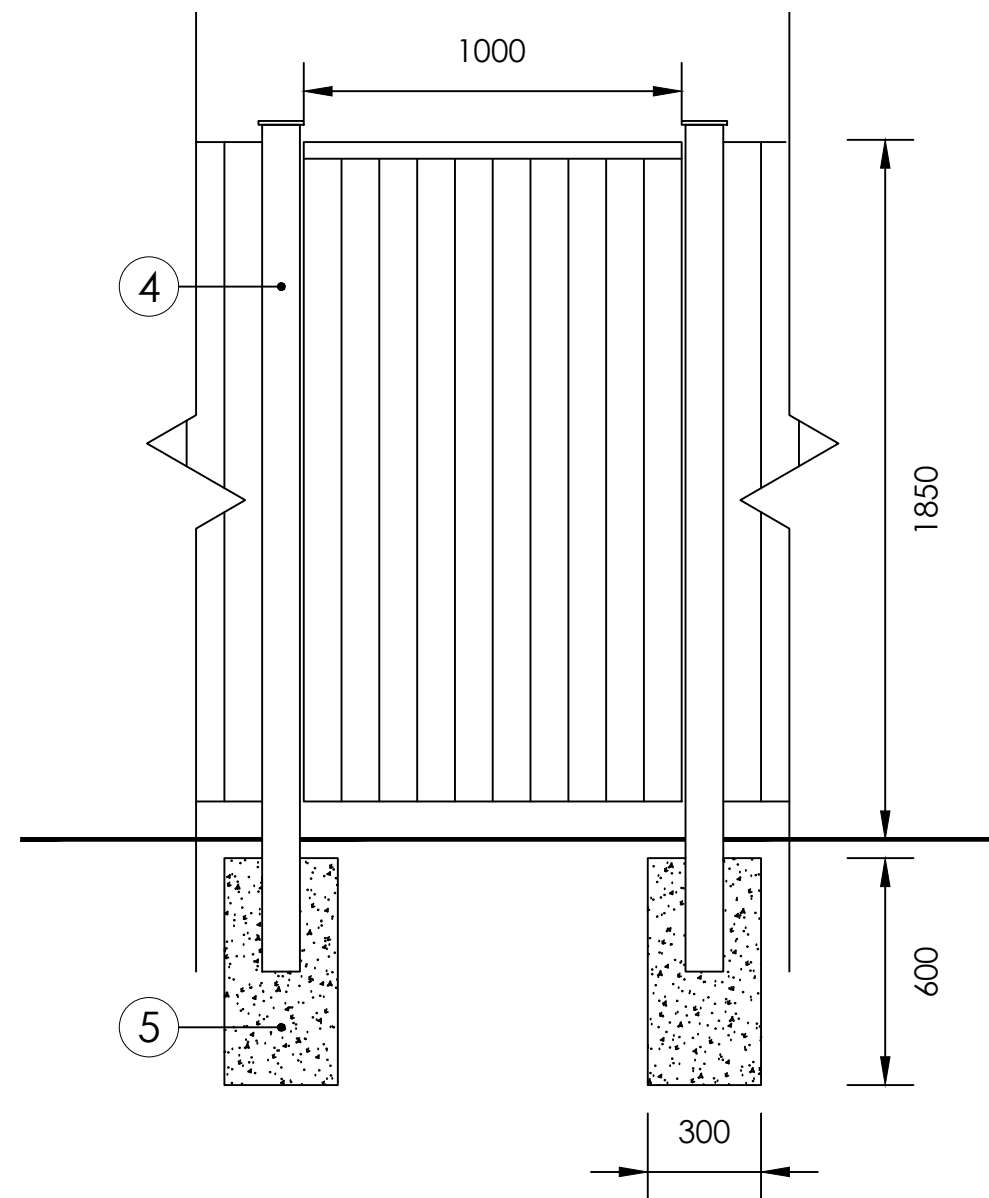

Gate-Front Elevation 1:20 @ A3

Detail notes:

1. 18x125mm Tanalised vertical feather edged cladding boards overlapped at least 30mm.
2. 50 x 76mm Treated timber rails.
3. 150mm Treated timber gravel board.
4. 100 x 100mm Treated timber fence post.
5. Posts fixed into ground with "Post Fix".
6. Capping rail
7. Gate Ironmongery TBC.

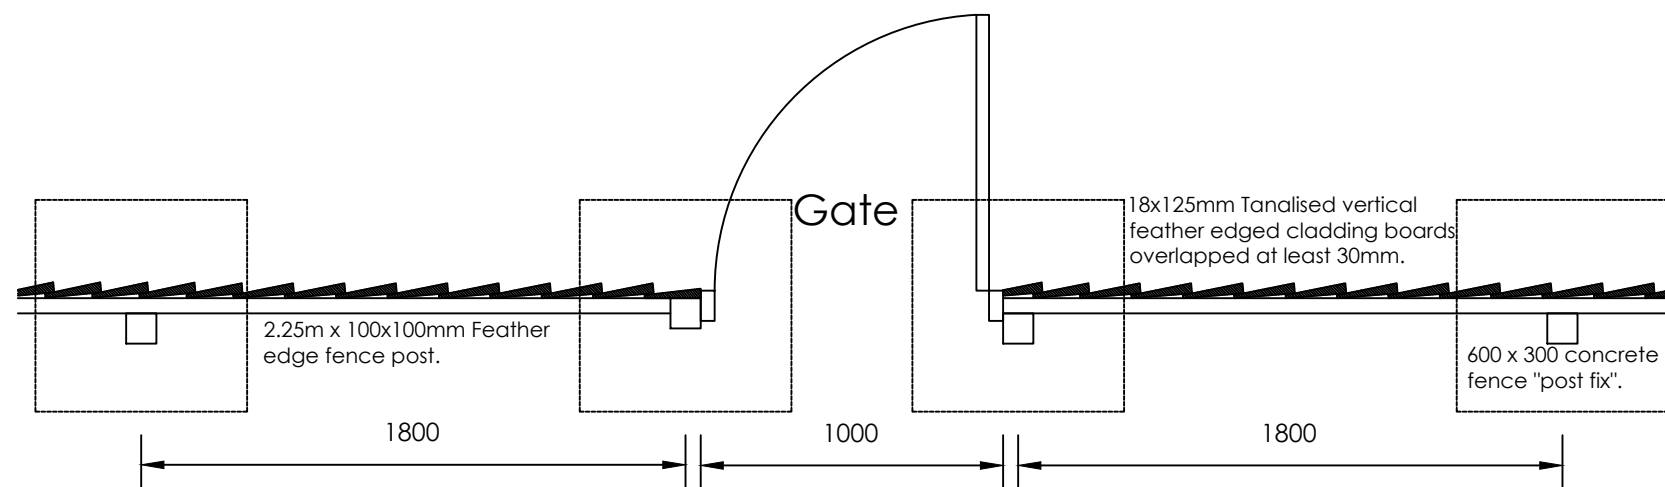

Fence & Gate Plan 1:25 @ A3


Discharge of conditions



ARCHITECTURE

Dirk van Rensburg
36 Stafford Street,
St Georges,
Telford,
TF2 9JQ.


Tel: 07714 713 133
Email:
dvr-architecture@outlook.com

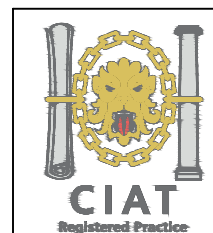

Project
New Development for
Asquith Development
Limited, Cheadle Road,
Fosbrook, Stoke on
Trent, ST11 9AS.

Description
Feathered Edge
Boarded Fence and
Gate Details - AS
PROPOSED.

Issued on	24/04/2023	Drawn	DVR	Scale	SHOWN
Drawing No	220191SK06	Revision	*		

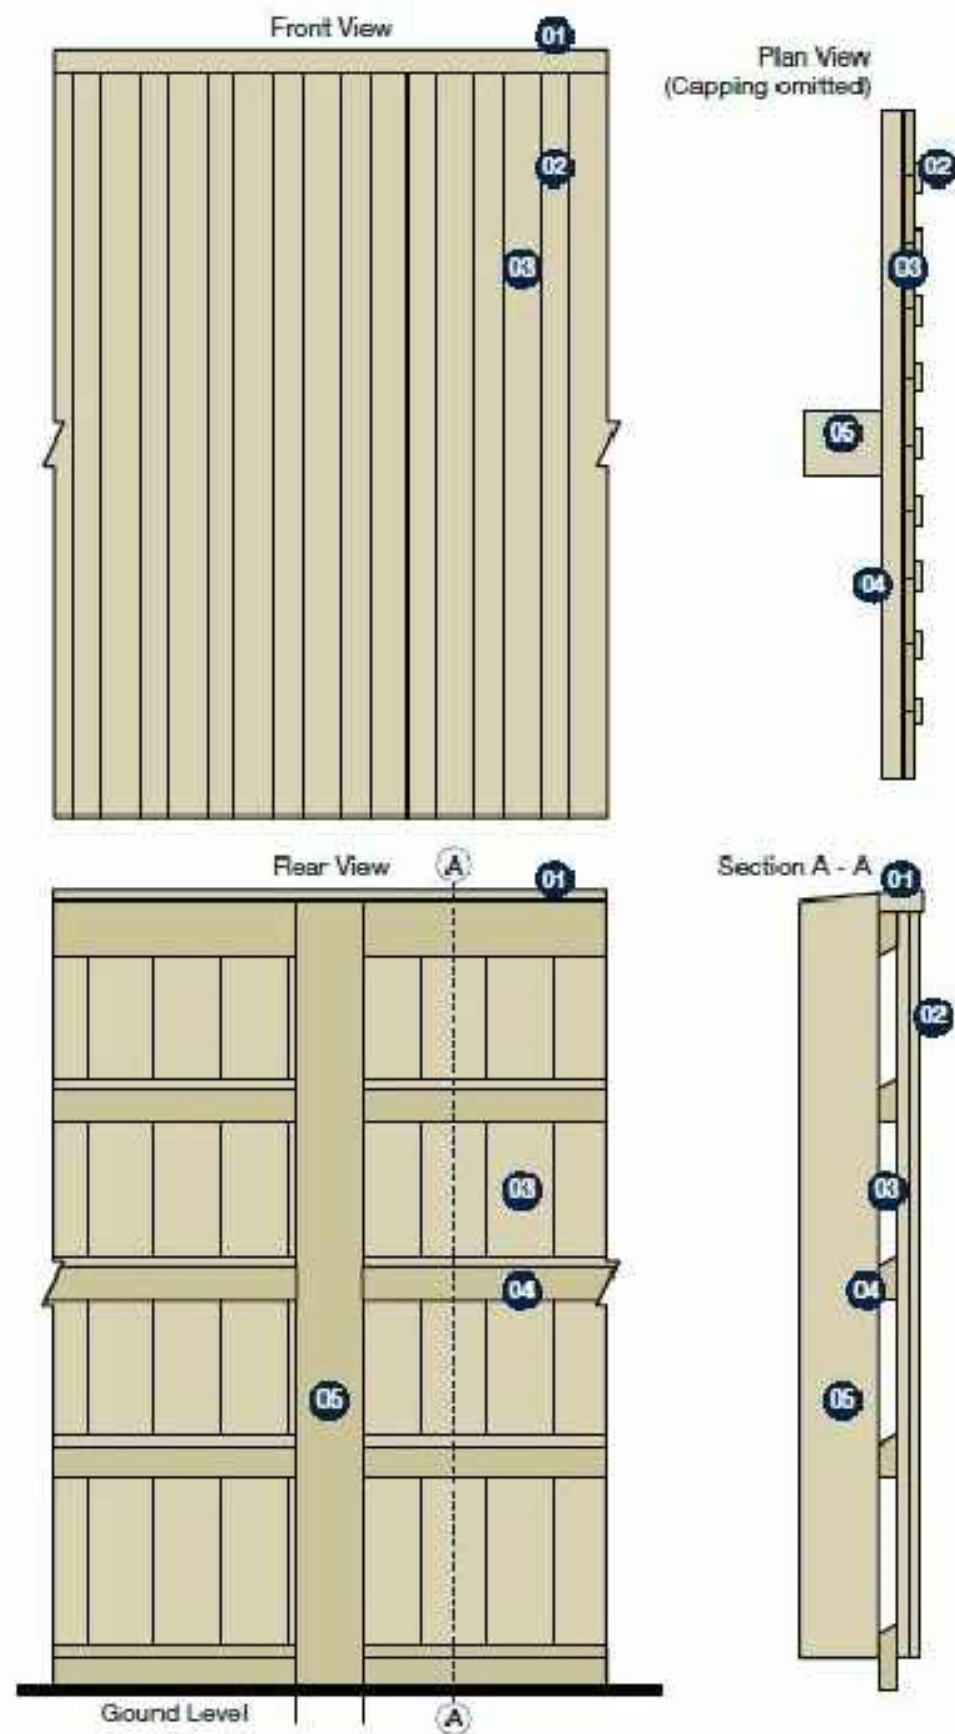

- 01 Capping Rail
- 02 Cover Strips
- 03 Boards
- 04 Rail
- 05 Post

Please Note

1. Structural calculations may be required by qualified persons, no responsibility can be accepted by using this design without professional advice. Max height of 6 metres.
2. Design in accordance with specification for Highway Works Clause 2504. Treatment to Sector Scheme 4.
3. Reflective sound screen fitted to timber posts (for illustration purposes only). Steel posts can be as an alternative and must be used for fences above 3.5m
4. Height of sound screen variable to suit specific locations. Post centres at 2.4m or 3.0m unless otherwise specified.
5. Conforms and tested to BS EN 1793. Also tested and complies to BS EN 1794-1 and BS EN 1794-2.
6. Complies with Highways Sector Scheme 2C for the prefabrication of environmental barriers.

JCW Reflective Sound Screen Fence



ARCHITECTURE

Dirk van Rensburg
36 Stafford Street,
St Georges,
Telford,
TF2 9JQ.

Tel: 07714 713 133
Email:
dvr-architecture@outlook.com



Project
New Development for
Asquith Development
Limited, Cheadle Road,
Fosbrook, Stoke on
Trent, ST11 9AS.

Description
JCW Reflective Sound
Screen Fence
- AS PROPOSED.

Drawing No
220191SK07




Date	Drawn	Scale
17/08/2023	DVR	SHOWN
Issued on		

Discharge of conditions

REFLECTIVE SOUND SCREENS
HEIGHTS: 2750 - 3050mm


Front View

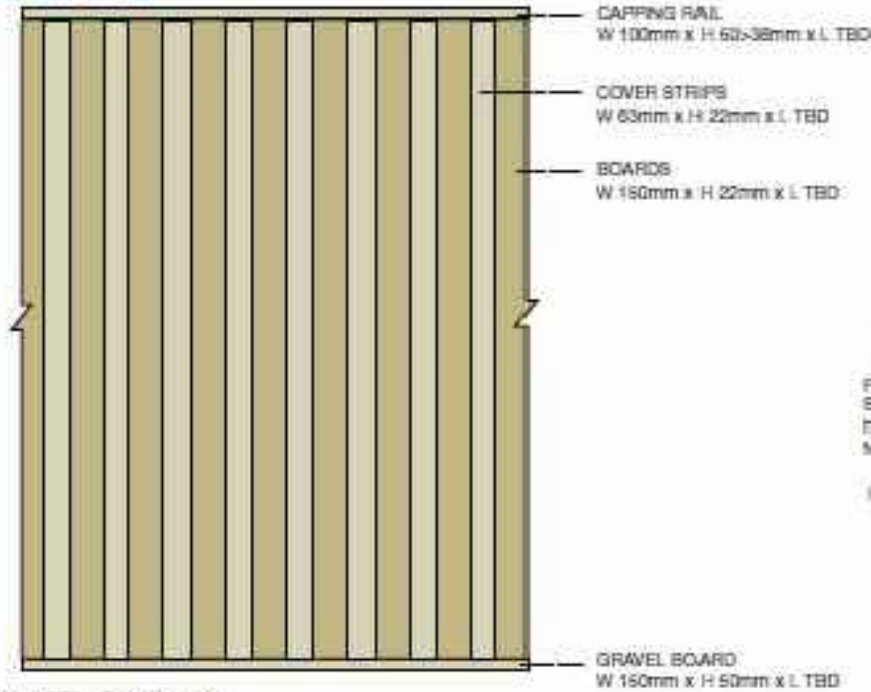

Key: TBD = To be decided


Plan View

Capping omitted

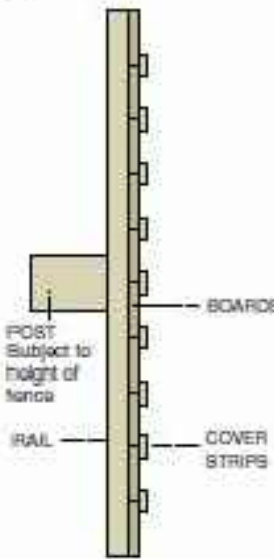

Rear View

Section A-A

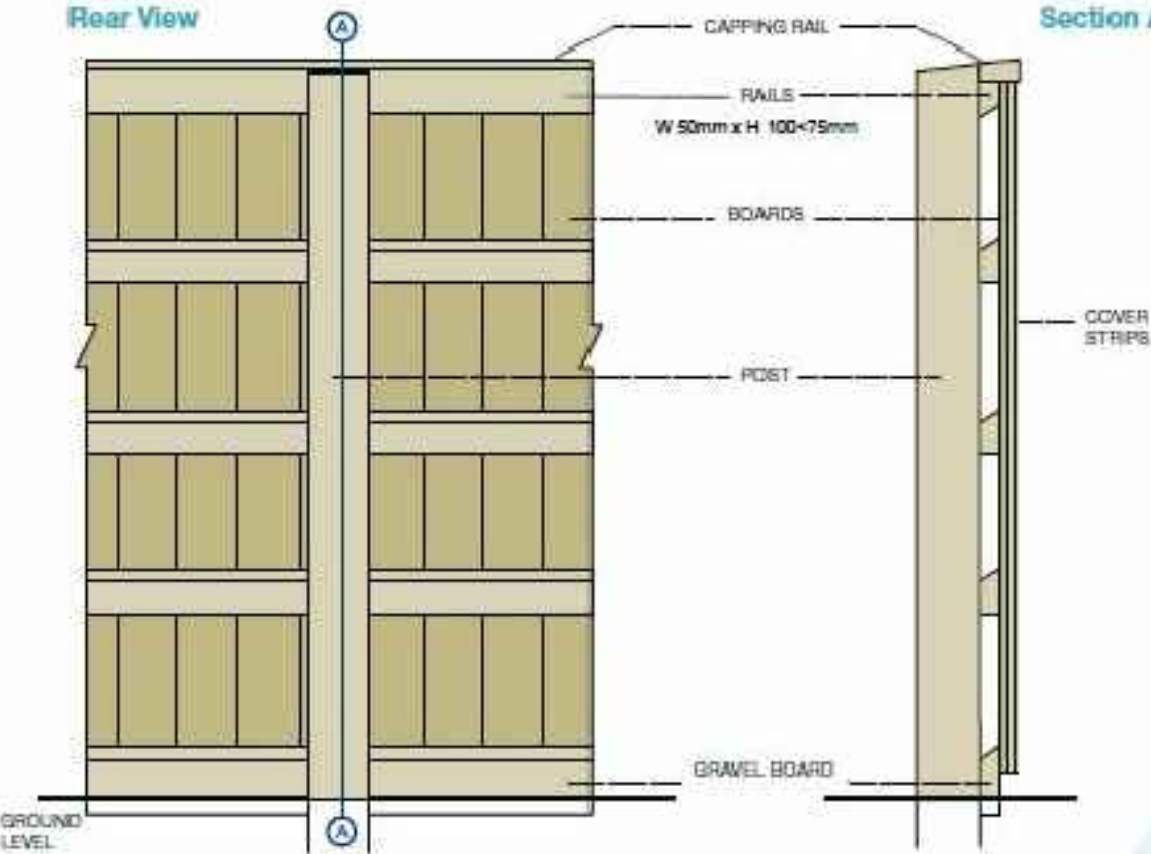

Hardware Required:

Board:
Nails - 64mm galvanised


Rail and Gravel Board:
Coach screws - M8 x 120mm

Capping Rail Coach
Screws:
M6 x min 80mm

Please Note:

1. Structural calculations may be required by qualified persons, no responsibility can be accepted by using this design without professional advice.
2. Design in accordance with specification for Highway Works Clause 2504, Treatment to Sector Scheme 4.
3. Reflective sound screen fitted to timber posts (for illustration purposes only). Steel posts can be an alternative.
4. Height of sound screen variable to suit specific locations. Post centres at 3.0M unless otherwise specified.
5. Conforms and tested to BS EN 1793. Also tested and complies to BS EN 1794-1 and BS EN 1794-2.
6. Complies with Highways Sector Scheme 2 for the prefabrication of environmental barriers.
7. Average density 26.4 kg /m2 (excluding posts).

JCW Reflective Sound Screen Fence
Structural Guide

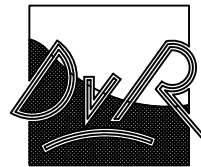

ARCHITECTURE

Dirk van Rensburg
36 Stafford Street,
St Georges,
Telford,
TF2 9JQ.

Tel: 07714 713 133
Email:
dvr-architecture@outlook.com



Project
New Development for
Asquith Development
Limited, Cheadle Road,
Fosbrook, Stoke on
Trent, ST11 9AS.

Description
JCW Reflective Sound
Screen Fence
- AS PROPOSED.

220191SK08			
Date	Drawn	Scale	
17/08/2023	DVR	SHOWN	
Issued on			

Discharge of conditions