




FRONT ELEVATION 1:100

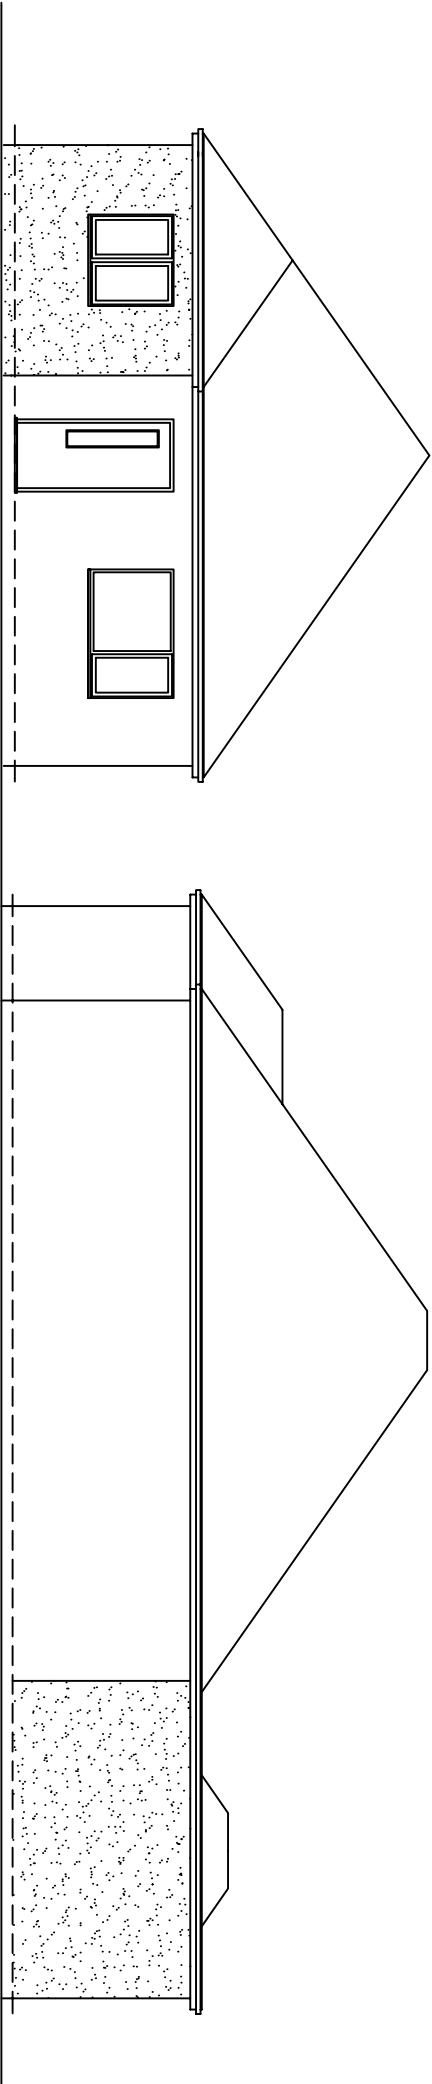


SIDE ELEVATION (WEST) 1:100

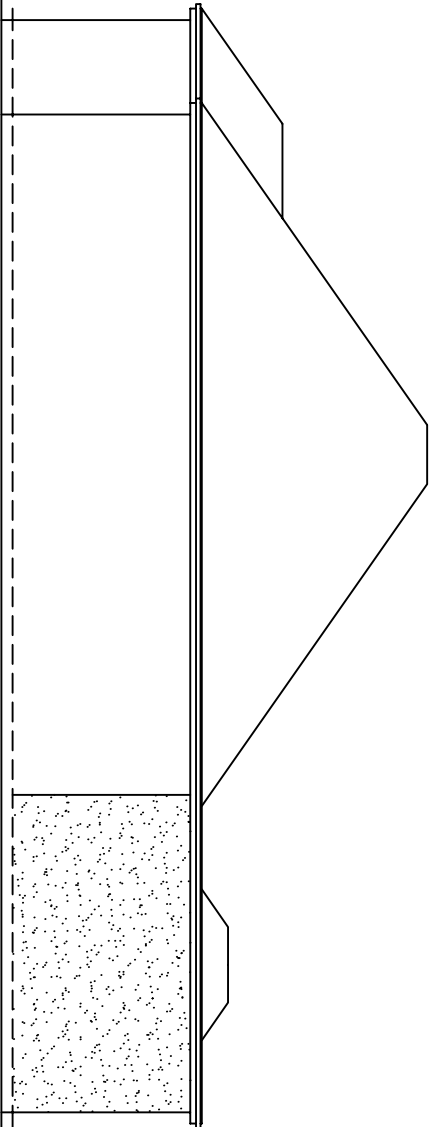


REAR ELEVATION 1:100

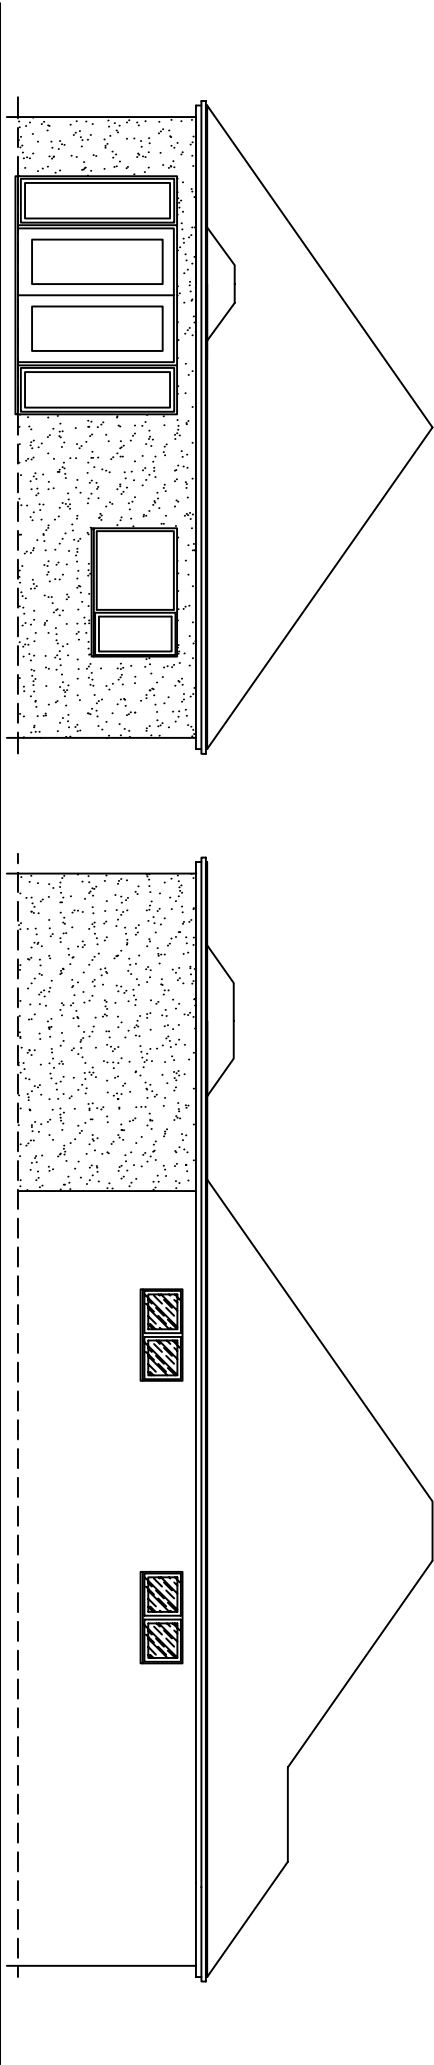

SIDE ELEVATION (EAST) 1:100

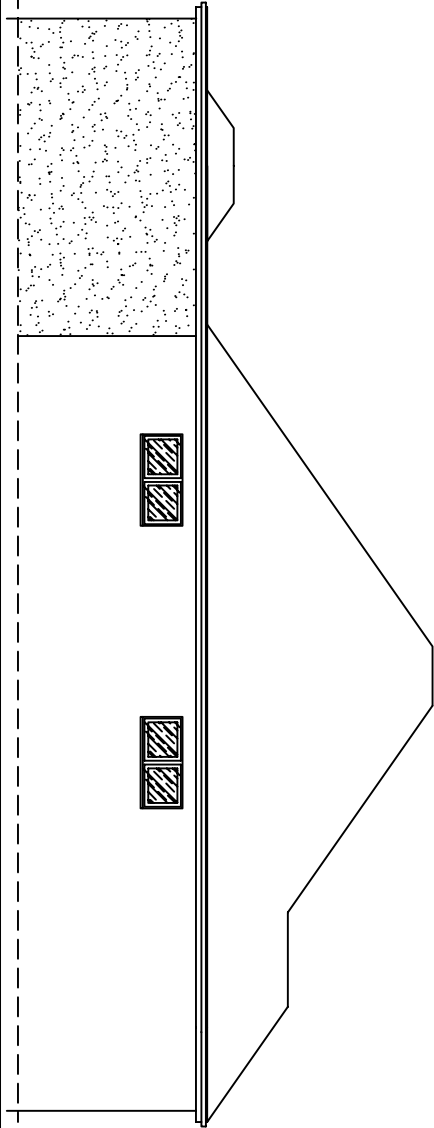

FLOOR PLAN 1:100

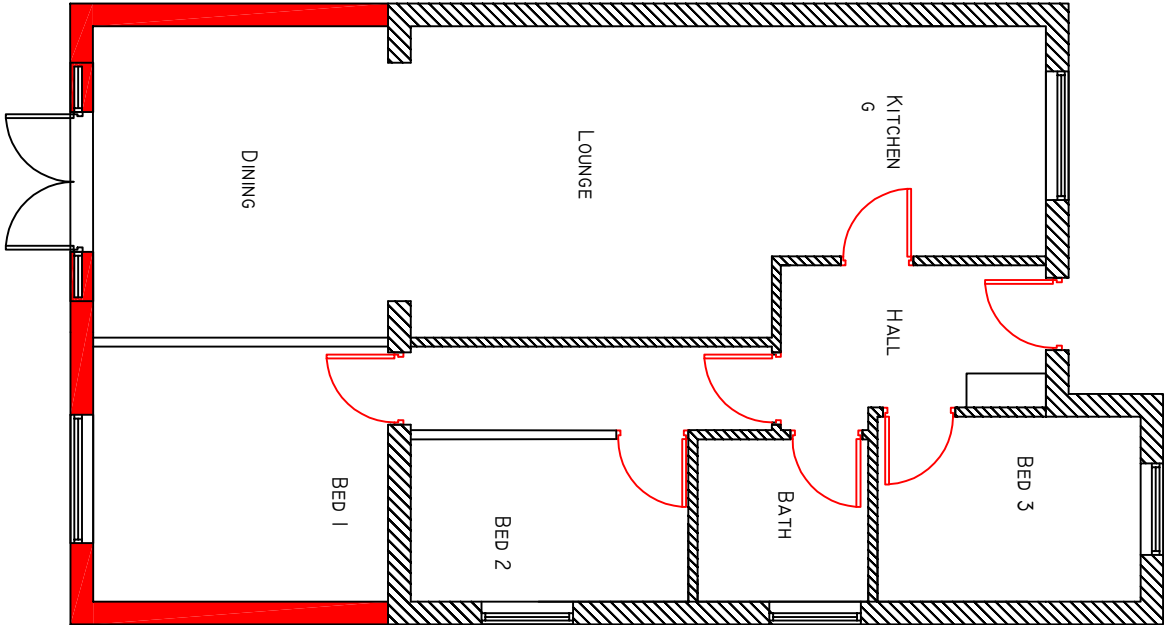

UNLESS OTHERWISE SPECIFIED, DIMENSIONS ARE IN MILLIMETERS		STATUS		TITLE: PLANS AND ELEVATIONS AS PROPOSED	
SURFACE FINISH		ROOF CHANGE			
TOLERANCES					
LINEAR:					
ANGULAR:					
NAME	DATE	REV			
ADAM TATION	07.11.2023	0			
SCALE:	PROJECT:	WEIGHT:			
1:100 ON A3	71A CELLARHEAD RD, ST9 0HW PROPOSED EXTENSION				
			DWG NO.		
			001800 005		