



Copyright of this drawing is vested in the architect and it must not be copied or reproduced without consent. Figured dimensions only are to be taken from this drawing. All contractors must visit the site and be responsible for taking and checking all dimensions relative to their work. Hewitt&Carr Architects Ltd are to be advised of any variation between drawings and site conditions.
CLIENTS ARE ADVISED TO CLARIFY DIMENSIONS WITH THE ARCHITECT PRIOR TO SETTING OUT AND NOT TO SCALE FROM THE DRAWING

Rev	Drawn	Comments	Date
-----	-------	----------	------

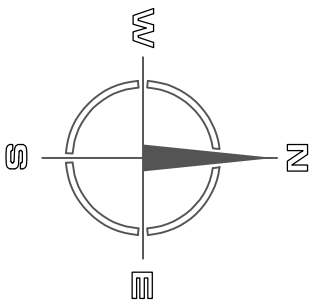

NOTE: No changes to the external works proposed under this application

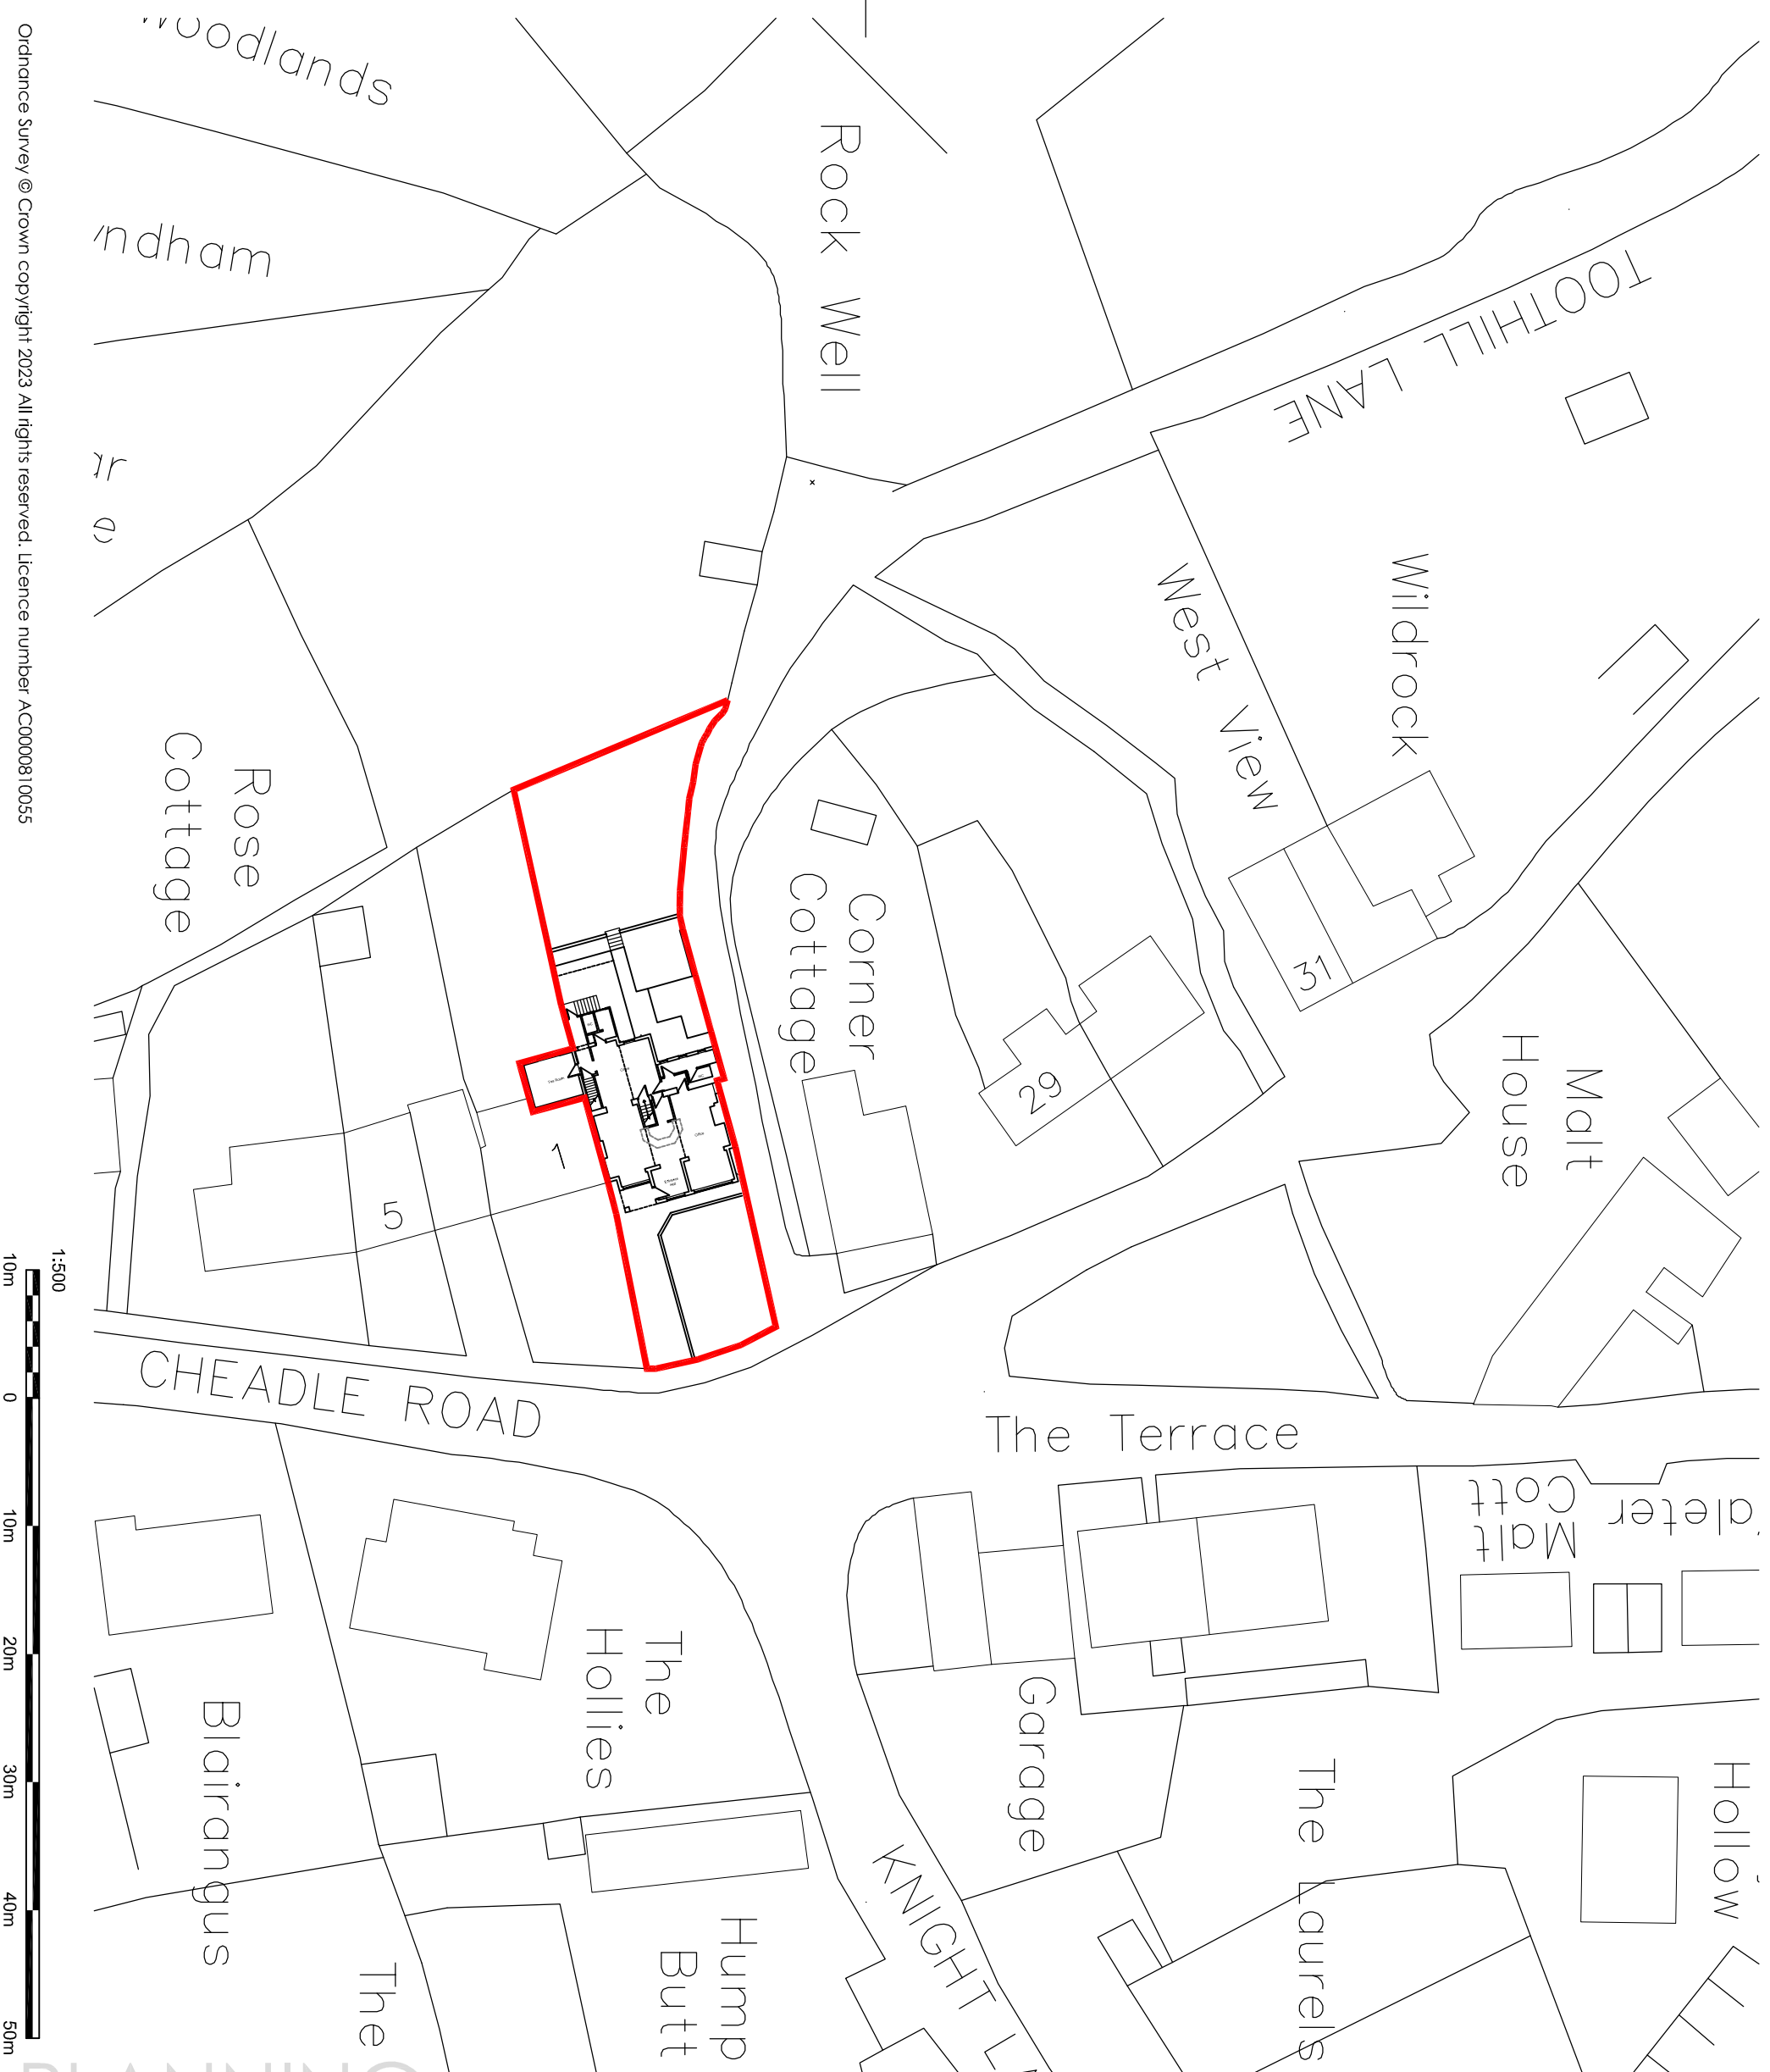

Hewitt&Carr Architects
A: Daisy Bank House | 17-19 Leek Road | Cheadle | ST10 1JE
T: 01538 756888
E: enquiries@hcarchitects.co.uk
W: www.hcarchitects.co.uk

Client
Gary Kelsall

Project
Proposed Change of Use at The Royal Oak
Cheadle Road, Alton, ST10 4BH

Title
Proposed Site Plan

Status
Planning

Date
November 2023

Drawn
SG

Scale @A3
1:500

Checked

Project No
01331

Drawing No.
AL(0)05

Rev