



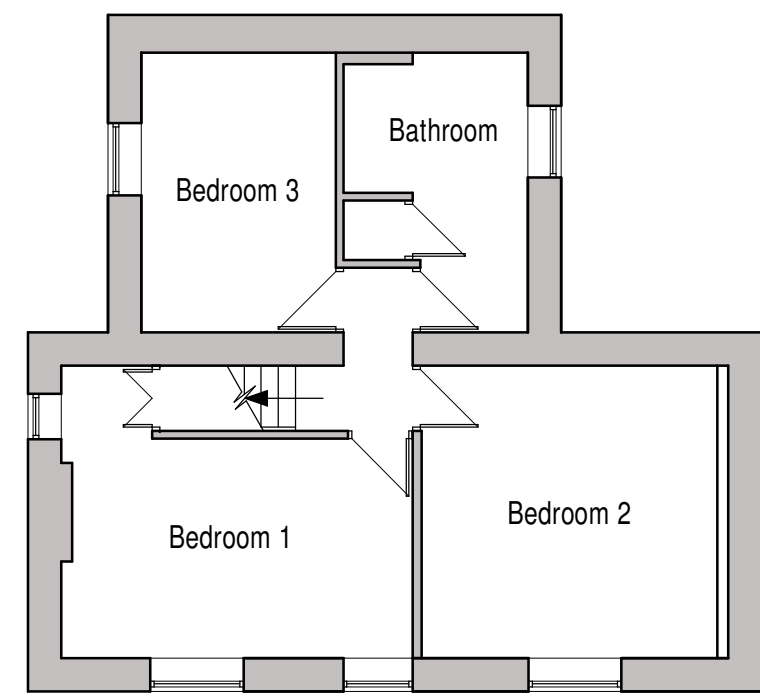


First Floor Plan




Ground Floor Plan

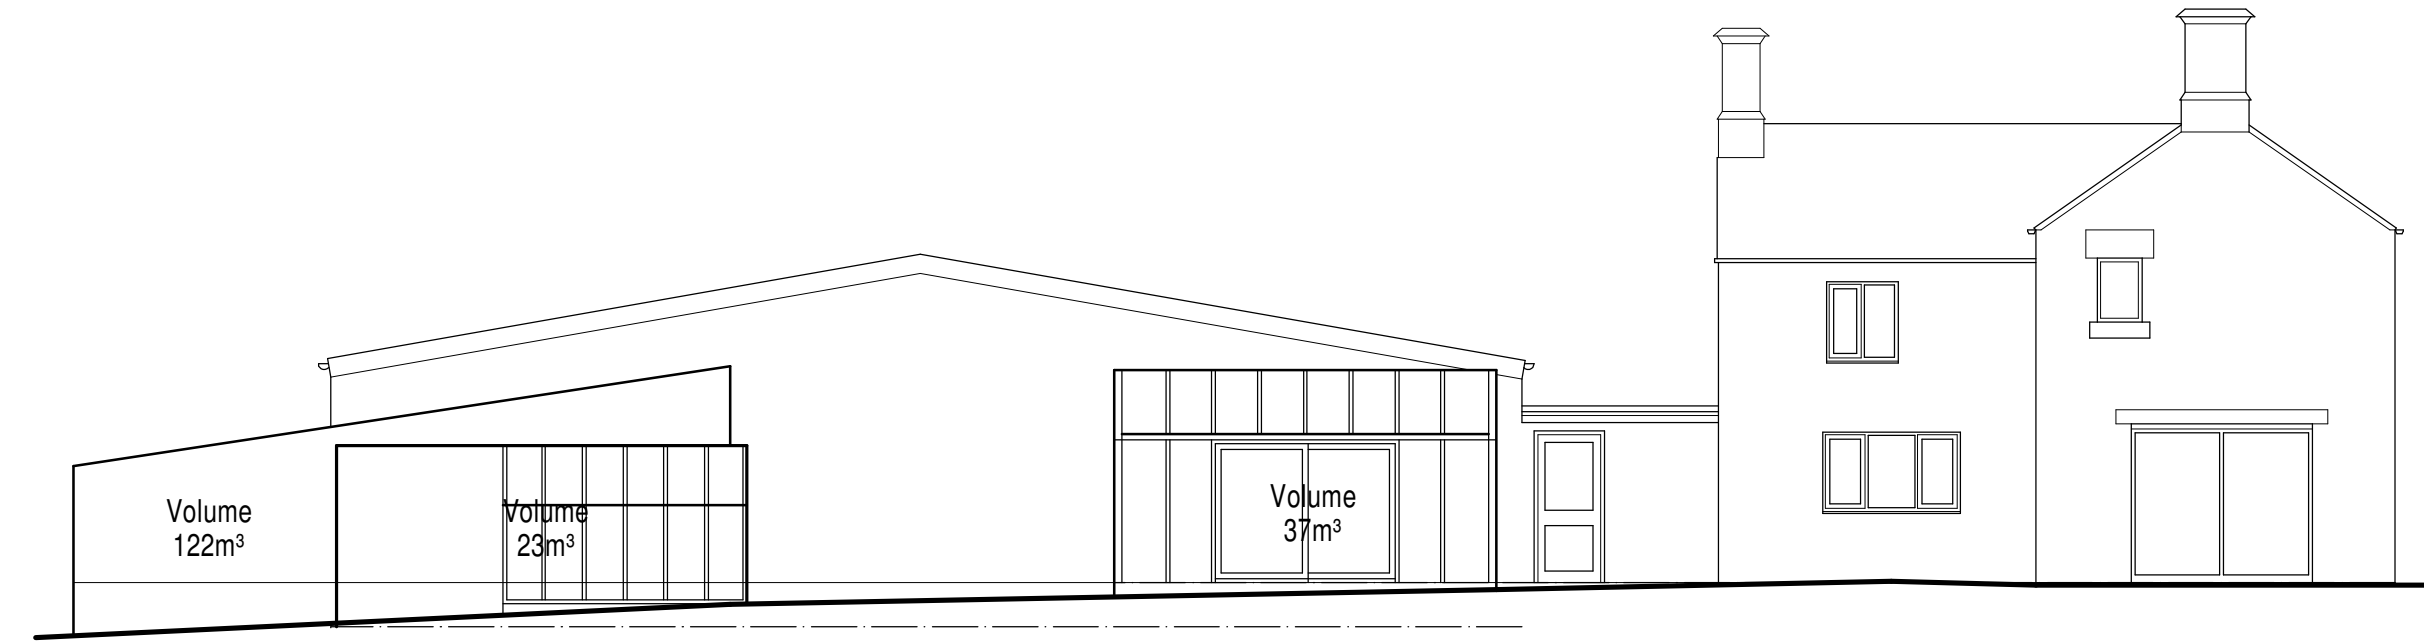

West Elevation

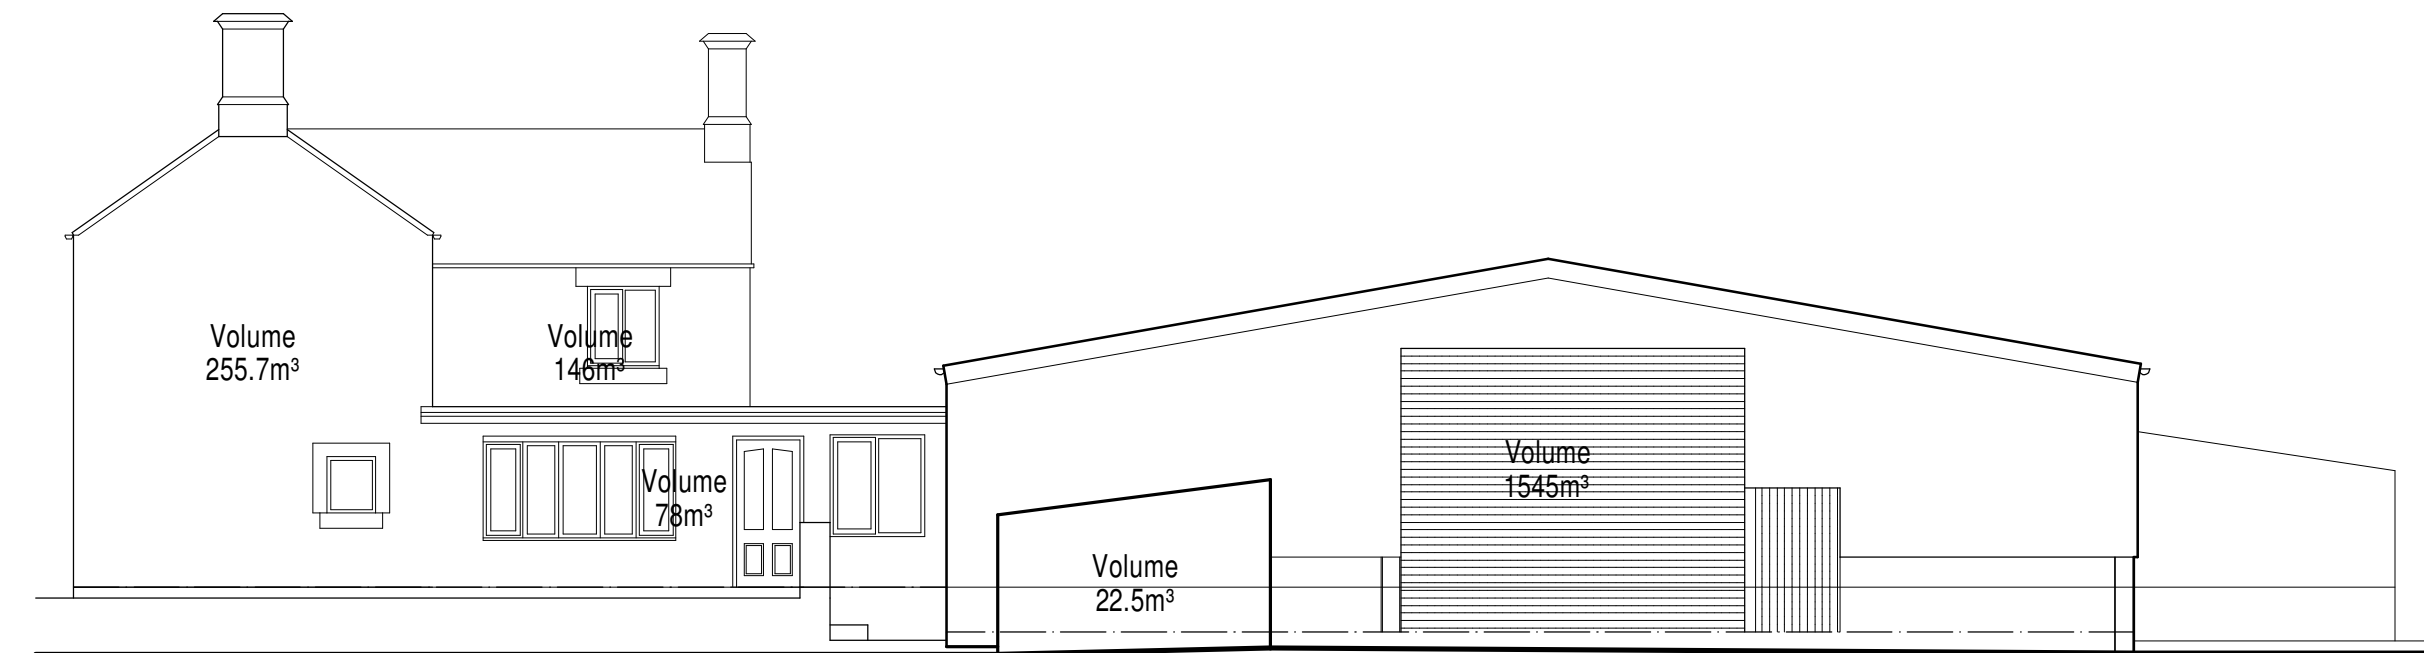


East Elevation

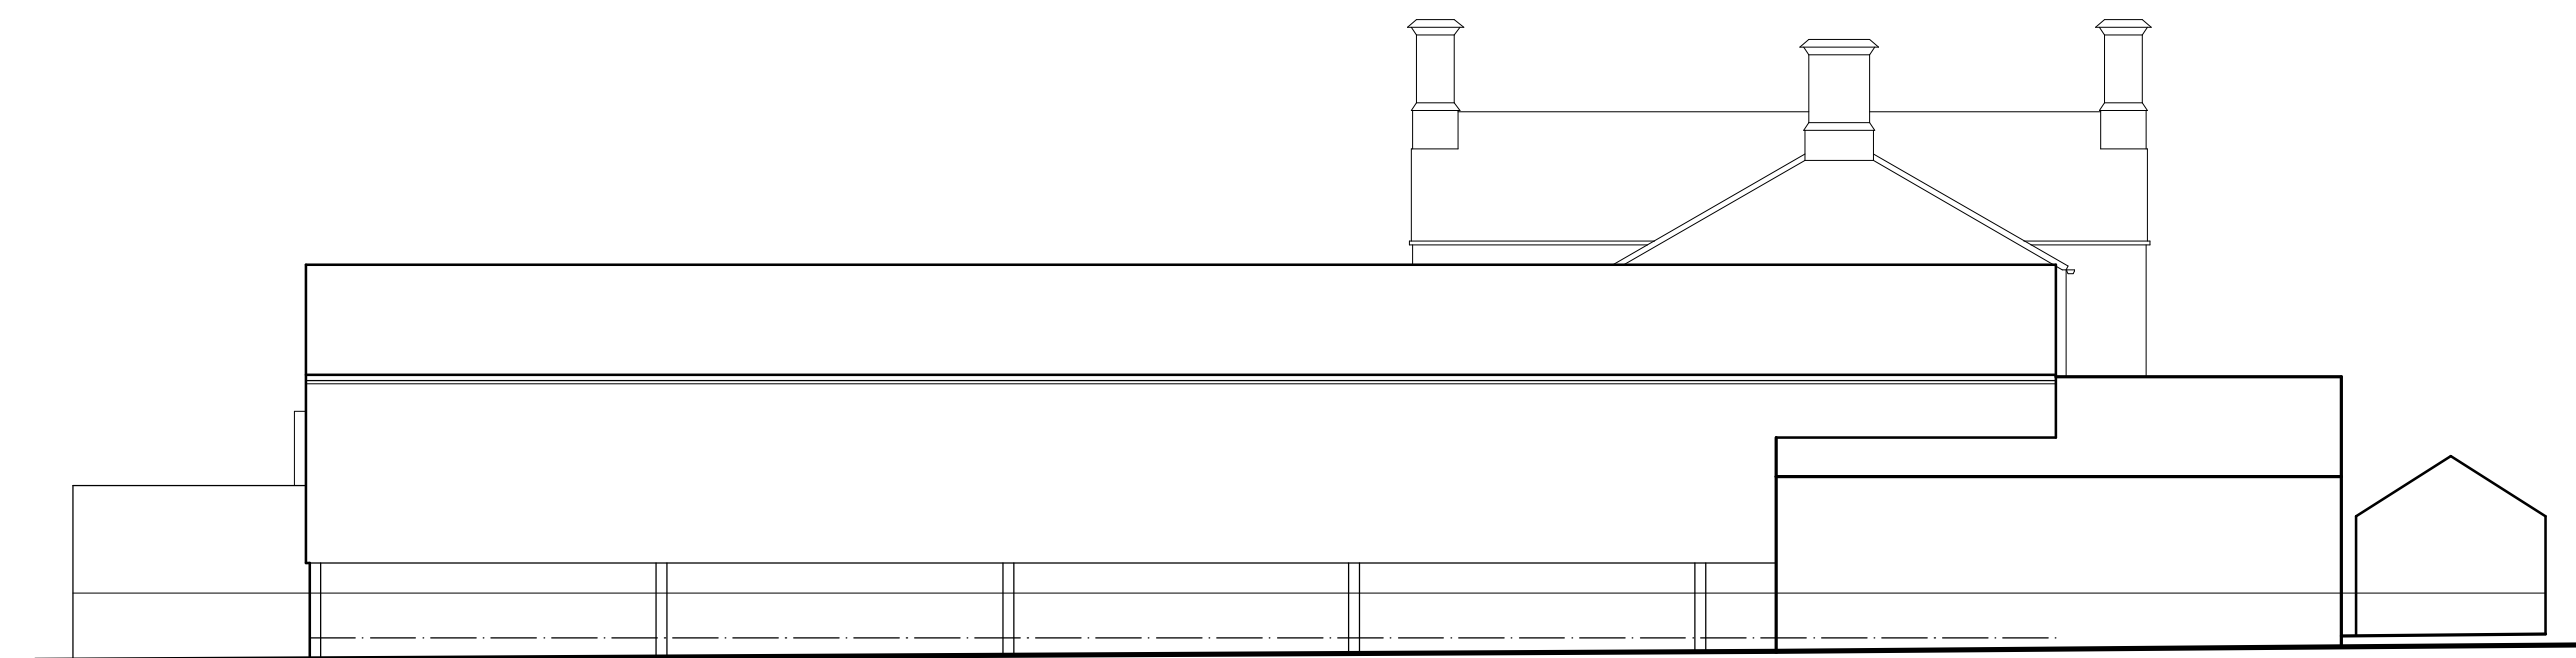

North Elevation



South Elevation

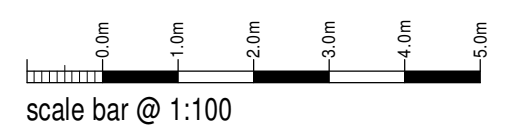

Mr & Mrs K Tyler

Proposed Replacement Dwelling
Gratton Haye Farm
Dams Lane
Gratton
ST9 9AJ

Existing Conditions
Floor Plans

Date	August 2023	Sheet	A1	Scale	1:100
Dwg No.	2023-2824-02	Rev.	-	Drawn	NAW



10 Cawdry Buildings, Fountain Street, Leek, ST13 6JP
Telephone: 01538 386002
E-mail: info@sammonsld.co.uk
Web: www.sammonsld.co.uk

This drawing is copyright.
All dimensions must be checked prior to commencement.