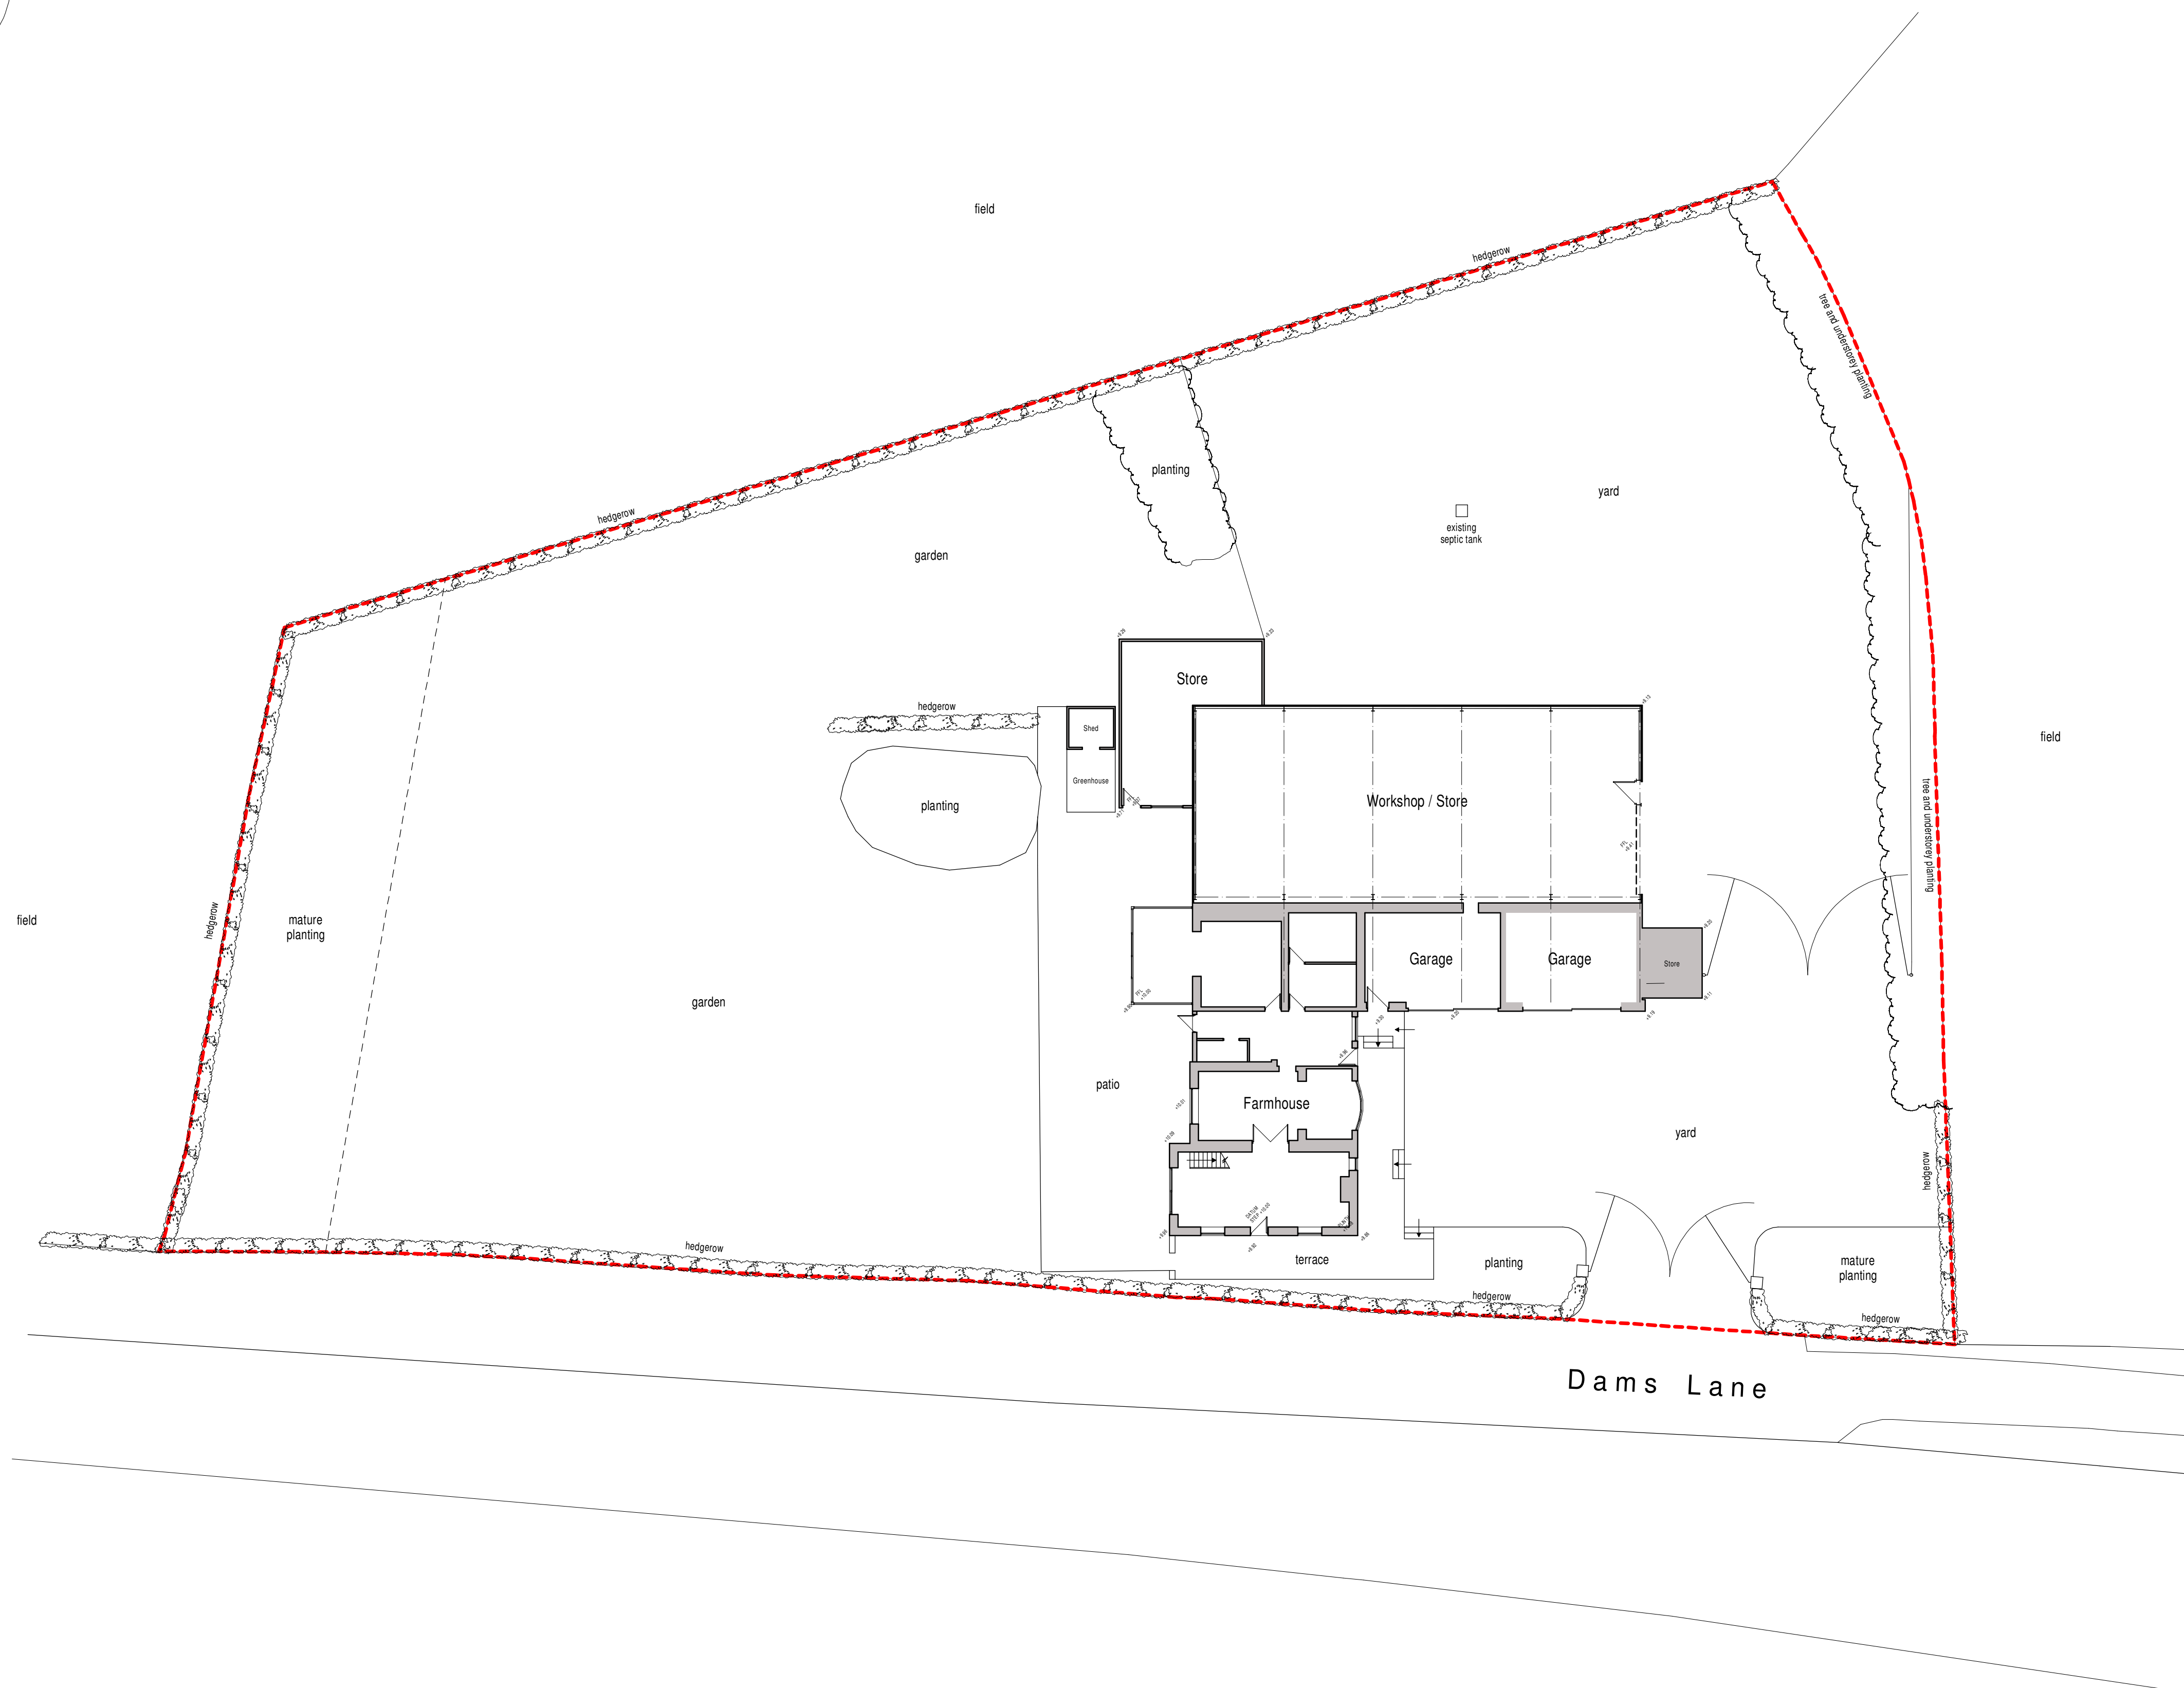
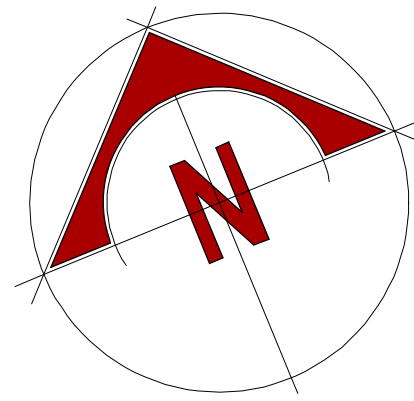


Mr & Mrs K Tyler

Proposed Replacement Dwelling
Gratton Haye Farm
Dams Lane
Gratton
ST9 9AJ

Existing Conditions
Site Plan

Date	October 2023	Sheet	A1	Scale	1:200
Dwg No	2023-2824-05	Rev.	A	Drawn	RG

A-06/11/2023 - EXISTING SEPTIC TANK ADDED



10 Cawdry Buildings, Fountain Street, Leek, ST13 6JP
Telephone: 01538 386002
E-mail: info@sammonsltd.co.uk
Web: www.sammonsltd.co.uk

This drawing is copyright.
All dimensions must be checked prior to commencement.