




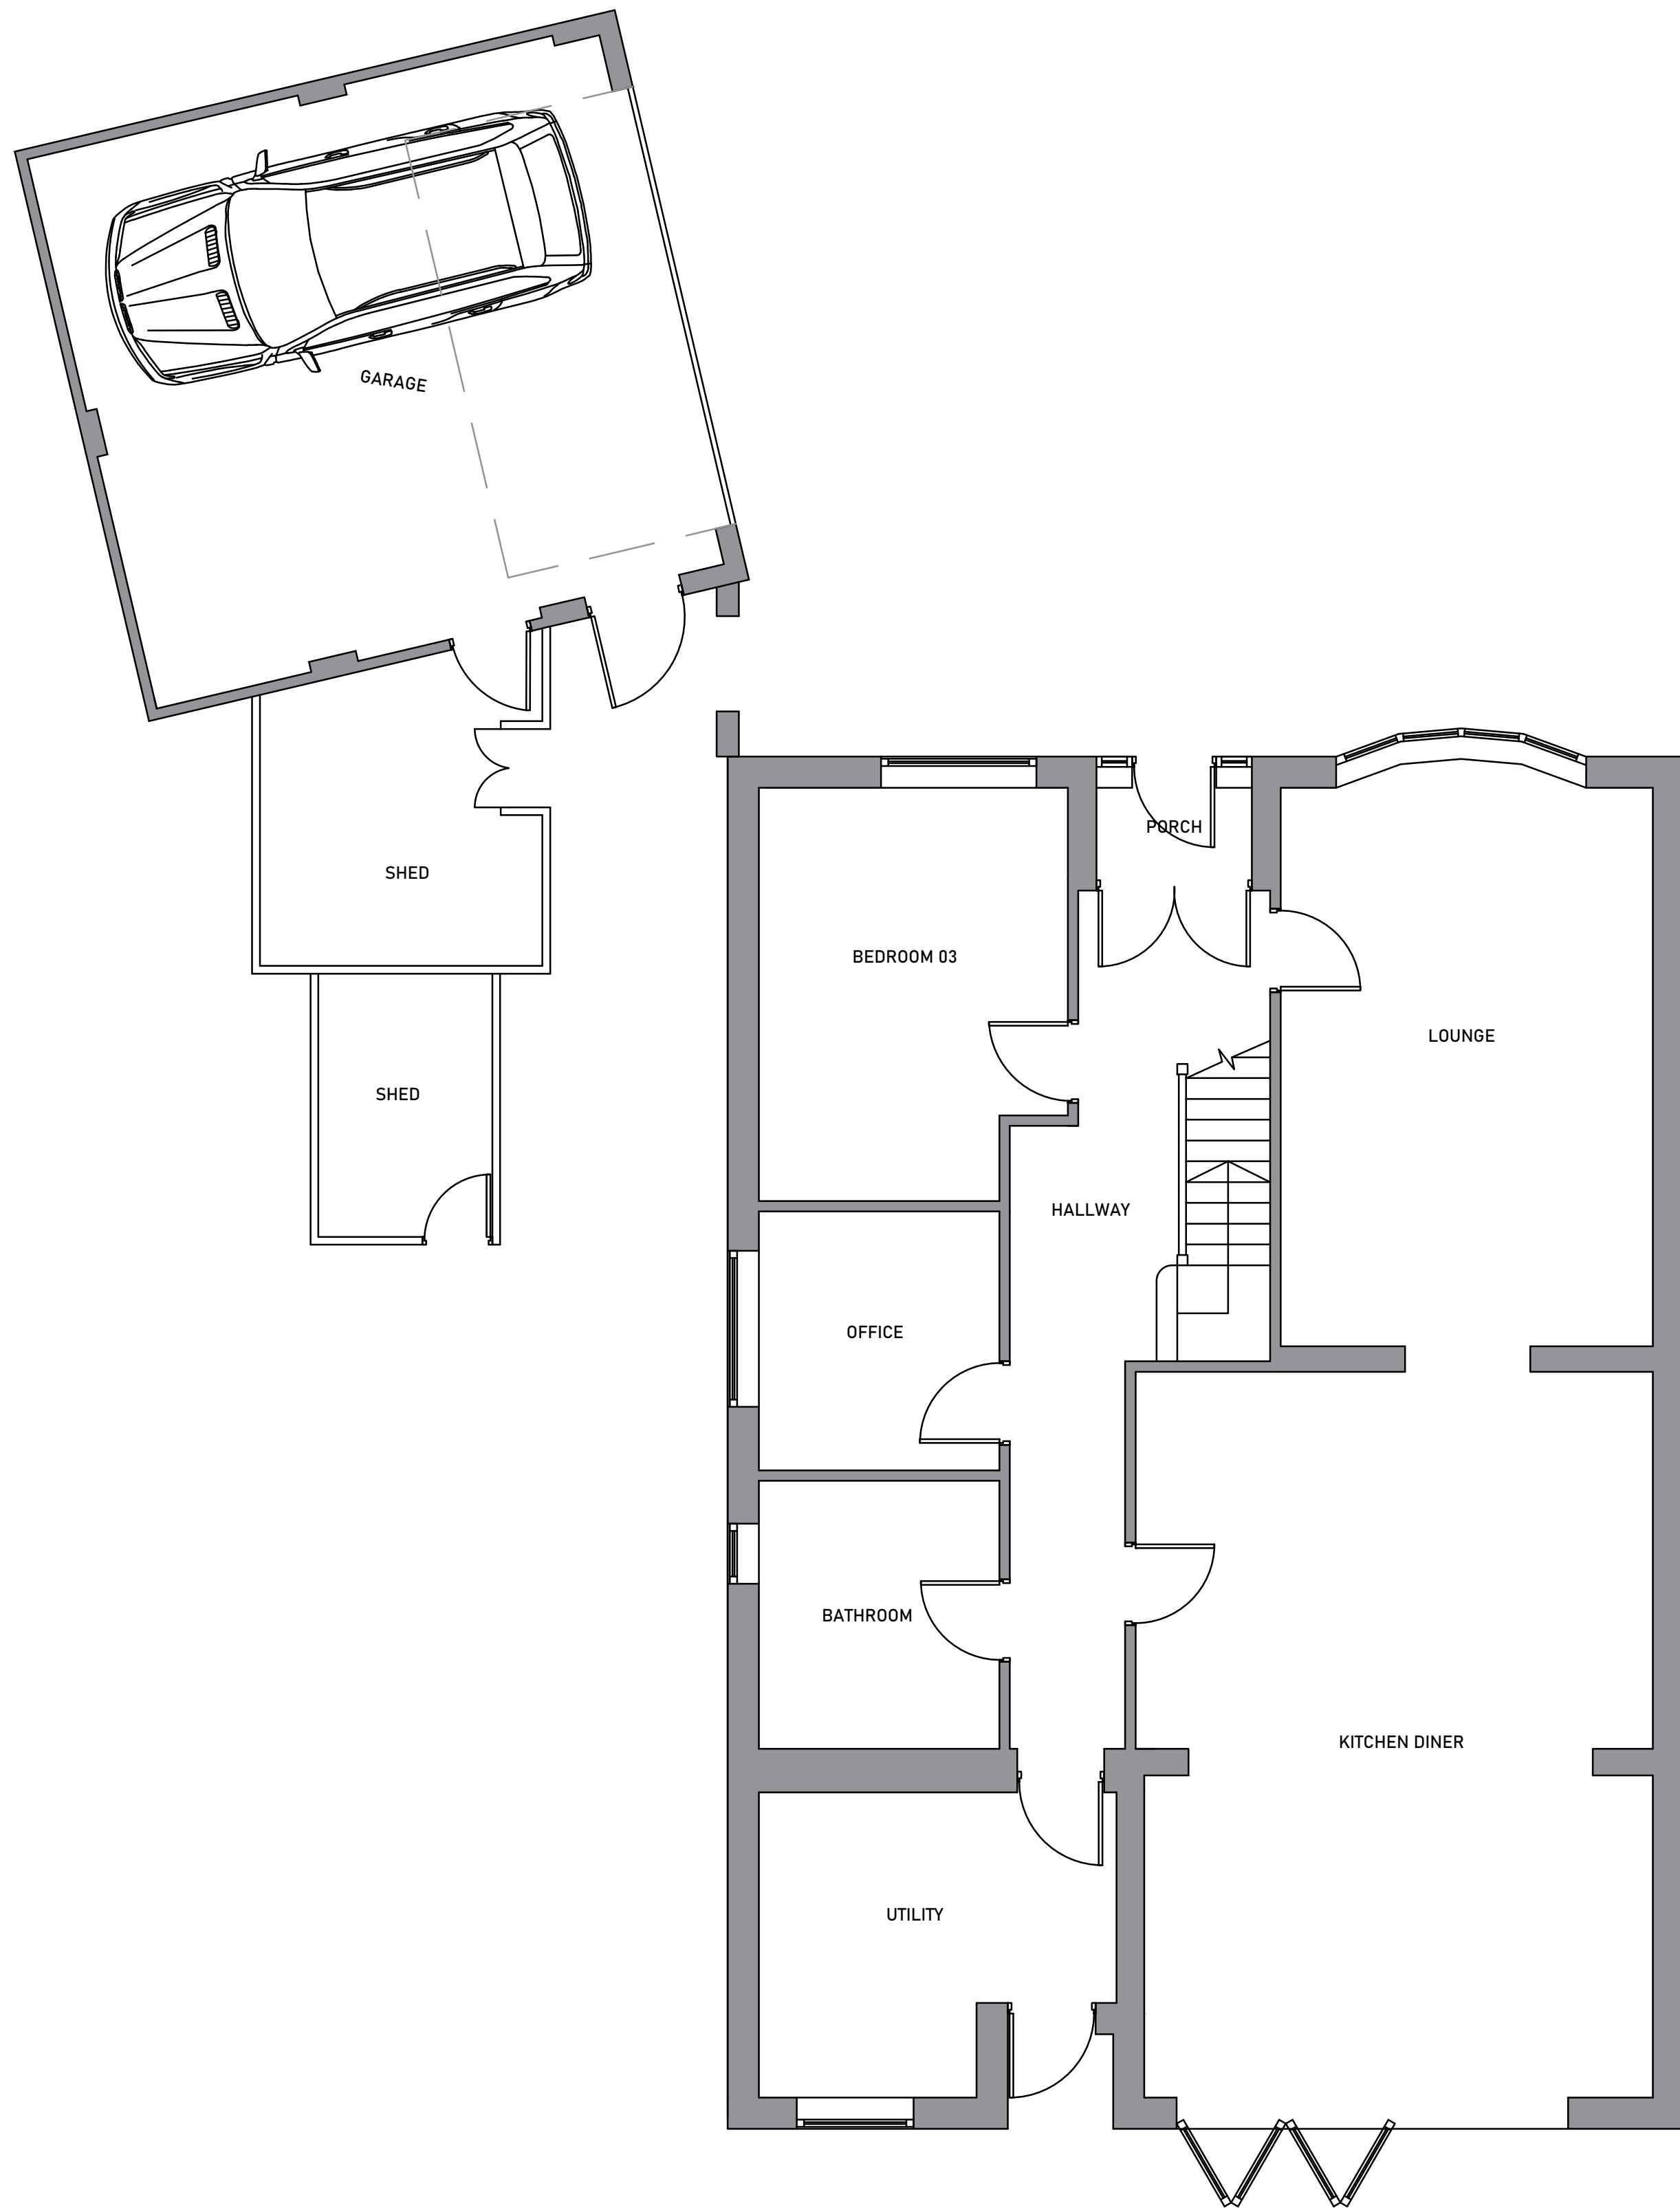

EXISTING GROUND FLOOR PLAN 1:50@A1

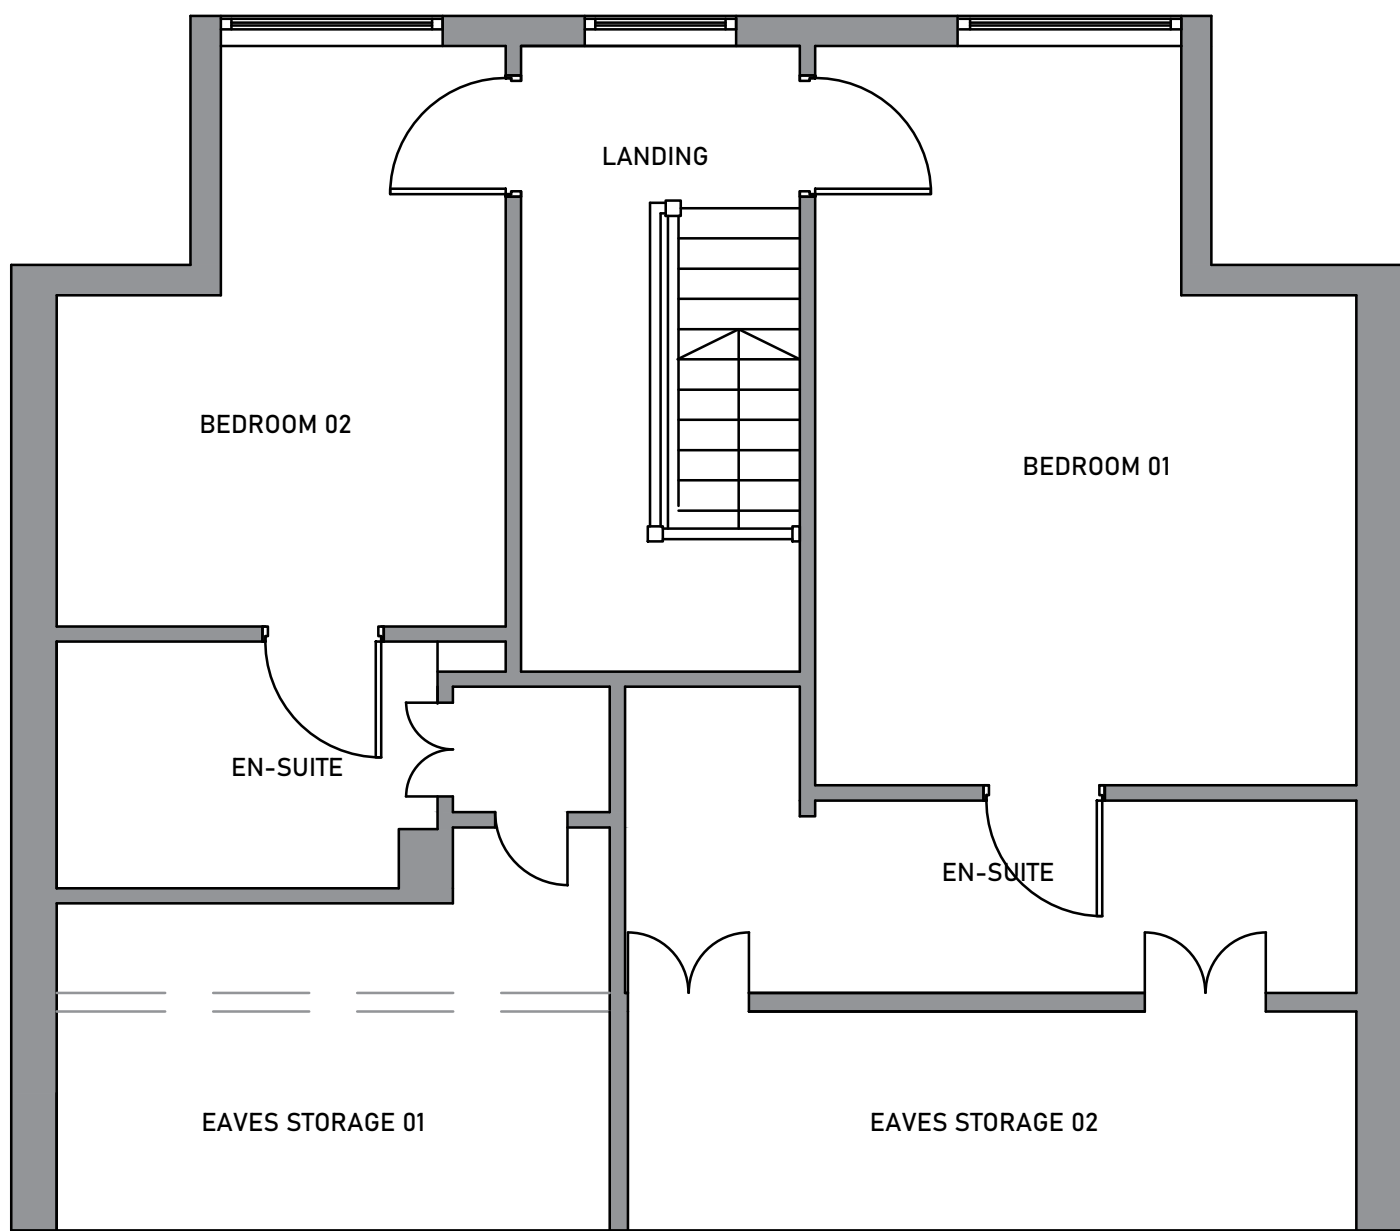

EXISTING FIRST FLOOR PLAN 1:50@A1

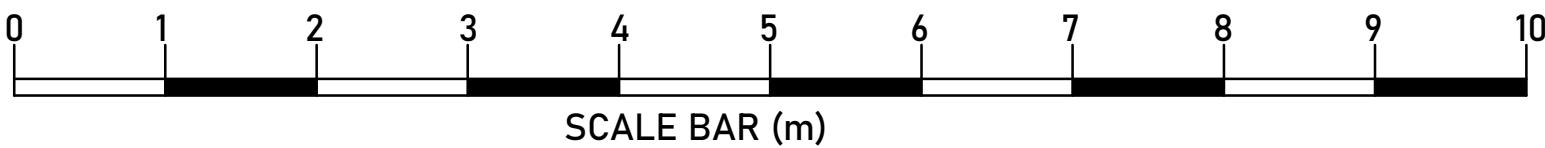

All dimensions to be checked on site; not to be used for construction.

CHERRY WOOD ST9 9LL	
Date:	19/04/23
Scale:	1:50@A1
DRG No:	JM001
Title:	EXISTING PLANS