




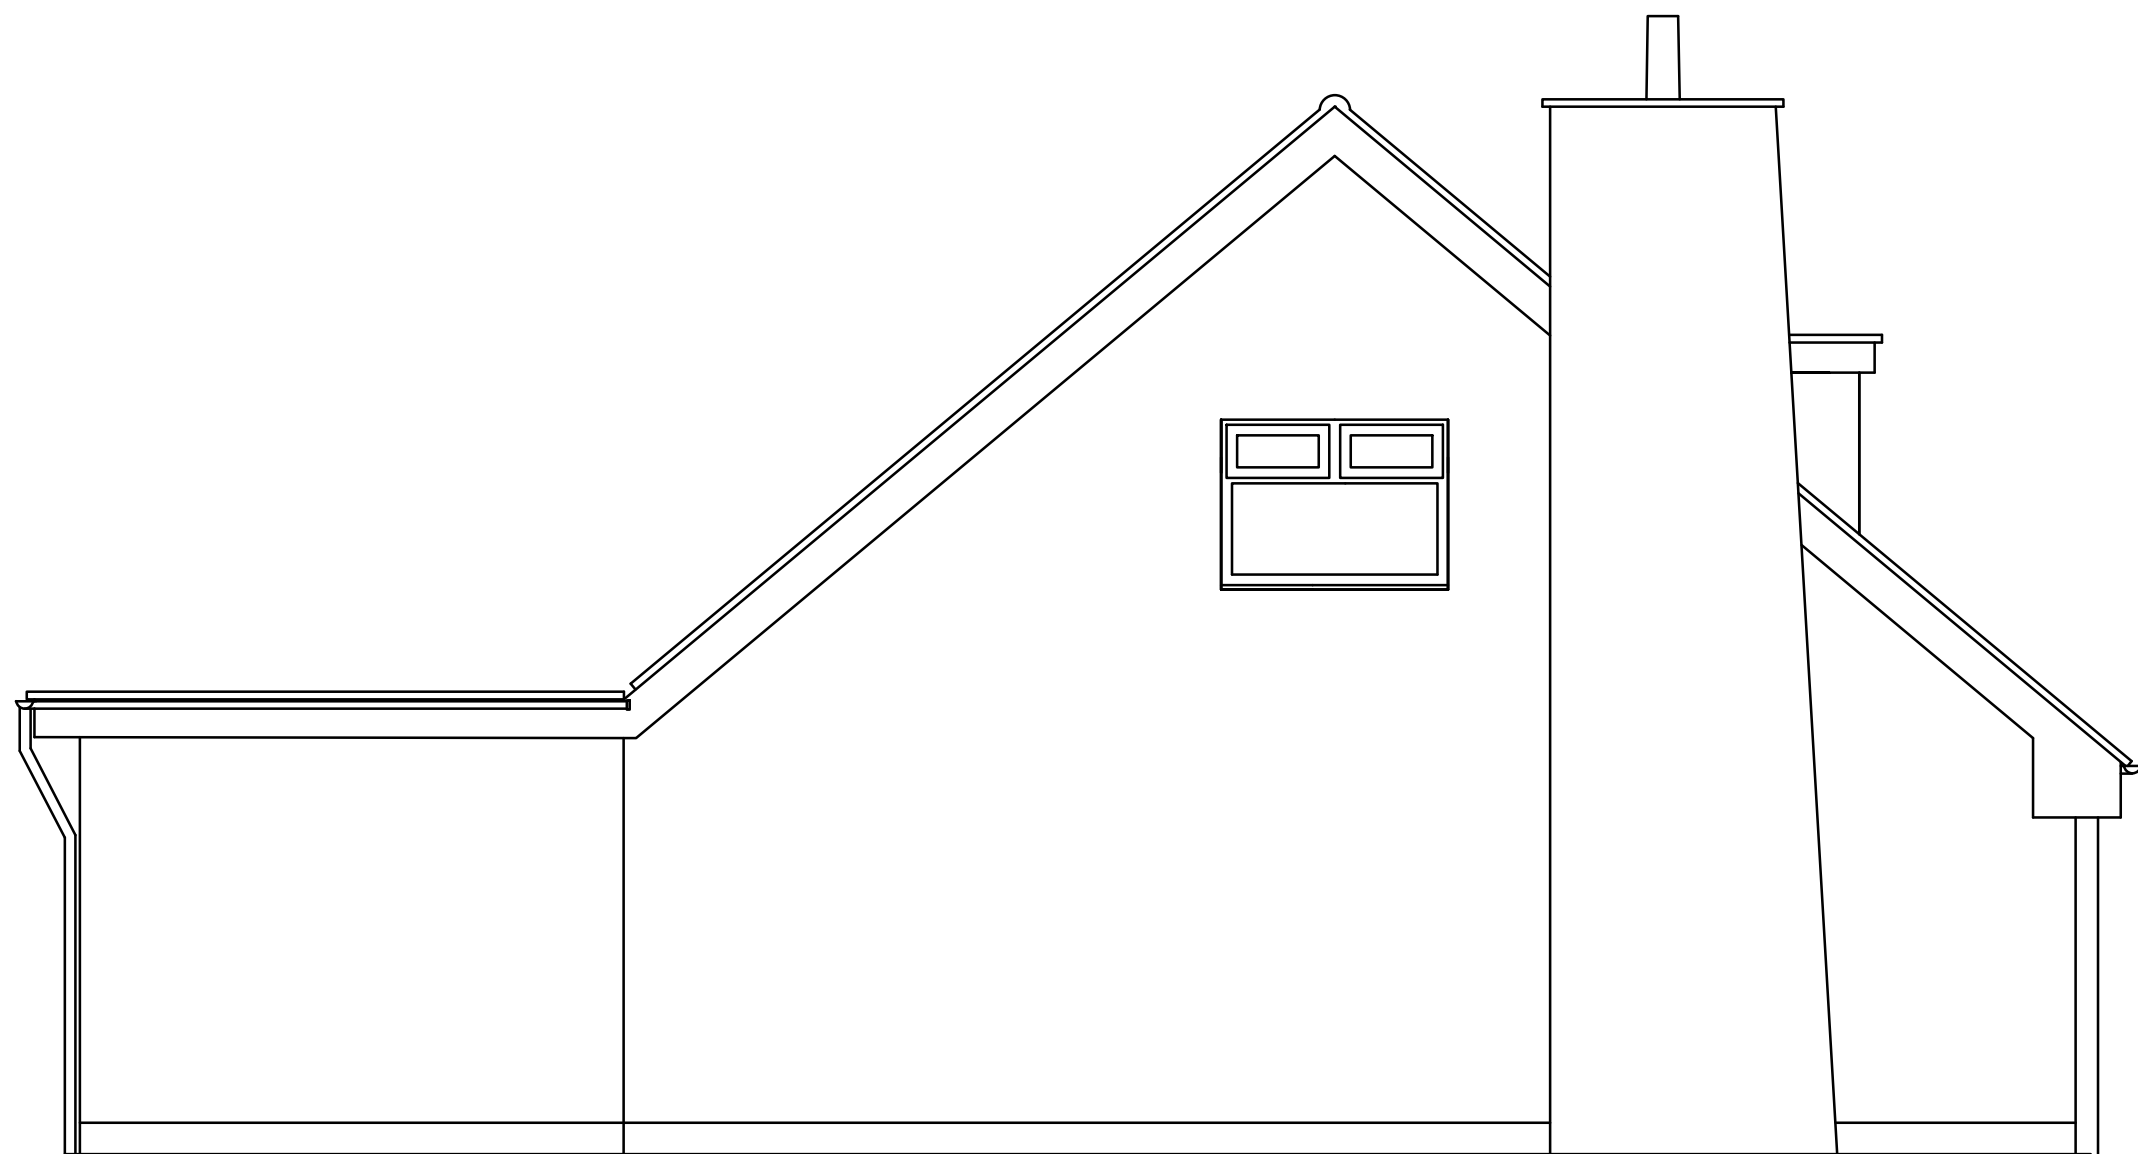


EXISTING SIDE ELEVATION 1:50@A1

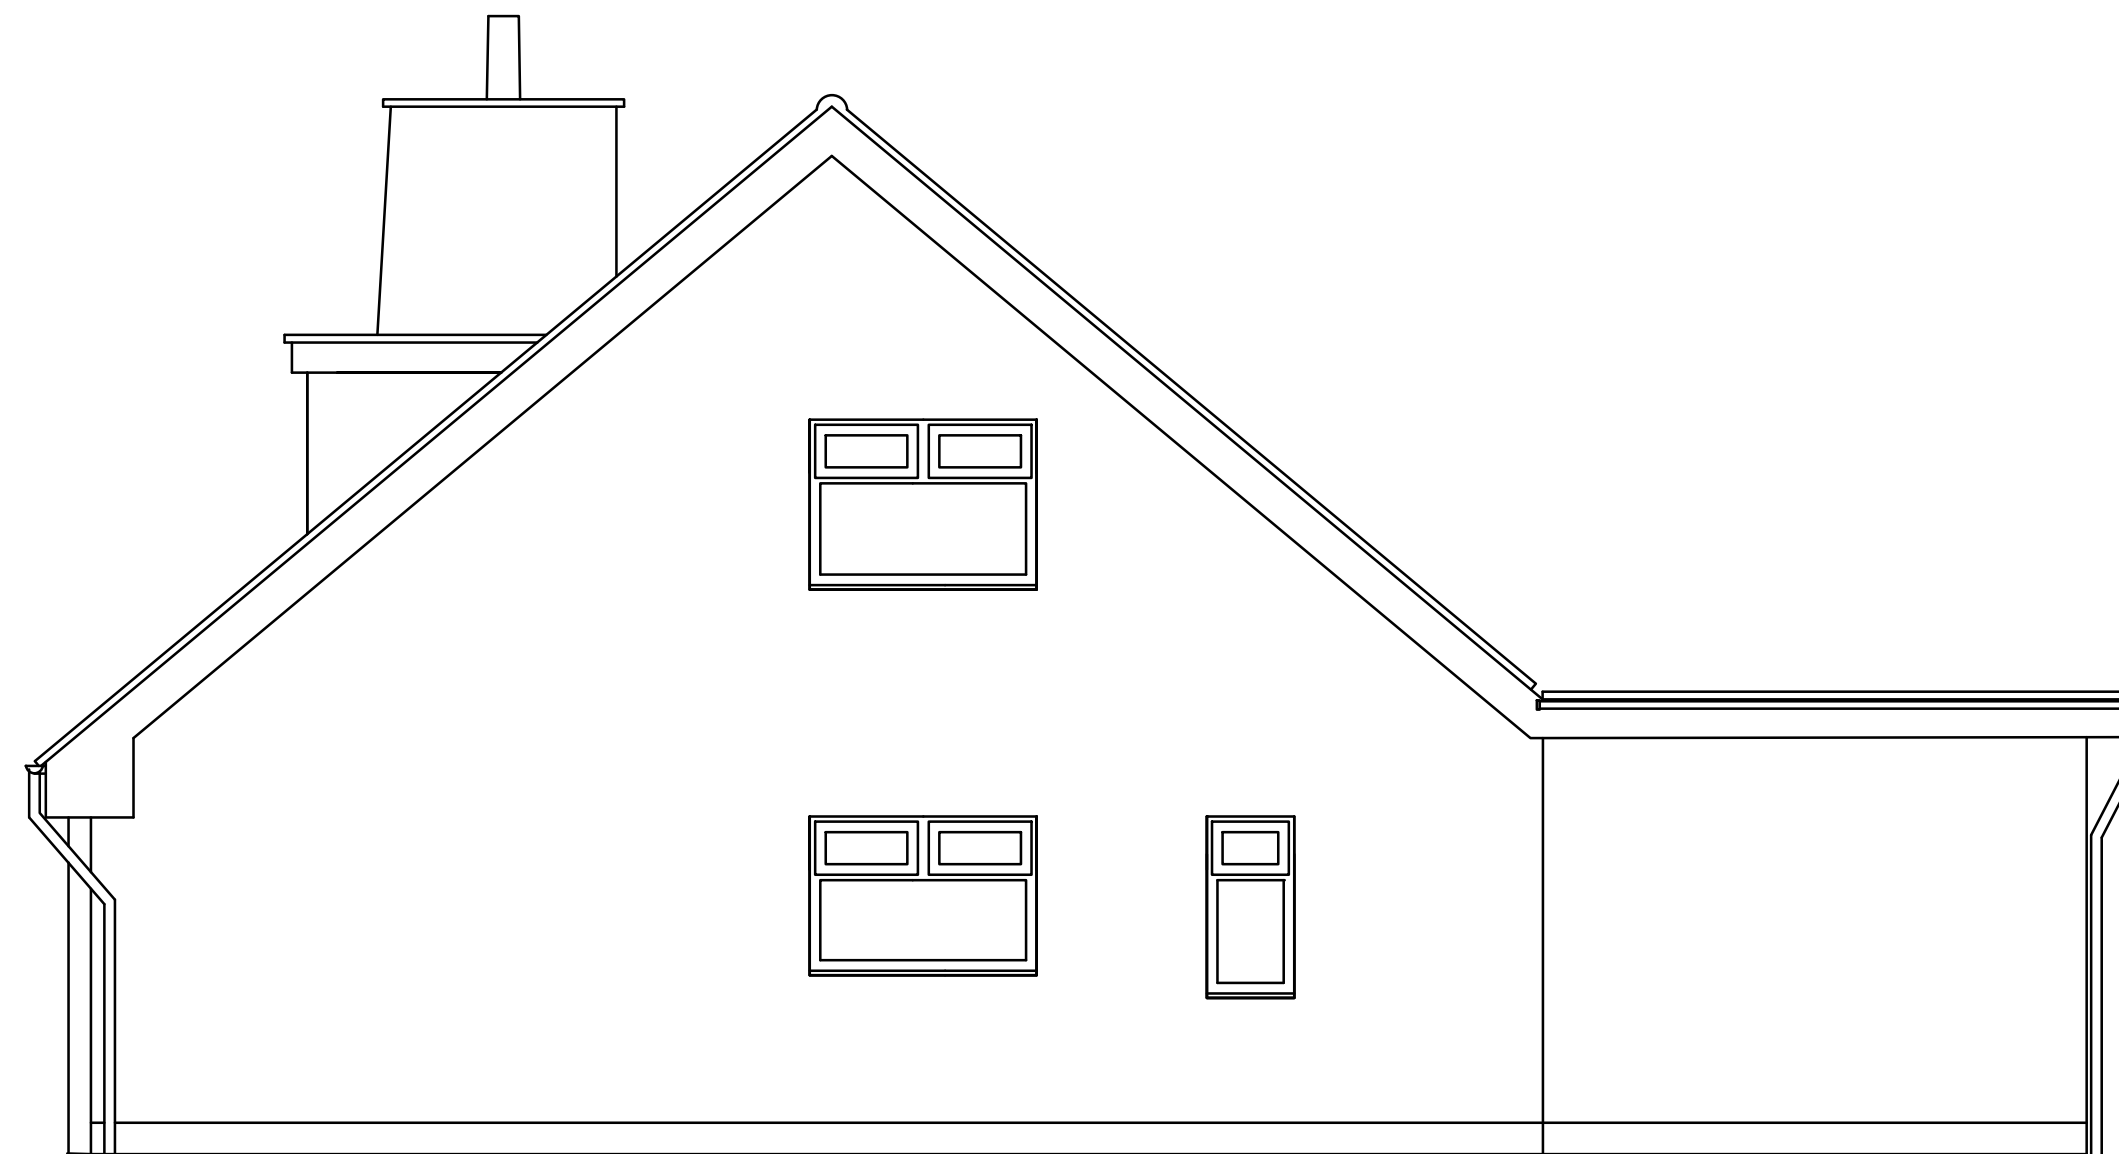


EXISTING SIDE ELEVATION 1:50@A1

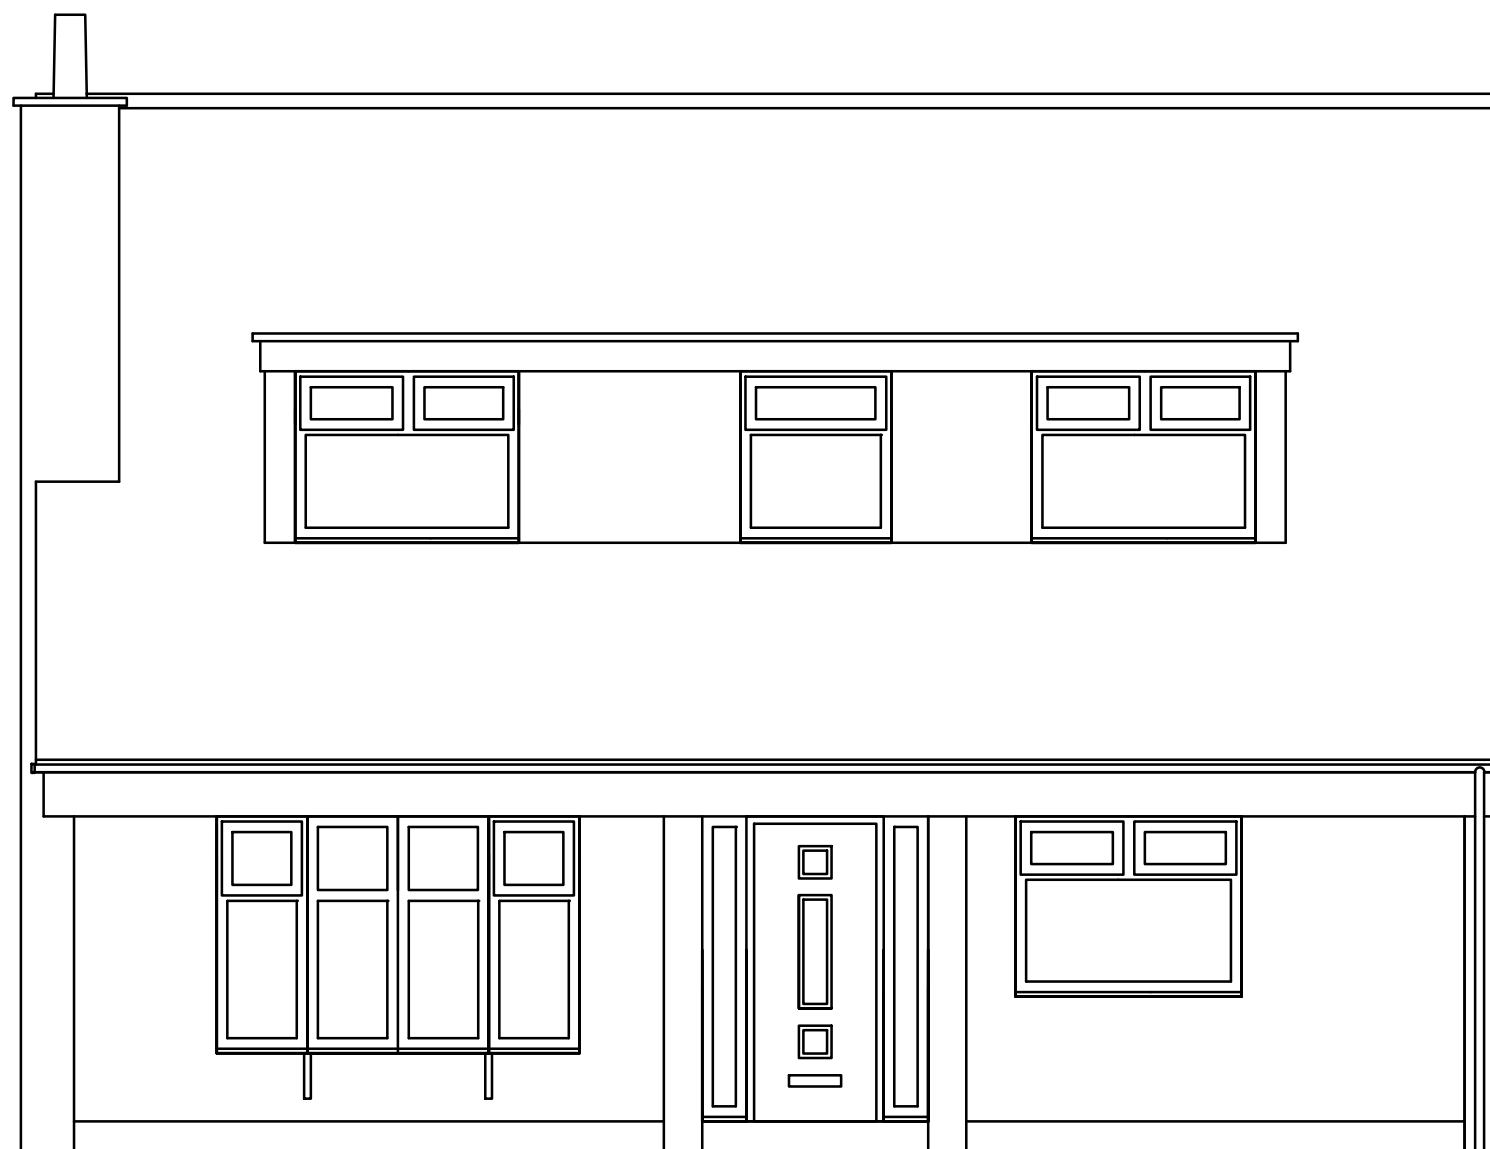


EXISTING FRONT ELEVATION 1:50@A1

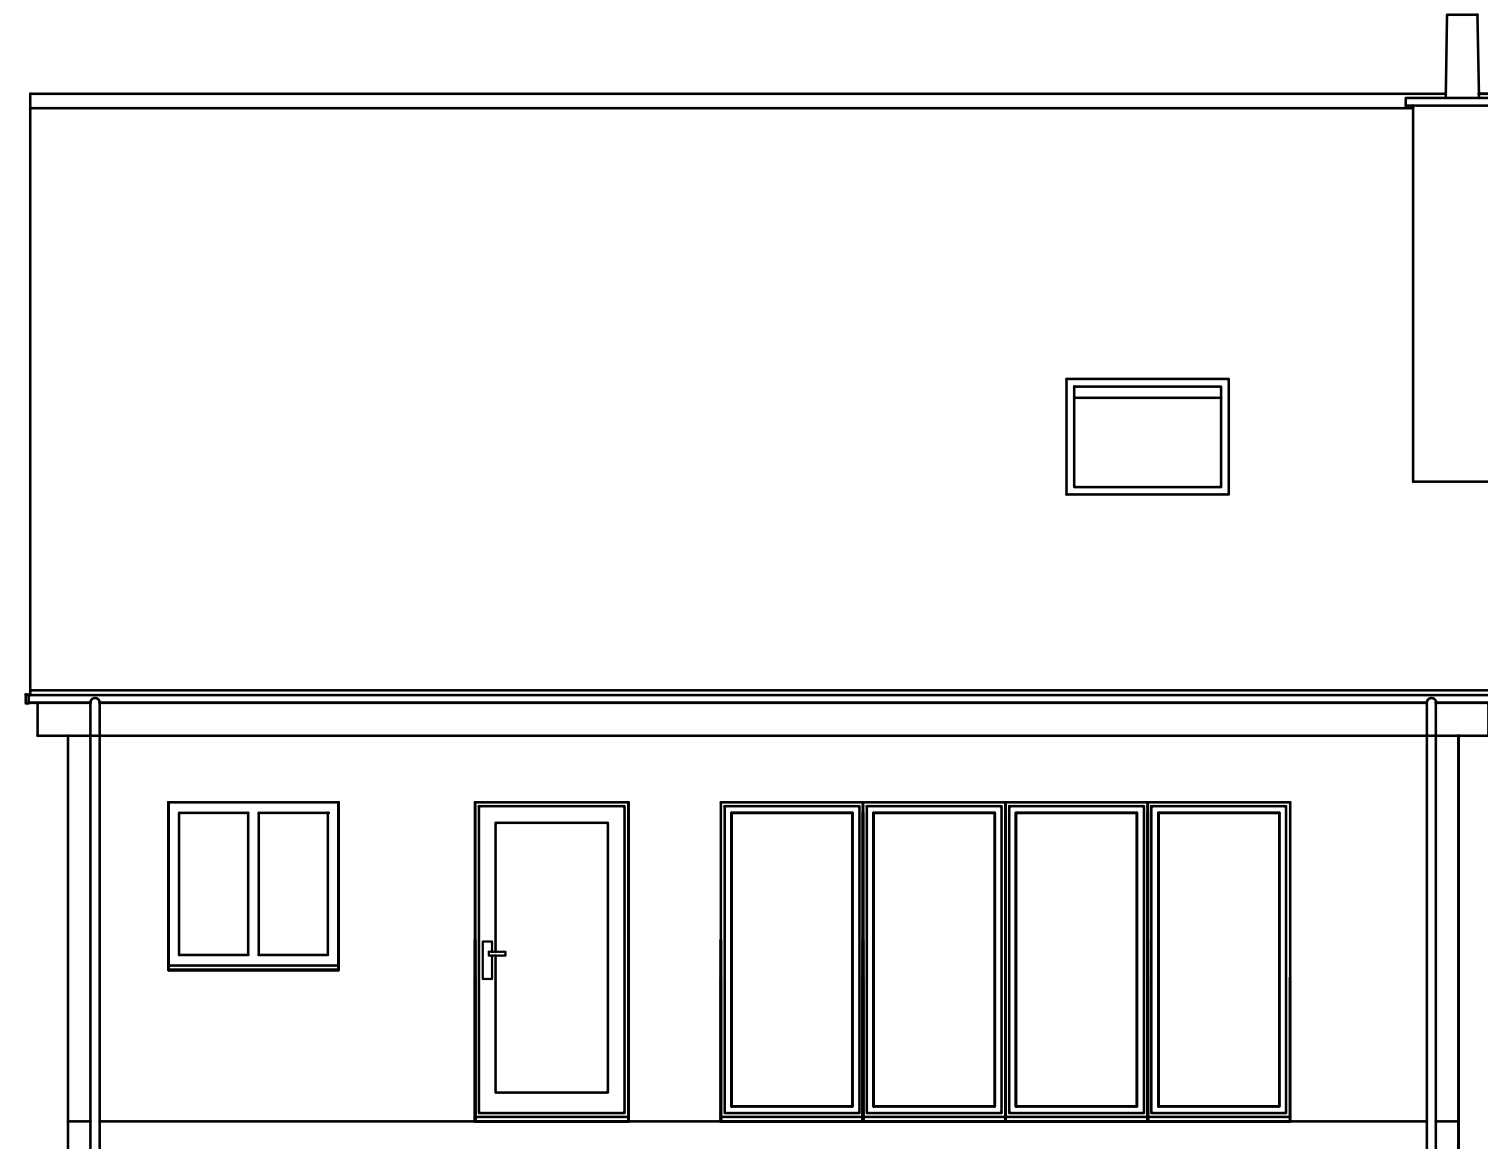


EXISTING REAR ELEVATION 1:50@A1

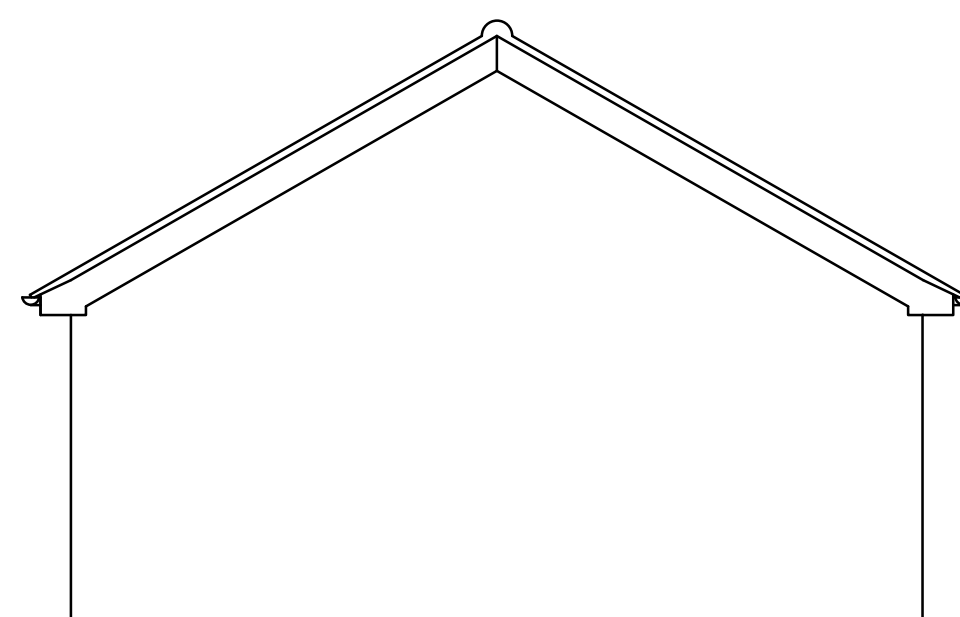

EXISTING GARAGE REAR ELEVATION 1:50@A1

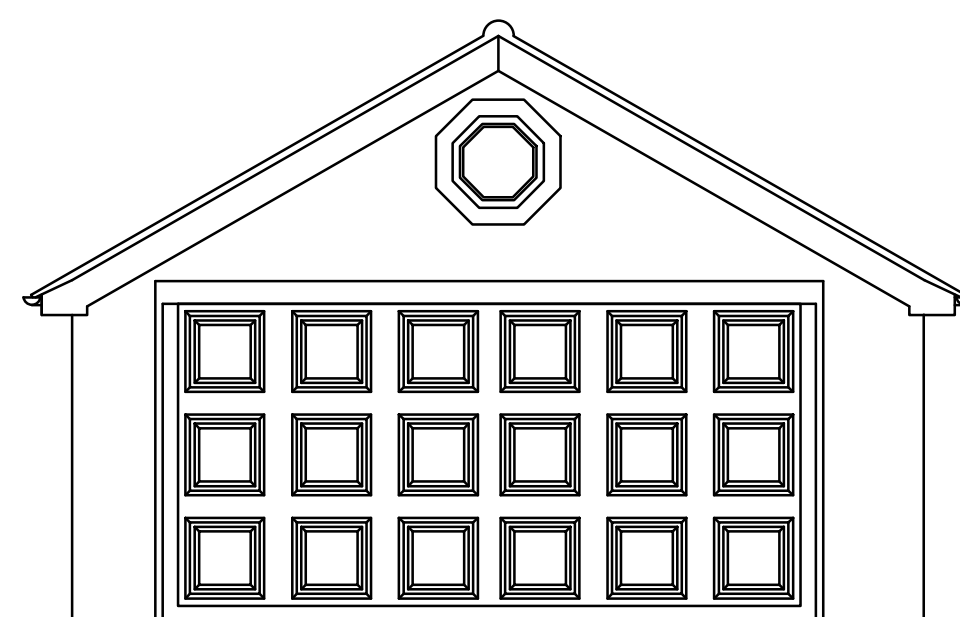


EXISTING GARAGE FRONT ELEVATION 1:50@A1

 

EXISTING GARAGE SIDE ELEVATION 1:50@A1



EXISTING GARAGE SIDE ELEVATION 1:50@A1

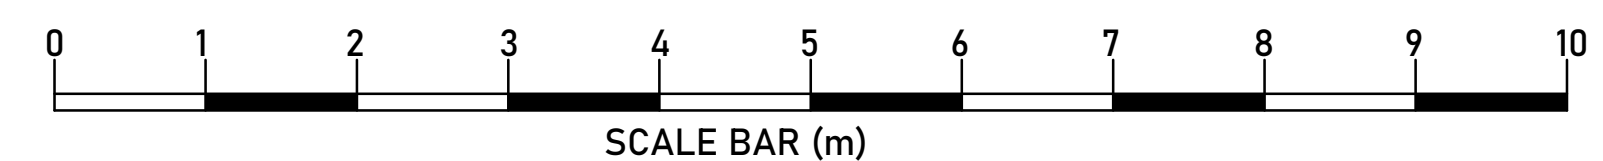

All dimensions to be checked on site; not to be used for construction.

CHERRY WOOD ST9 9LL	
Date:	11/05/23
Scale:	1:50@A1
DRG No:	JM002
Title:	EXISTING ELEVATIONS