




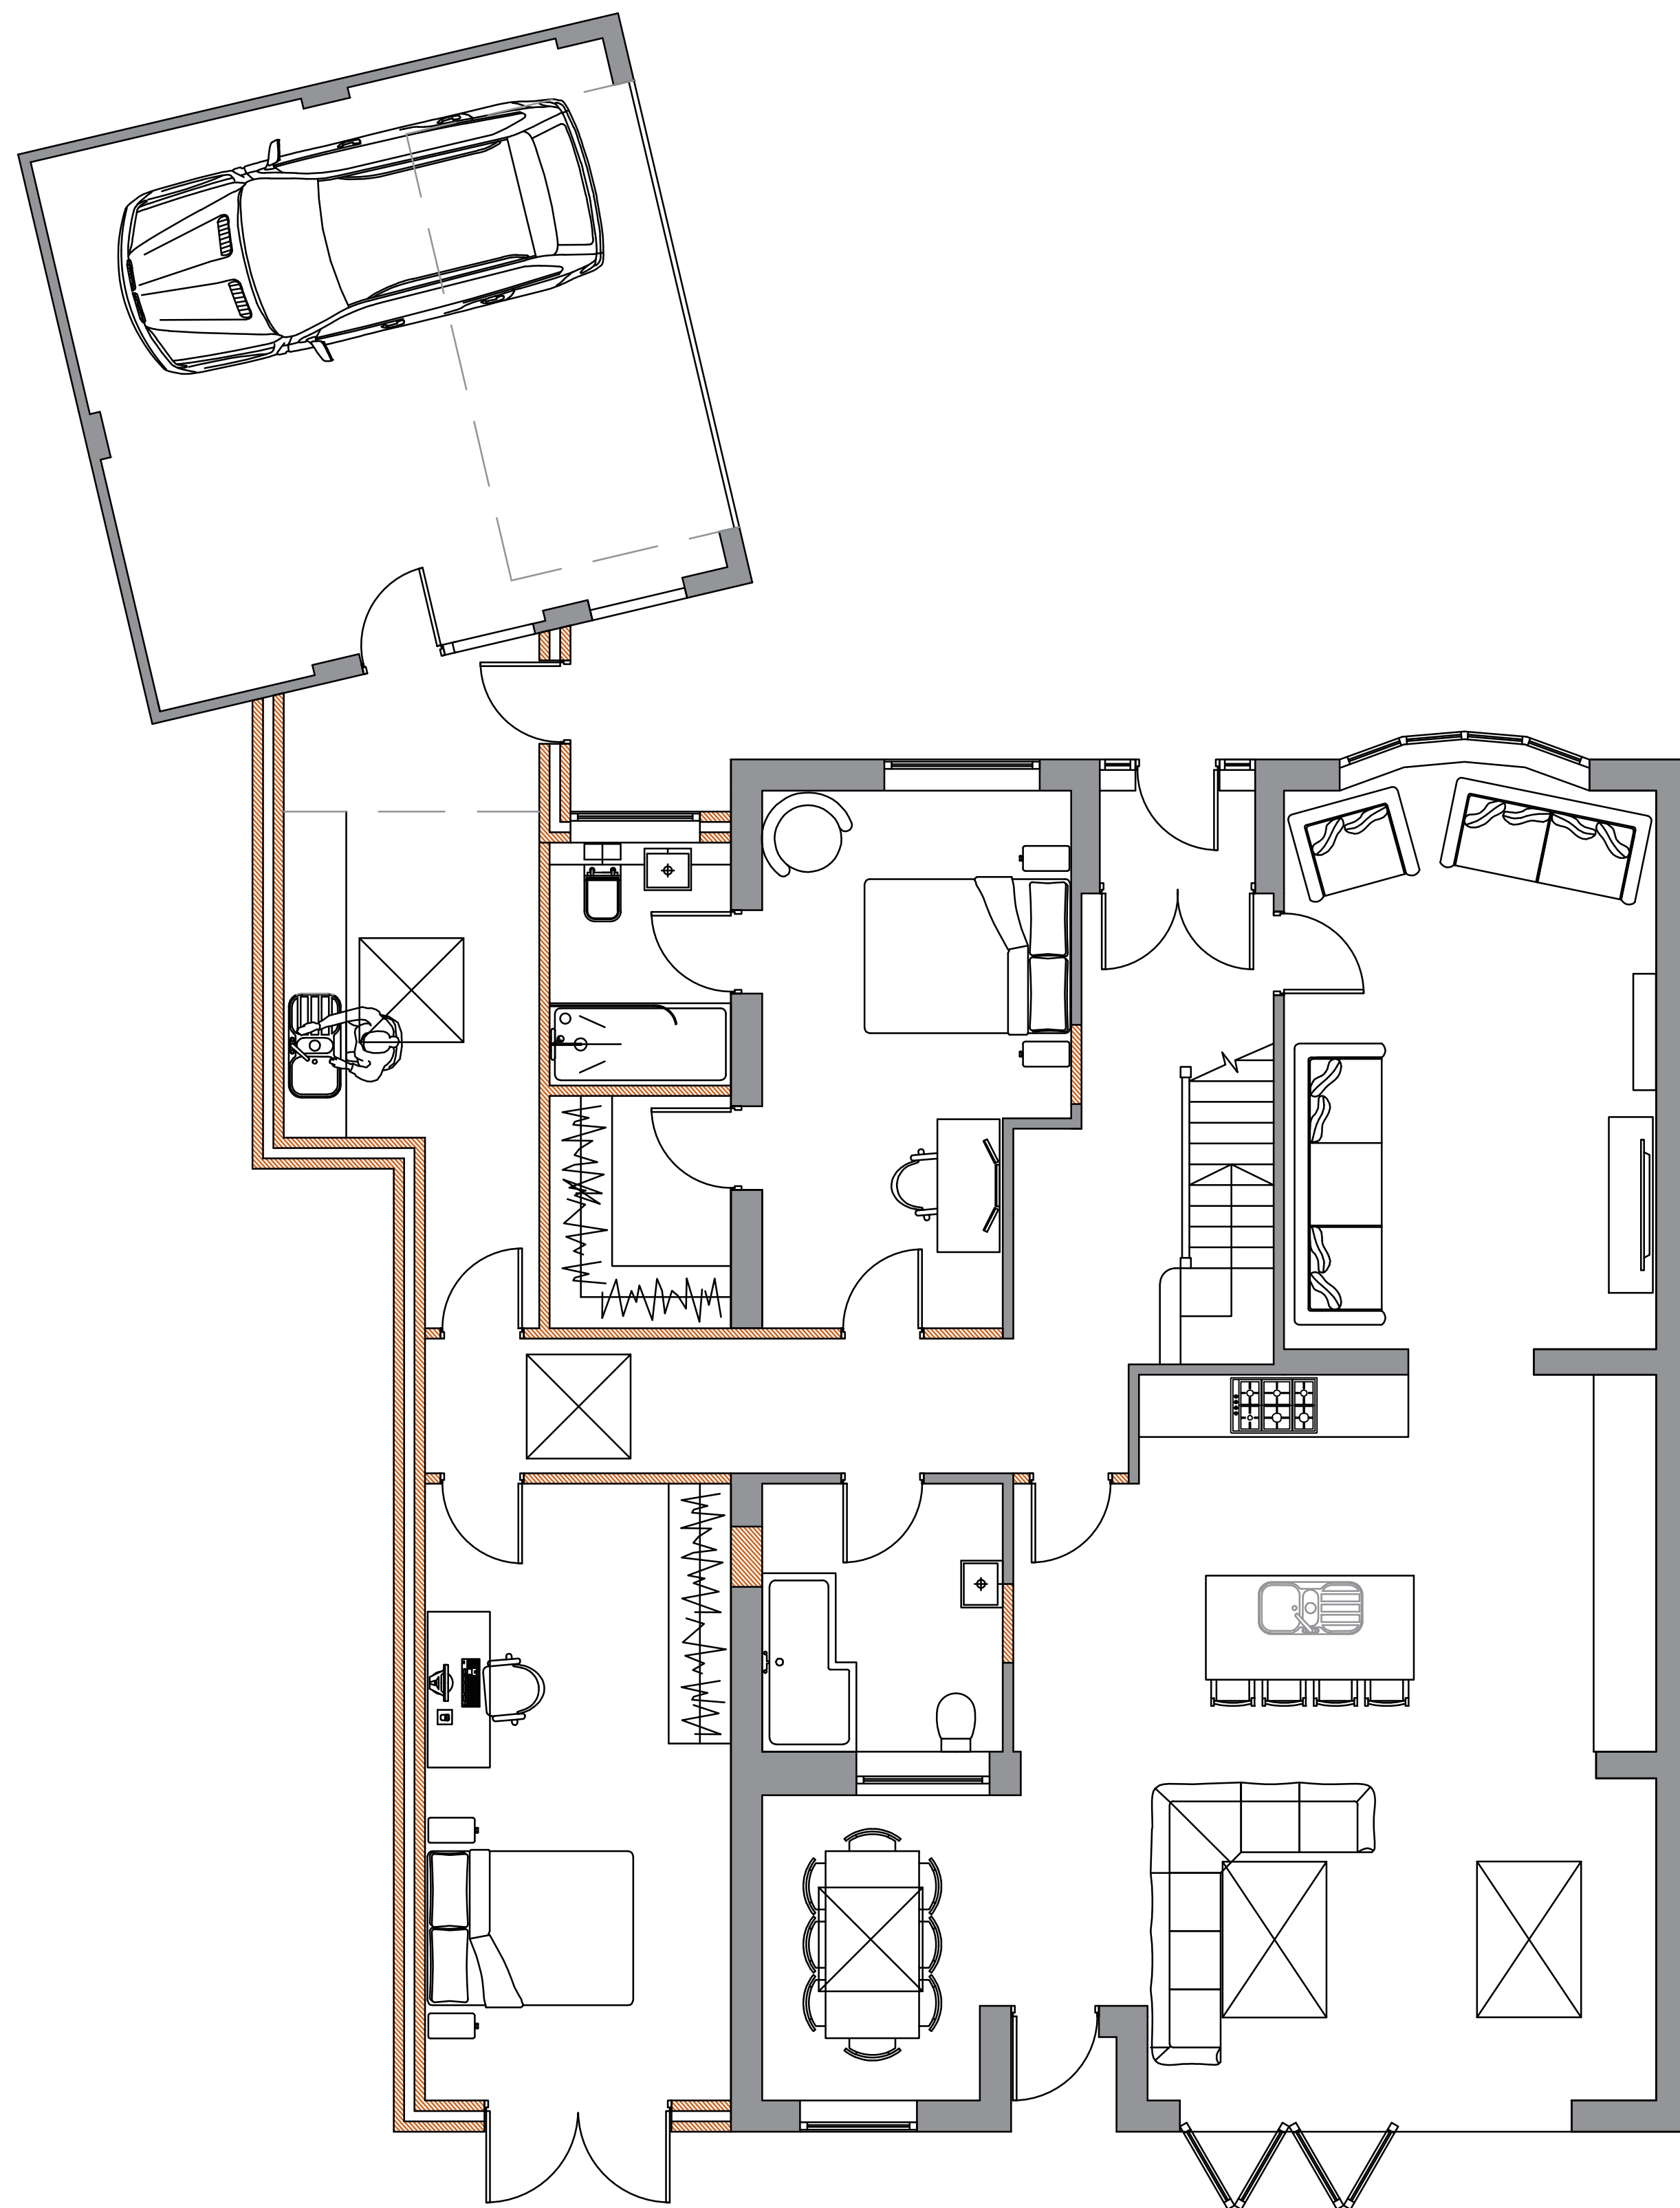

PROPOSED GROUND FLOOR PLAN 1:50@A1

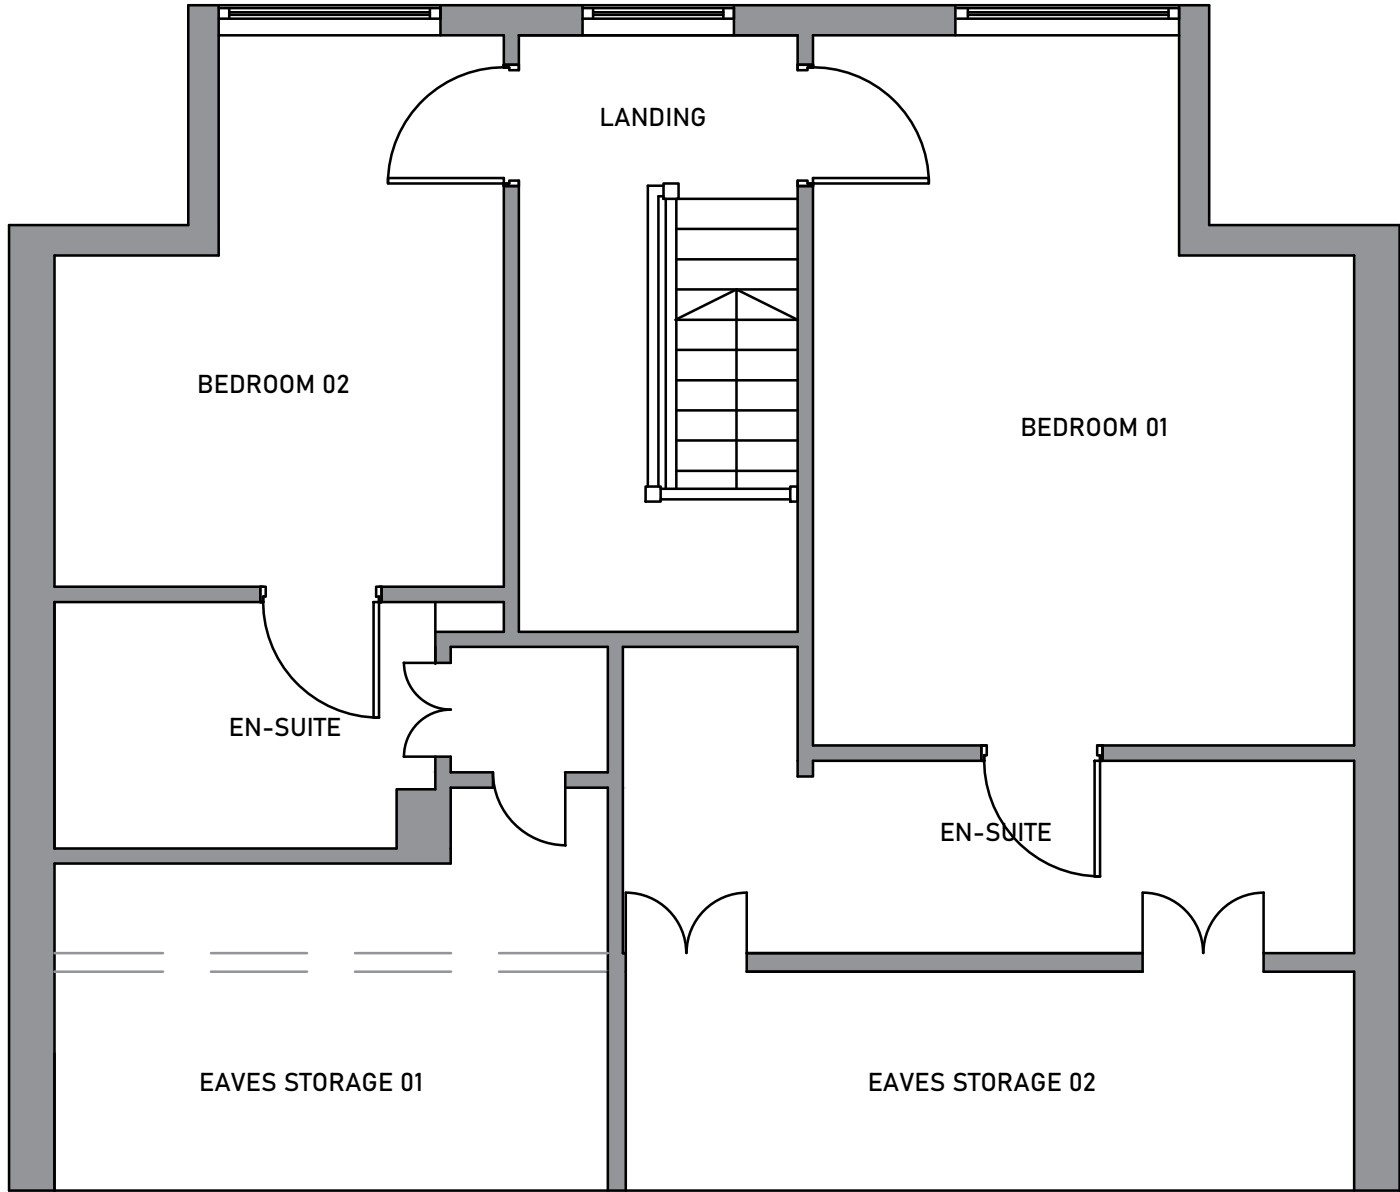

PROPOSED FIRST FLOOR PLAN 1:50@A1

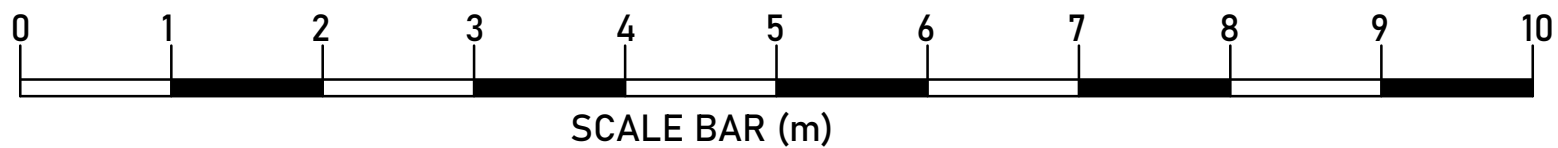

All dimensions to be checked on site; not to be used for construction.

CHERRY WOOD ST9 9LL	
Date:	11/05/23
Scale:	1:50@A1
DRG No:	JM003
Title:	PROPOSED PLANS