



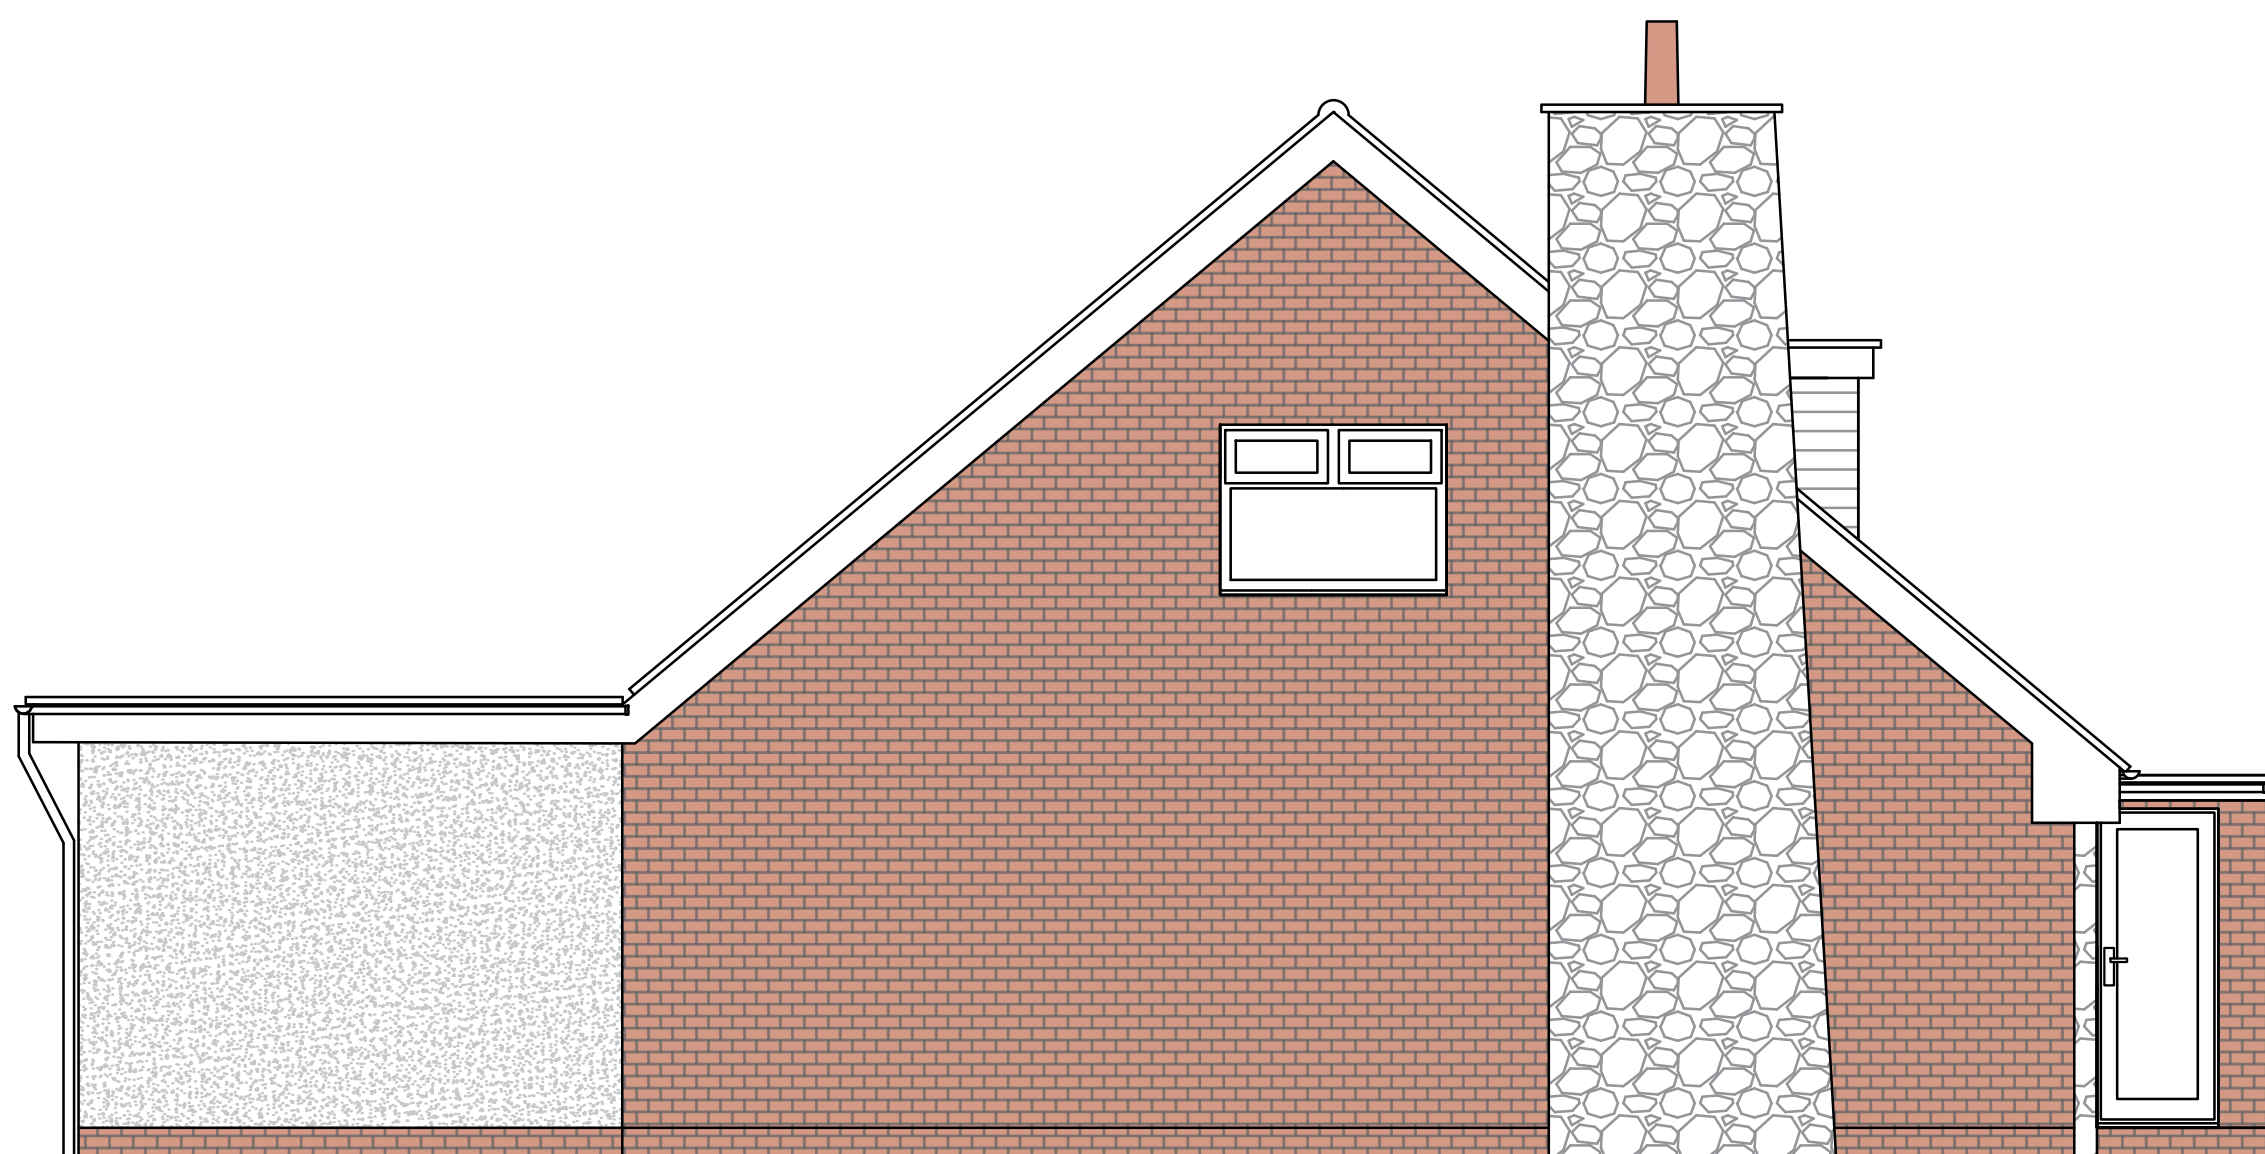

PROPOSED SIDE ELEVATION 1:50@A1

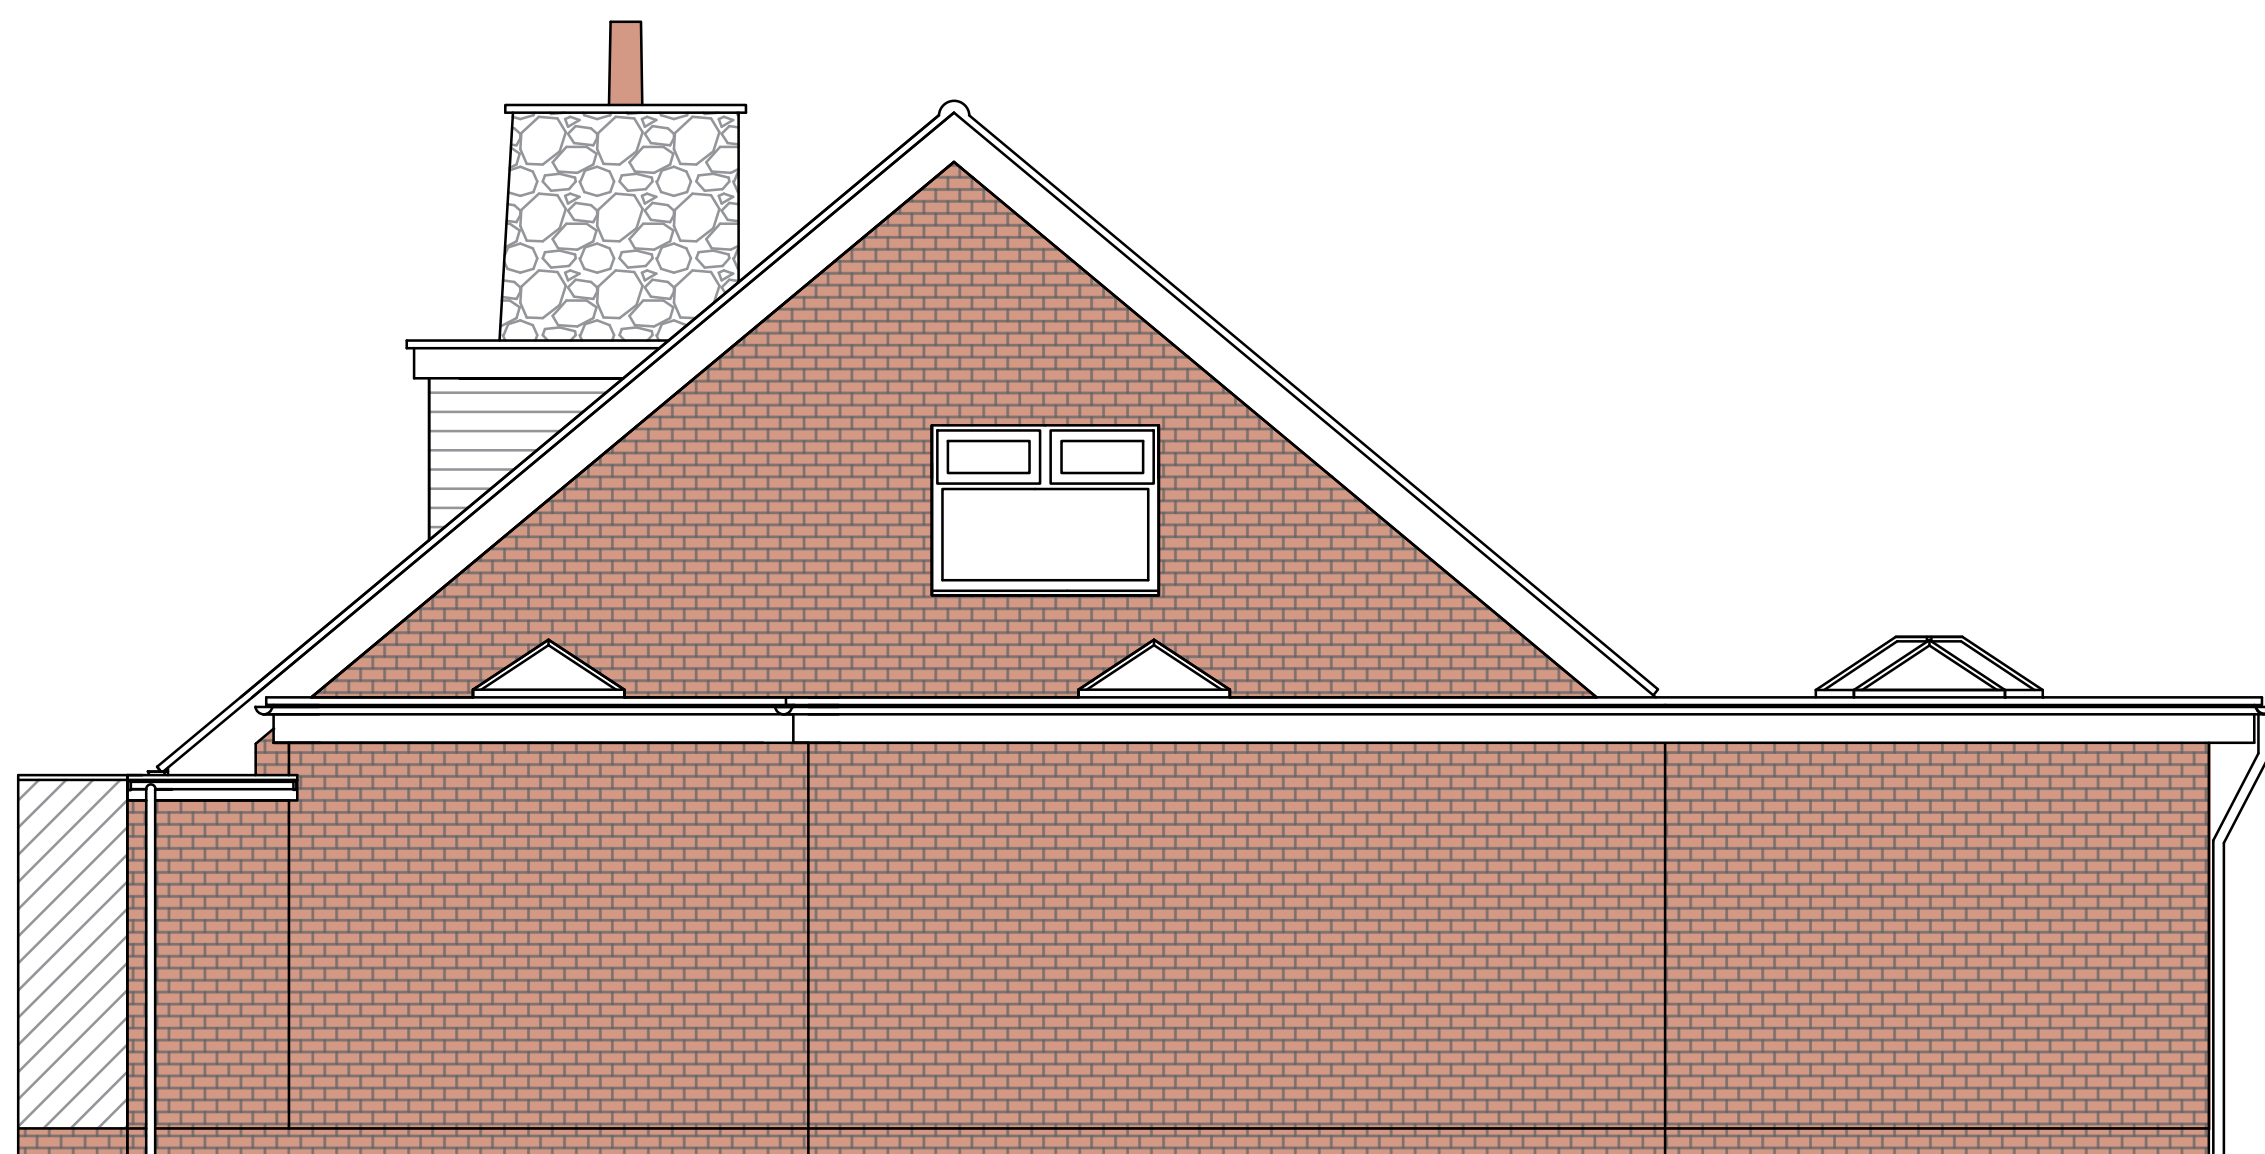

PROPOSED SIDE ELEVATION 1:50@A1



PROPOSED REAR ELEVATION 1:50@A1



PROPOSED FRONT ELEVATION 1:50@A1

All dimensions to be checked on site; not to be used for construction.



CHERRY WOOD ST9 9LL	
Date:	11/05/23
Scale:	1:50@A1
DRG No:	JM004
Title:	PROPOSED ELEVATIONS