




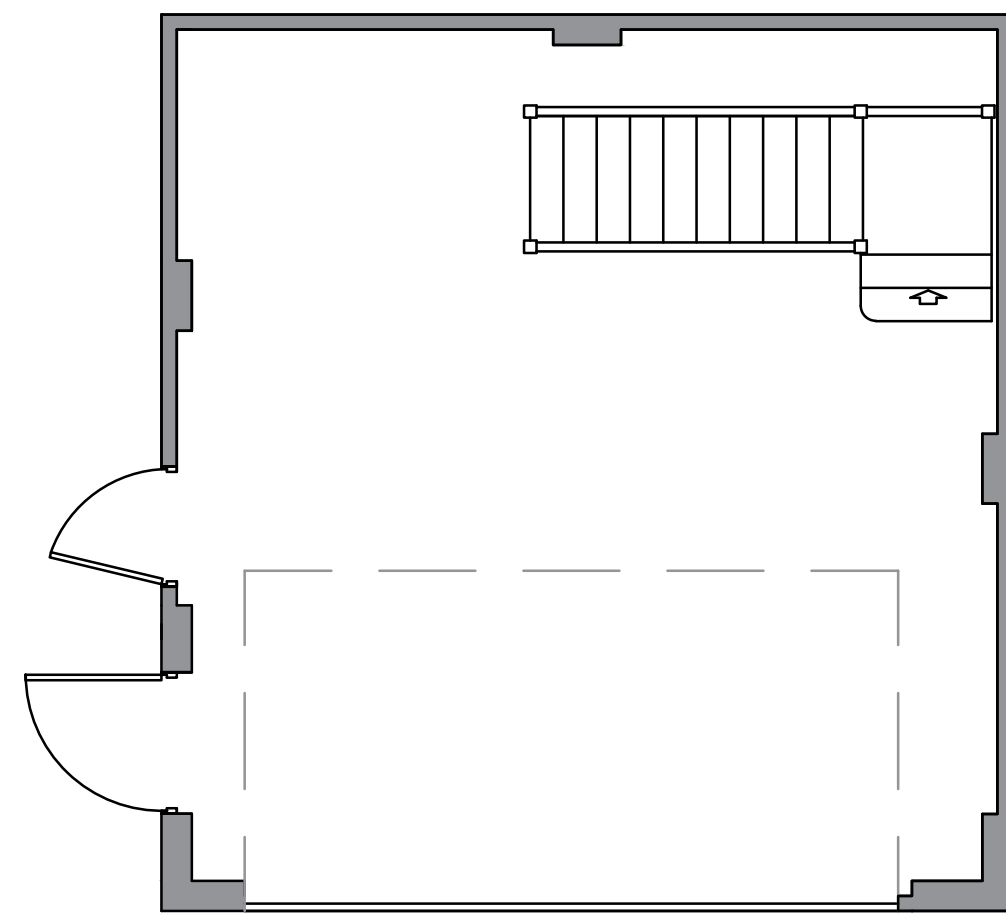


PROPOSED GARAGE GF PLAN

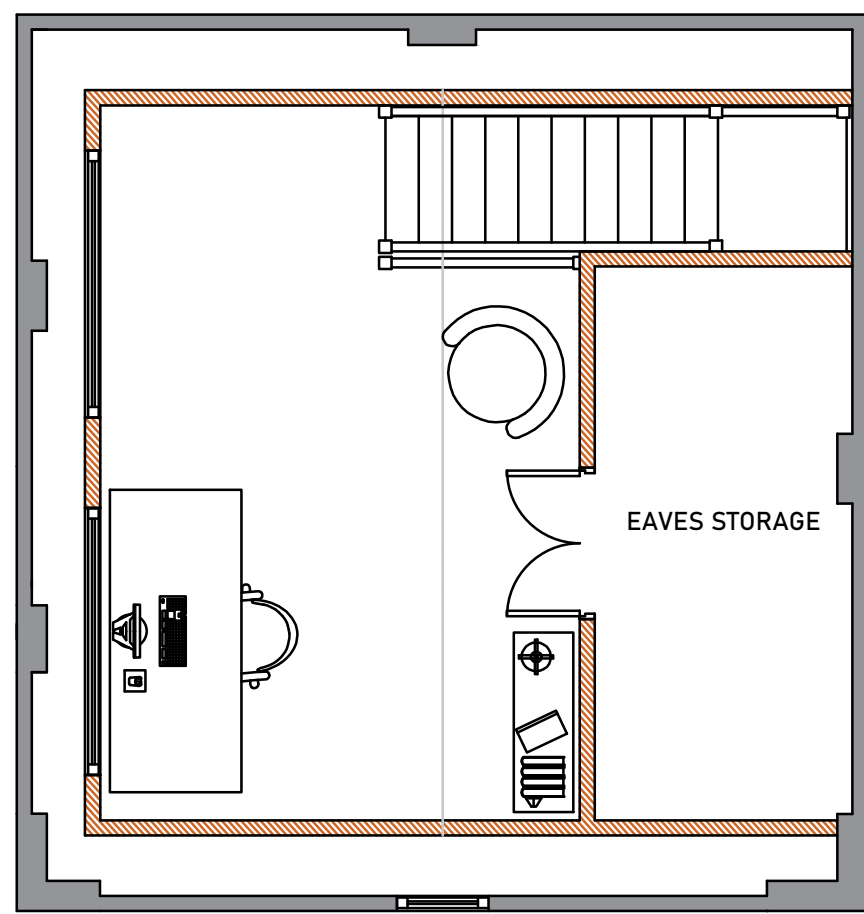


PROPOSED GARAGE FF PLAN

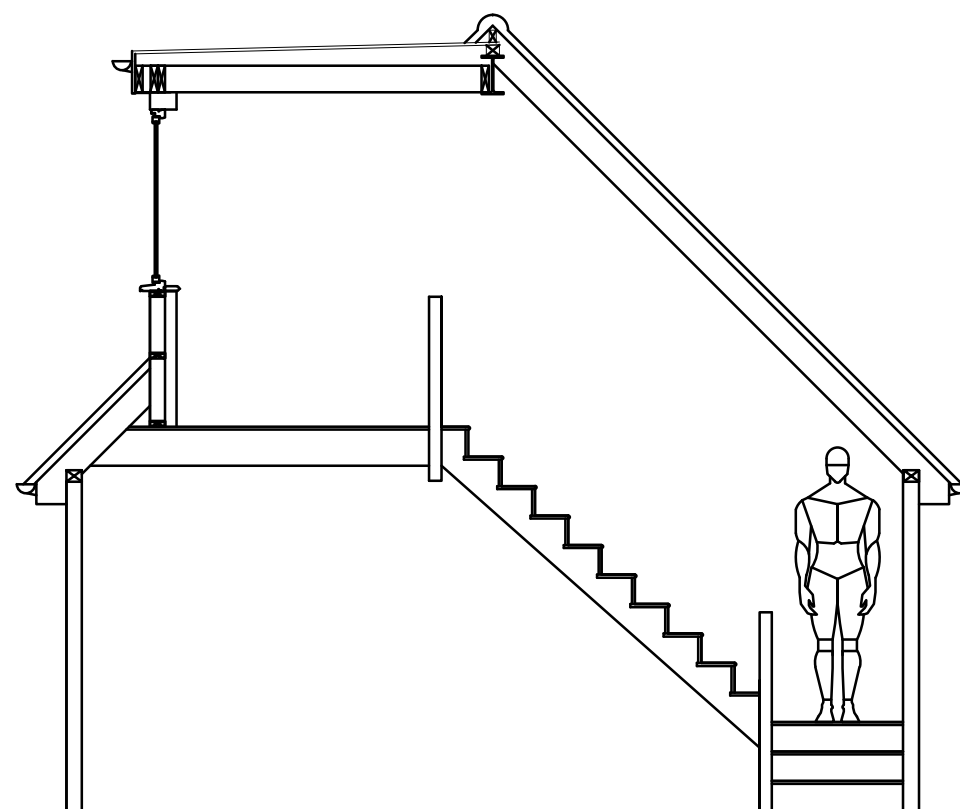


PROPOSED GARAGE THROUGH SECTION 01

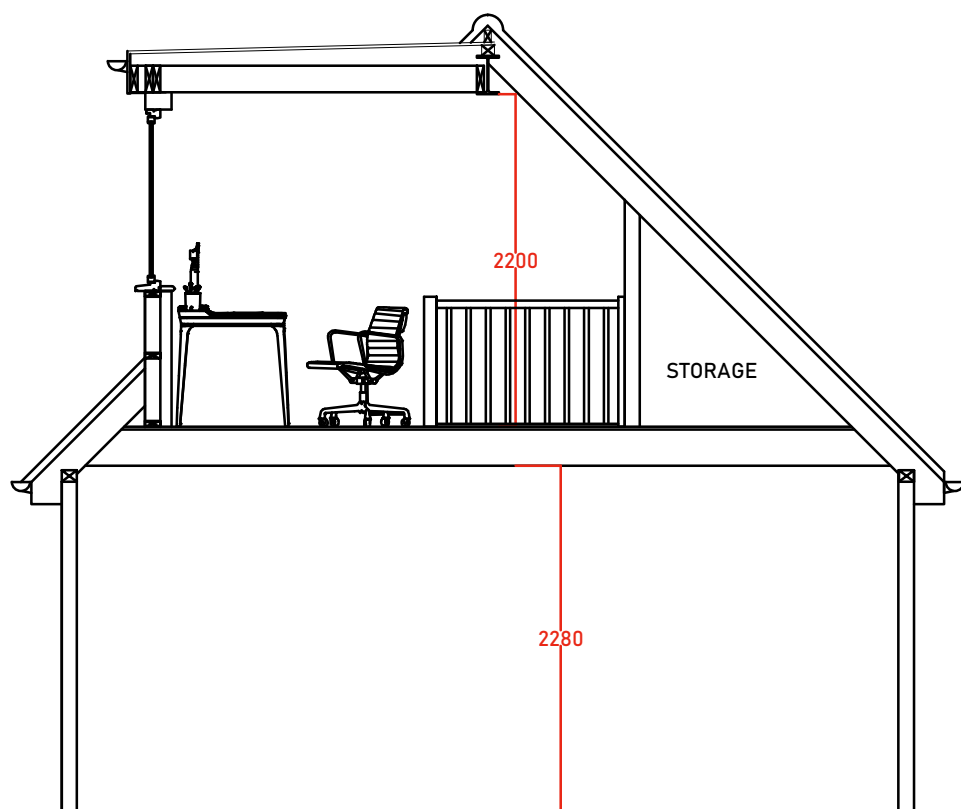


PROPOSED GARAGE THROUGH SECTION 02

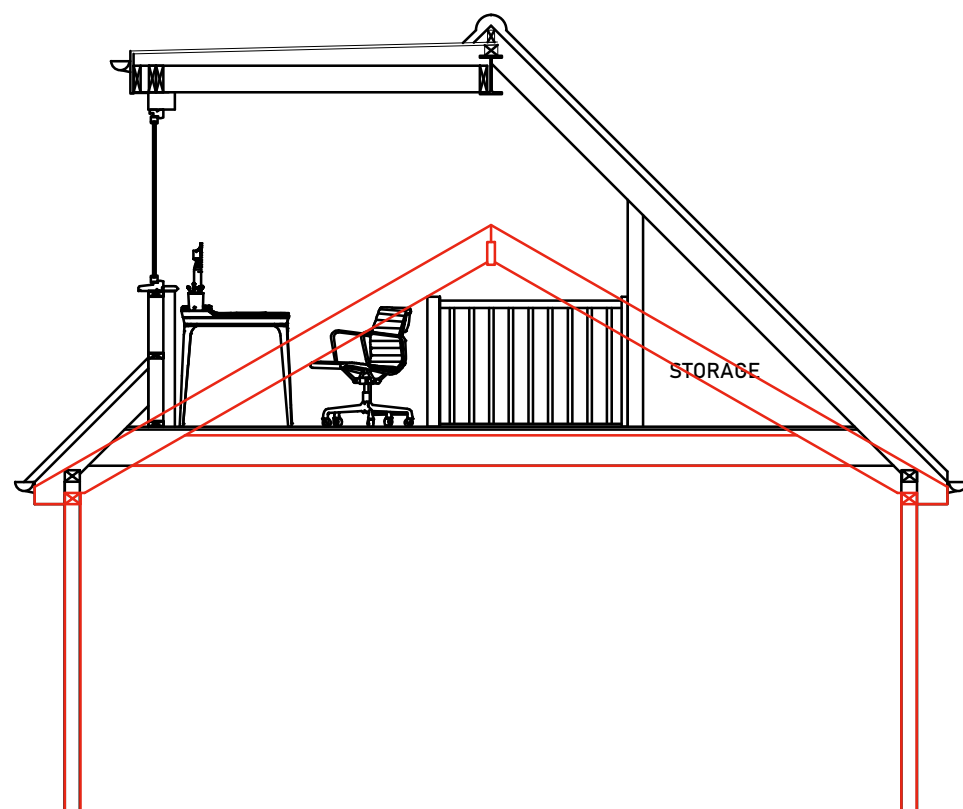


EXISTING GARAGE OVERLAID

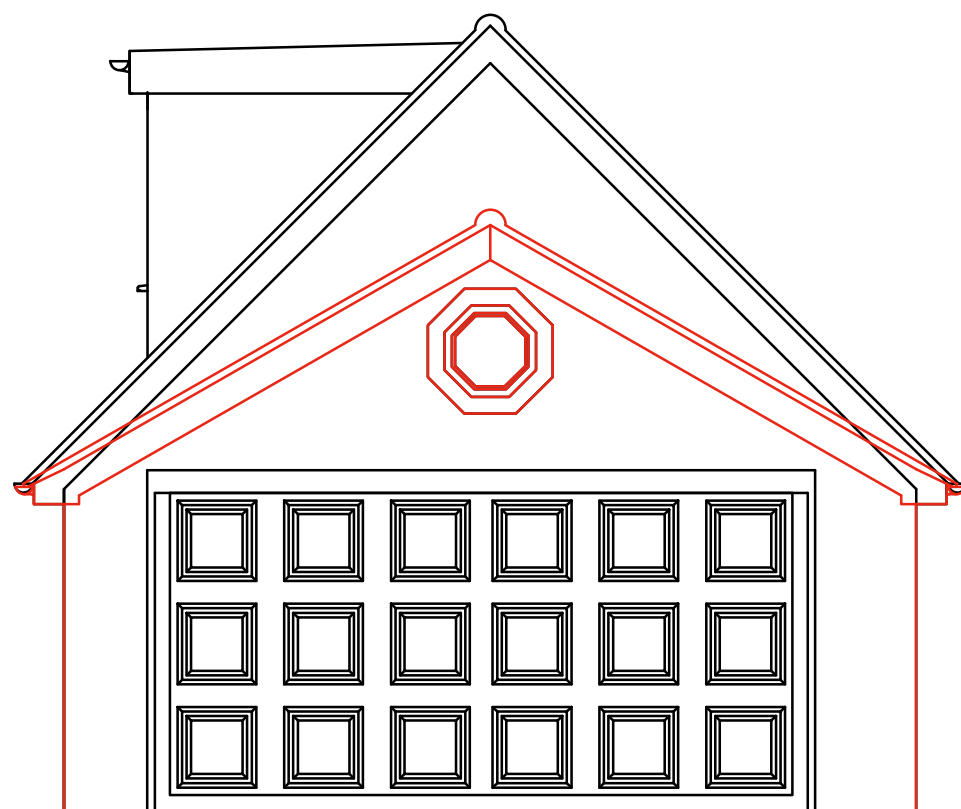


EXISTING GARAGE OVERLAID

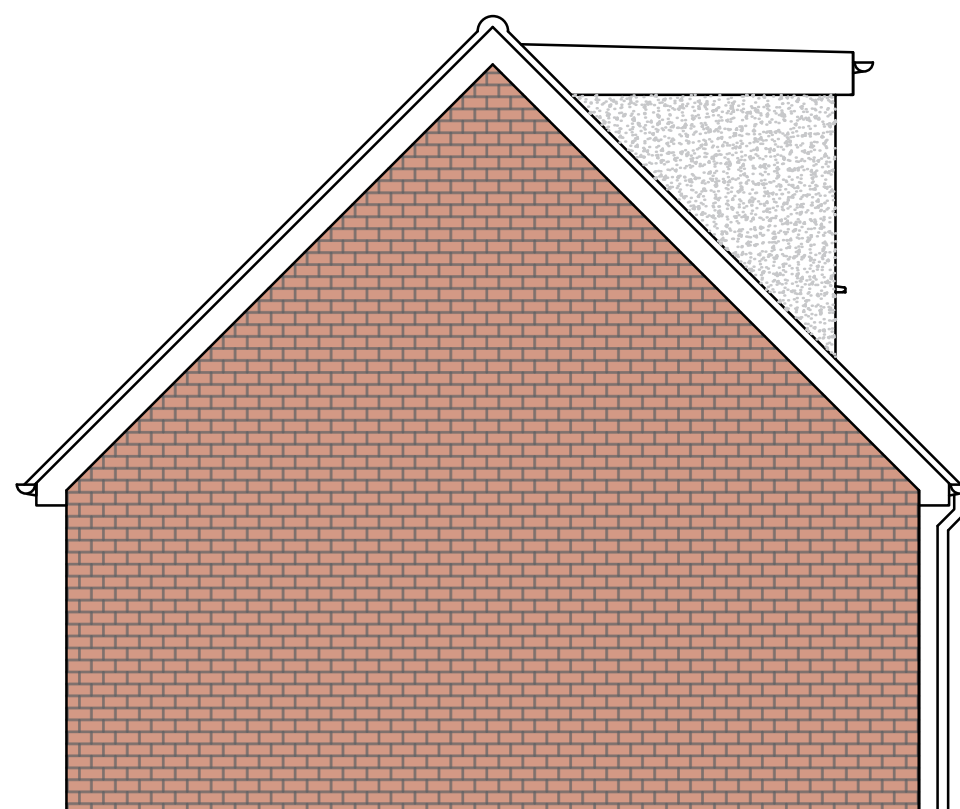

PROPOSED GARAGE REAR ELEVATION 1:50@A1

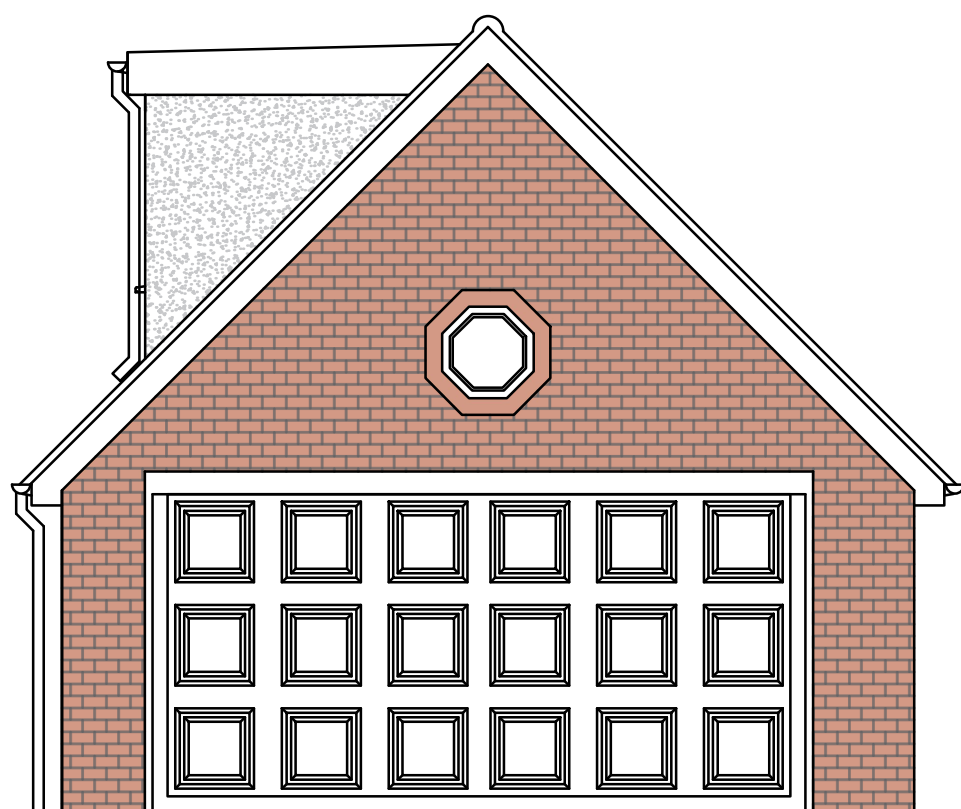


PROPOSED GARAGE FRONT ELEVATION 1:50@A1

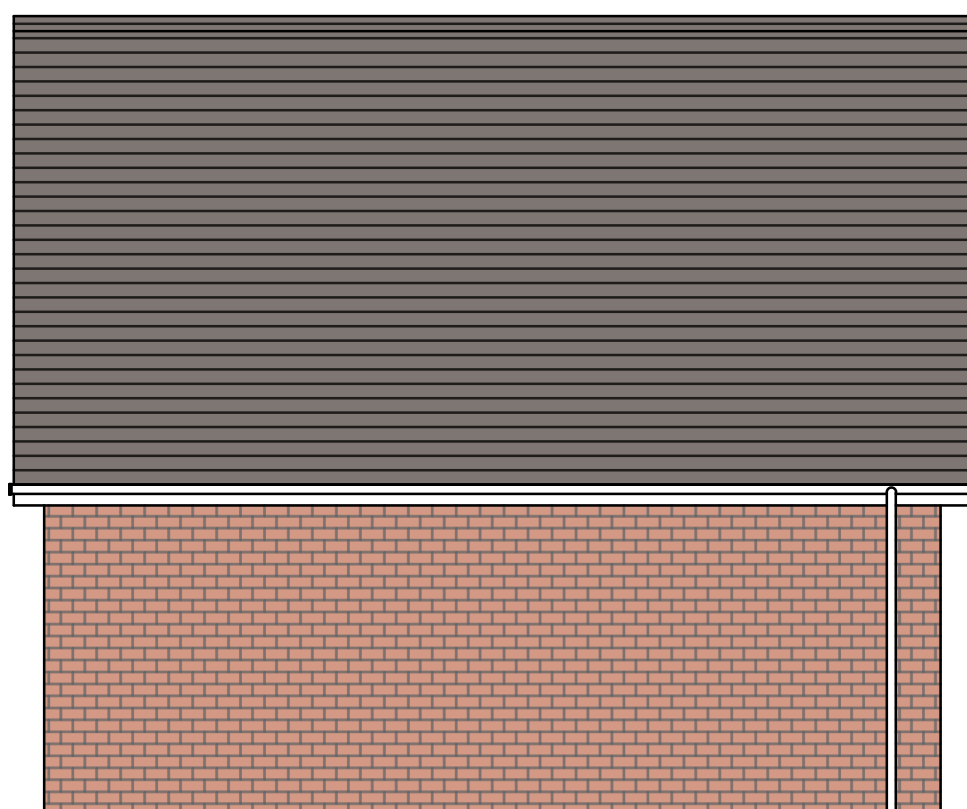

PROPOSED GARAGE SIDE ELEVATION 1:50@A1



PROPOSED GARAGE SIDE ELEVATION 1:50@A1

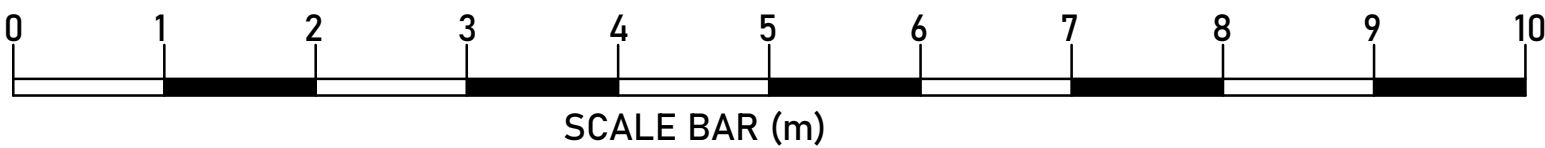

All dimensions to be checked on site; not to be used for construction.

CHERRY WOOD ST9 9LL	
Date:	11/05/23
Scale:	1:50@A1
DRG No:	JM005
Title:	PROPOSED GARAGE PLANS & ELEVATIONS