


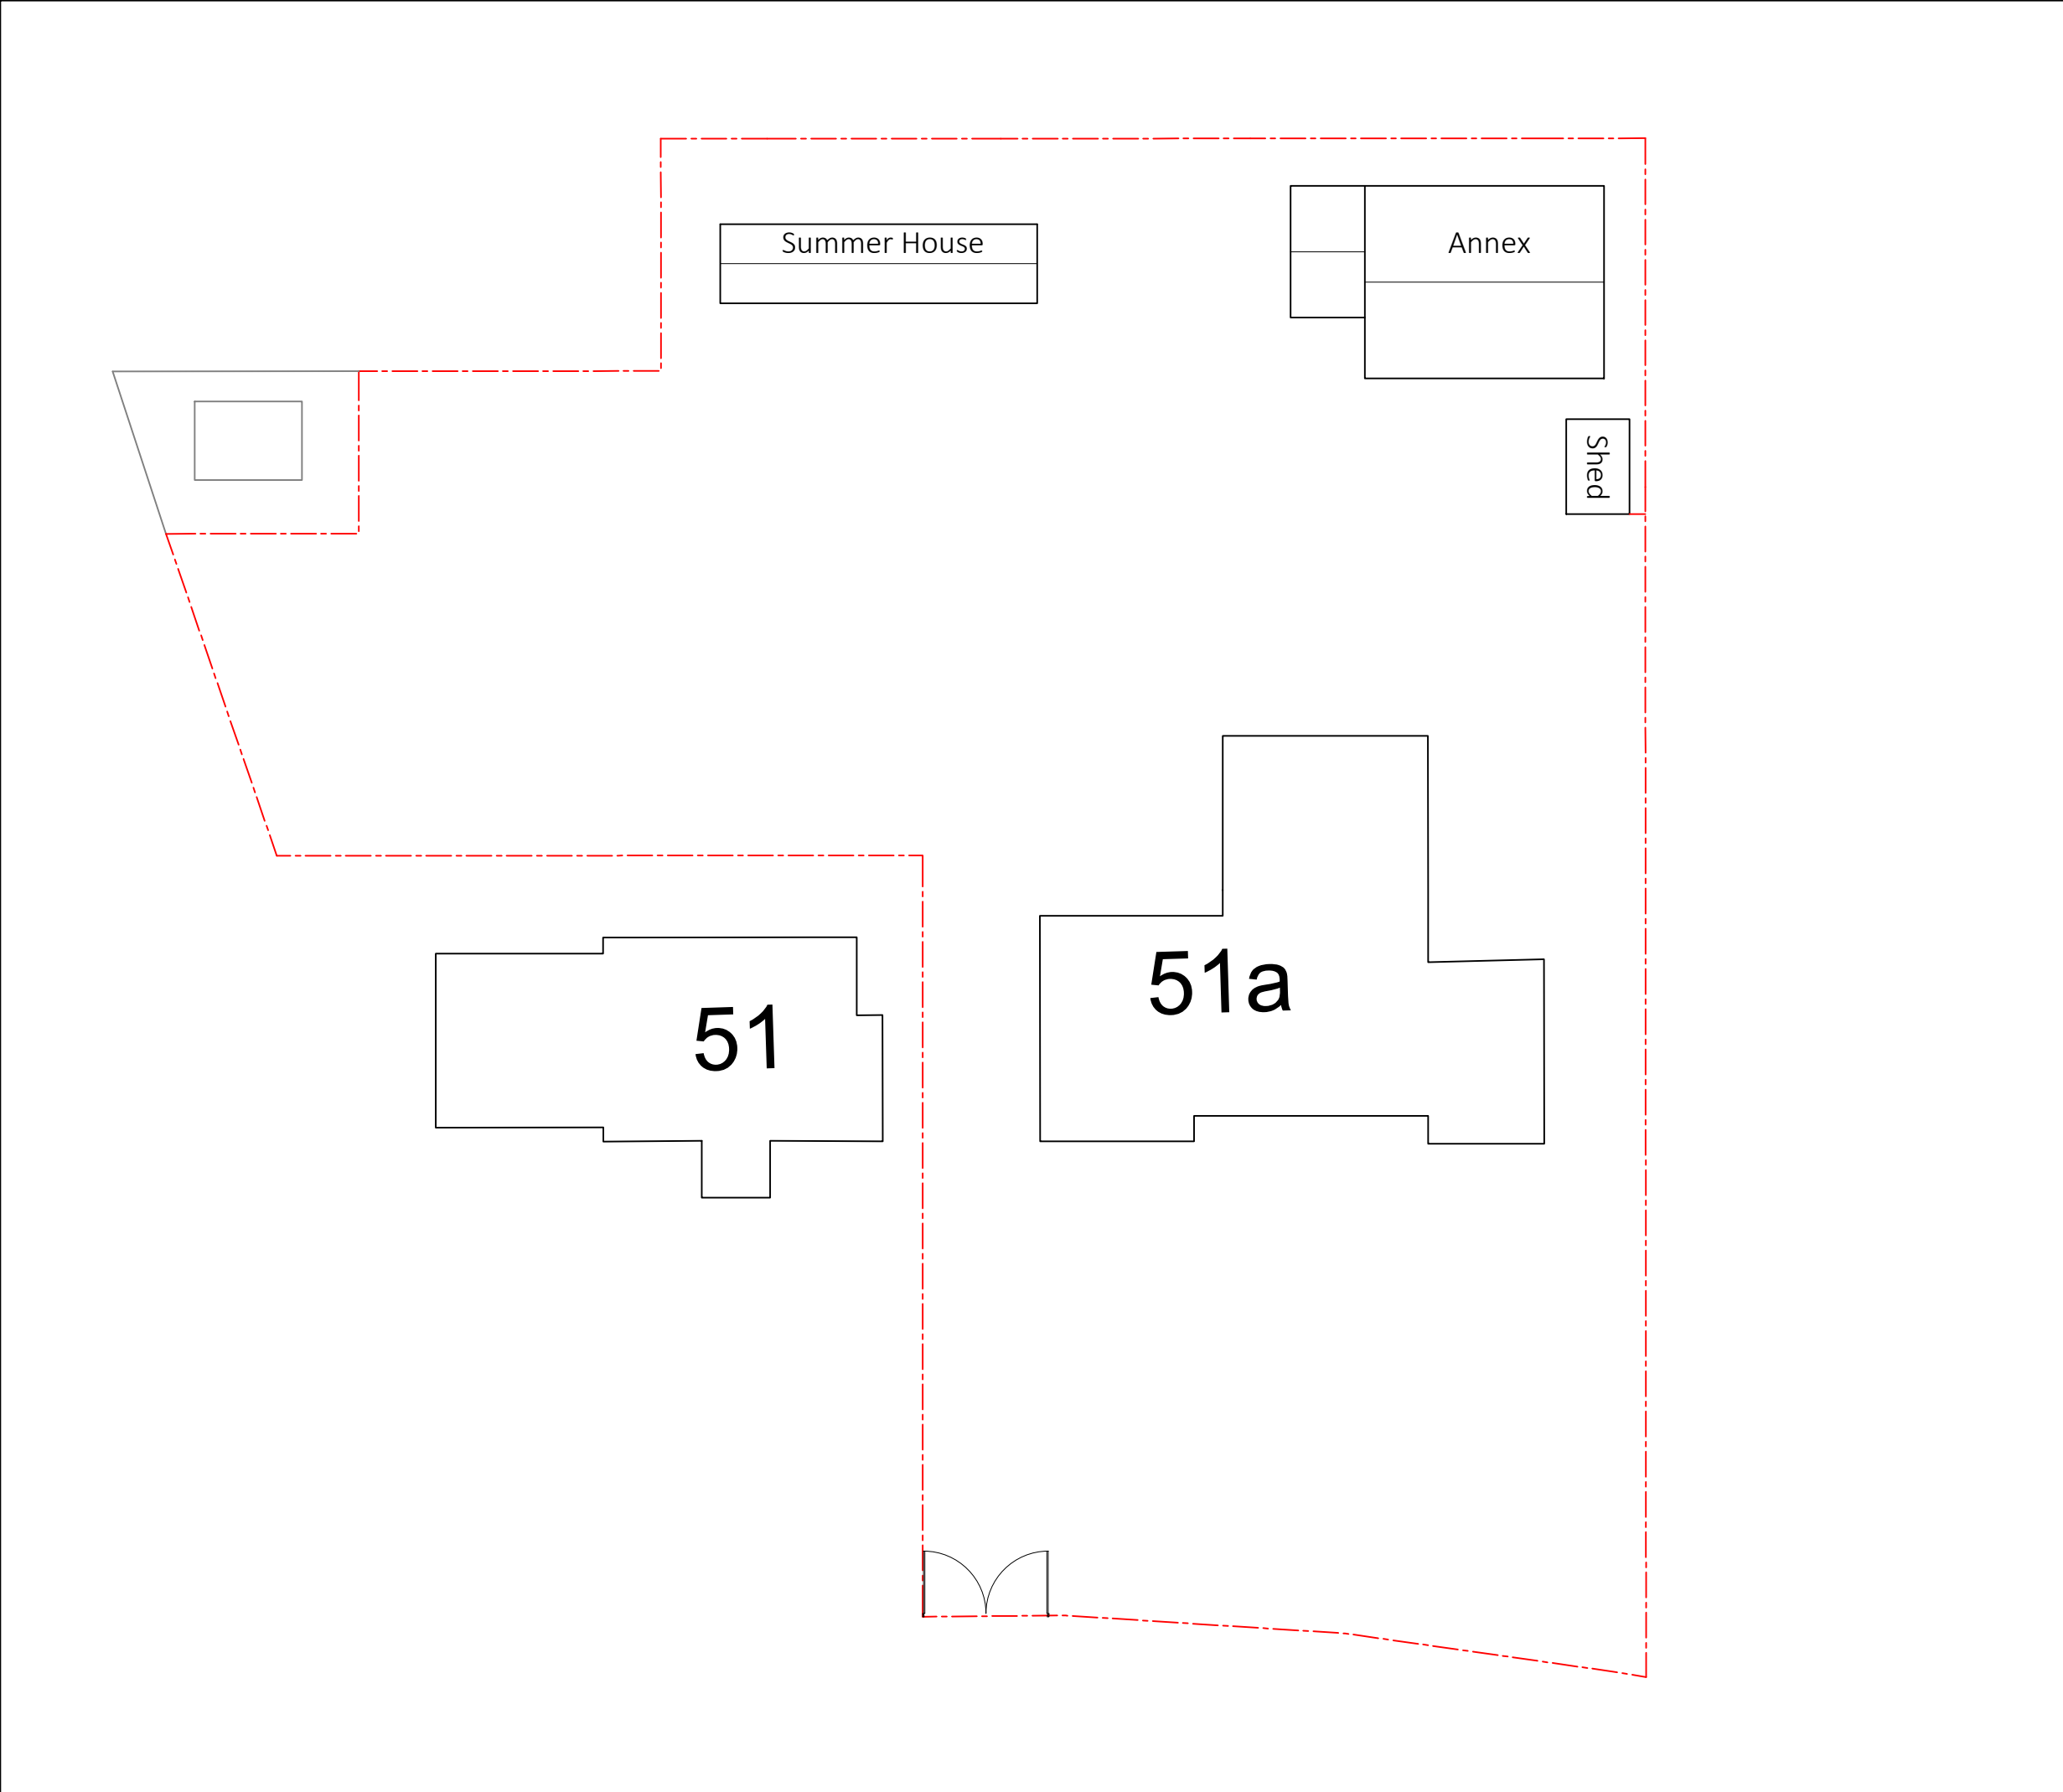

NOTES

Metres

0102030405

SCALE 1:100

N

AVA

ADDED VALUE ARCHITECTURE

Registered Office:
Added Value Architecture Ltd.
25 Lawton Street
Congleton, CW12 1RU

Company No: 11124740
e. architect@ava-ltd.com
t. 01260 400 150
www.ava-ltd.com

51b Park Lane,
Knypersley, Staffordshire, ST8 7AS
For Mr. Ward

Site Plan
As Existing

Scale:	1:100 @A3	
Date:	October 2023	
Ref:	230206(EX)001	revision -