


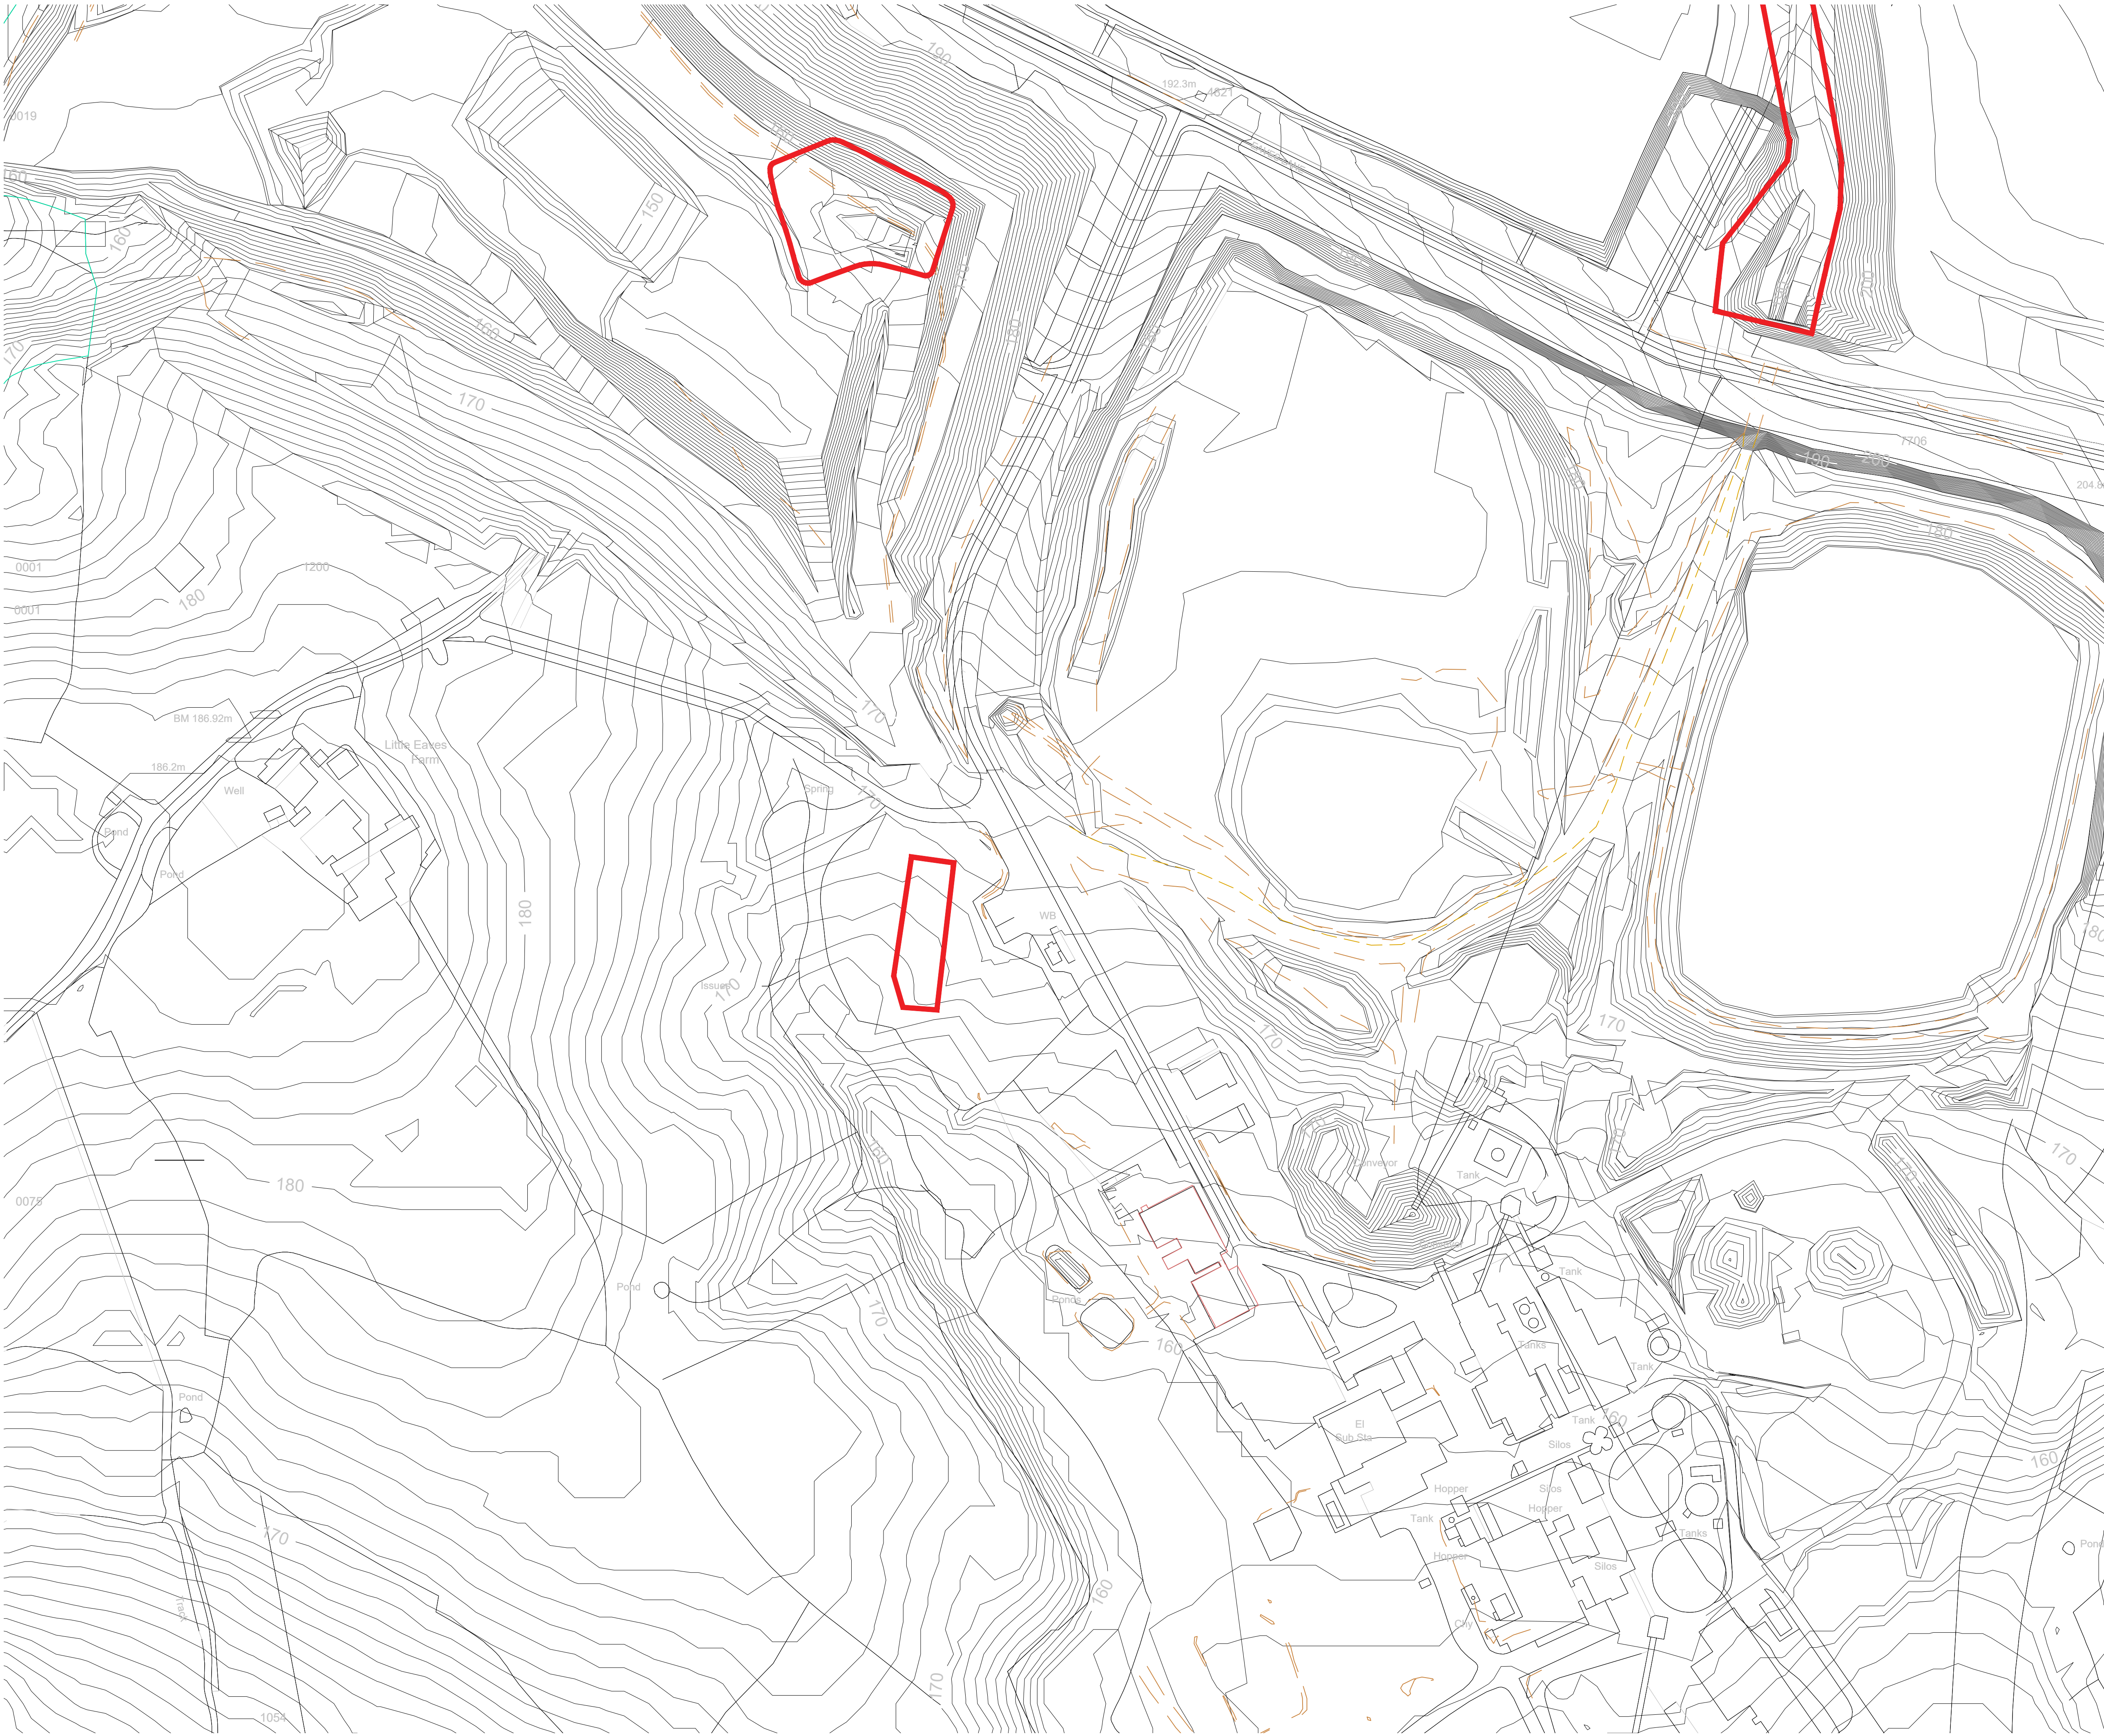

KEY

PHASE 2 BOUNDARY

N

020406080100

0.M100.M

1	BOUNDARIES UPDATED.	18.10.23
Revision	Description	Date

NB
Architects
DA

www.nbda-architects.co.uk

Tel 01625 575550

Client

LAVER LEISURE (OAKAMoor) LTD

Project

MONEYSTONE PARK DEVELOPMENT

Drawing

PHASE 2
EXISTING SITE PLAN
PAGE 2

Drawing No. 1733-PH2-007

Revision 1

Scale 1:1250@A1

Date 29.09.23

Drawn T.J.F

This drawing is copyright of N.B.D.A. Ltd. and should not be reproduced without permission.