



Existing Building

Eastern Elevation

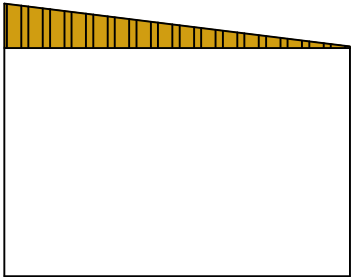


Western Elevation

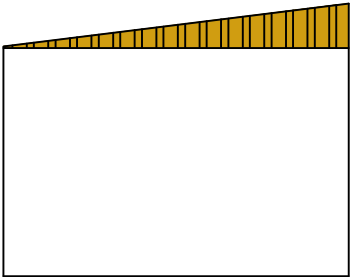

Northern Elevation




Floor Plan

 


Replacement Building


Northern Elevation

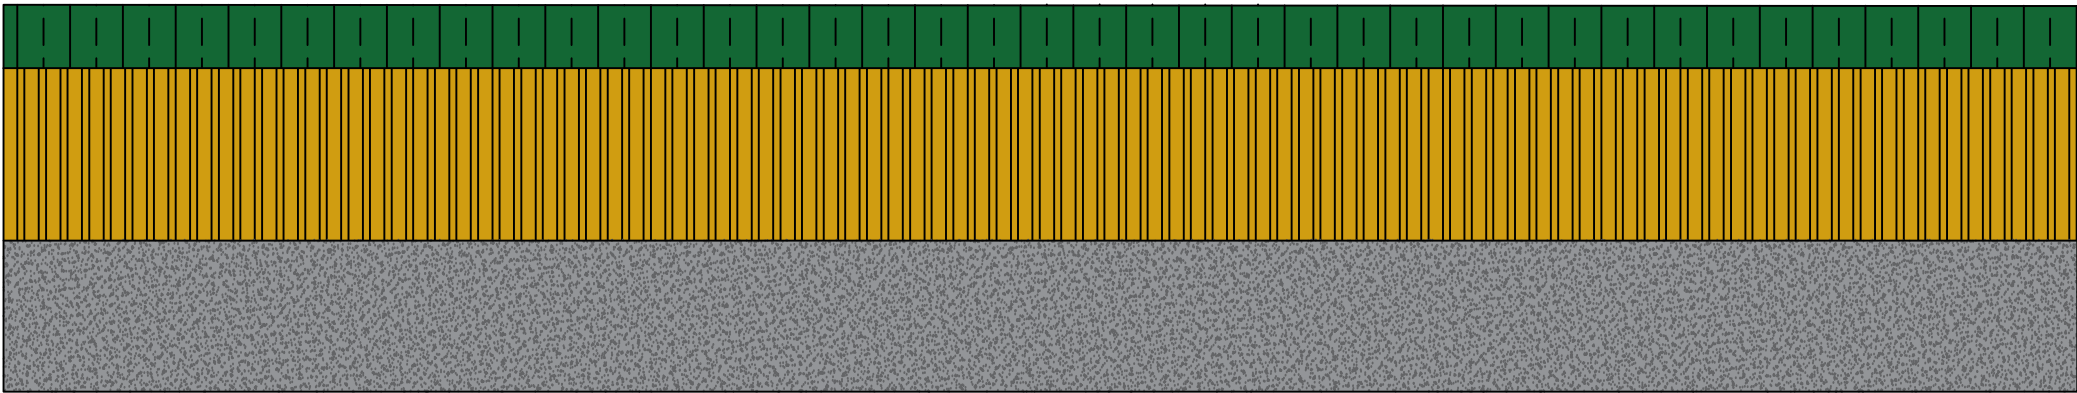

Eastern Elevation

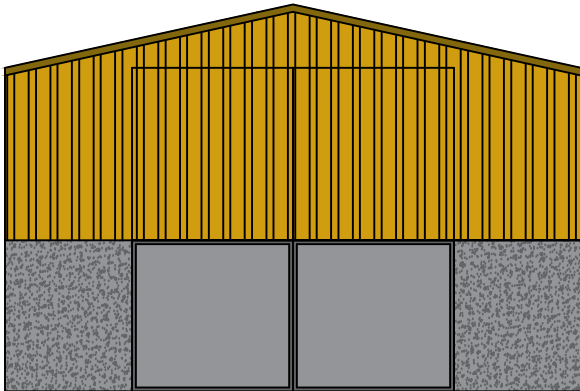


Western Elevation

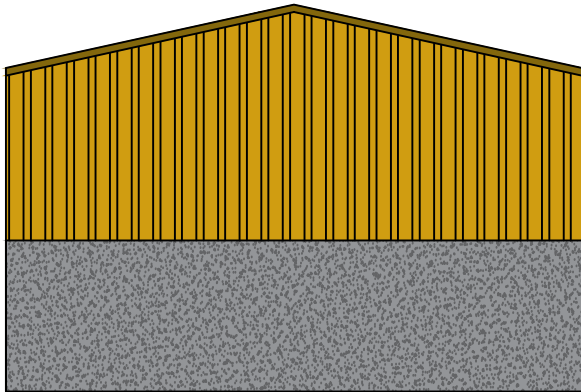


Southern Aspect Adjoins The Existing Building on Both the Existing and Proposed Development

Floor Plan

 

0m 1m 2m 3m 4m 5m

Scale 1:100 at A2

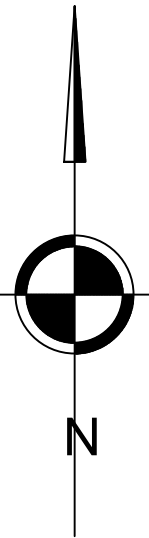

Client: T M Allen

Address:
Four Meadows Farm
Foxt Road
Foxt
ST10 2HN

Job Ref: Fodder+ Machinery Store

EJG

