


Rev	Description	Drawn	CKD	Date
-----	-------------	-------	-----	------

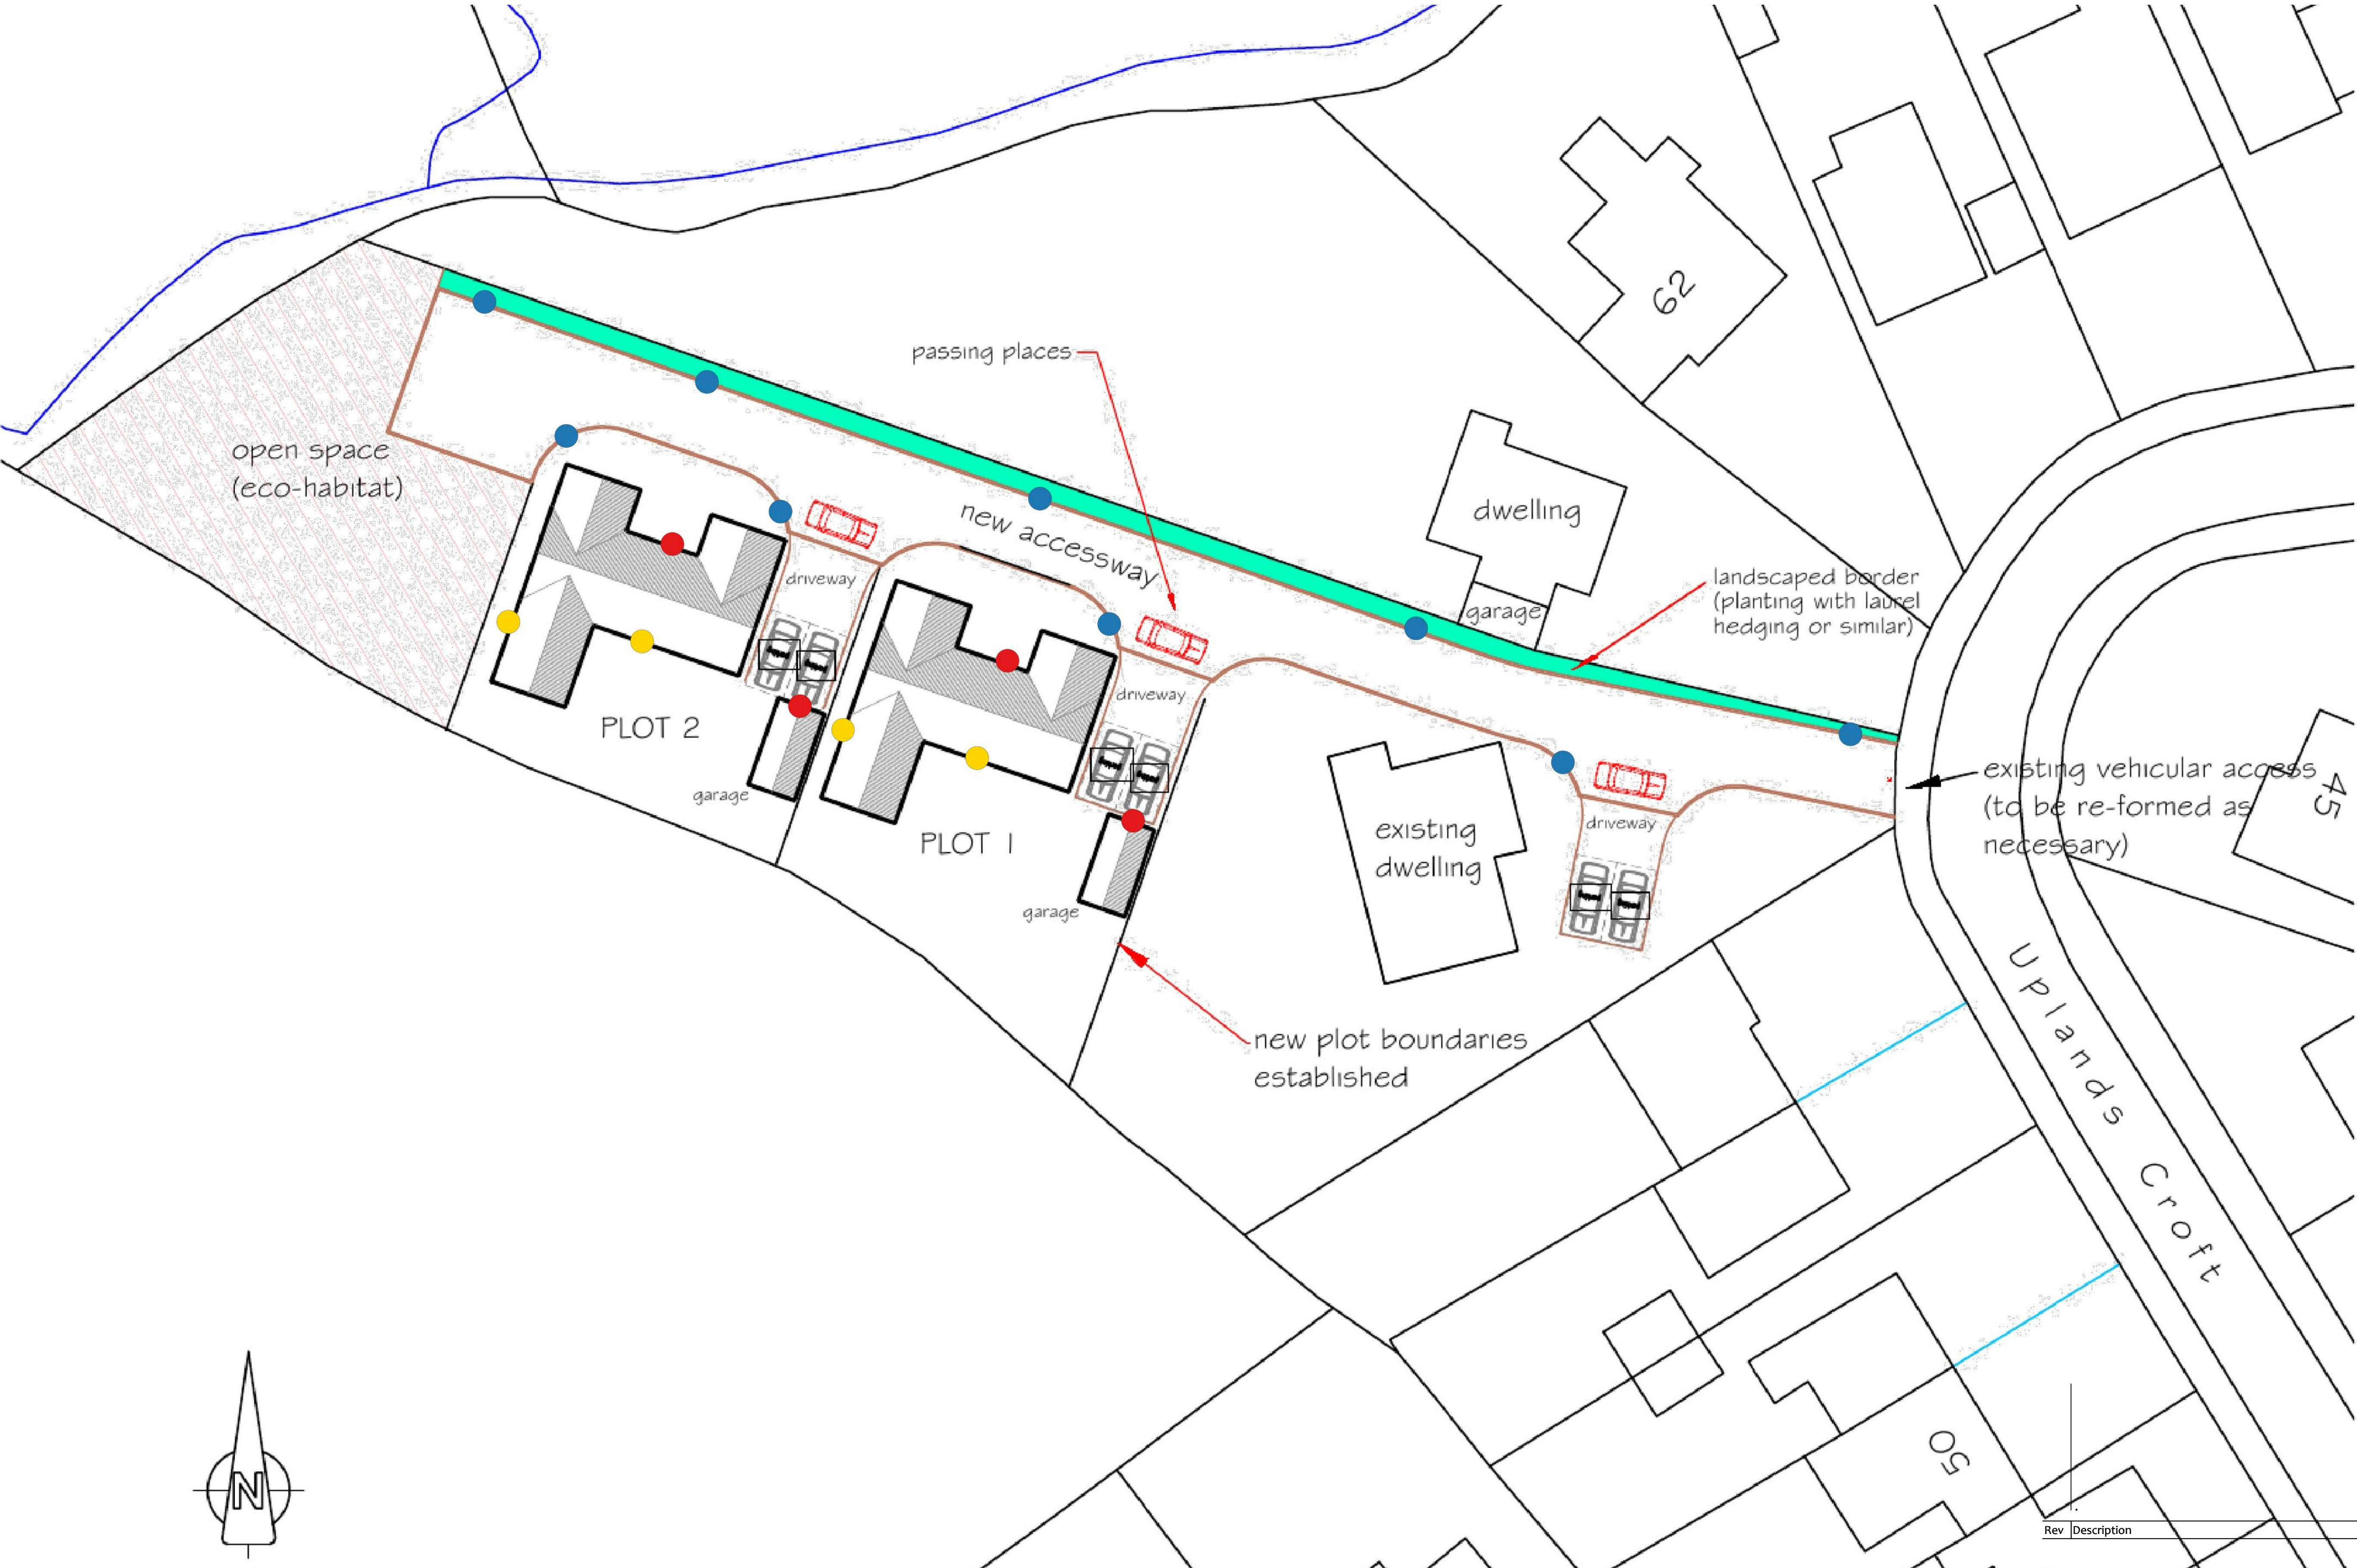

DANIEL MATTHIAS

ARCHITECTURE

MILLGATE | 58 THE HILL | SANDBACH |

CESHIRE | CW11 1HT

T / 01270 346 033

M / 07725 004 592

E / daniel@architecture-dma.co.uk

W / http://www.architecture-dma.co.uk/

PAUL GOLDEN

New Build Bungalows to Rear of 58 Uplands Croft

Werrington Staffs Moorlands ST9 0LF

1:200 @ A1

@ A3

Building Regs

Drawn by

November 2023

PROJECT No.

1032

Proposed Lighting Plan

PC002

Rev

/