




EXISTING ENTRANCE DOOR
AND SHOPFRONT RETAINED
AND PAINTED TO MATCH
RAL7043.

Extent of Unit B

FRONT ELEVATION (High Street)

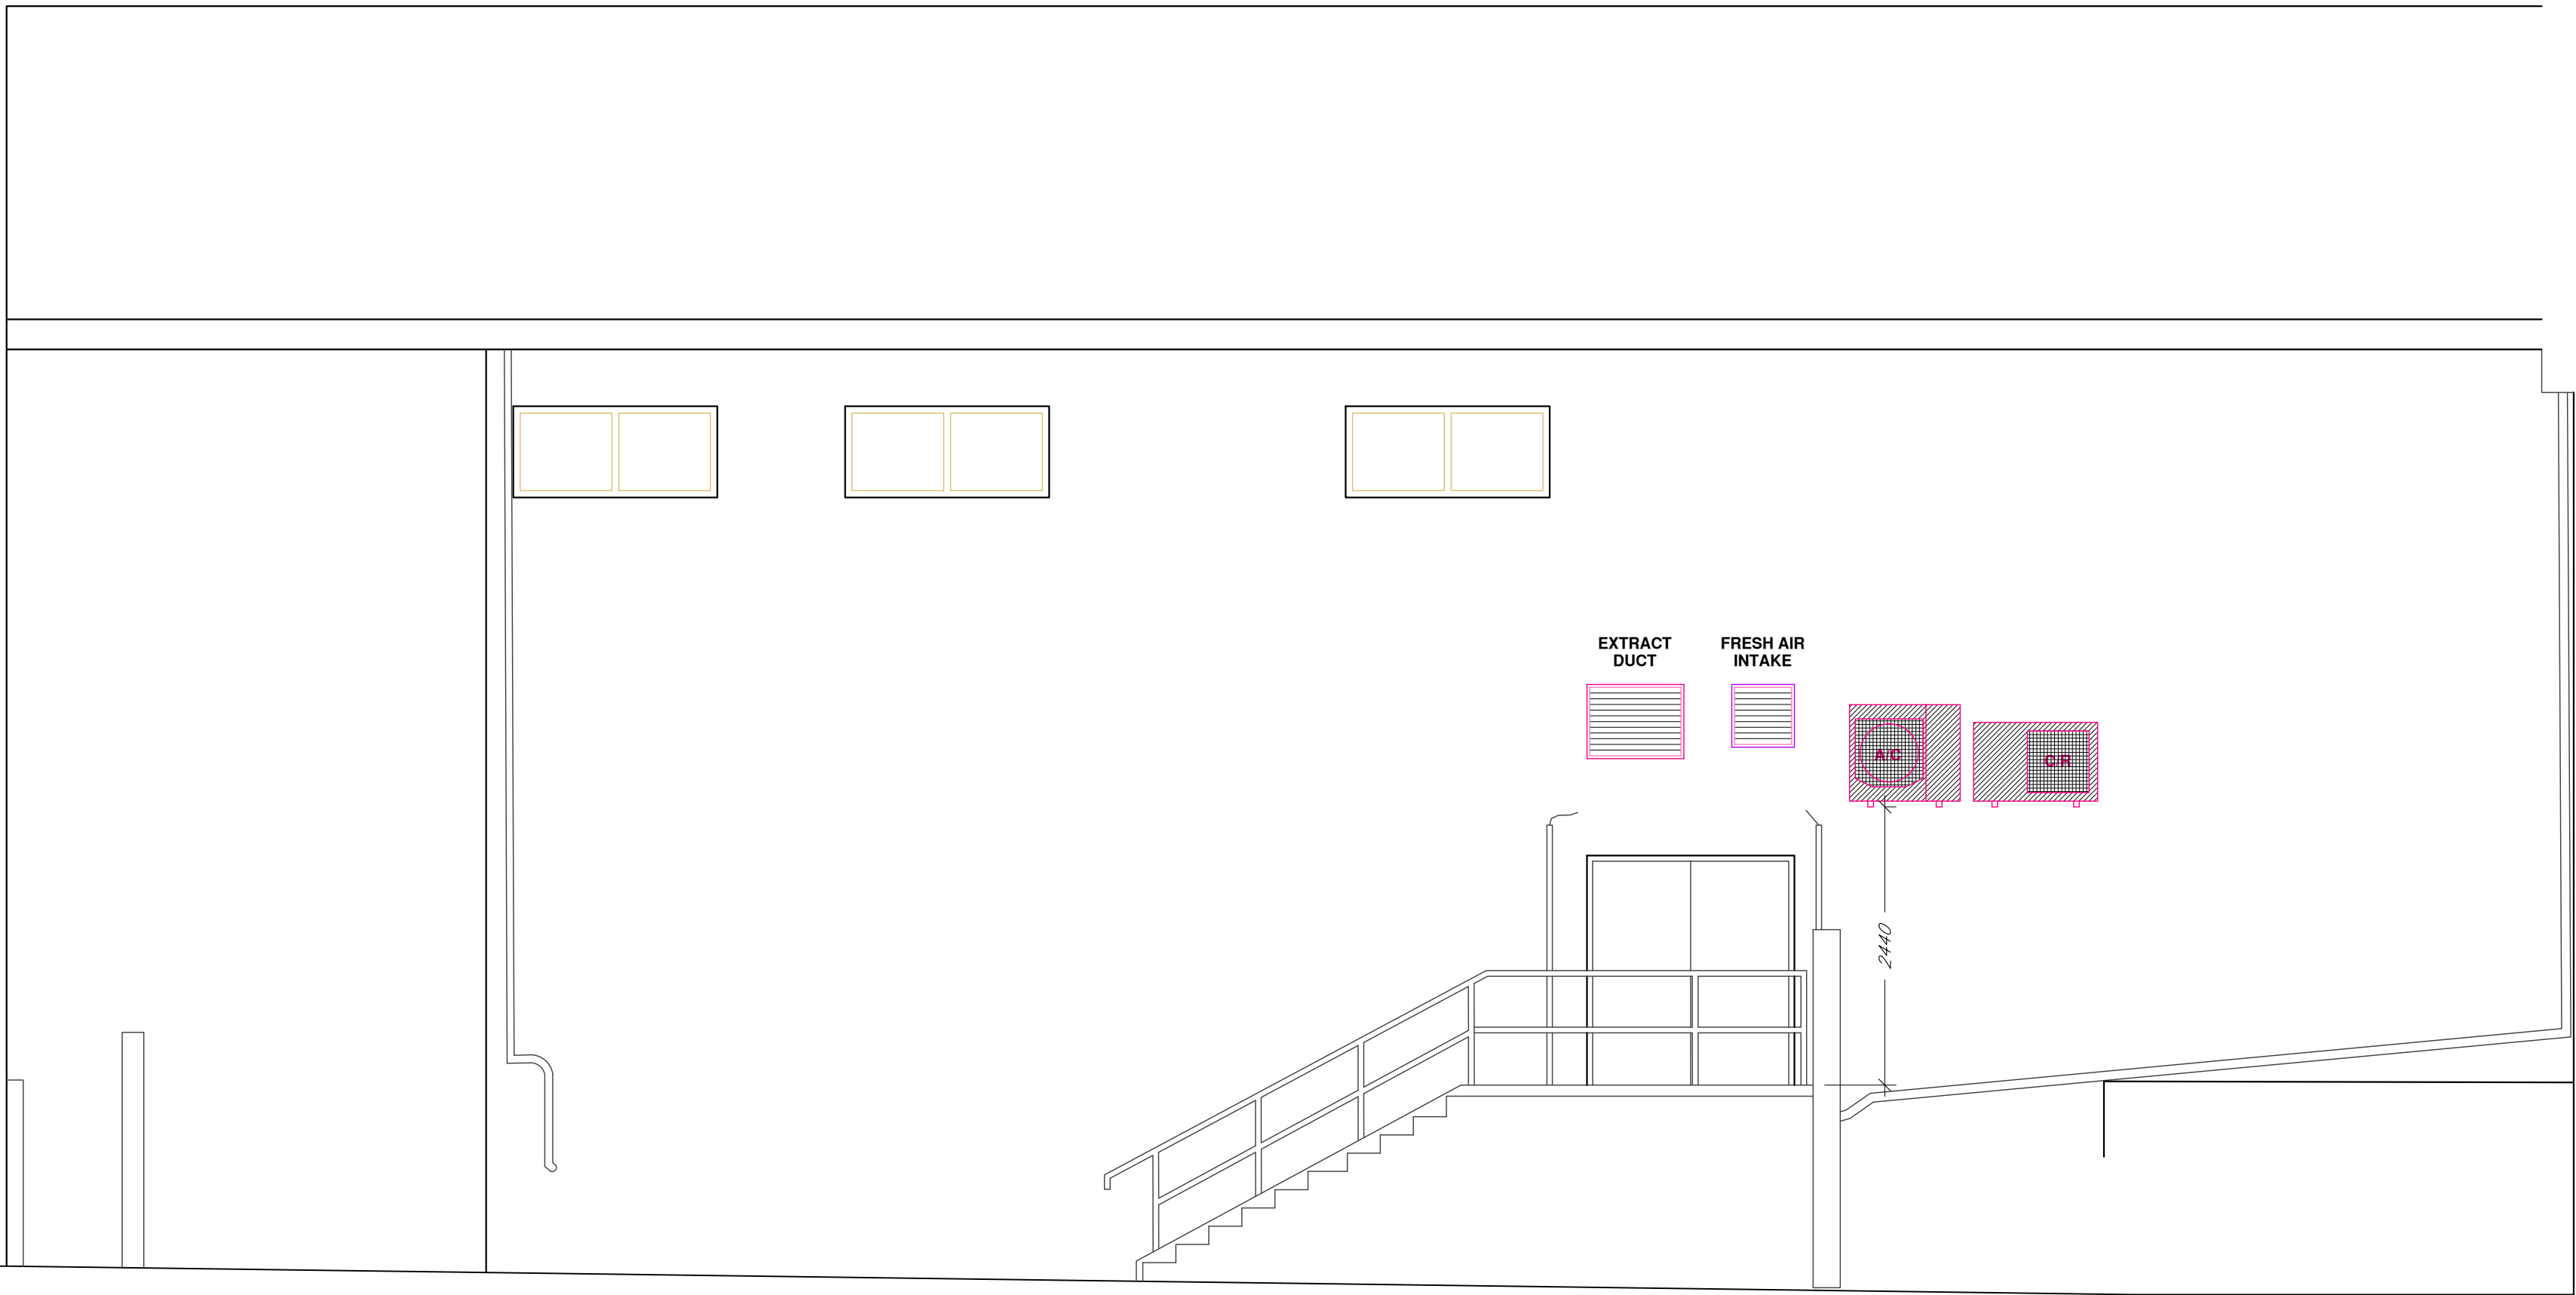

A/C & COLD ROOM COMPRESSORS
A/C = MITSUBISHI FDC100VNX
C/R = DANFOSS OPTIMA 114X7084
WALL MOUNTED ON AV MOUNTS AT HIGH LEVEL
MINIMUM 2440 mm CLEARANCE BELOW. SUPPORT
BRACKETS TO BE FIXED BACK TO STRUCTURE TO
S/ENGINEER'S DETAIL AND SUBJECT TO S/ENGINEER'S
CONFIRMATION THAT EXISTING STRUCTURE IS
ADEQUATE FOR THE ADDITIONAL LOADING.

SIDE ELEVATION

NOTES:

CONTRACTORS MUST VERIFY ALL DIMENSIONS ON SITE BEFORE
COMMENCEMENT OF ANY WORK OR PREPARING
MANUFACTURING DRAWINGS
Use of scale bar for scaling purposes to be used for
securing planning purposes only.
ANY DISCREPANCIES ON THIS DRAWING ARE TO BE
NOTIFIED TO THE ARCHITECT IMMEDIATELY.
HATTRELL LLP COPYRIGHT

REV	AMENDMENT	DATE	CHKD



HATTRELL LLP

Suite E KINGS COURT RAILWAY STREET ALTRINCHAM CHESHIRE WA14 2RD
TELEPHONE 0161 820 4207
e-mail: design@hattrell.co.uk / www.hattrell.co.uk

CLIENT

PROJECT

Unit B,
New Wharf Road / High Street,
Biddulth.
ST8 6AR

DRAWING TITLE

Proposed Elevation

SCALE @A1 DRAWN BY CHECKED DATE
1:50 ST -- Oct'23

DRAWING No C5366-A5-06	REVISION -
---------------------------	---------------

Change Of Use to Hot Food Takeaway