


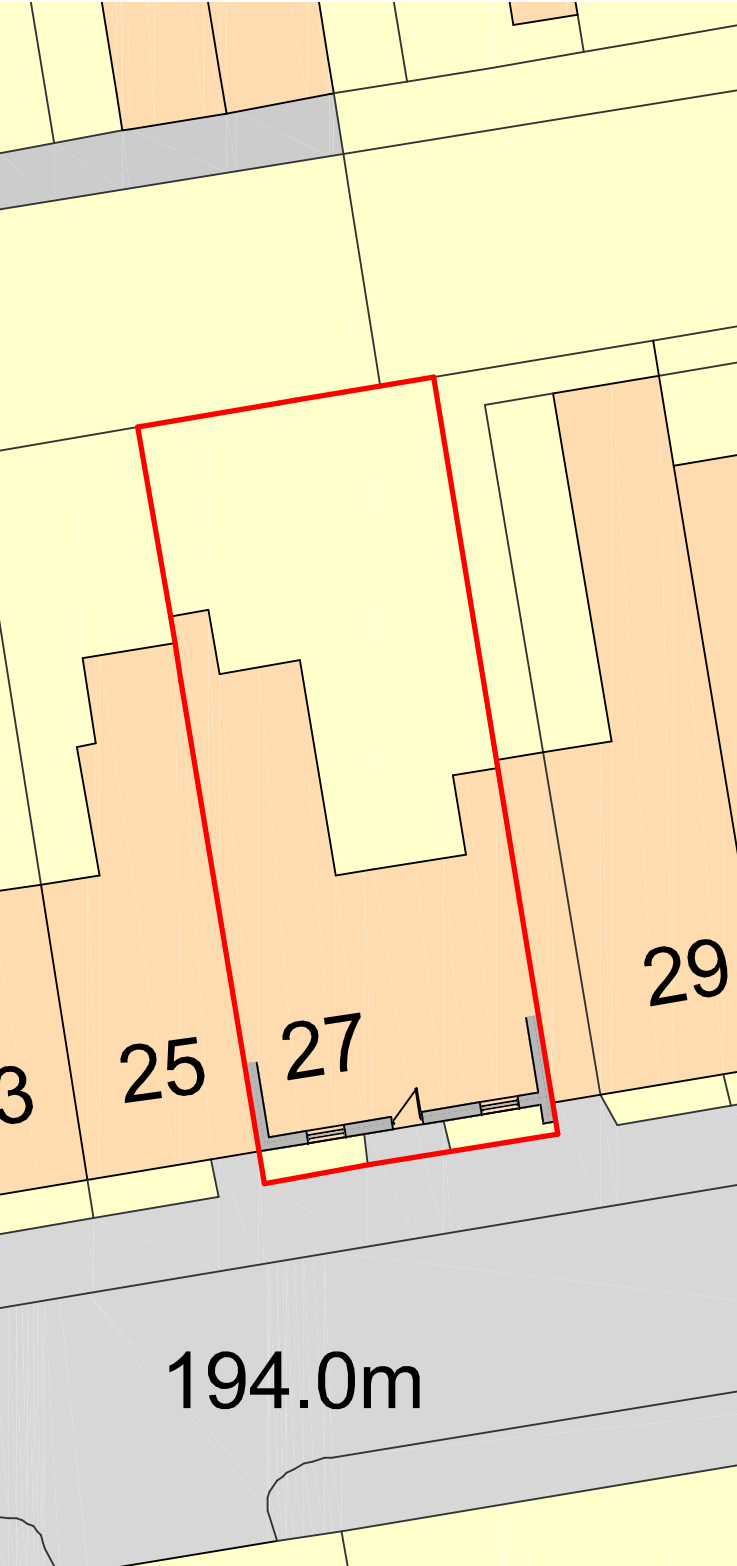
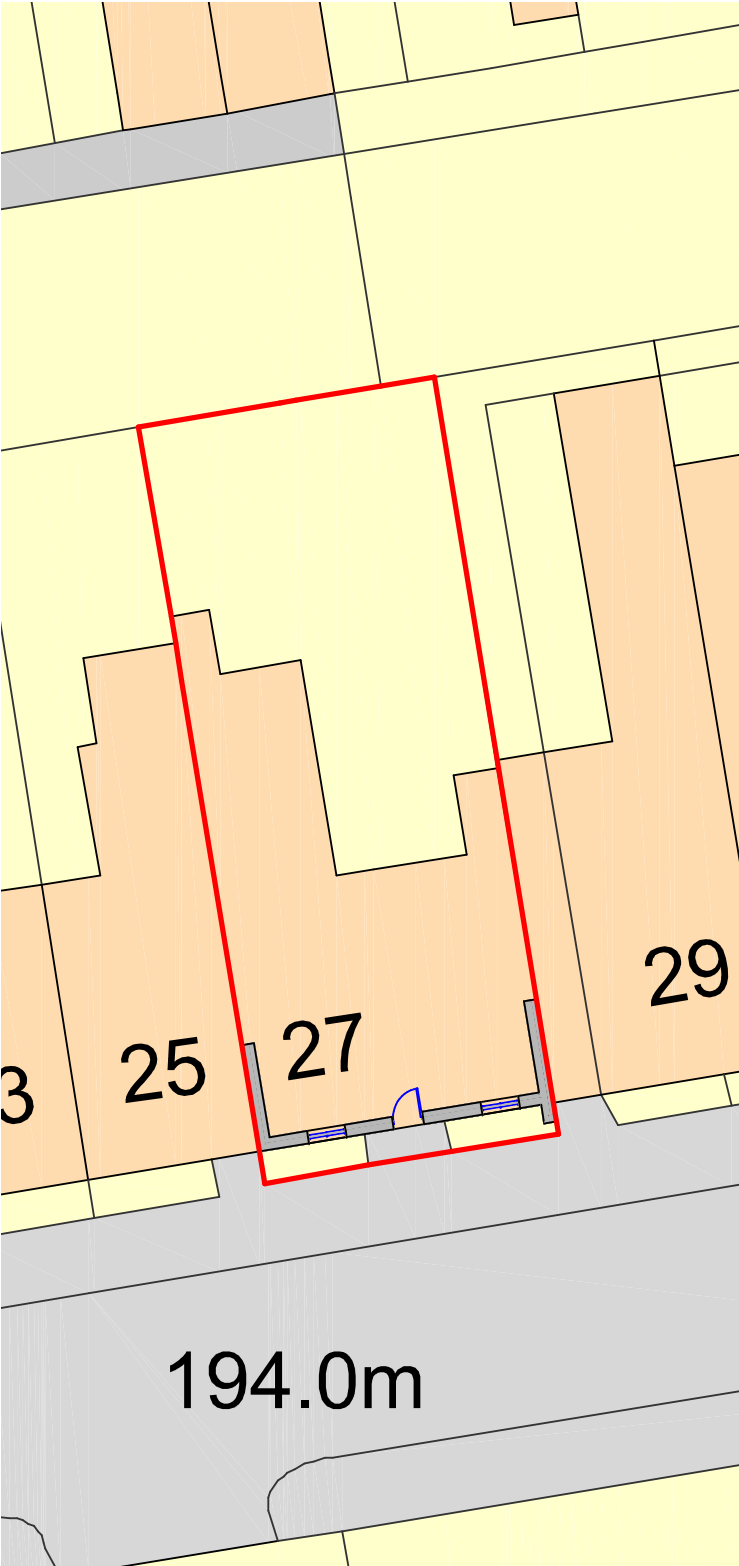


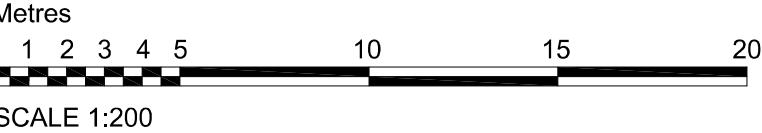

Site Plan as Existing

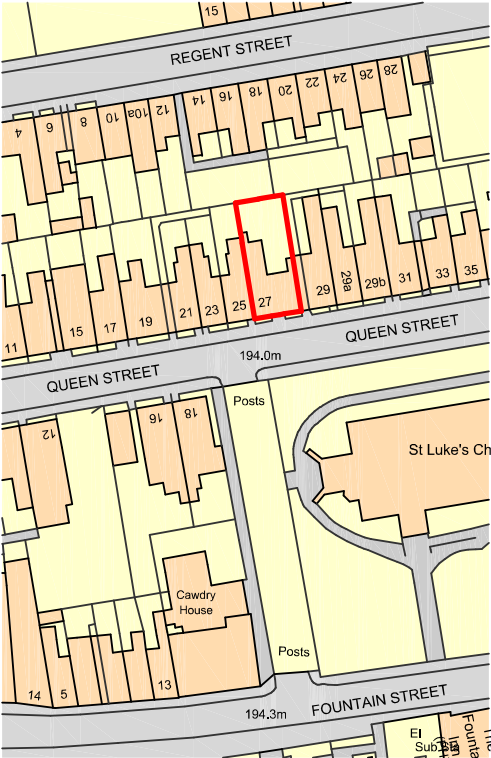

Site Plan as Proposed

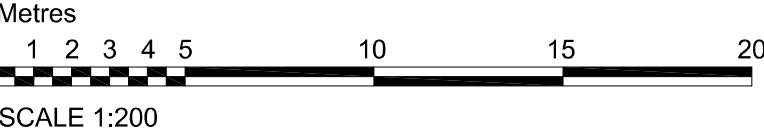

Ordnance Survey, (c) Crown Copyright 2023. All rights reserved. Licence number 100022432

Site Location Plan

Metres

SCALE 1:1250

**DBD Architectural
Consultancy Ltd ©2023**

1. Copyright is vested with DBD Architectural Consultancy Ltd.
2. All dimensions to be checked on site before proceeding.
3. Contractor to check/adjust dimensions of new work to suit existing conditions. Do not assume existing structure or details are plumb, square or level.
4. Contractor must notify the architect of any discrepancies before proceeding.
5. All drawings to be read in conjunction with all other consultants drawings and specs.

Rev	Date	Description



DBD Architectural Consultancy Ltd
50 Broad Street, Leek,
Staffordshire, ST13 5NS
01538 383118
mail@dbdconsultants.co.uk
www.dbdconsultants.co.uk

Ms Z Hollingsworth
27 Queen Street
Leek
ST13 6LS
Client

Change of windows
Project

Title

Site Plans

Stage: Planning

Size: A3

Scale: 1:200

Date: 09.11.23

Job No: 2361

Drawing Number: PL 01