



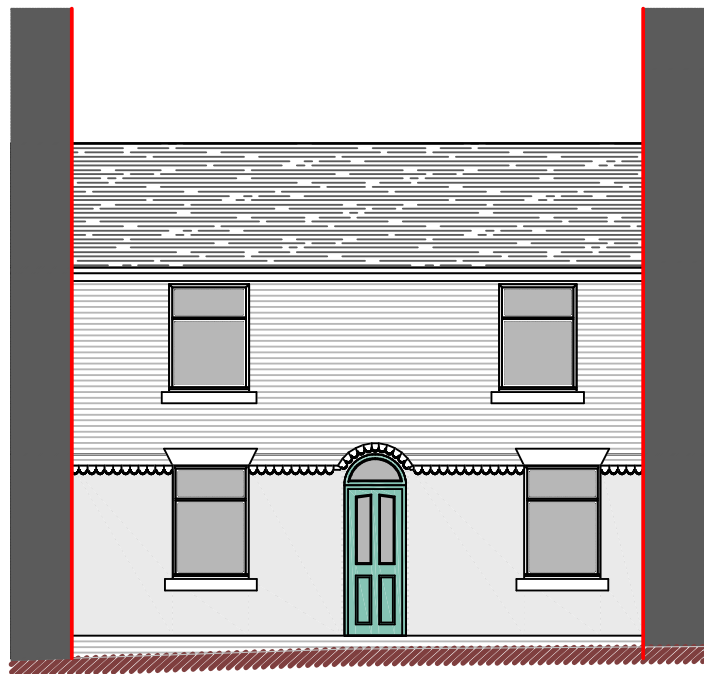

Front Elevation

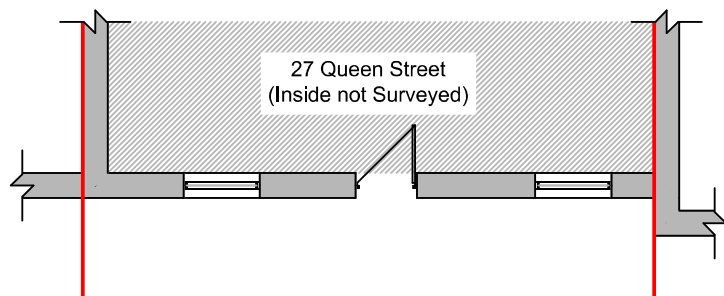


Ground Floor Plan

Metres



SCALE 1:100

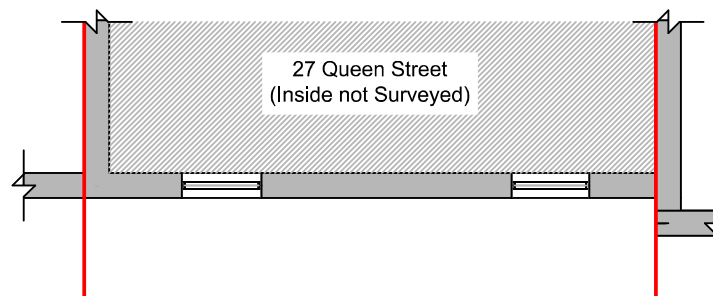

First Floor Plan

DBD Architectural Consultancy Ltd ©2023

1. Copyright Is vested with DBD Architectural Consultancy Ltd.
2. All dimensions to be checked on site before proceeding.
3. Contractor to check/adjust dimensions of new work to suit existing conditions. Do not assume existing structure or details are plumb, square or level.
4. Contractor must notify the architect of any discrepancies before proceeding.
5. All drawings to be read in conjunction with all other consultants drawings and specs.

Rev	Date	Description



DBD Architectural Consultancy
50 Broad Street, Leek,
Staffordshire, ST13 5NS
01538 383118
mail@dbdconsultants.co.uk
www.dbdconsultants.co.uk

Ms Z Hollingsworth
27 Queen Street
Leek
ST13 6LS
Client

Change of windows
Project

Title

Plans as Existing

Stage: Planning		
Size: A4	Date: 03.11.23	Job No: 2361
Drawing Number: PL 02		