



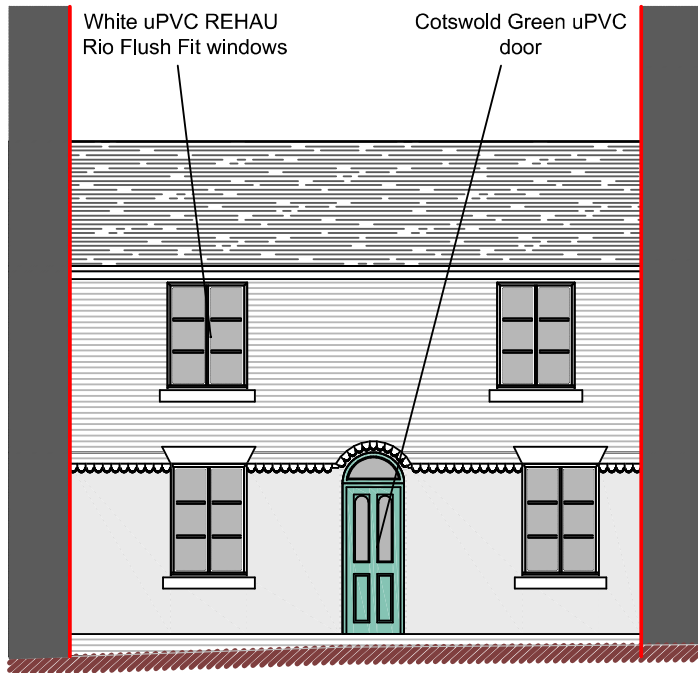

Front Elevation

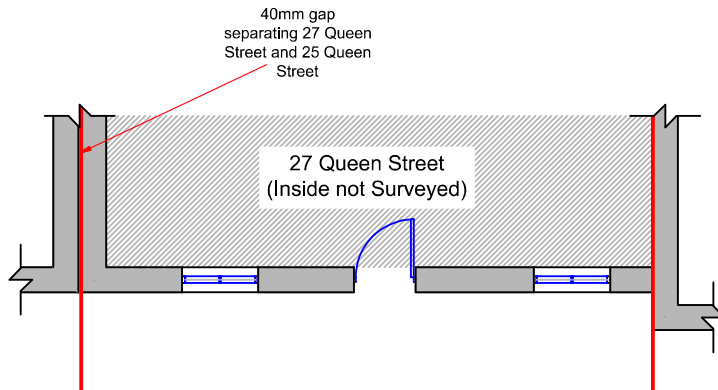


Ground Floor Plan

Metres



SCALE 1:100

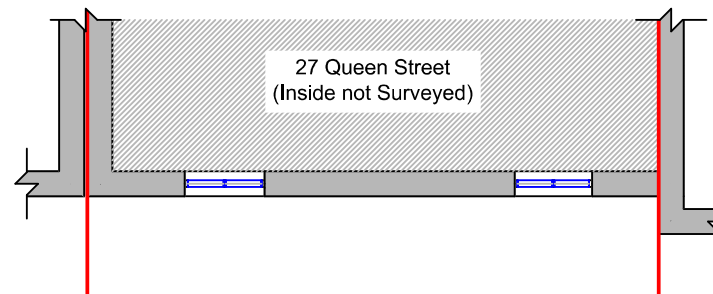

First Floor Plan

## DBD Architectural Consultancy Ltd ©2023

1. Copyright is vested with DBD Architectural Consultancy Ltd.
2. All dimensions to be checked on site before proceeding.
3. Contractor to check/adjust dimensions of new work to suit existing conditions.  
Do not assume existing structure or details are plumb, square or level.
4. Contractor must notify the architect of any discrepancies before proceeding.
5. All drawings to be read in conjunction with all other consultants drawings and specs.

| Rev | Date     | Description     |
|-----|----------|-----------------|
| C   | 09.11.23 | Minor amendment |
| B   | 06.11.23 | Minor amendment |
| A   | 03.11.23 | Minor amendment |



**DBD Architectural Consultancy Ltd**  
50 Broad Street, Leek,  
Staffordshire, ST13 5NS  
01538 383118  
mail@dbdconsultants.co.uk  
www.dbdconsultants.co.uk

Ms Z Hollingsworth  
27 Queen Street  
Leek  
ST13 6LS

Change of windows

Title  
**Plans as Proposed**

|                                  |                   |                 |
|----------------------------------|-------------------|-----------------|
| Stage: Planning                  |                   |                 |
| Size: A4                         | Date:<br>03.11.23 | Job No:<br>2361 |
| Scale: 1:100                     |                   |                 |
| Drawing Number:<br><b>PL 03C</b> |                   |                 |