




EXISTING FRONT ELEVATION (South)

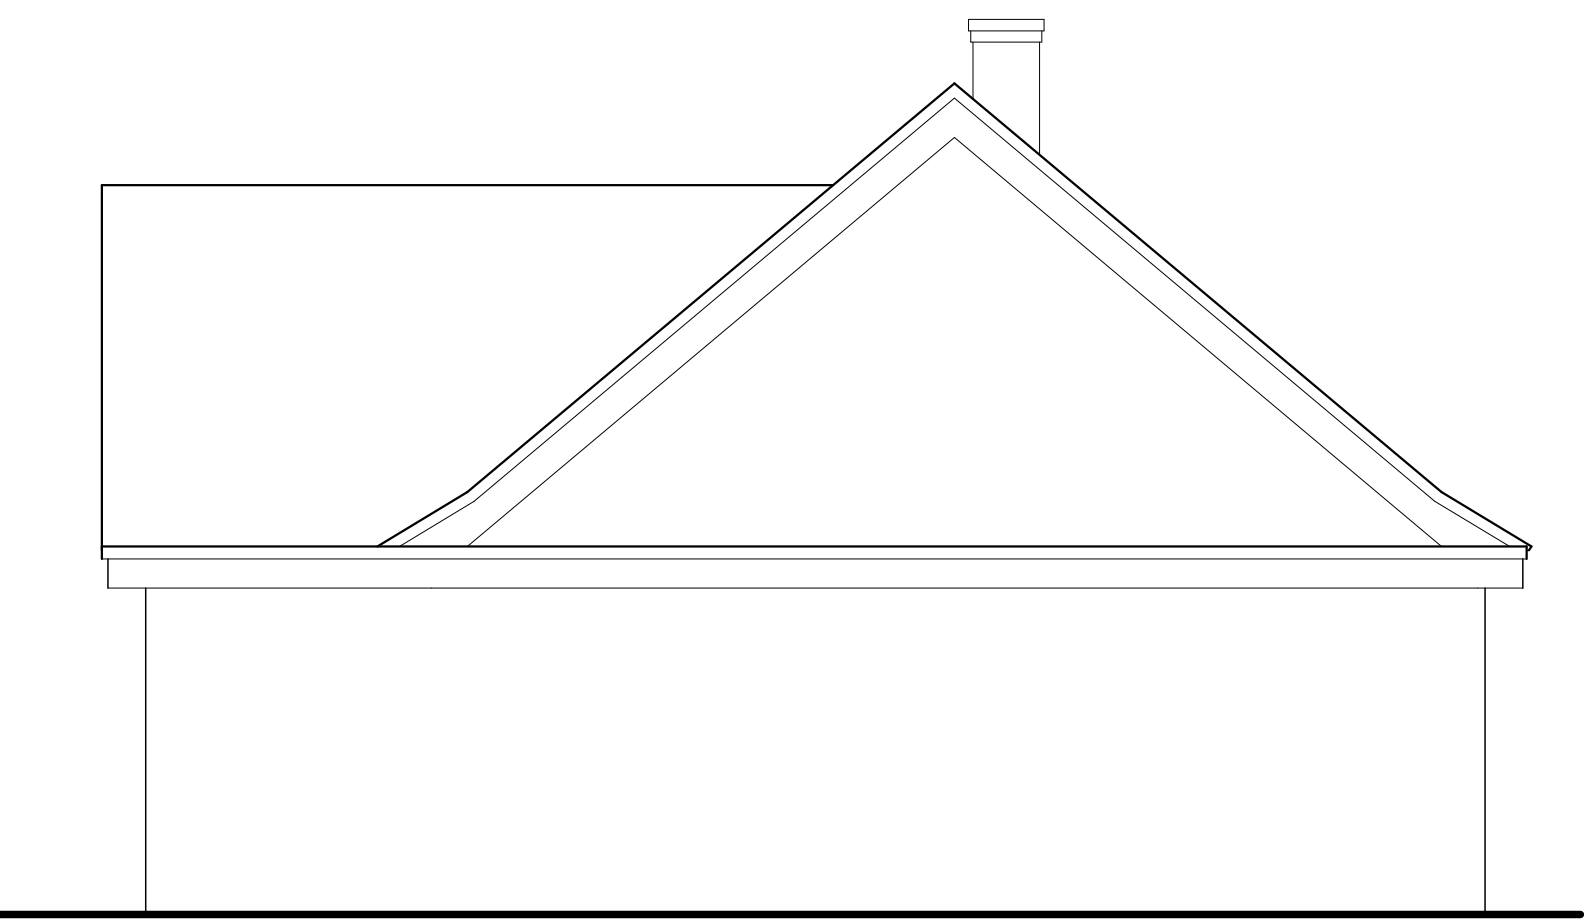


EXISTING SIDE ELEVATION (East)

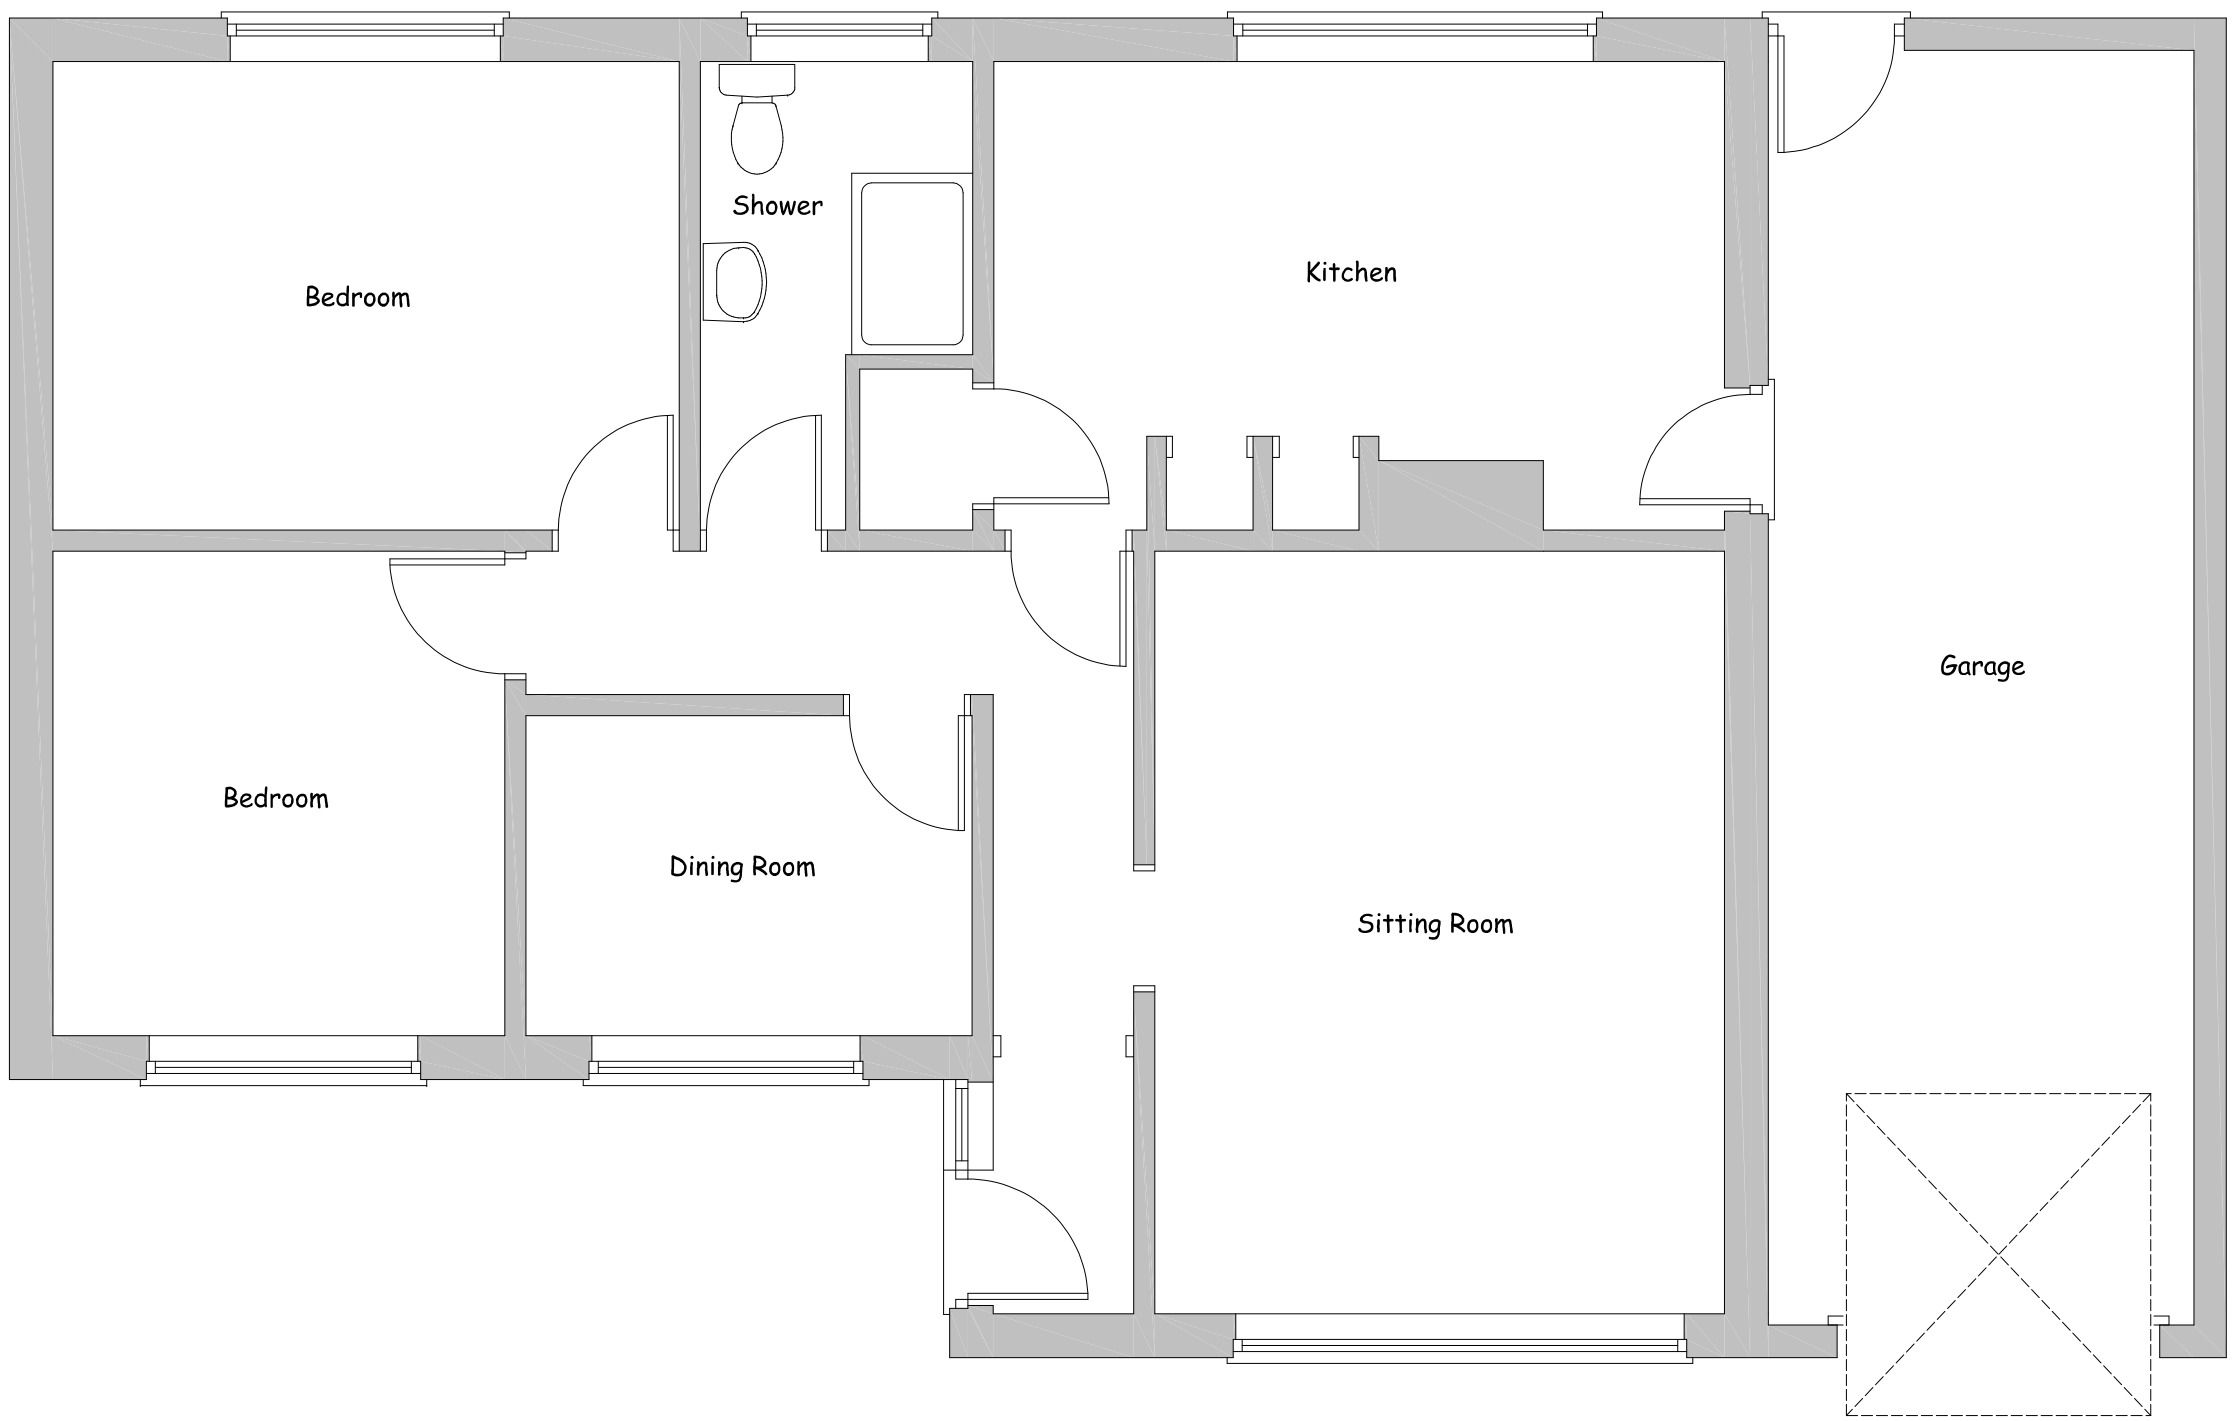


EXISTING FLOOR PLAN

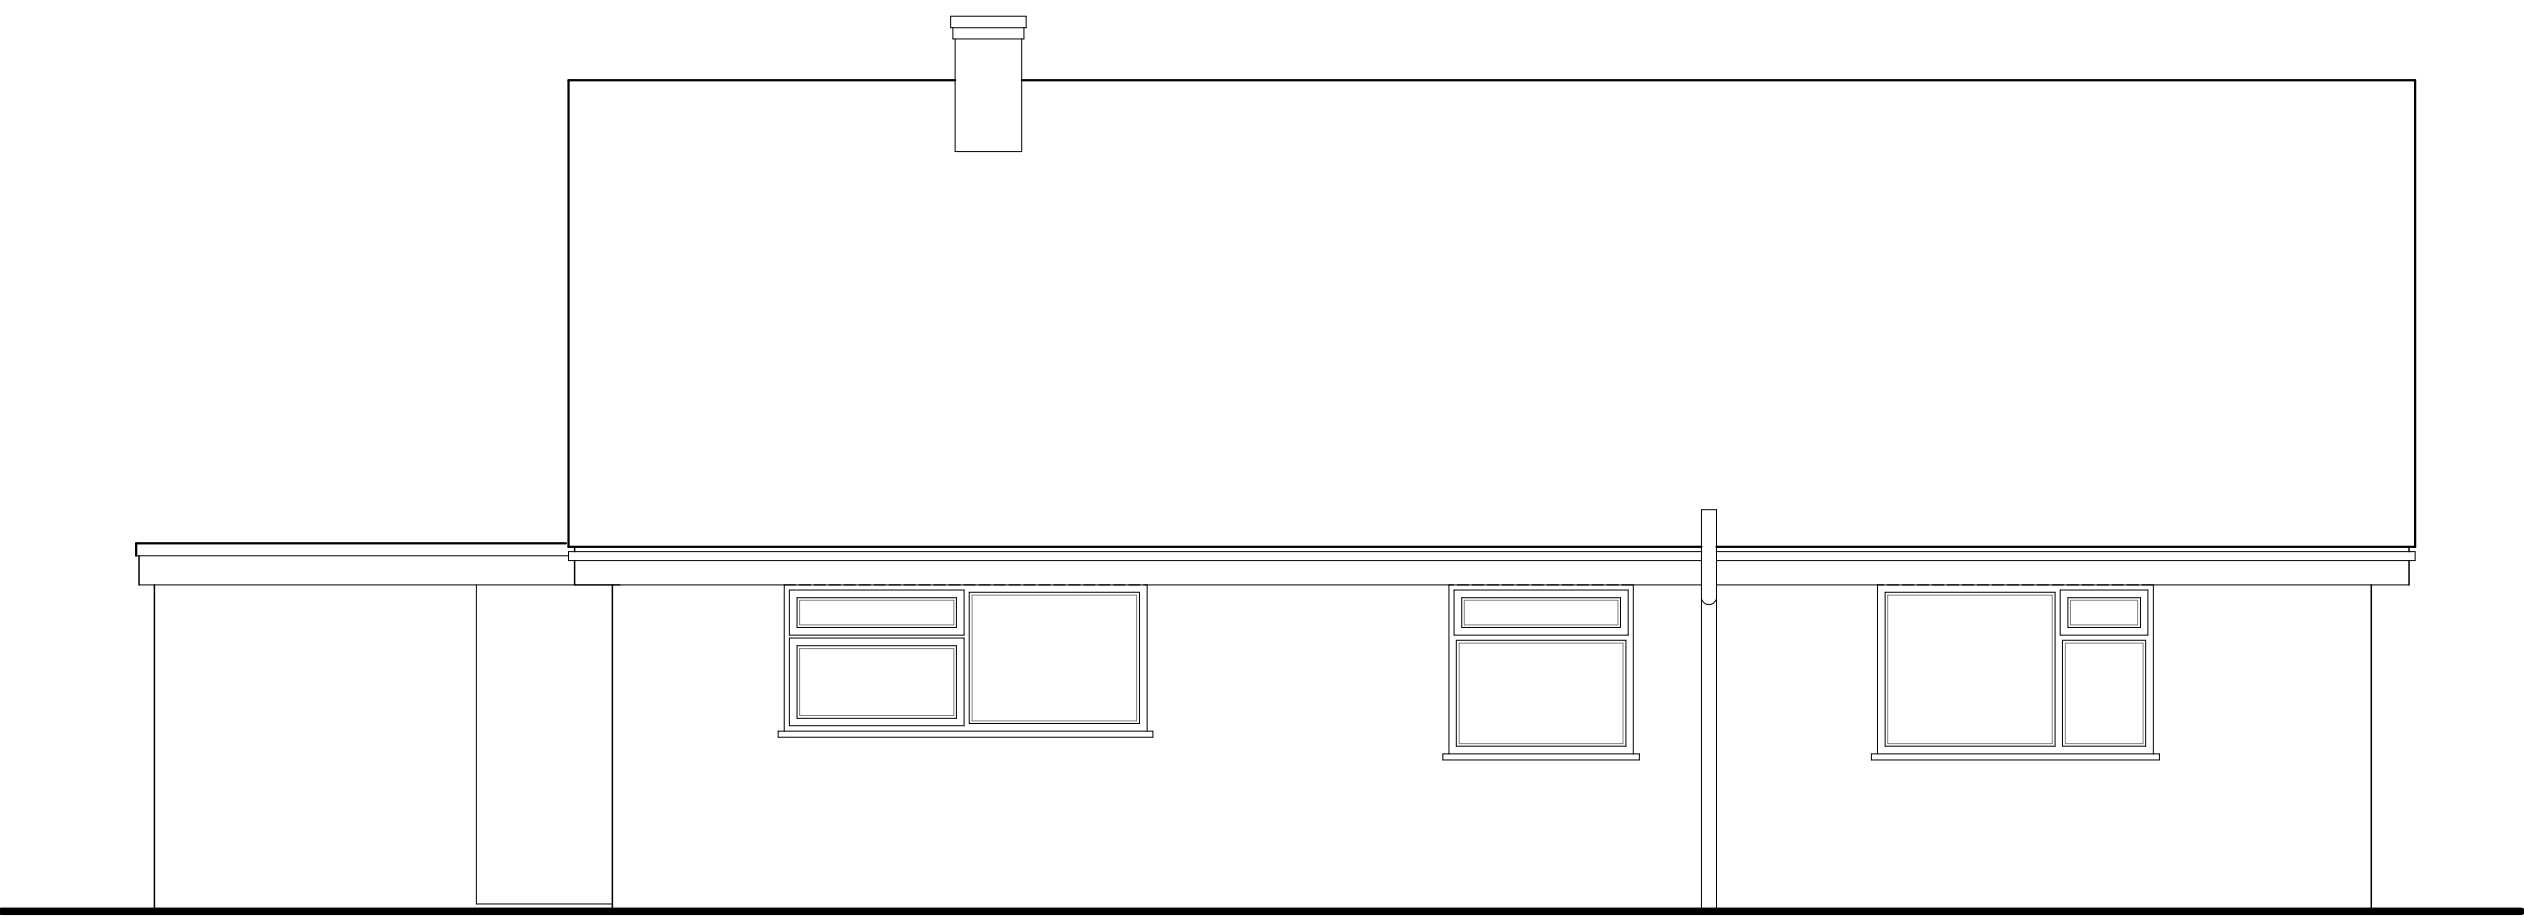

EXISTING REAR ELEVATION (North)

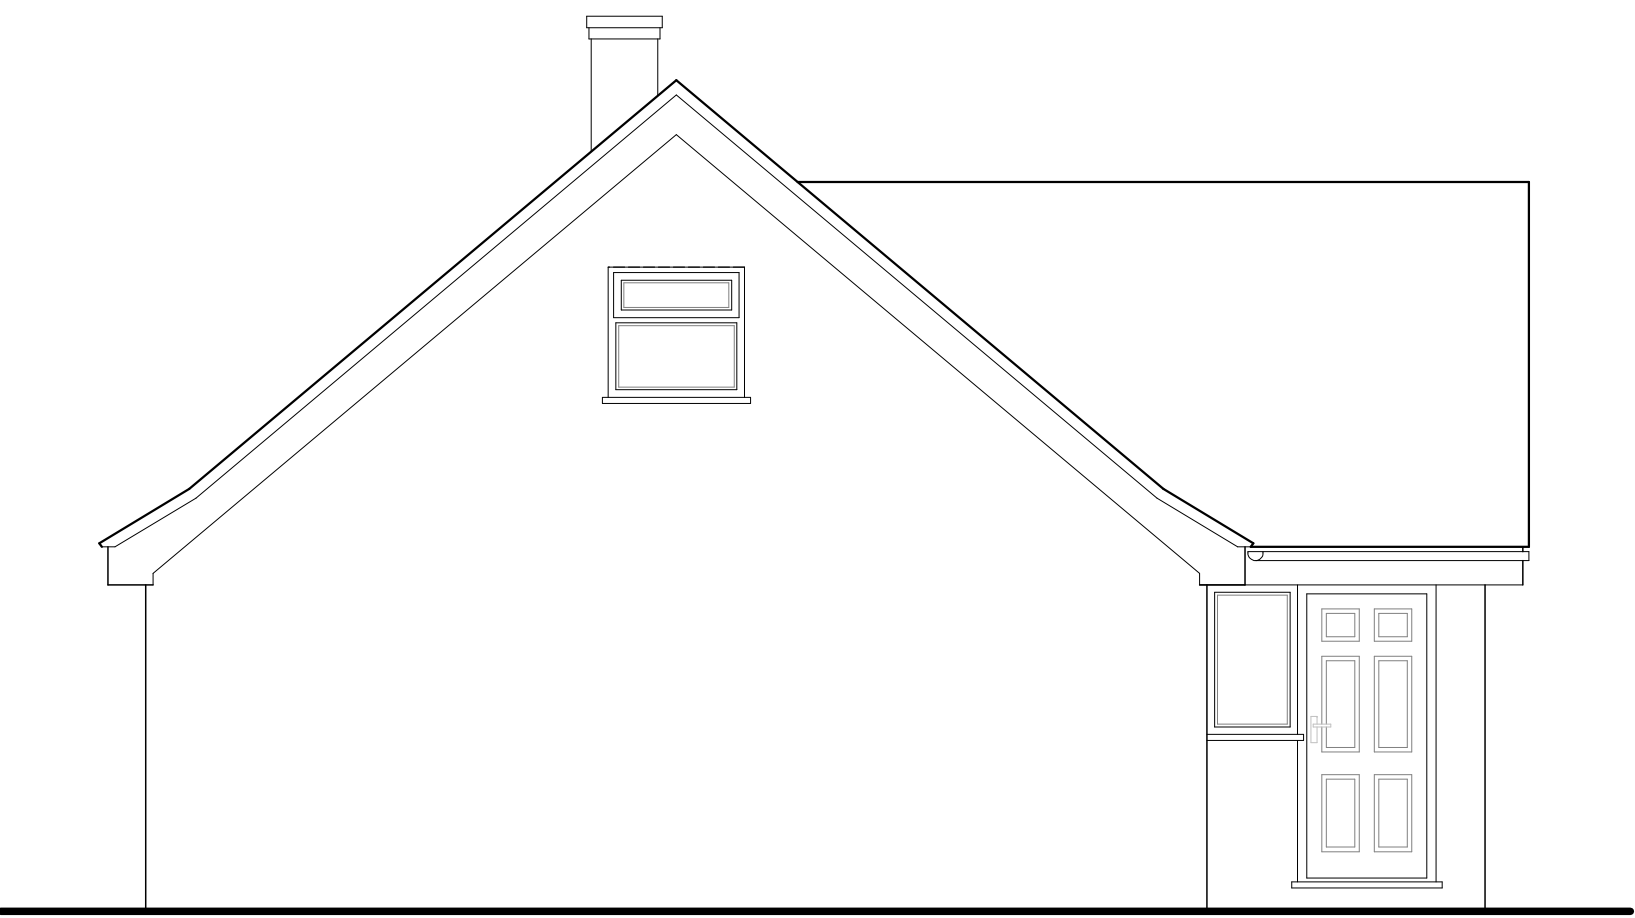

EXISTING SIDE ELEVATION (West)

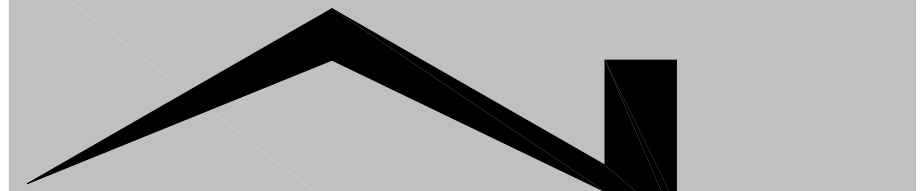
Nigel Forrester MCIOS
Building Design Services

ILETT HOUSE, SMITHY BANK, ALTON, STAFFS, ST10 4AD
TEL 01538 702164
www.nigelforrester.co.uk www.sap-calc.co.uk

CLIENT

Mr J Bentley

PROJECT

Proposed extension including adding a first floor to provide additional accommodation at
24 Draycott Road
Tea
Staffordshire
ST10 4JF

DRAWING NUMBER 22/659/01

Existing details

SCALES 1/50 @ A1