



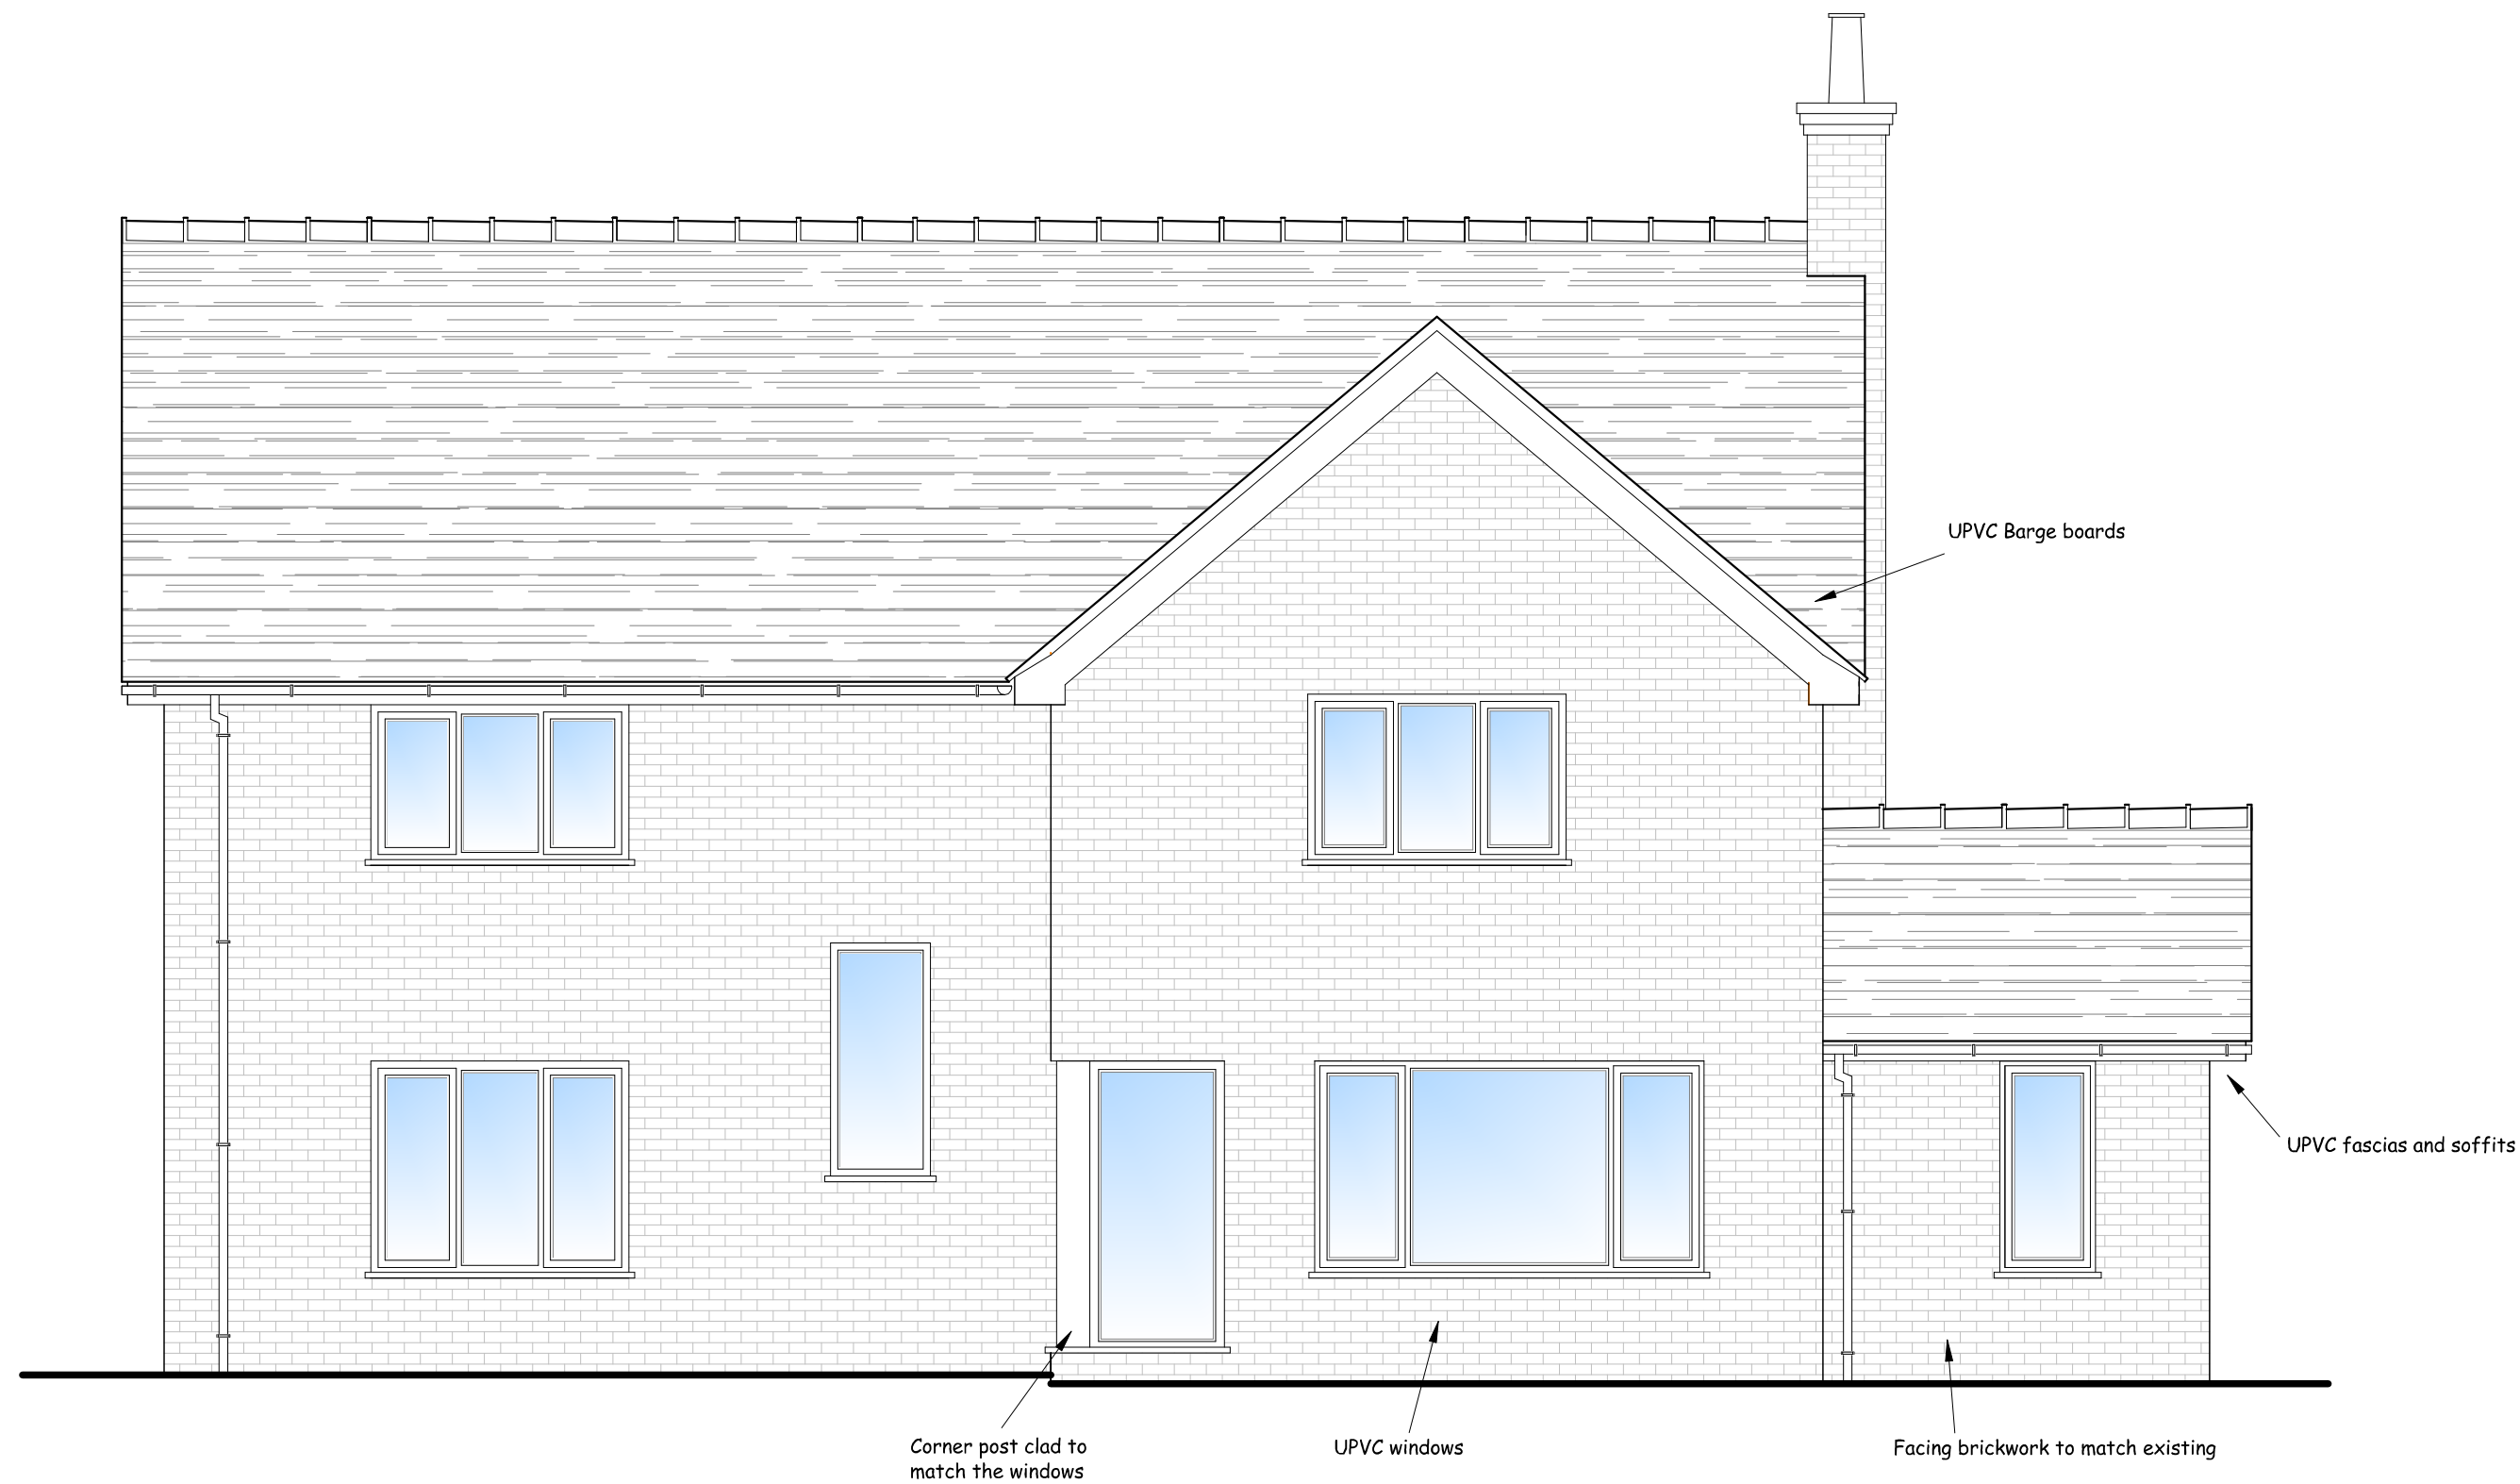


PROPOSED FRONT ELEVATION (South)

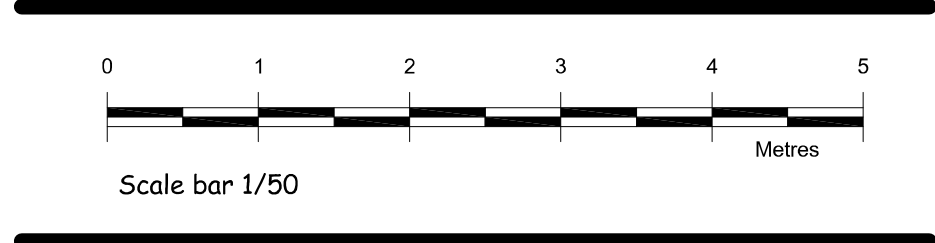

PROPOSED SIDE ELEVATION (East)




PROPOSED REAR ELEVATION (North)

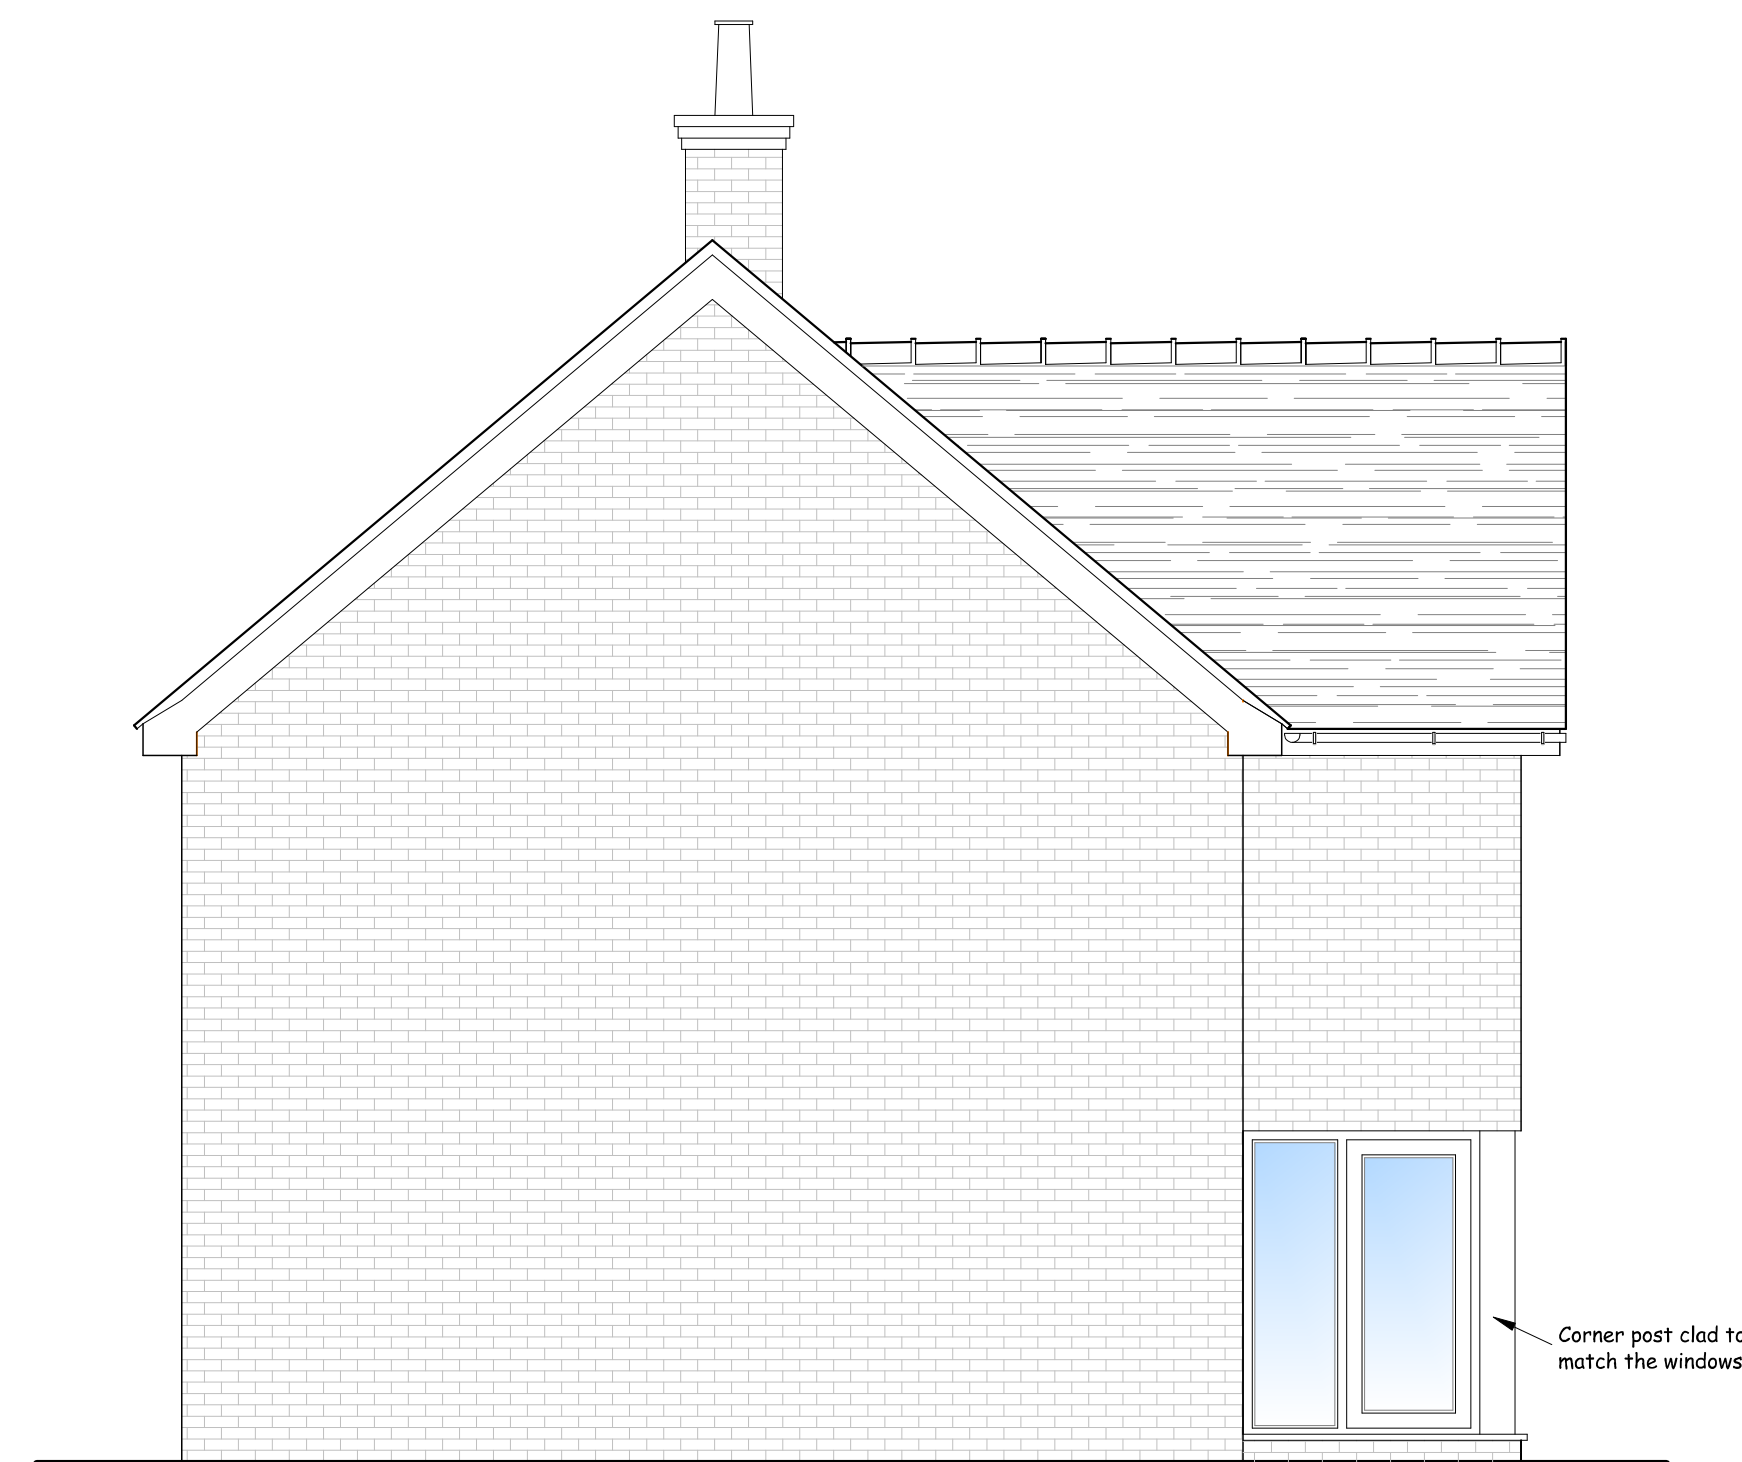

PROPOSED SIDE ELEVATION (West)

Drawing Status: Planning

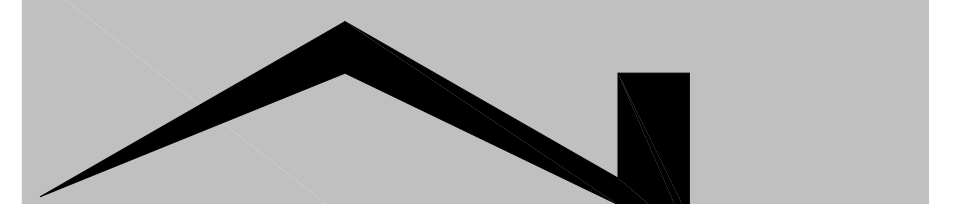  
Nigel Forrester MCIOS  
Building Design Services  
Ilett House, Smithy Bank, Alton, Staffs, ST10 4AD  
TEL 01538 702164  
www.nigelforrester.co.uk www.sap-calc.co.uk

CLIENT

Mr J Bentley

PROJECT

Proposed extension and alterations  
to provide additional accommodation  
at  
24 Draycott Road  
Tea  
Staffordshire  
ST10 4JF

DRAWING NUMBER 23/673/02/A

Proposed elevations

SCALES 1/50 @ A1