

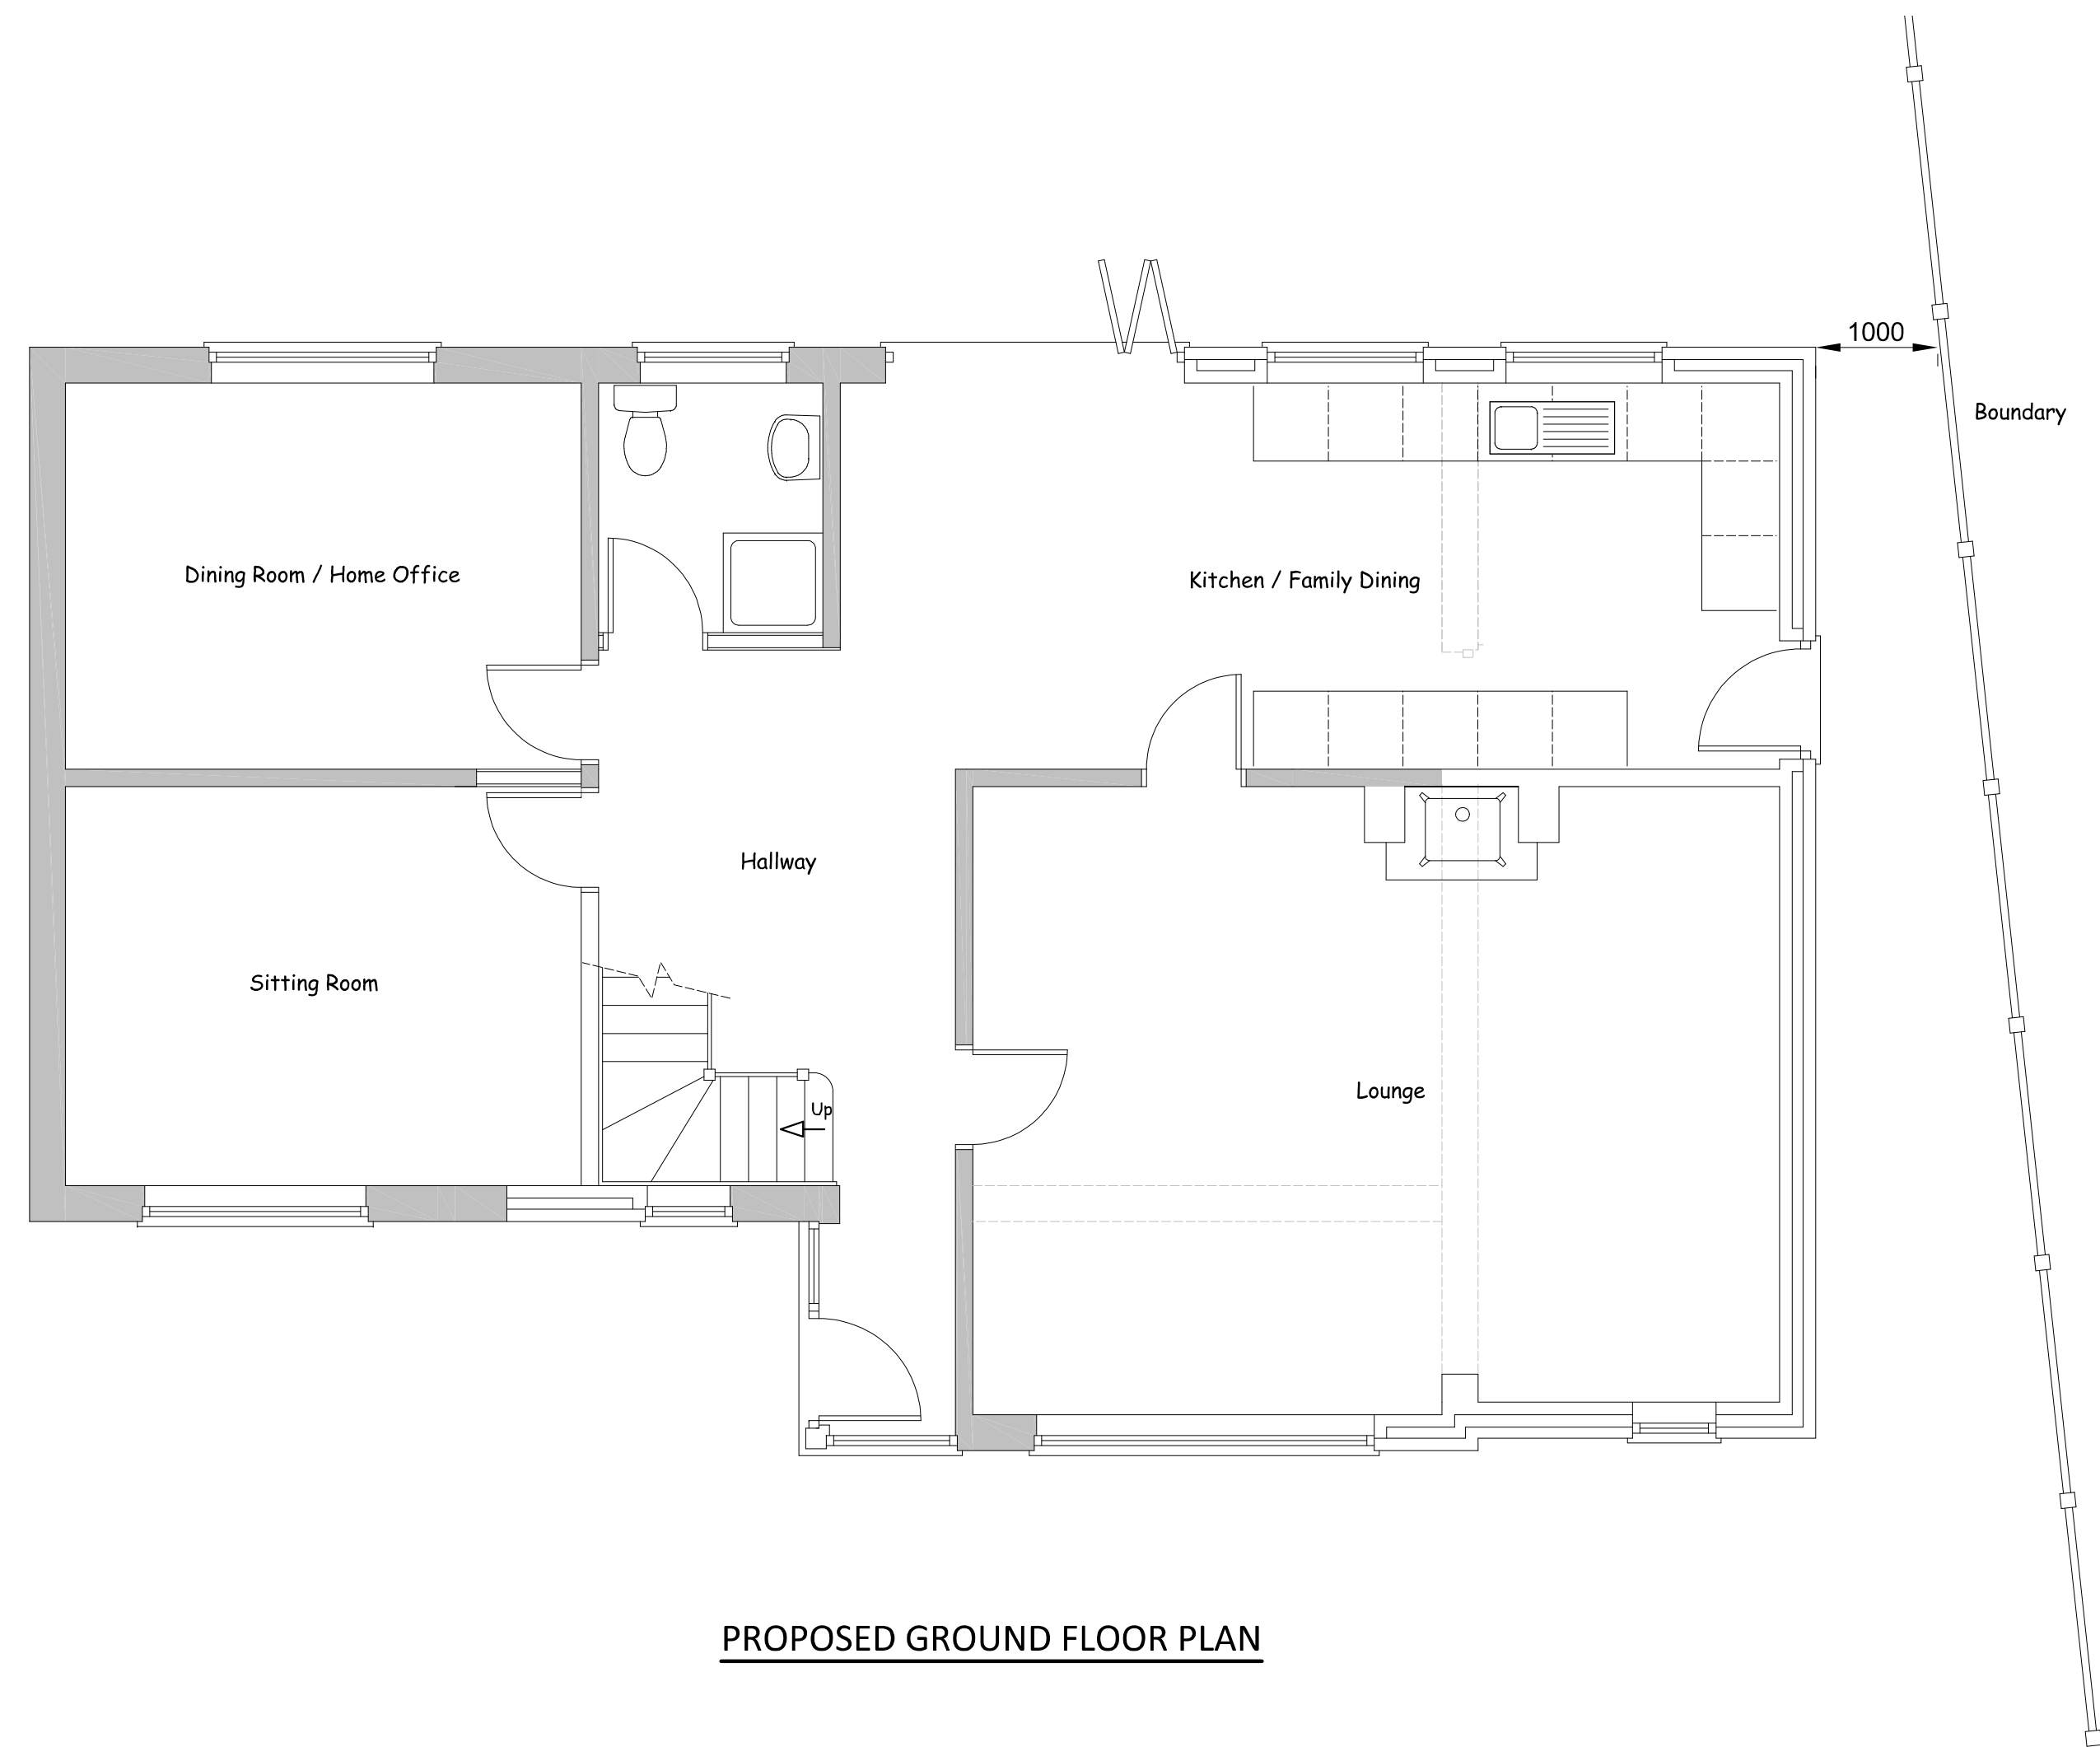


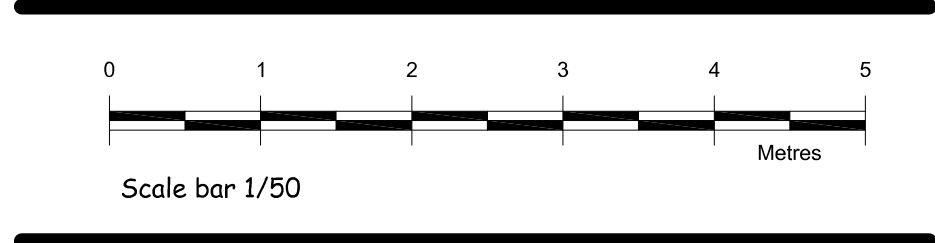


PROPOSED GROUND FLOOR PLAN

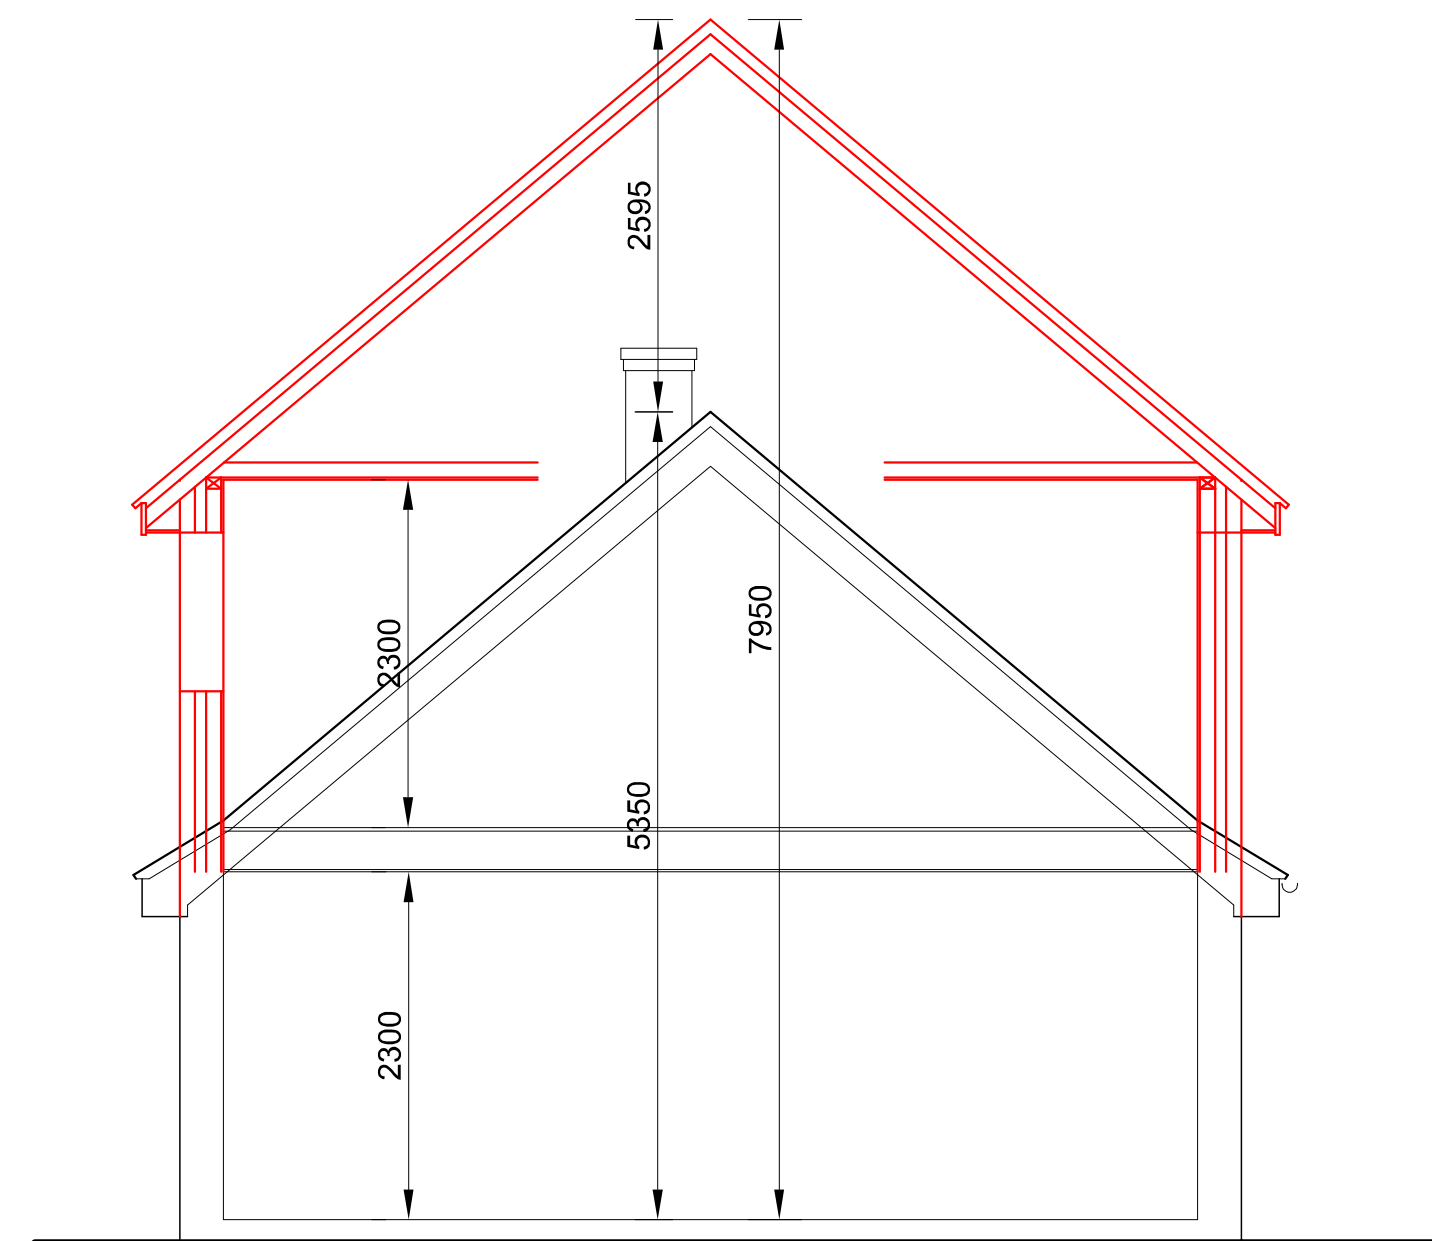

EXISTING AND PROPOSED SECTION DIMENSIONS

As previously approved

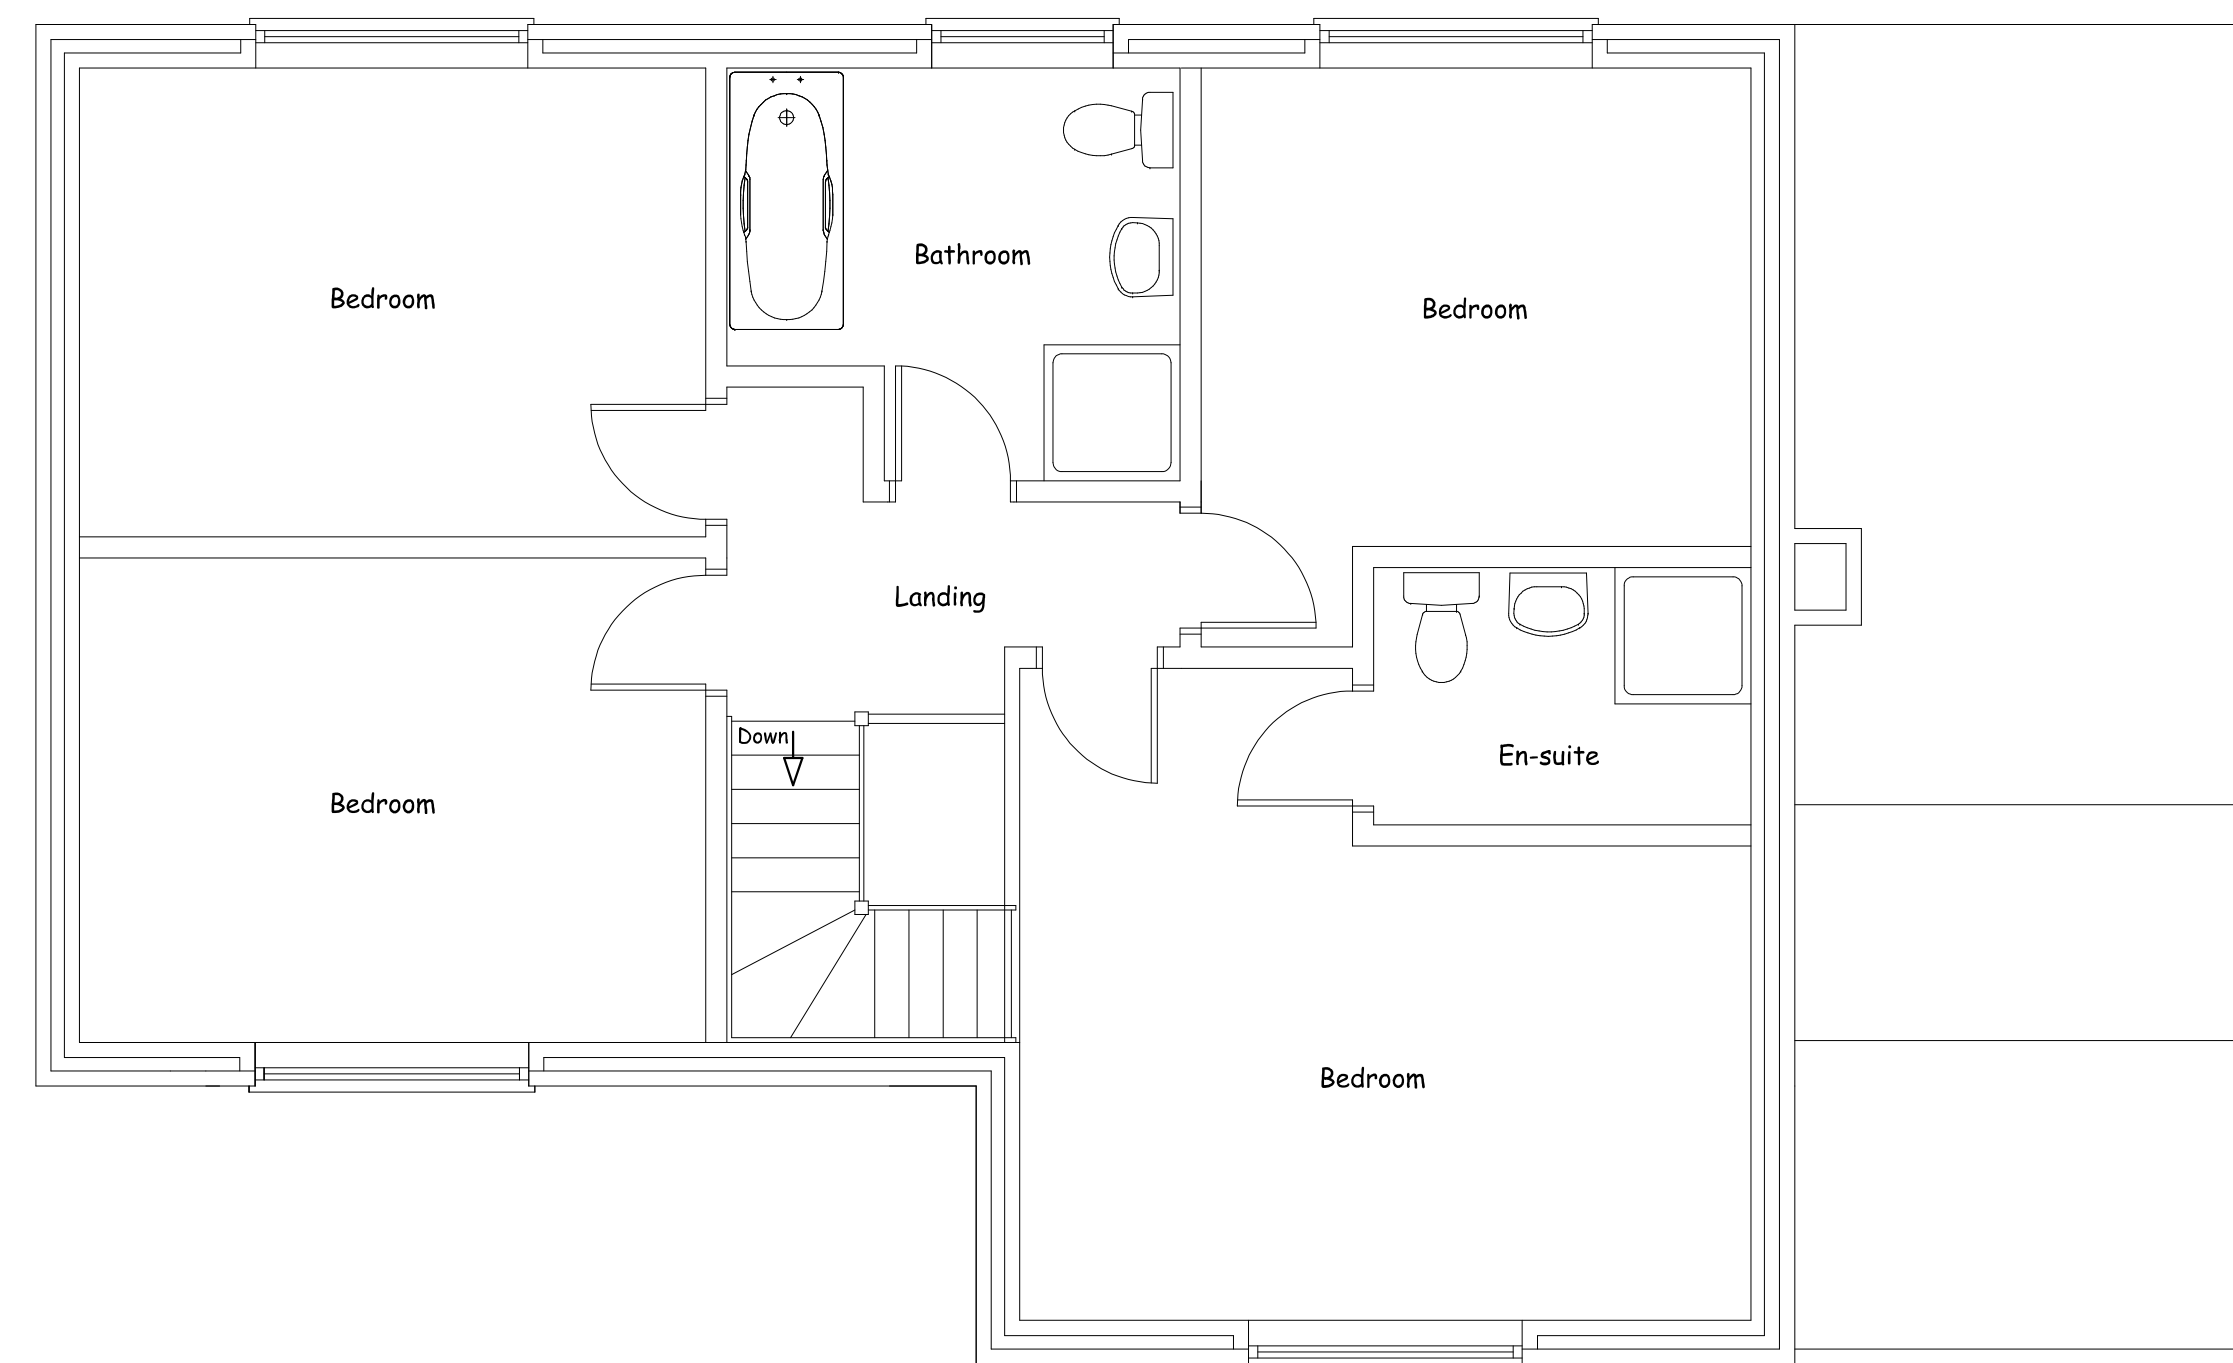

PROPOSED FIRST FLOOR PLAN

Drawing Status: Planning


Nigel Forrester MCIOS
Building Design Services
Ilett House, Smithy Bank, Alton, Staffs, ST10 4AD
TEL 01538 702164
www.nigelforrester.co.uk www.sap-calc.co.uk

CLIENT

Mr J Bentley

PROJECT

Proposed extension and alterations
to provide additional accommodation
at
24 Draycott Road
Tea
Staffordshire
ST10 4JF

DRAWING NUMBER 23/673/03/A

Proposed floor plans

SCALES 1/50 @ A1