

The contractor is to check all setting out dimensions are in accordance with the project specific drawings as approved by the planning department prior to commencing construction works. Cornud Eponi Architecture Ltd are required for clarification.

All building work is to conform with the 2010 Building Regulations and all subsequent revised documents and to the satisfaction of the building control officer.

Works to be completed in strict accordance with all project specific documents produced in accordance with the CDM Regulations 2015.


It remains the duty of the client and contractor to establish all legal boundaries on site.

This drawing and its contents remain the copyright of Epoch Architecture Ltd.


This drawing and its contents remain the copyright of Epoch Architecture Ltd.

KEY


F.C.	Flow - C/I Height
D.H.	Depth
E.F.W.I.C.#	2250
E.F.W.I.C.#	Flow - Ceiling Height
E.C.W.I.C.#	Exhausting Surface Water Infection Chamber
E.C.W.I.C.#	Exhausting Surface Water Infection Chamber
E.F.W.M.H.#	Exhausting Surface Water Manhole
E.S.W.M.H.#	Exhausting Surface Water Manhole
R.V.P.	Rainwater Pipe
S.V.P.	Sewer Vent Pipe
S.S.	Silt-Slack
M.I.	Manhole Inlet
B.I.G.	Back Inlet Gully
M.I.	Manhole Inlet

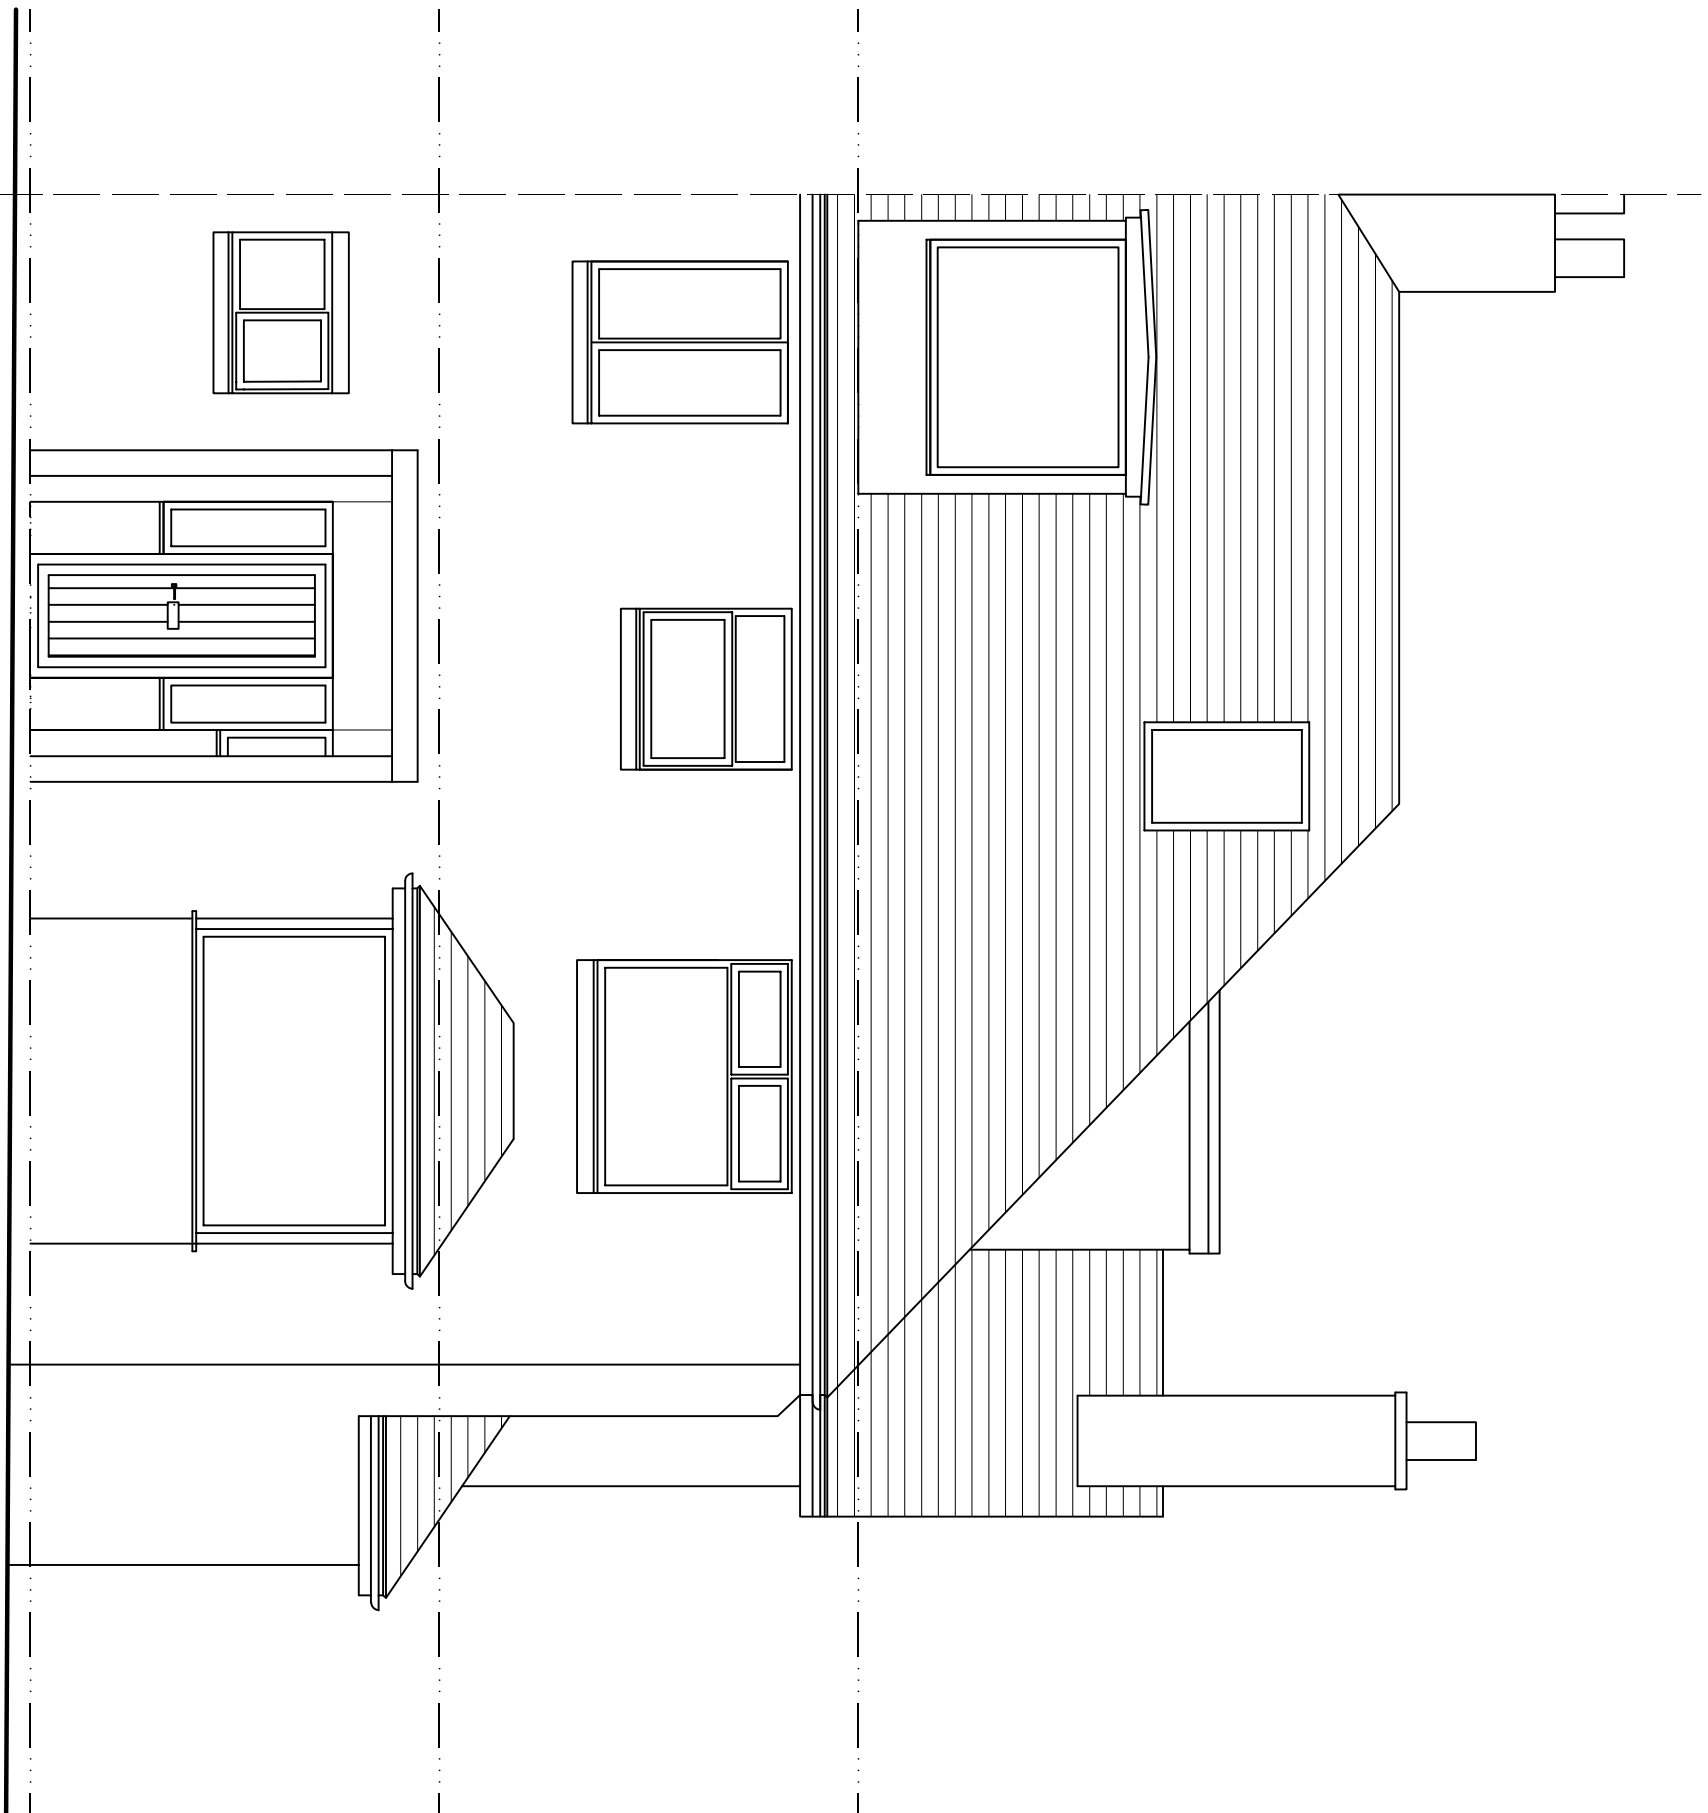


Existing Front Elevation

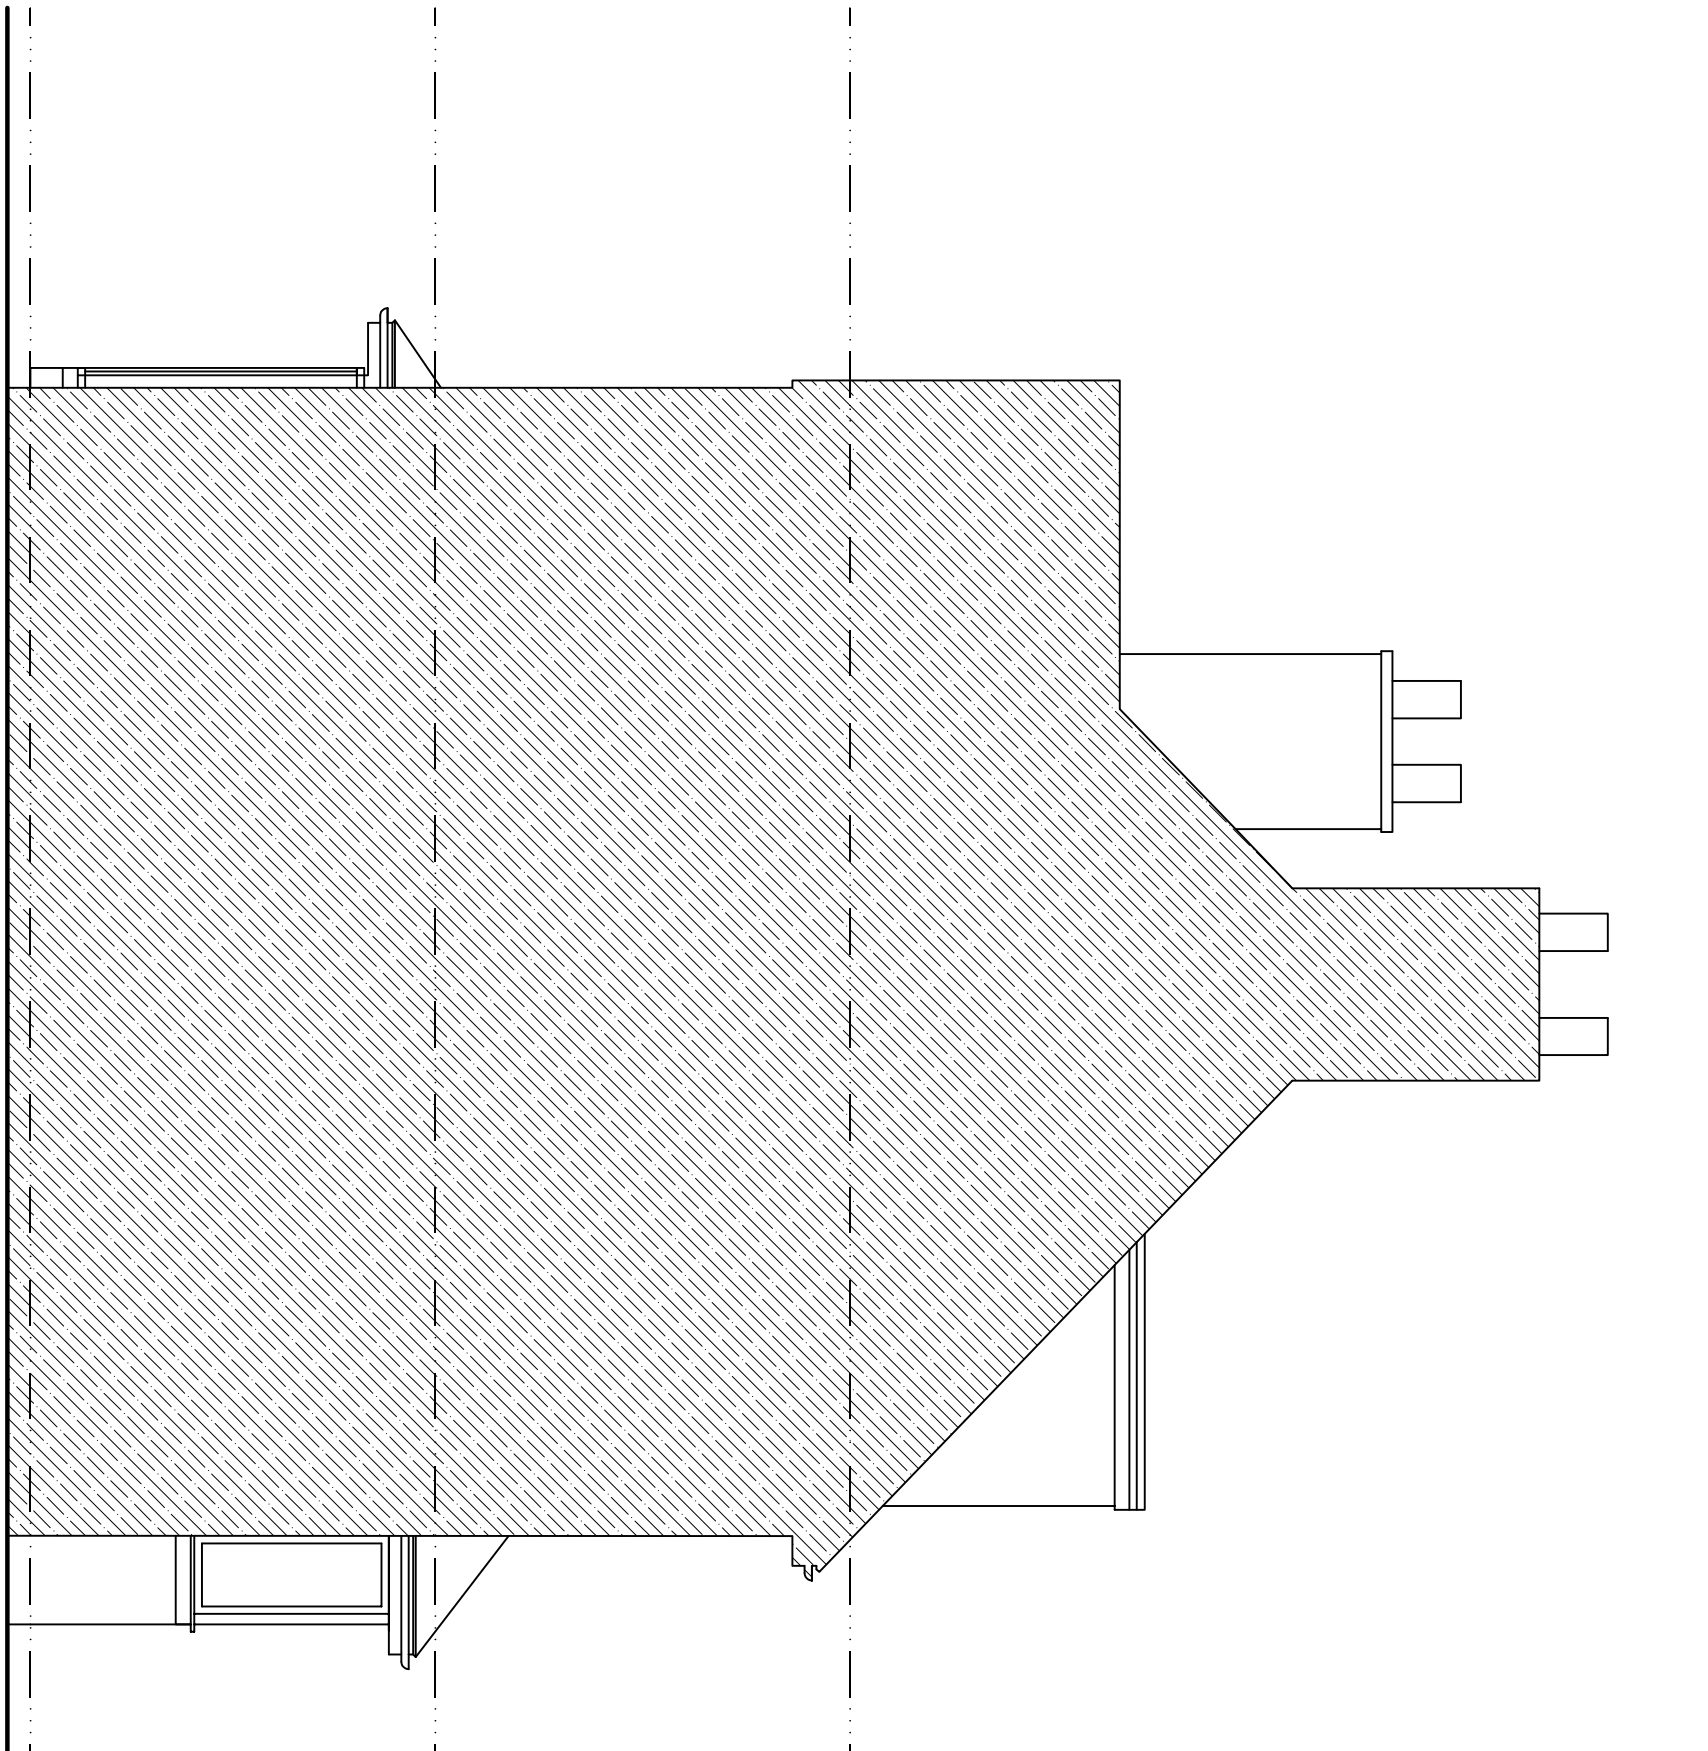

Existing Side Elevation

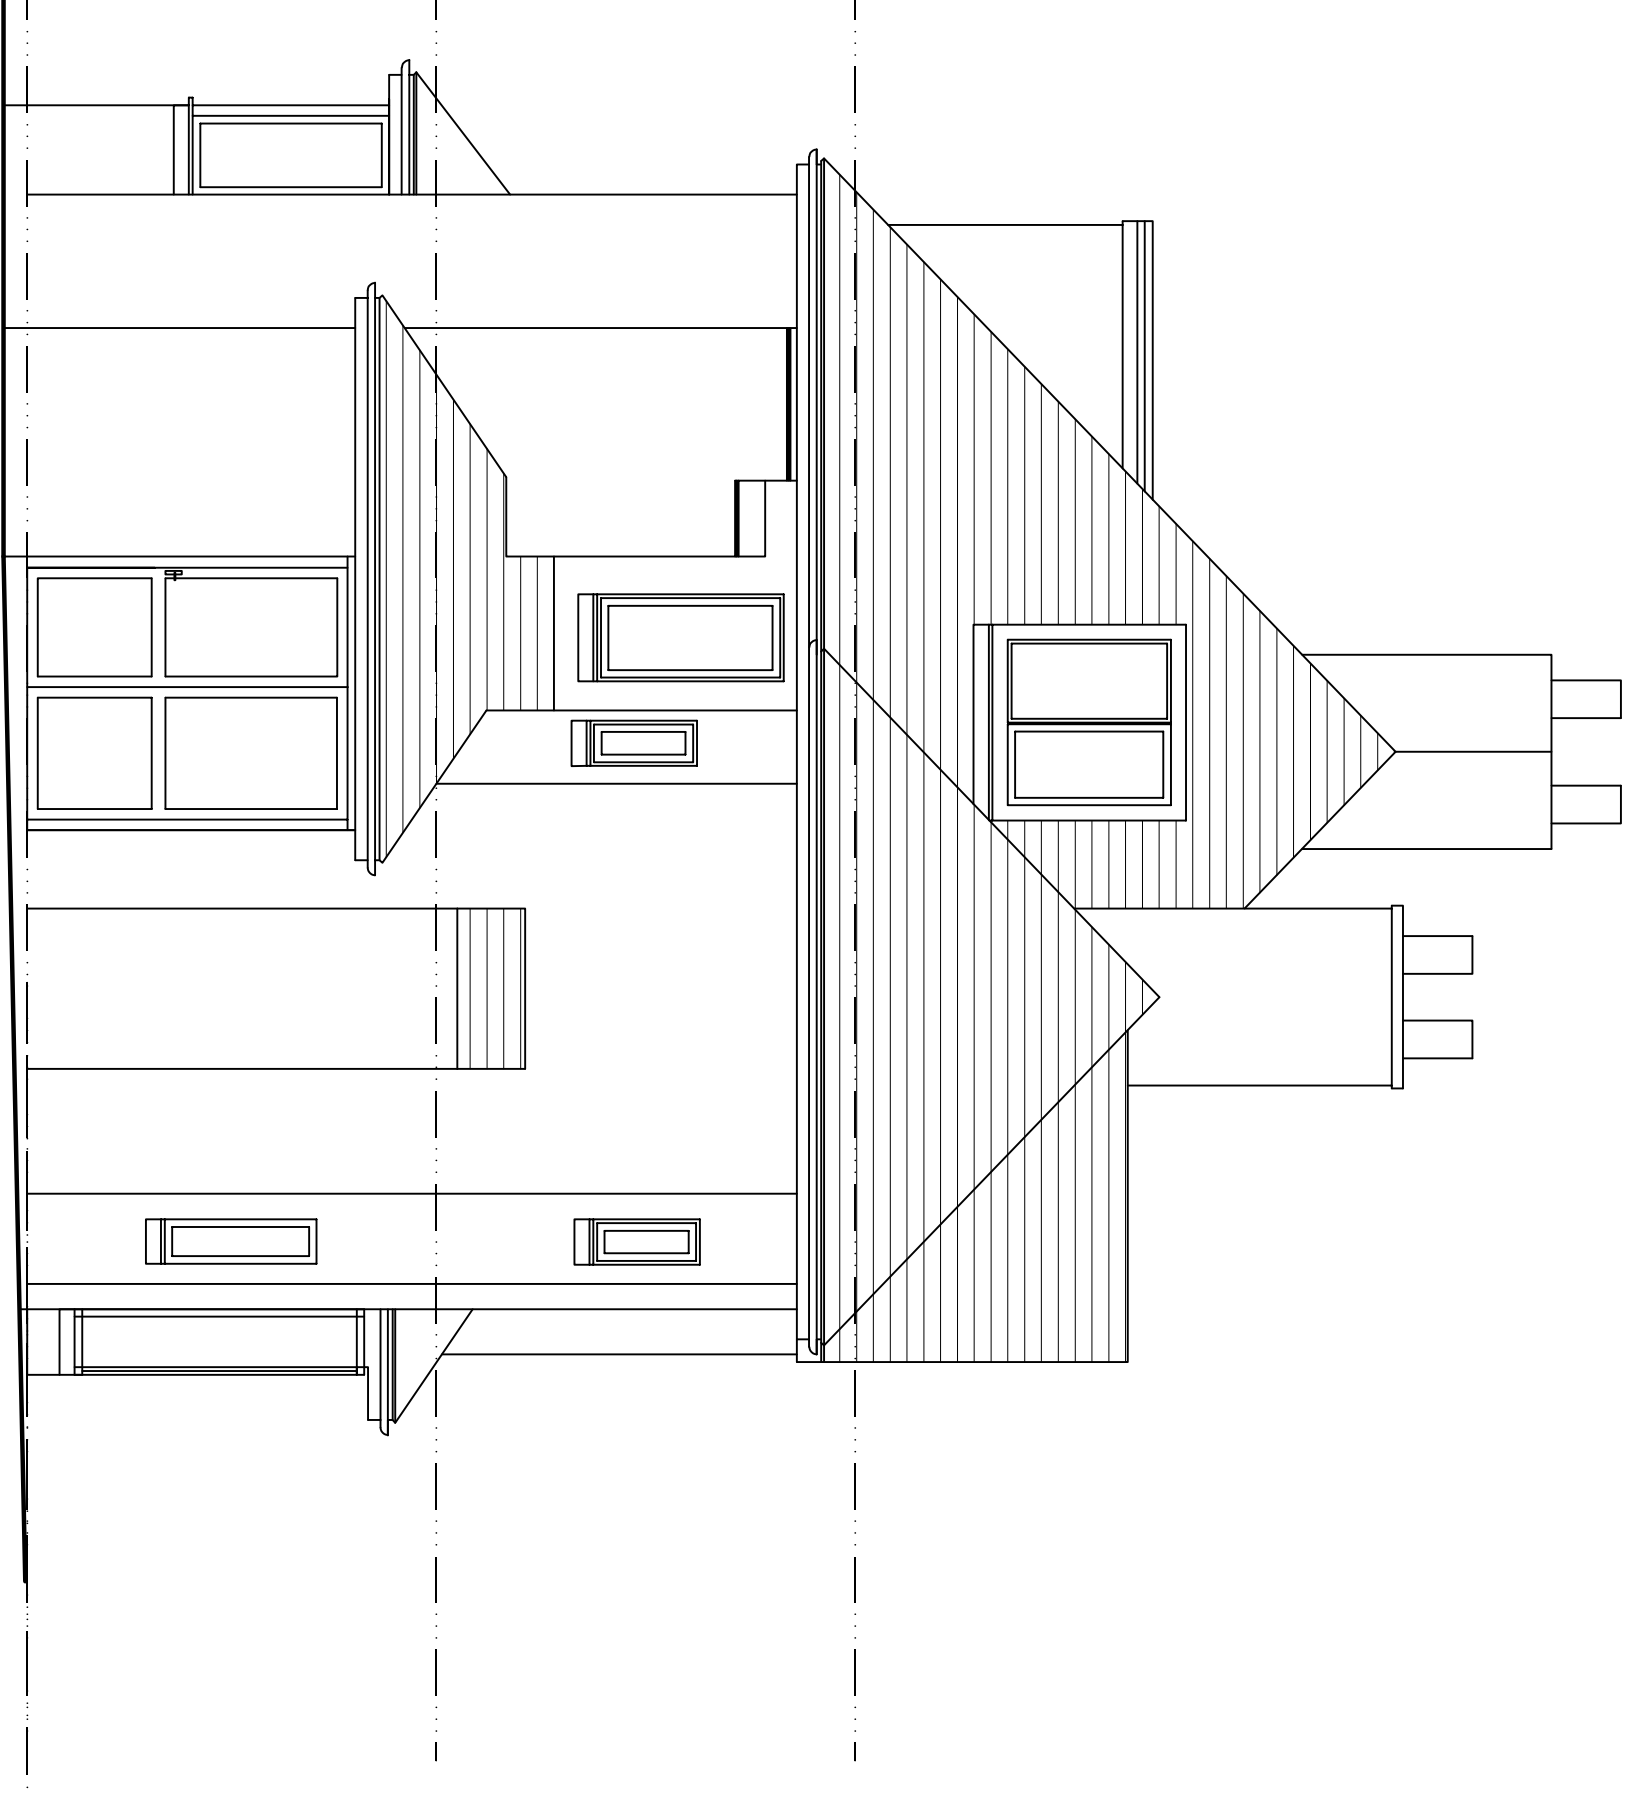

Existing Side Elevation

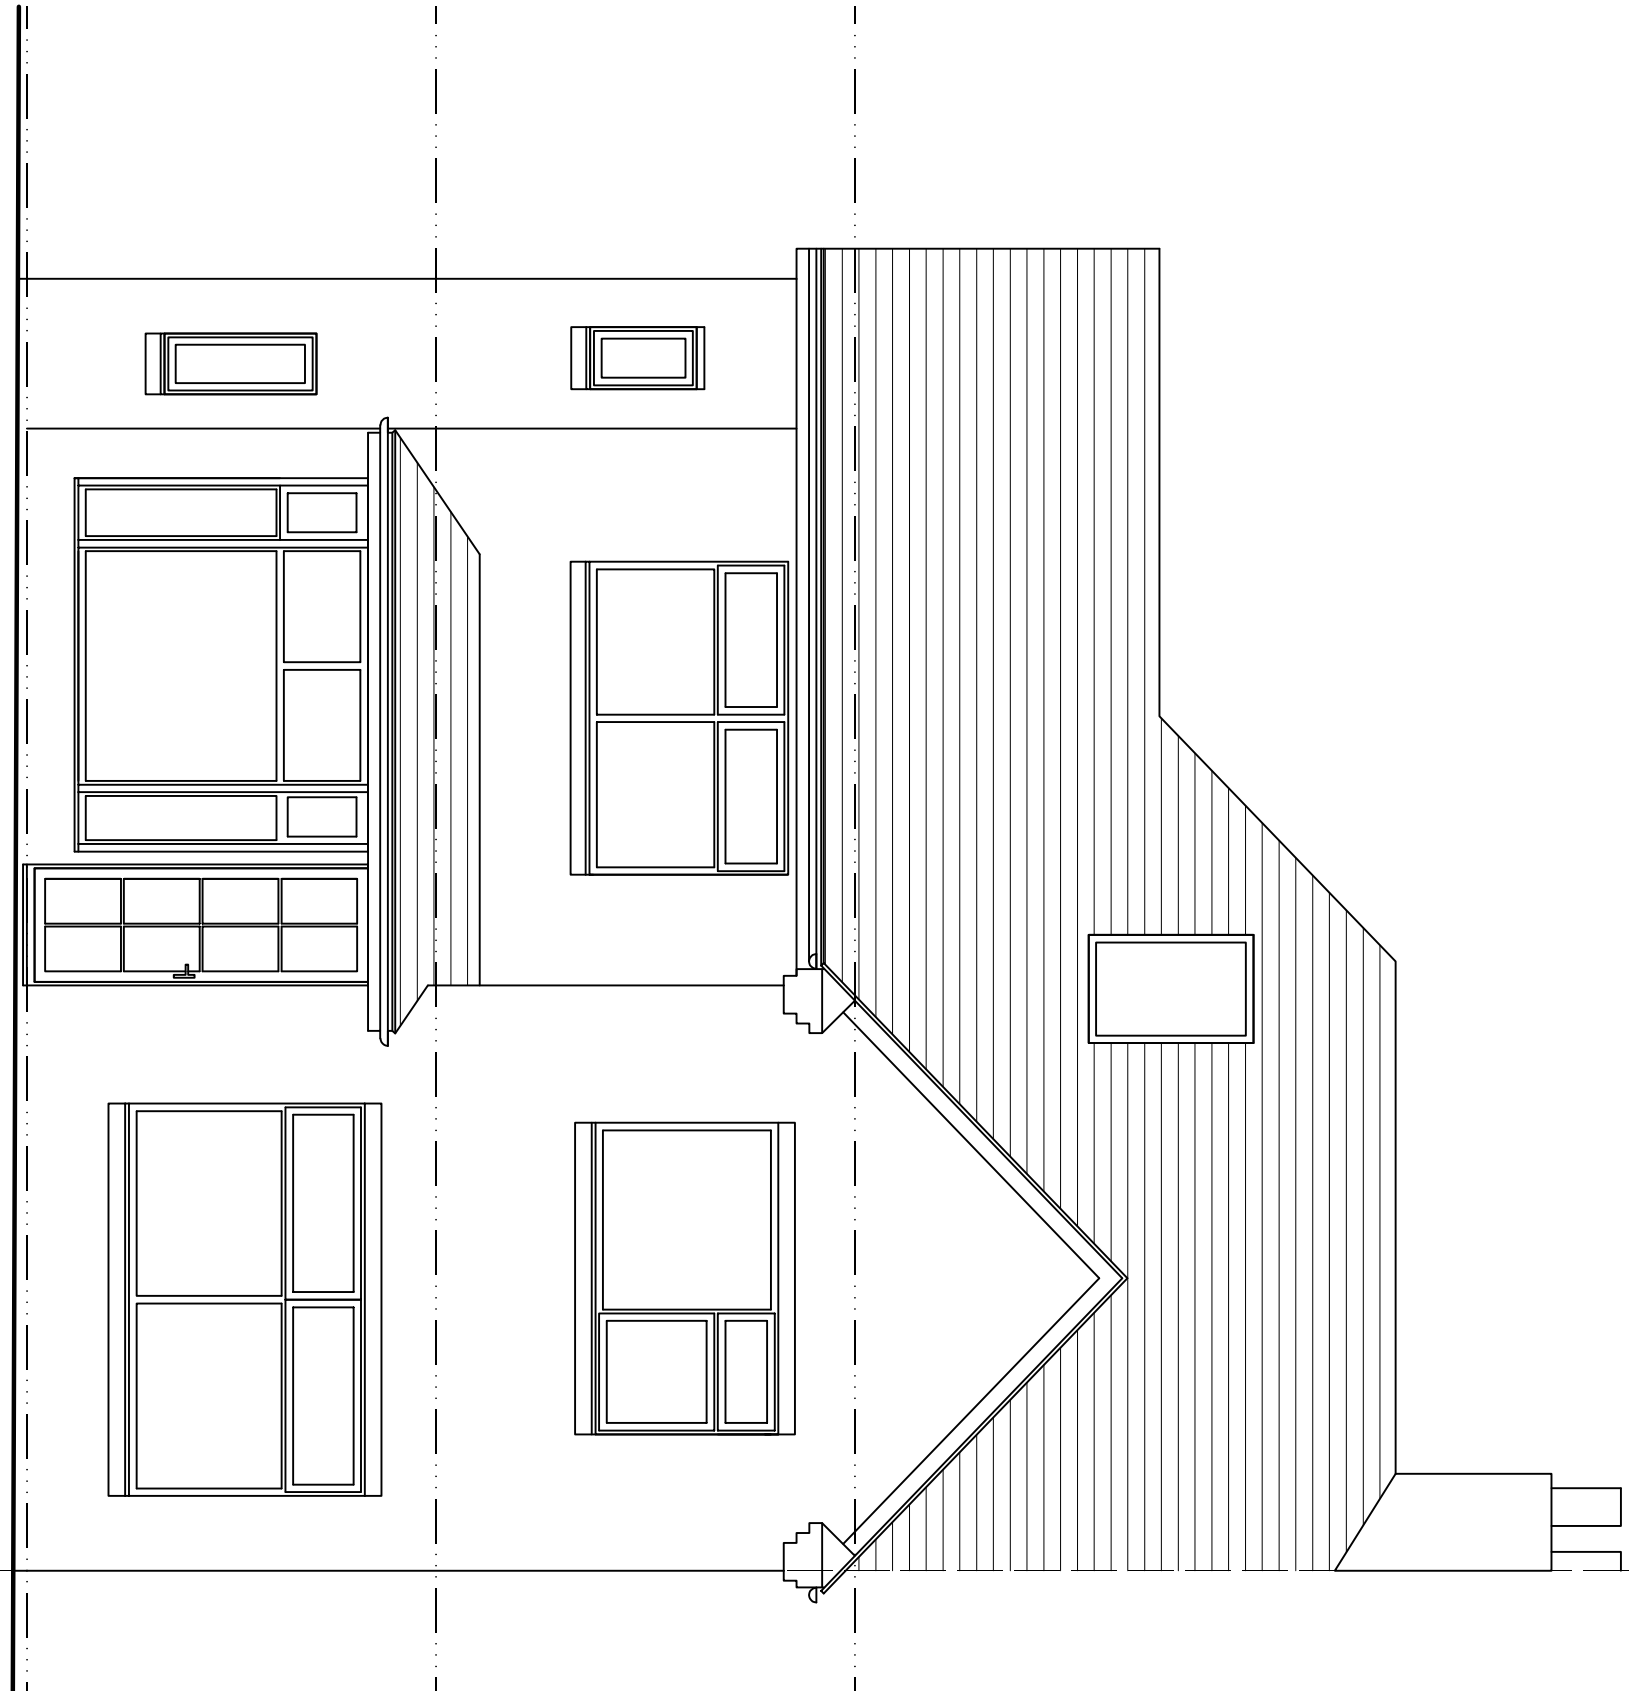

Existing Rear Elevation

Status	Date	Drawing Title	Project	Client	Revision / Description	Date
Pending	13/11/23	P364- 201	Leek Extension & Alterations Existing Elevations	Endcliffe, Geoffrey Av.	Mr & Mrs Ainsworth	
	Scale	1:50				
Tender	Bldg Rags	Size				
	Contract	A1				
Construction						



EPOCH Architecture Ltd
12 Robin Hill,
Biddulph Moor, Staffordshire, ST8 7NN
T: 01782 922936
M: 07709 390128
E: jonathan@epocharchitecture.co.uk
W: www.epocharchitecture.co.uk