

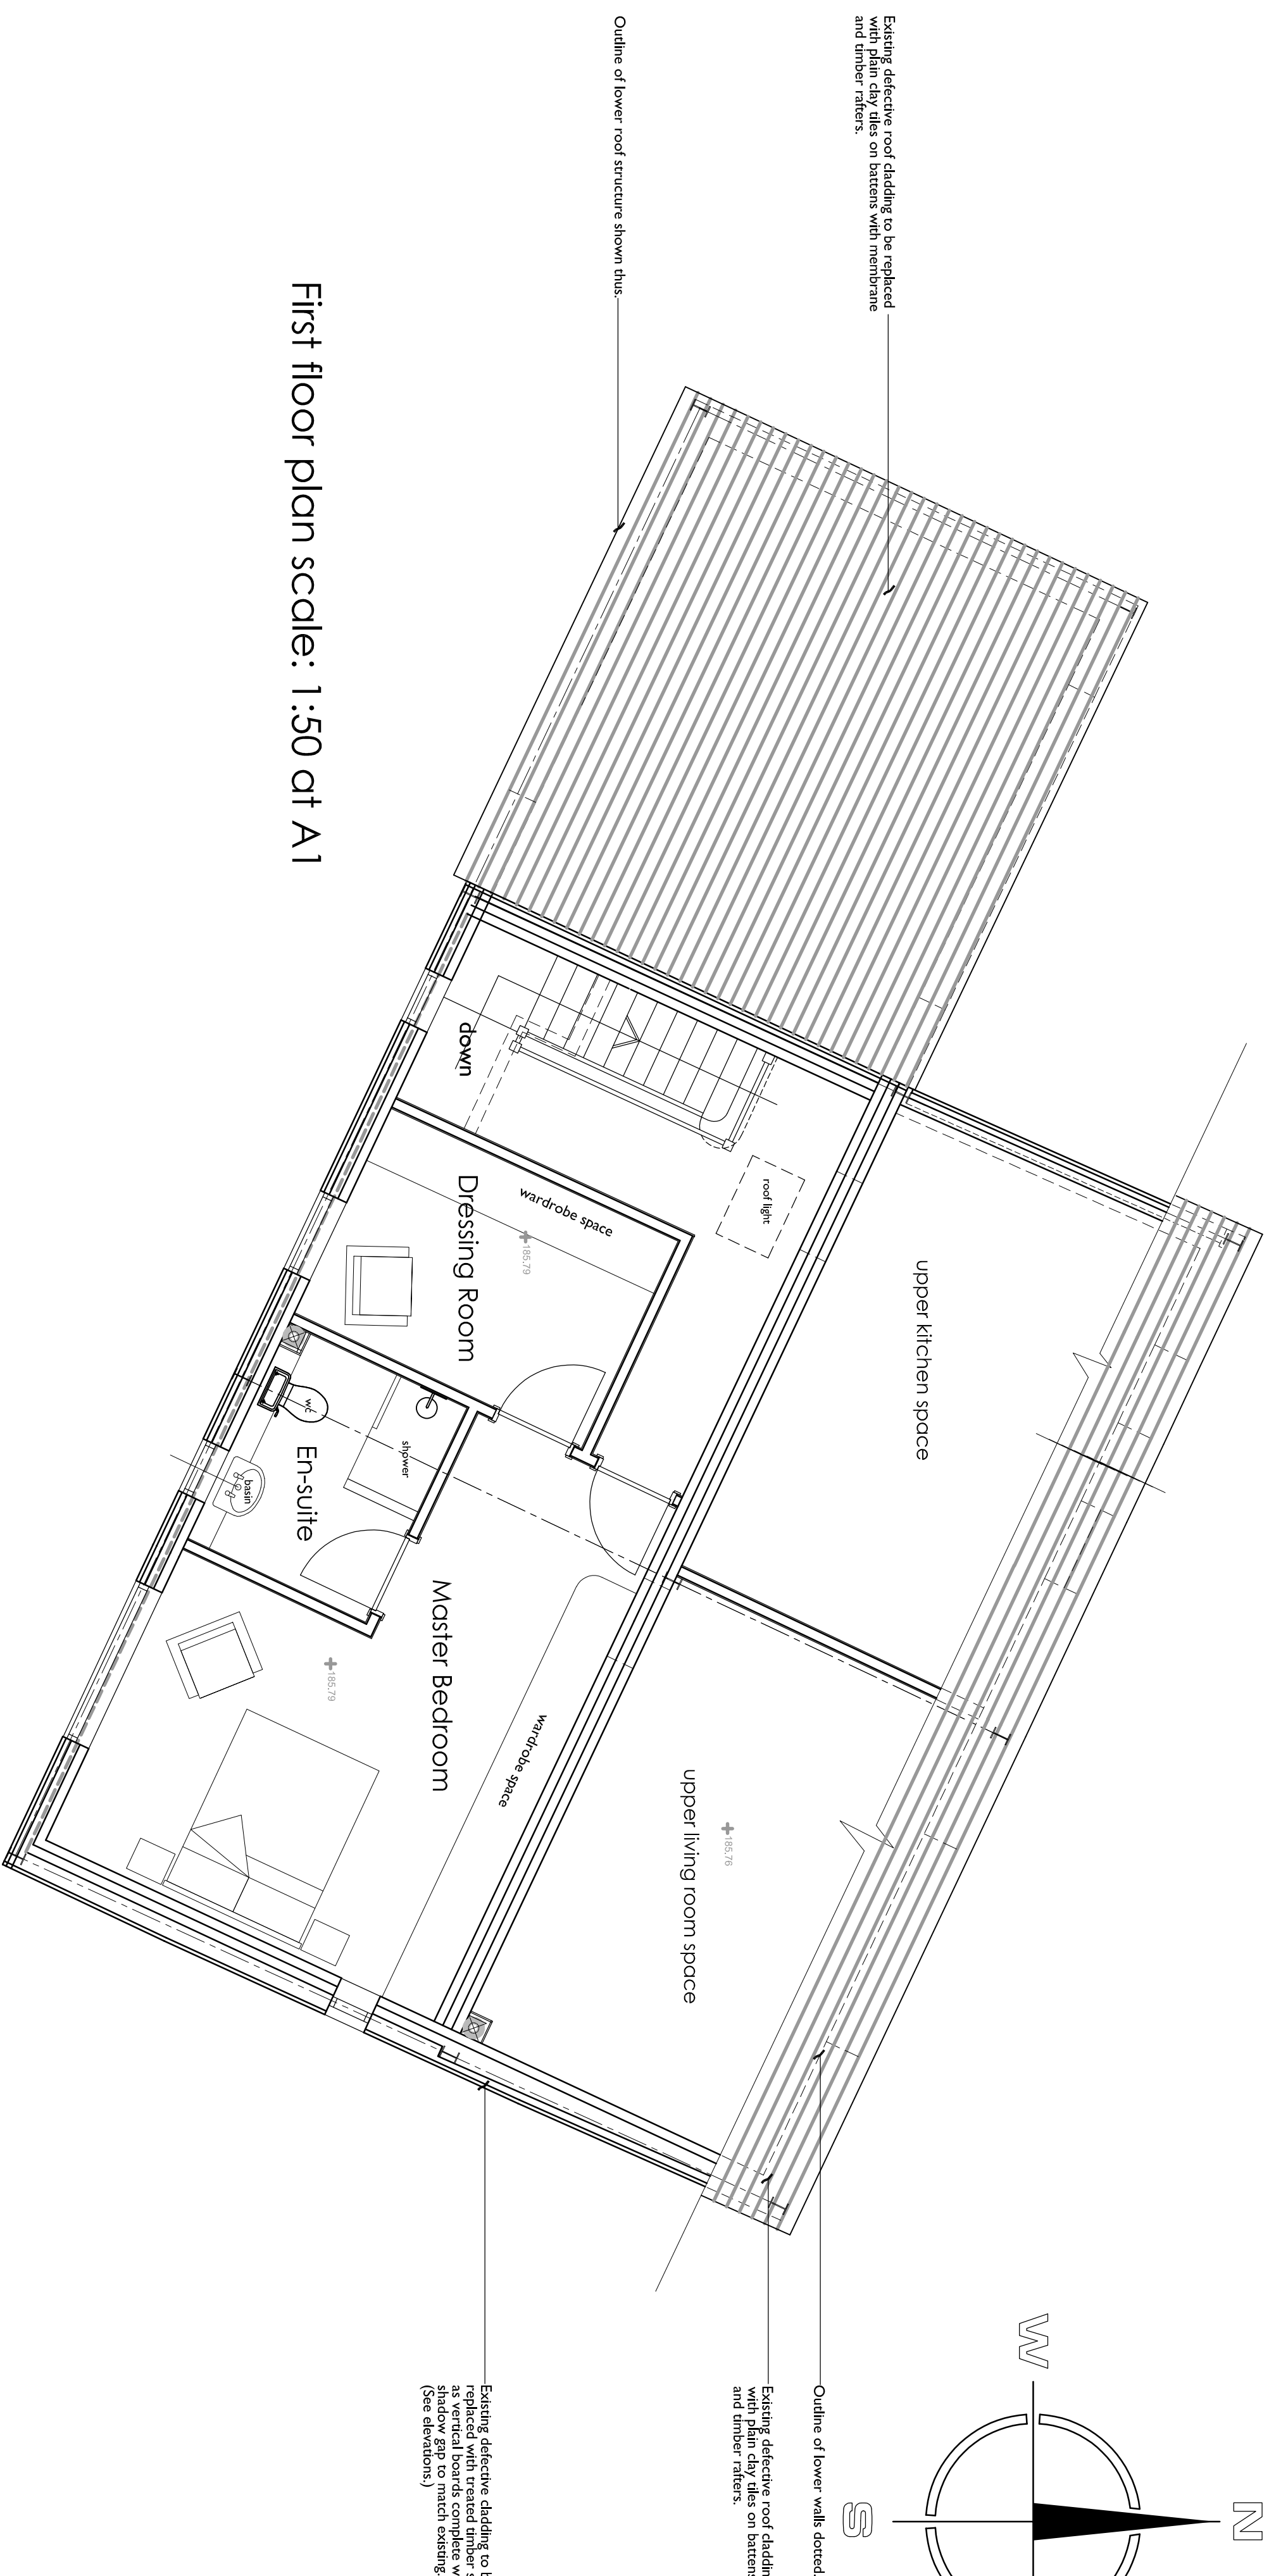


Copyright to this drawing is vested in the Architect and it must not be copied or reproduced without consent. Required dimensions only are to be taken from this drawing. All contractors must visit the site and be responsible for identifying and checking all dimensions relative to their work. Headcraft Architects Ltd are to be advised of any variation between drawings and site conditions. **CLIENTS ARE ADVISED TO CLARIFY DIMENSIONS WITH THE ARCHITECT PRIOR TO SETTING OUT AND NOT TO SCALE FROM THE DRAWING.**



Rev.	Drawn	Comments	Date
A	SM	1) Existing block wall on south-west elevation retained. (Not replaced with new facing brickwork.)	20.04.23

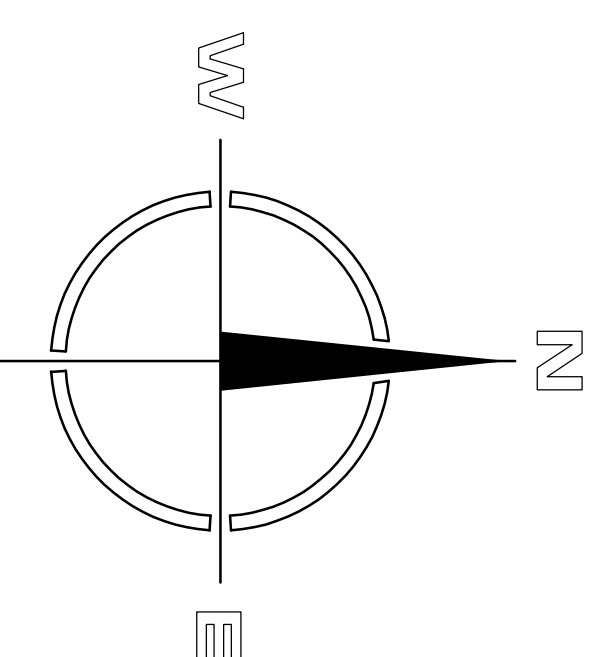

First floor plan scale: 1:50 at A1

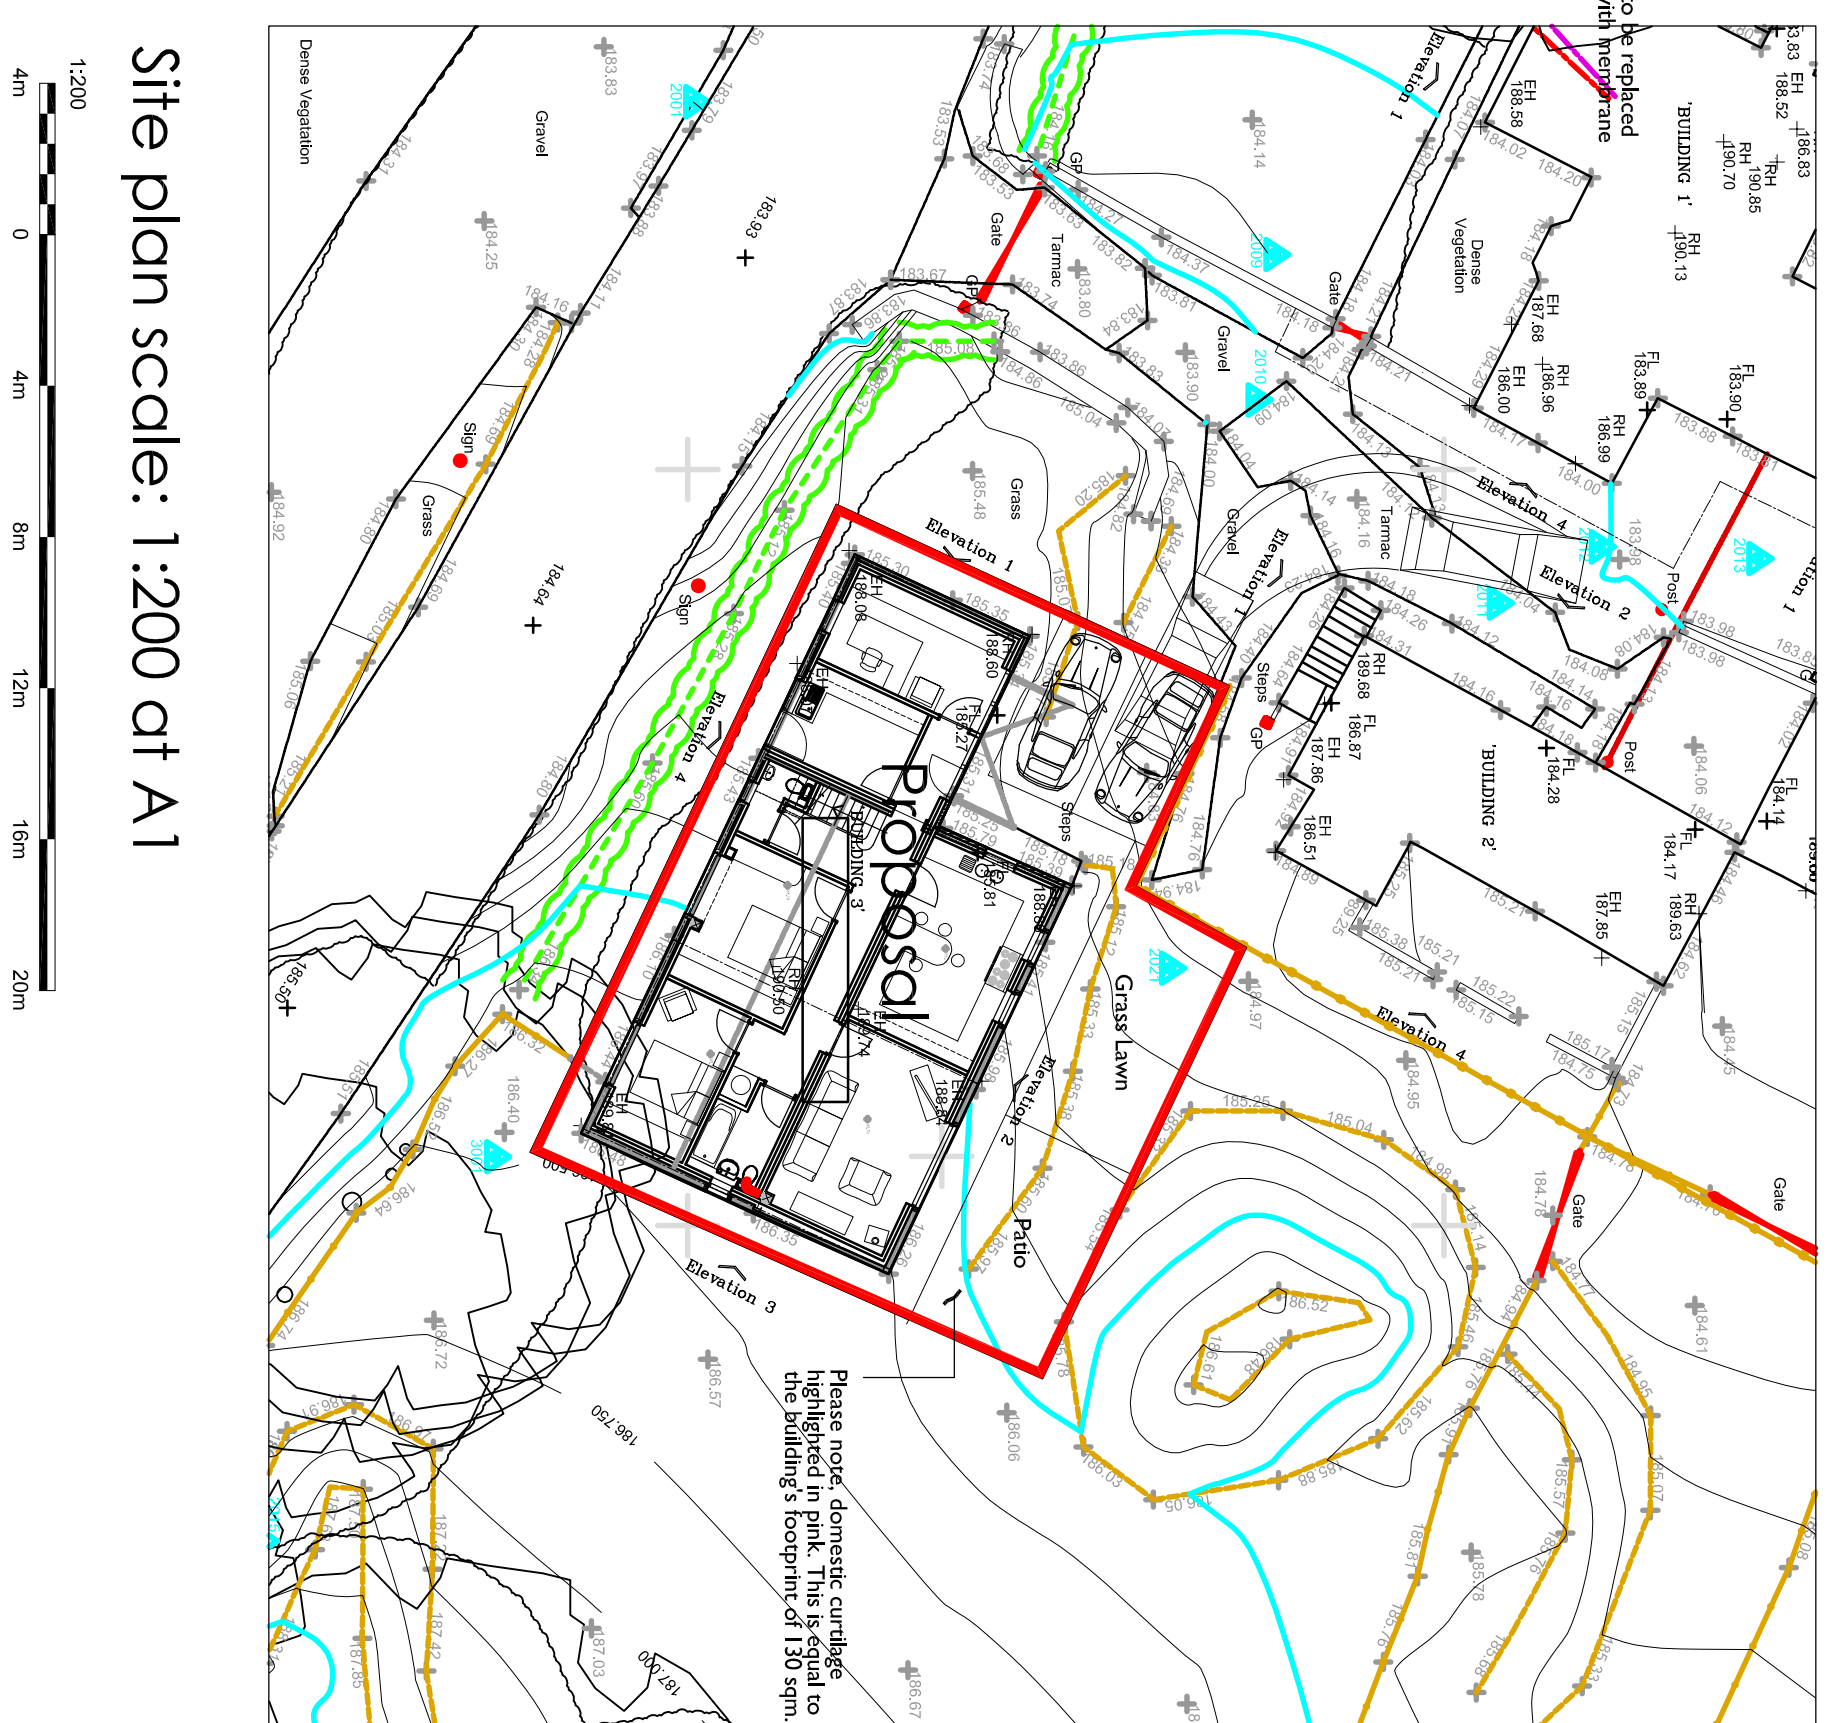

Site plan scale: 1:200 at A1

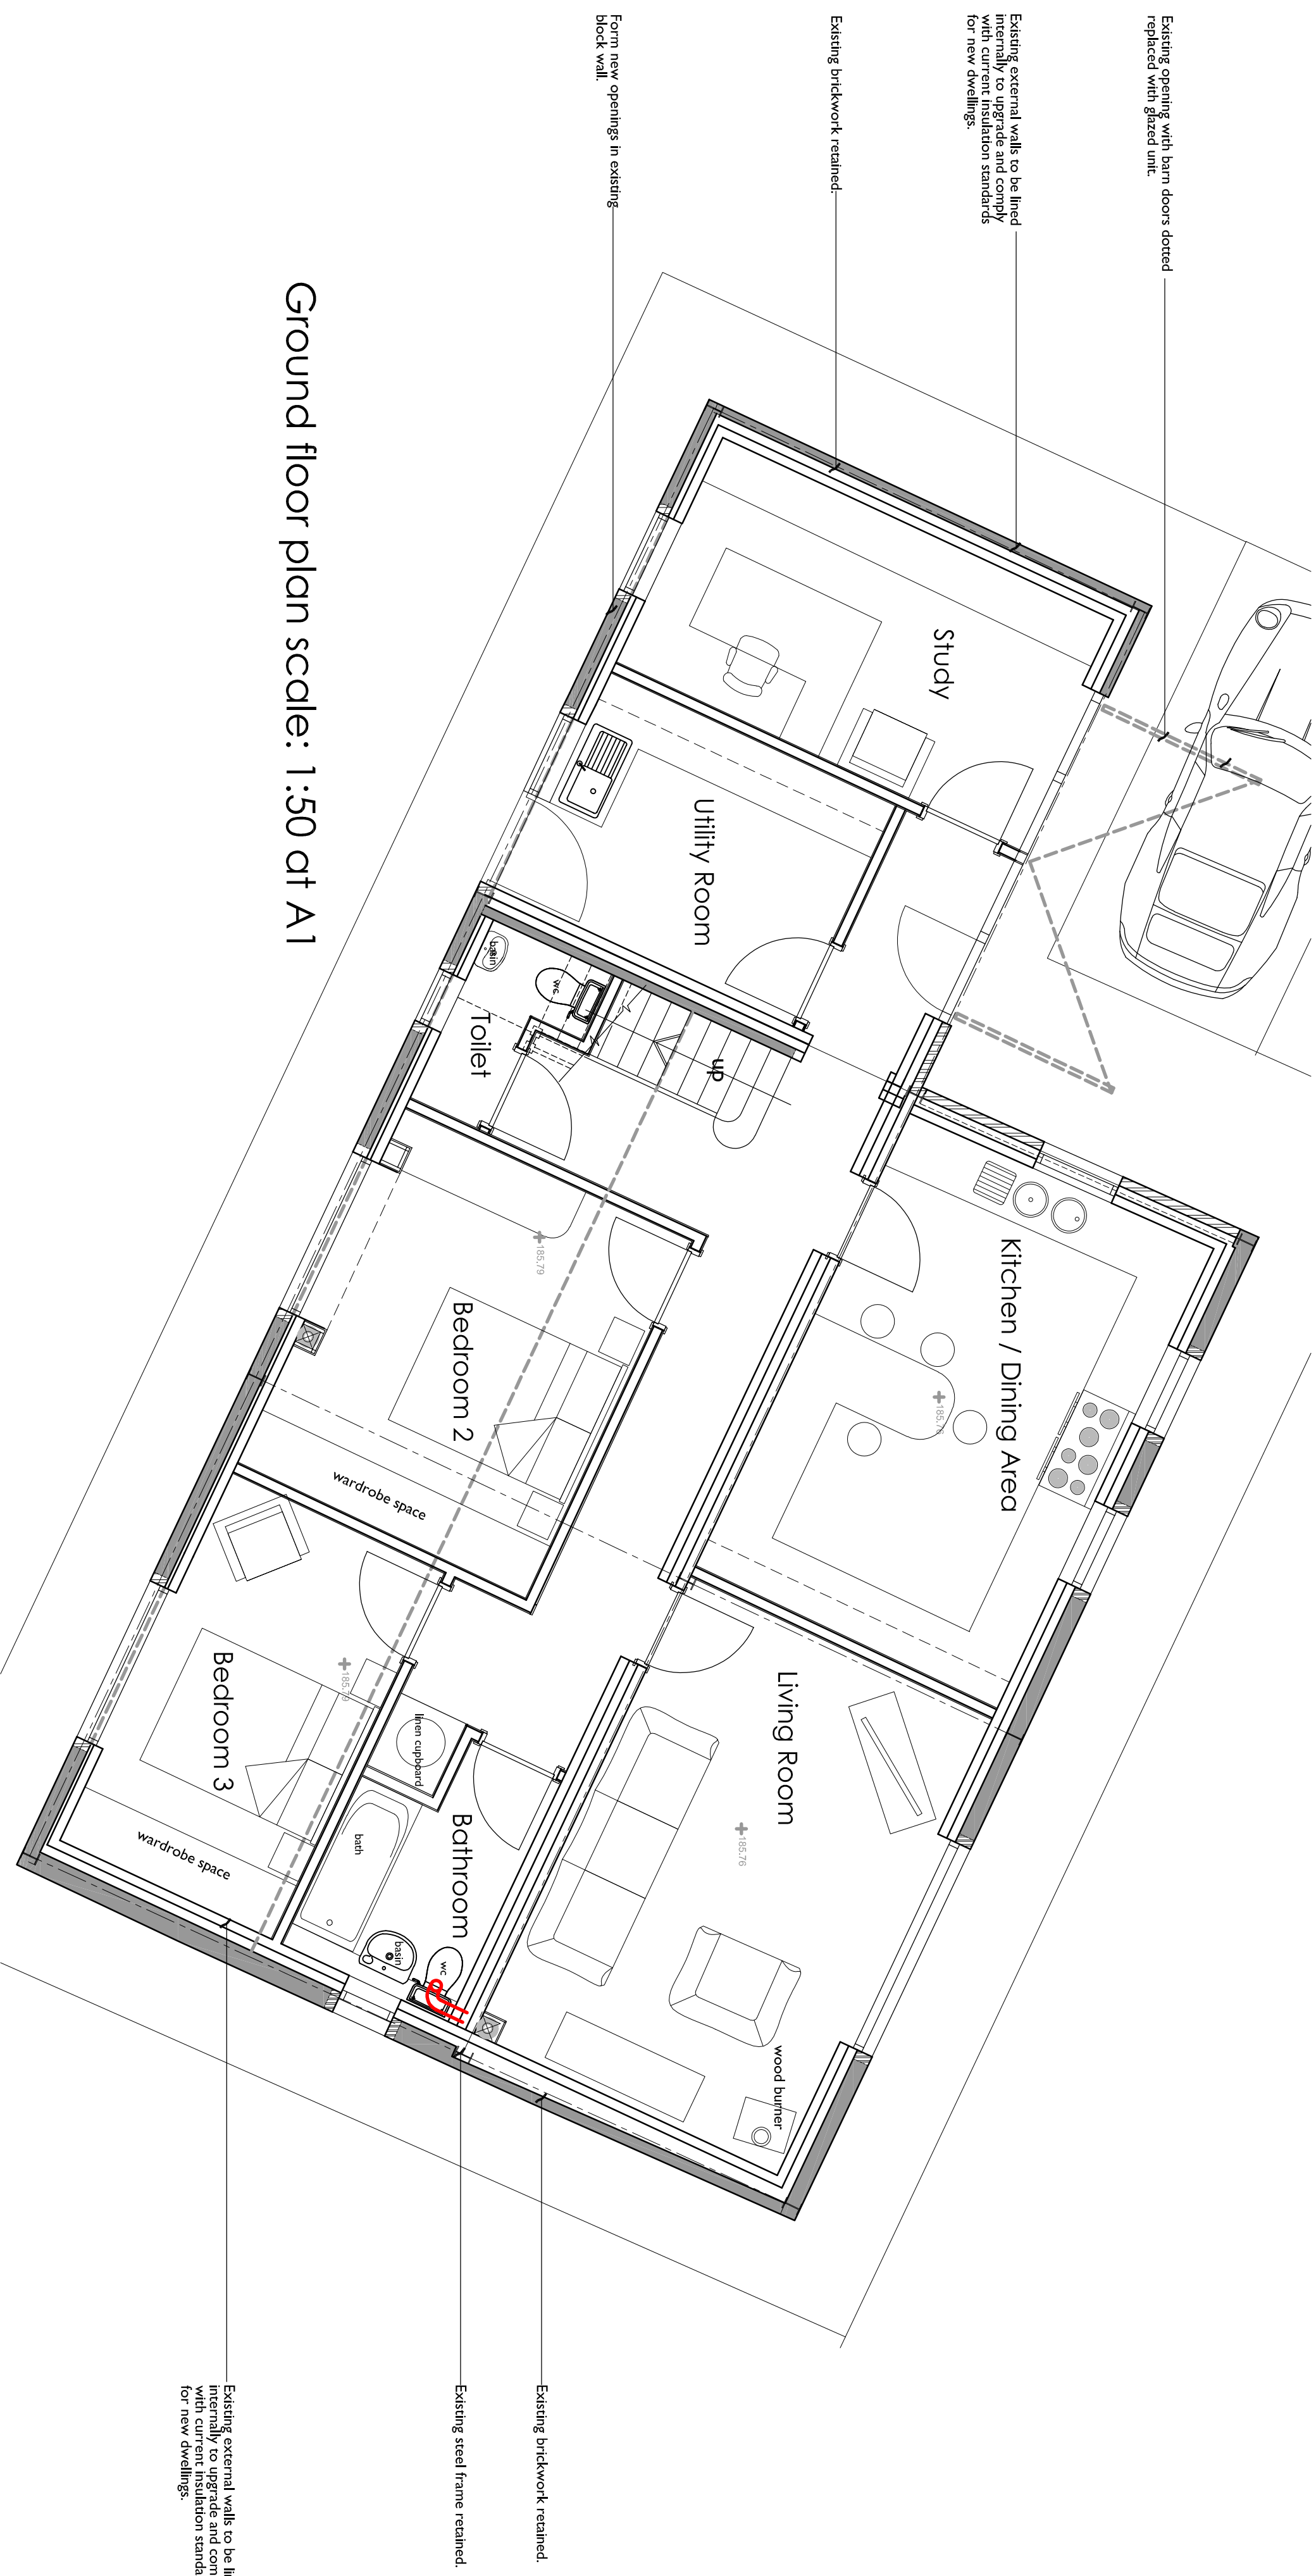 

Ground floor plan scale: 1:50 at A1

Total Gross Internal Area :
162.37 sqm

