




Rev	Down	Comments	Date
A	SM	(Existing black wall on southwest facing brickwork) (Not replaced with new facing brickwork)	20/04/23

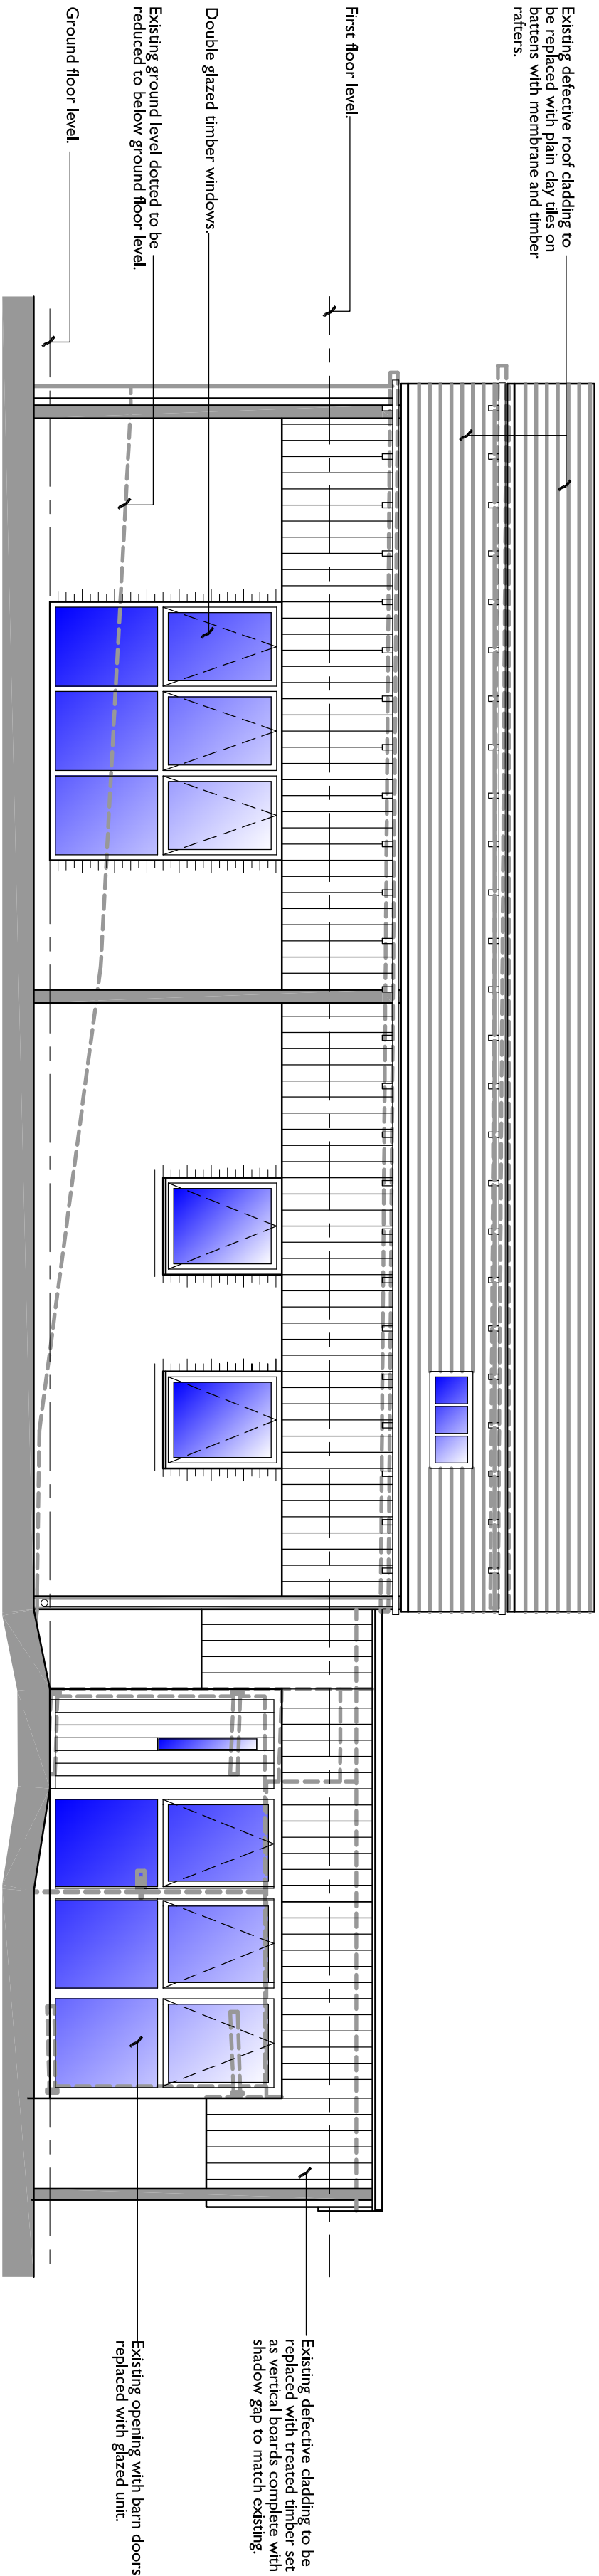


North east elevation scale: 1:50 at A1

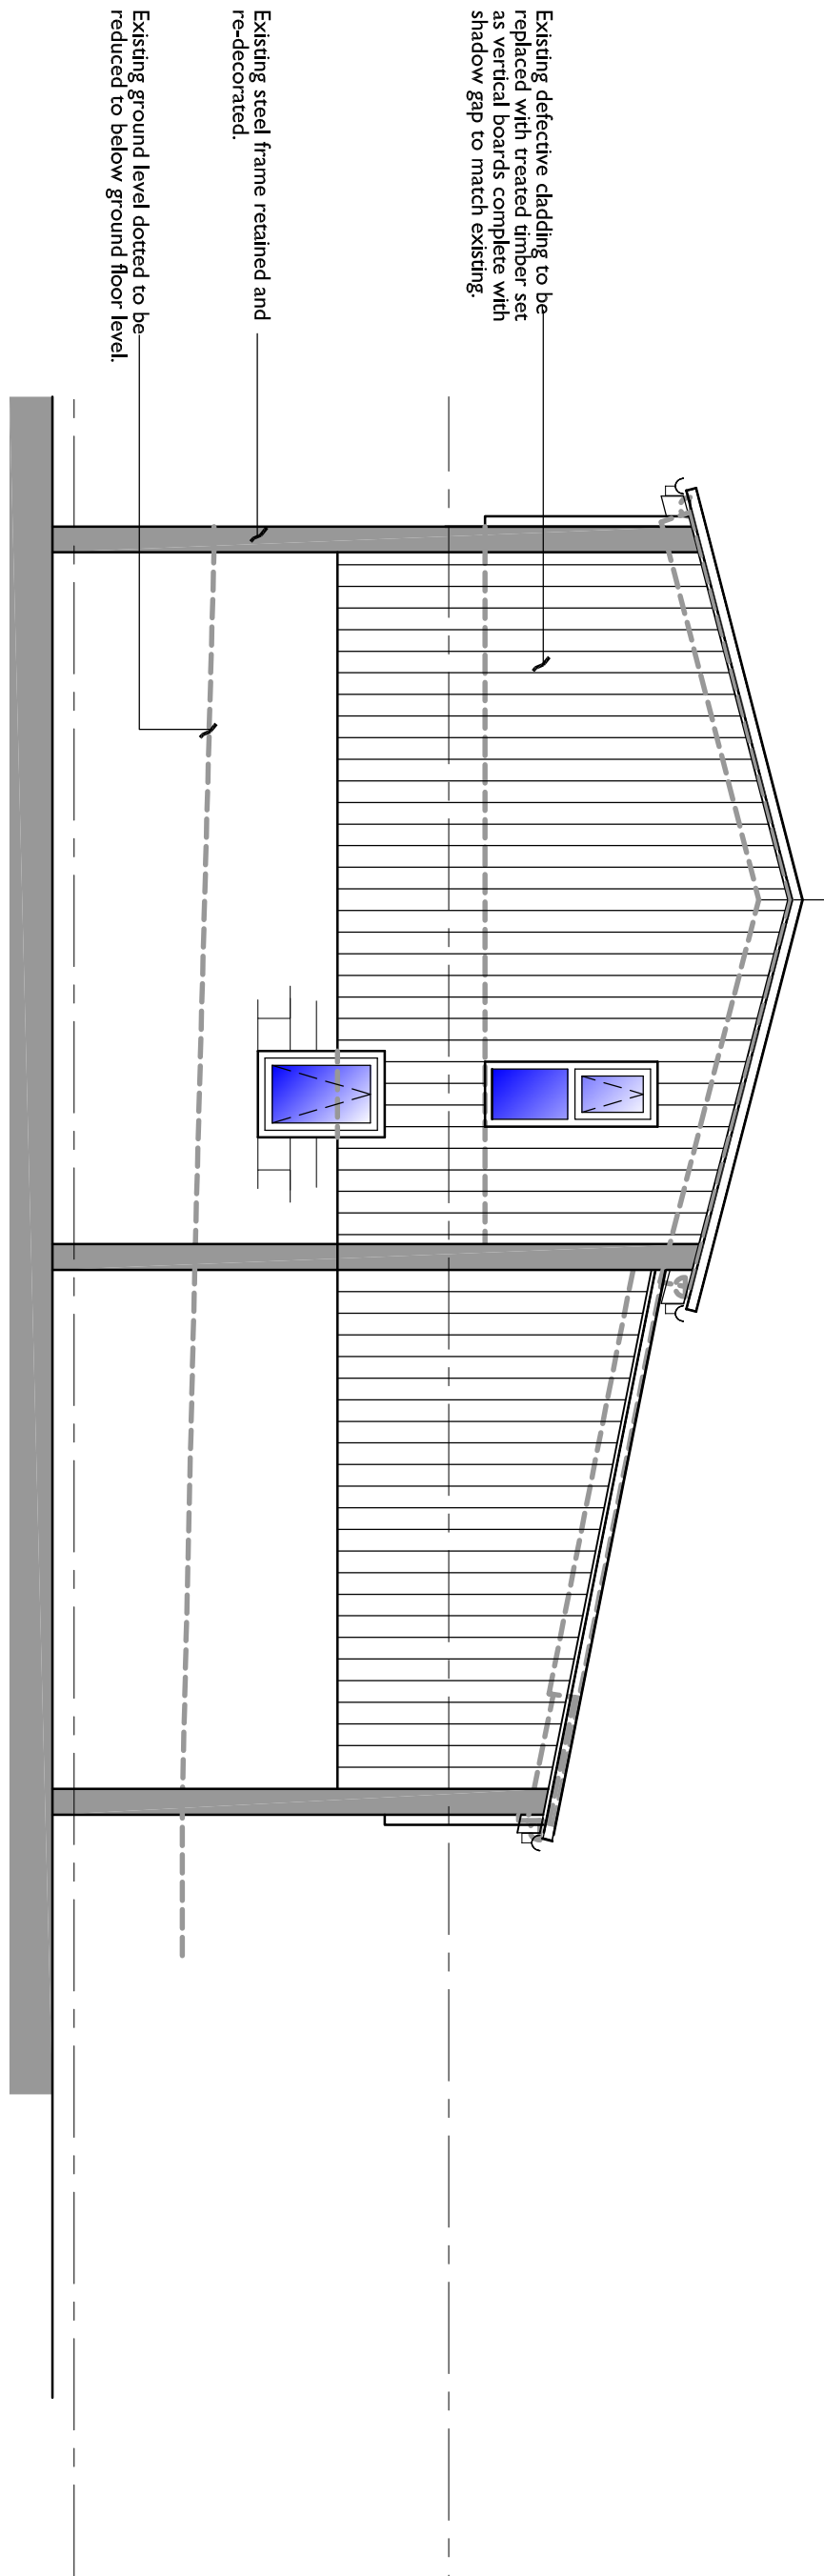


South east elevation scale: 1:50 at A1

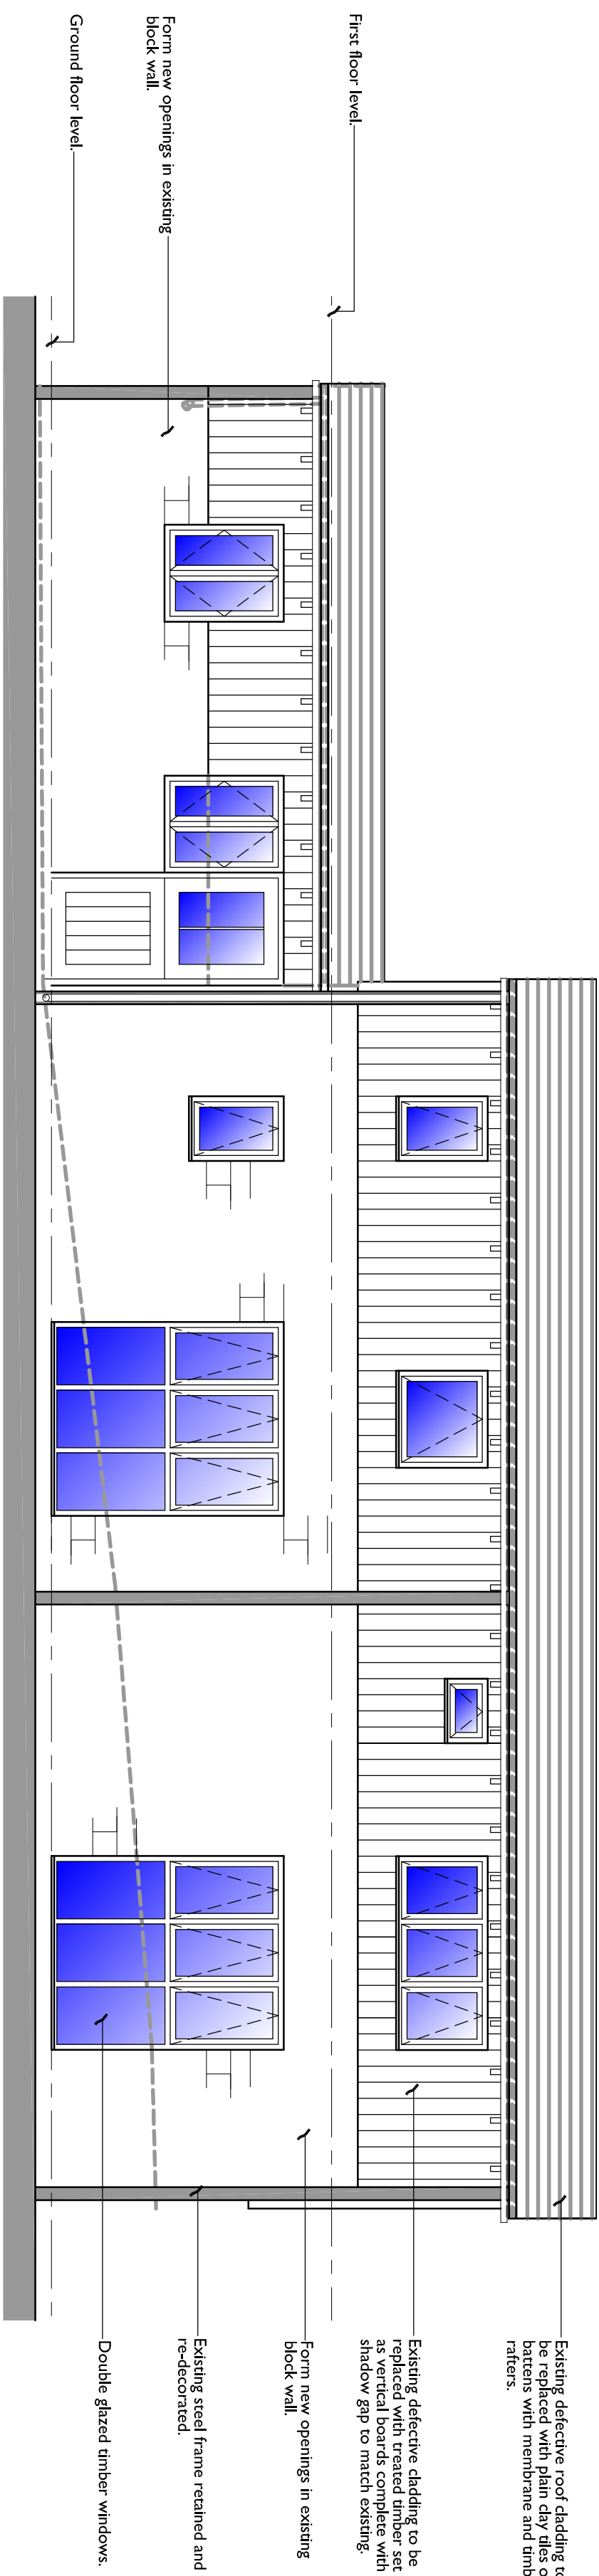

South west elevation scale: 1:50 at A1

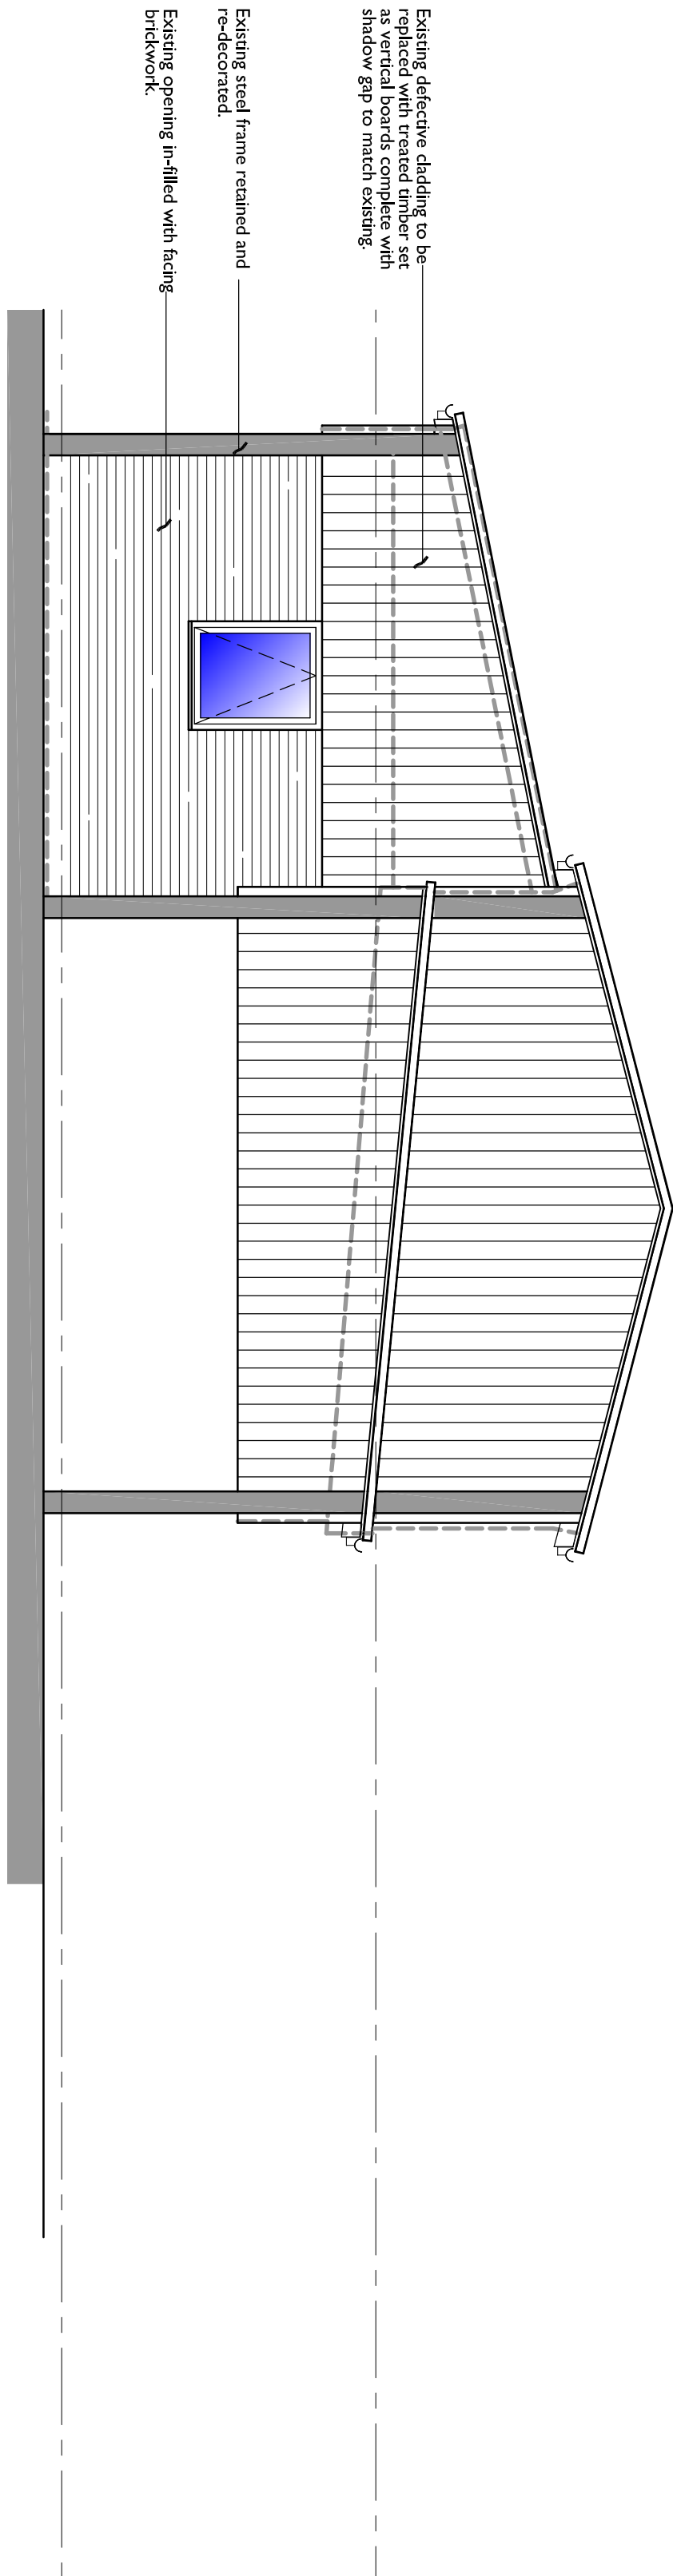

North west elevation scale: 1:50 at A1

 

Hewitt&Carr Architects

A. Design&Architects 117-19 Leek Road | Cheddale | ST10 1JE
T. 0153 575589
E. enquiries@hccarchitects.co.uk
W. www.hccarchitects.co.uk

Client
The Estate of Martha Doris Beardmore
Alcock Deceased C/O NICHOLAS JOHN
Project
Conversion of Class 'Q' Barn,
Rakeway Farm, Rakeway Road, Cheddale,
Staffordshire.

Title
Elevations

Date
PLANNING
March 2023
Scale @A1 1:50

Project No.
01249 PL(0)02

Rev
A