




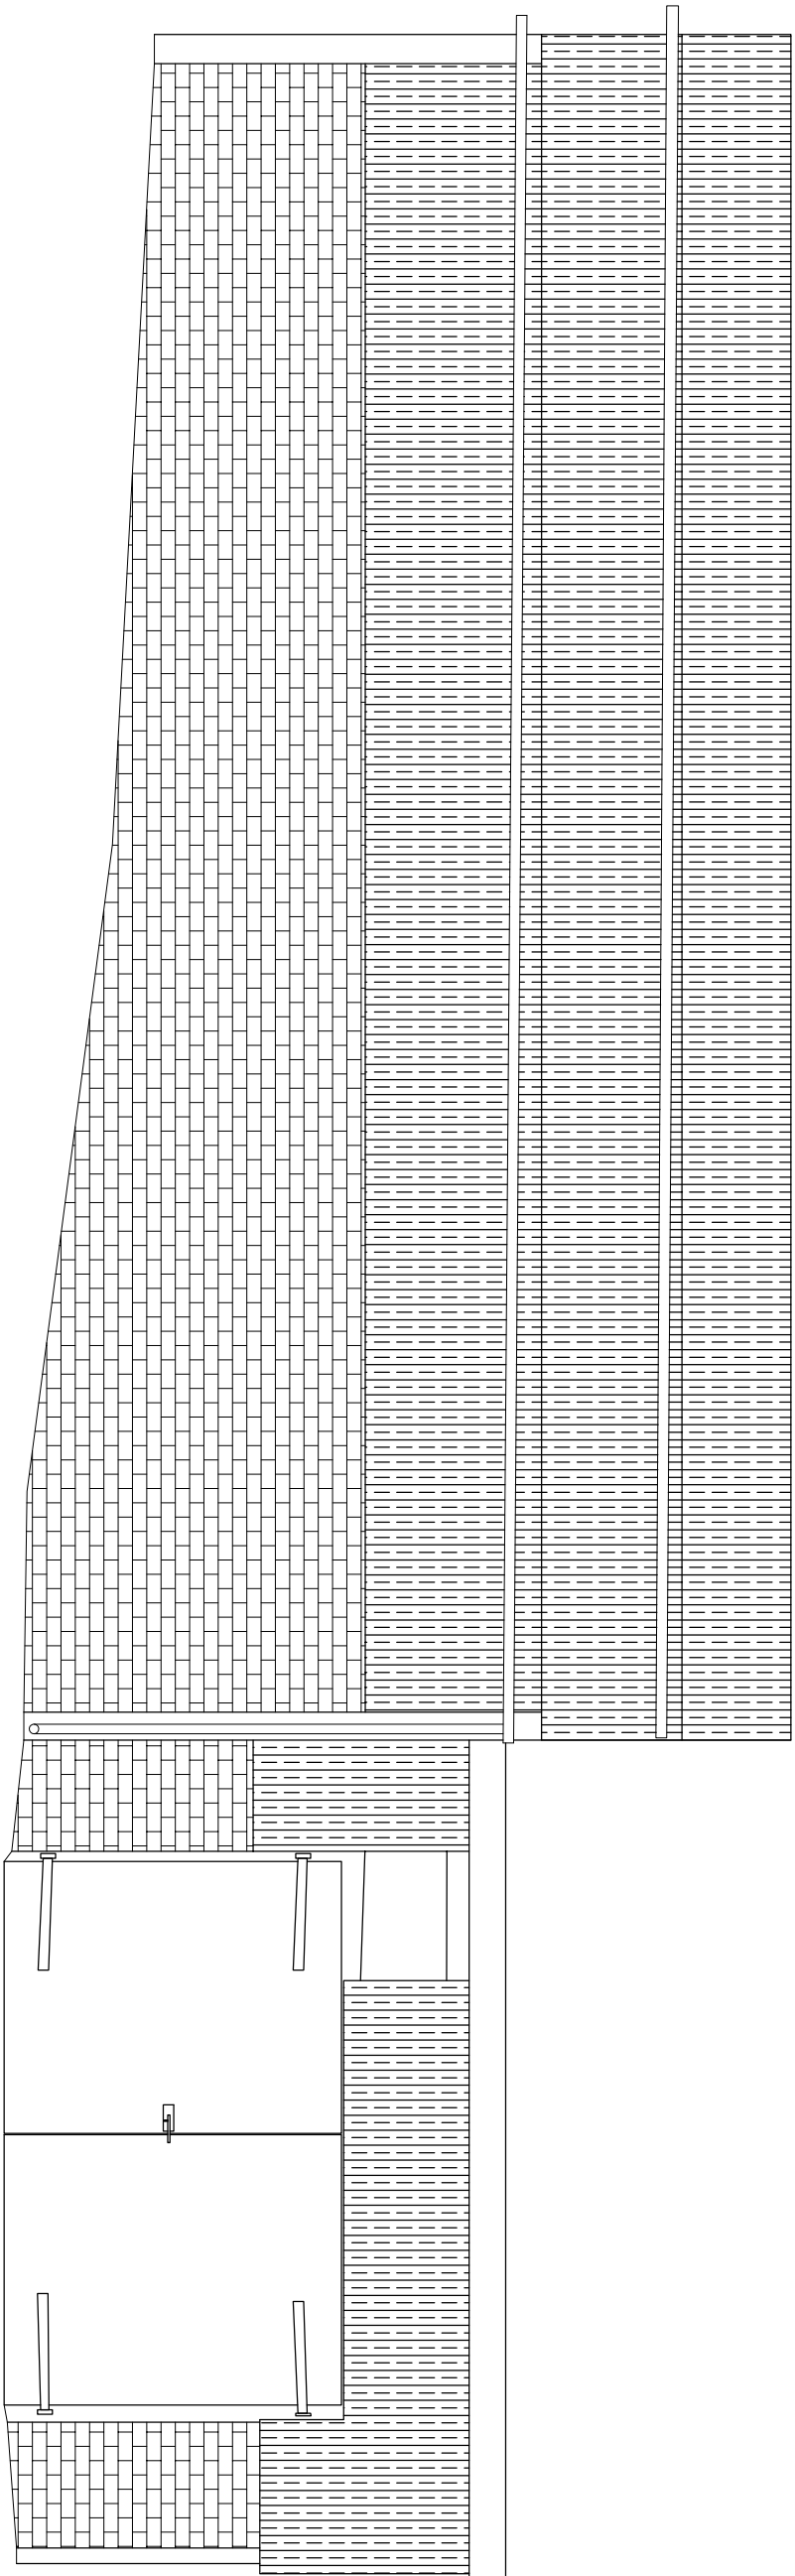


Front Elevation 1:50

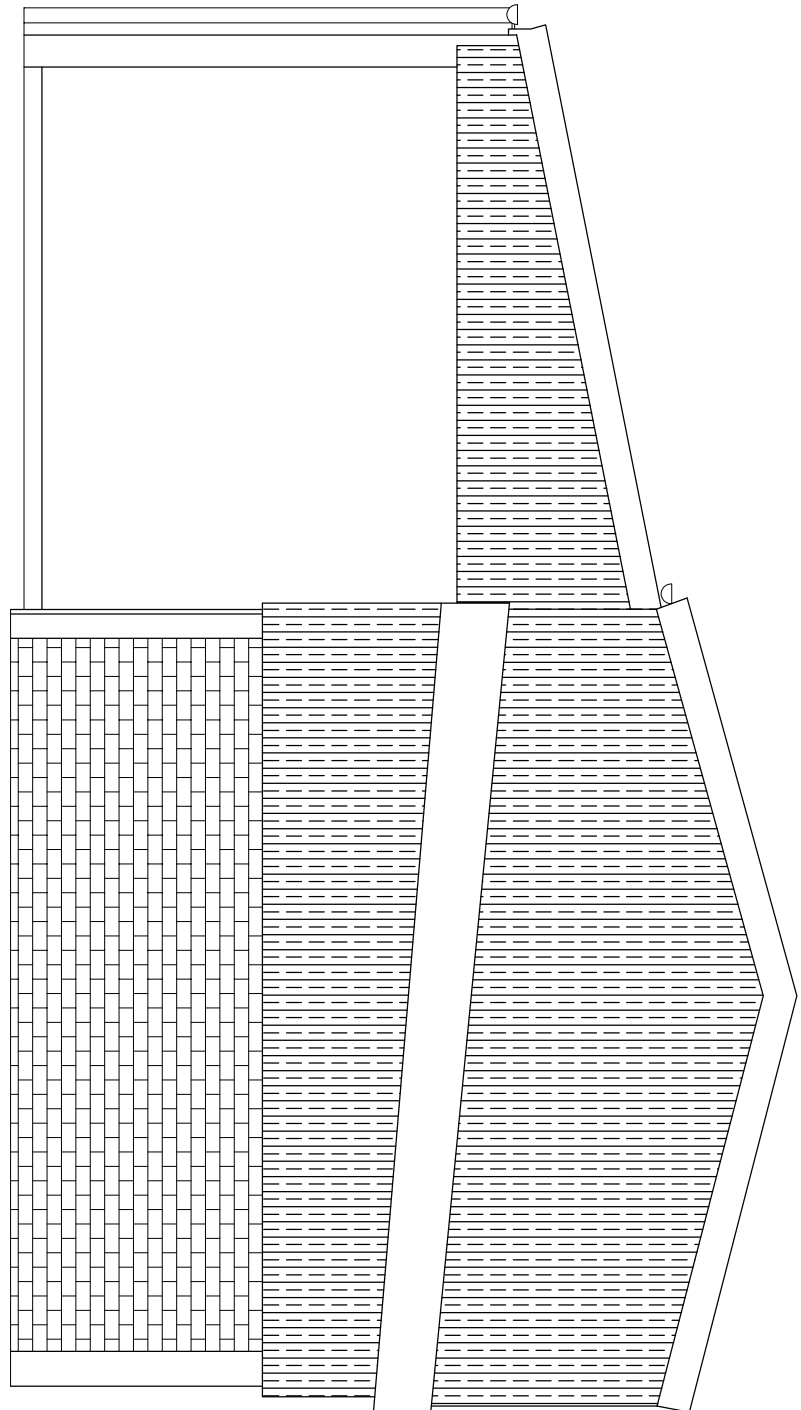

Side Elevation 1:50

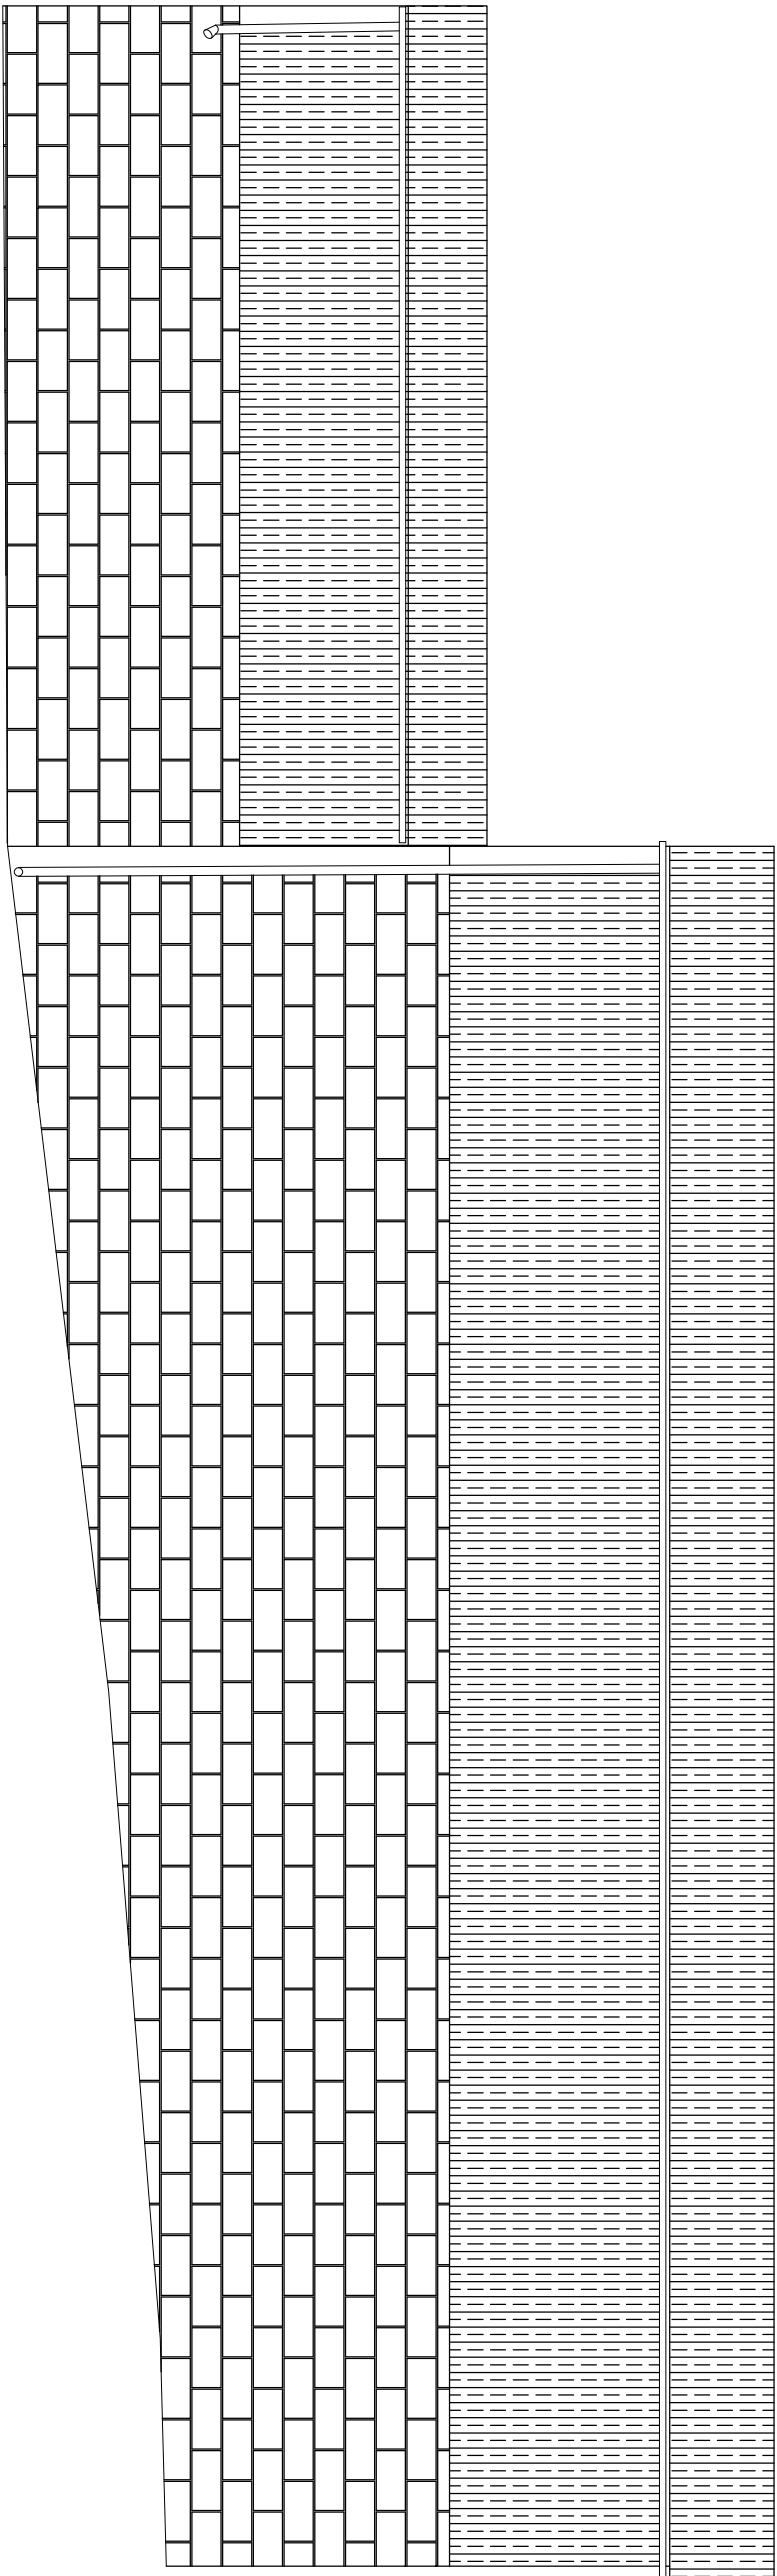


Rear Elevation 1:50

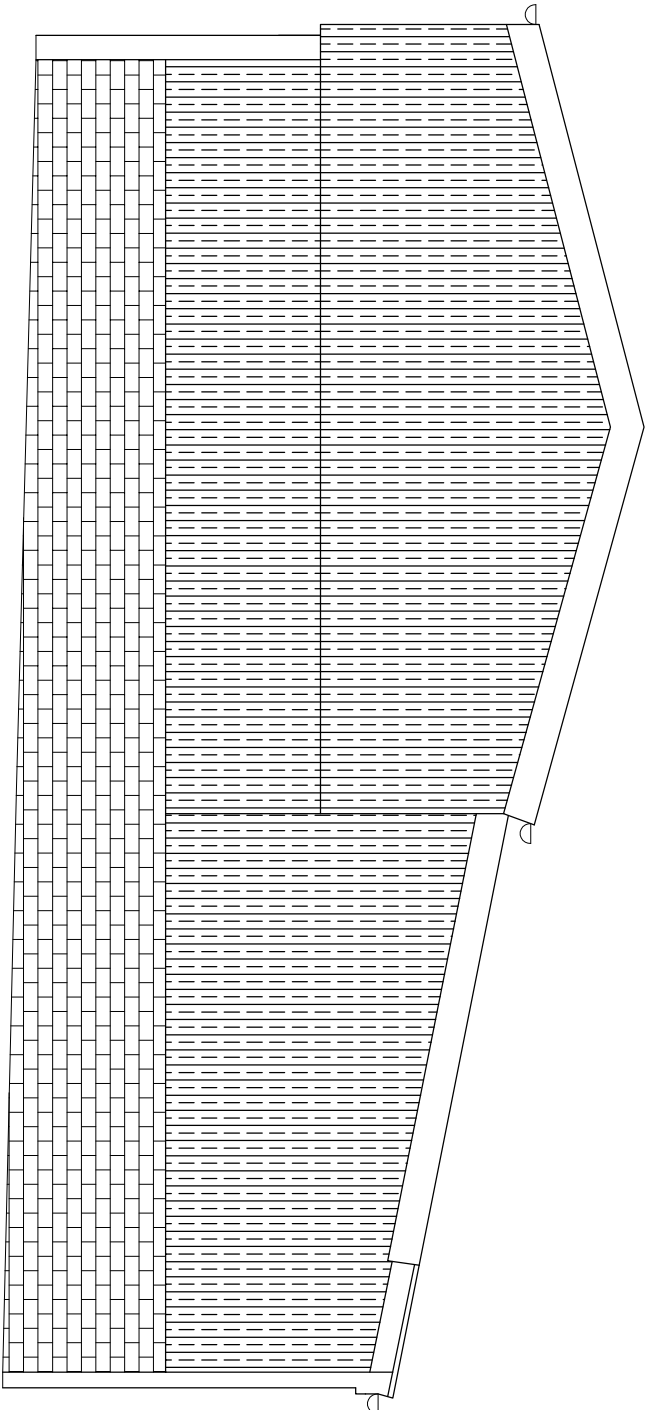


Side Elevation 1:50



Ground Floor Plan 1:50

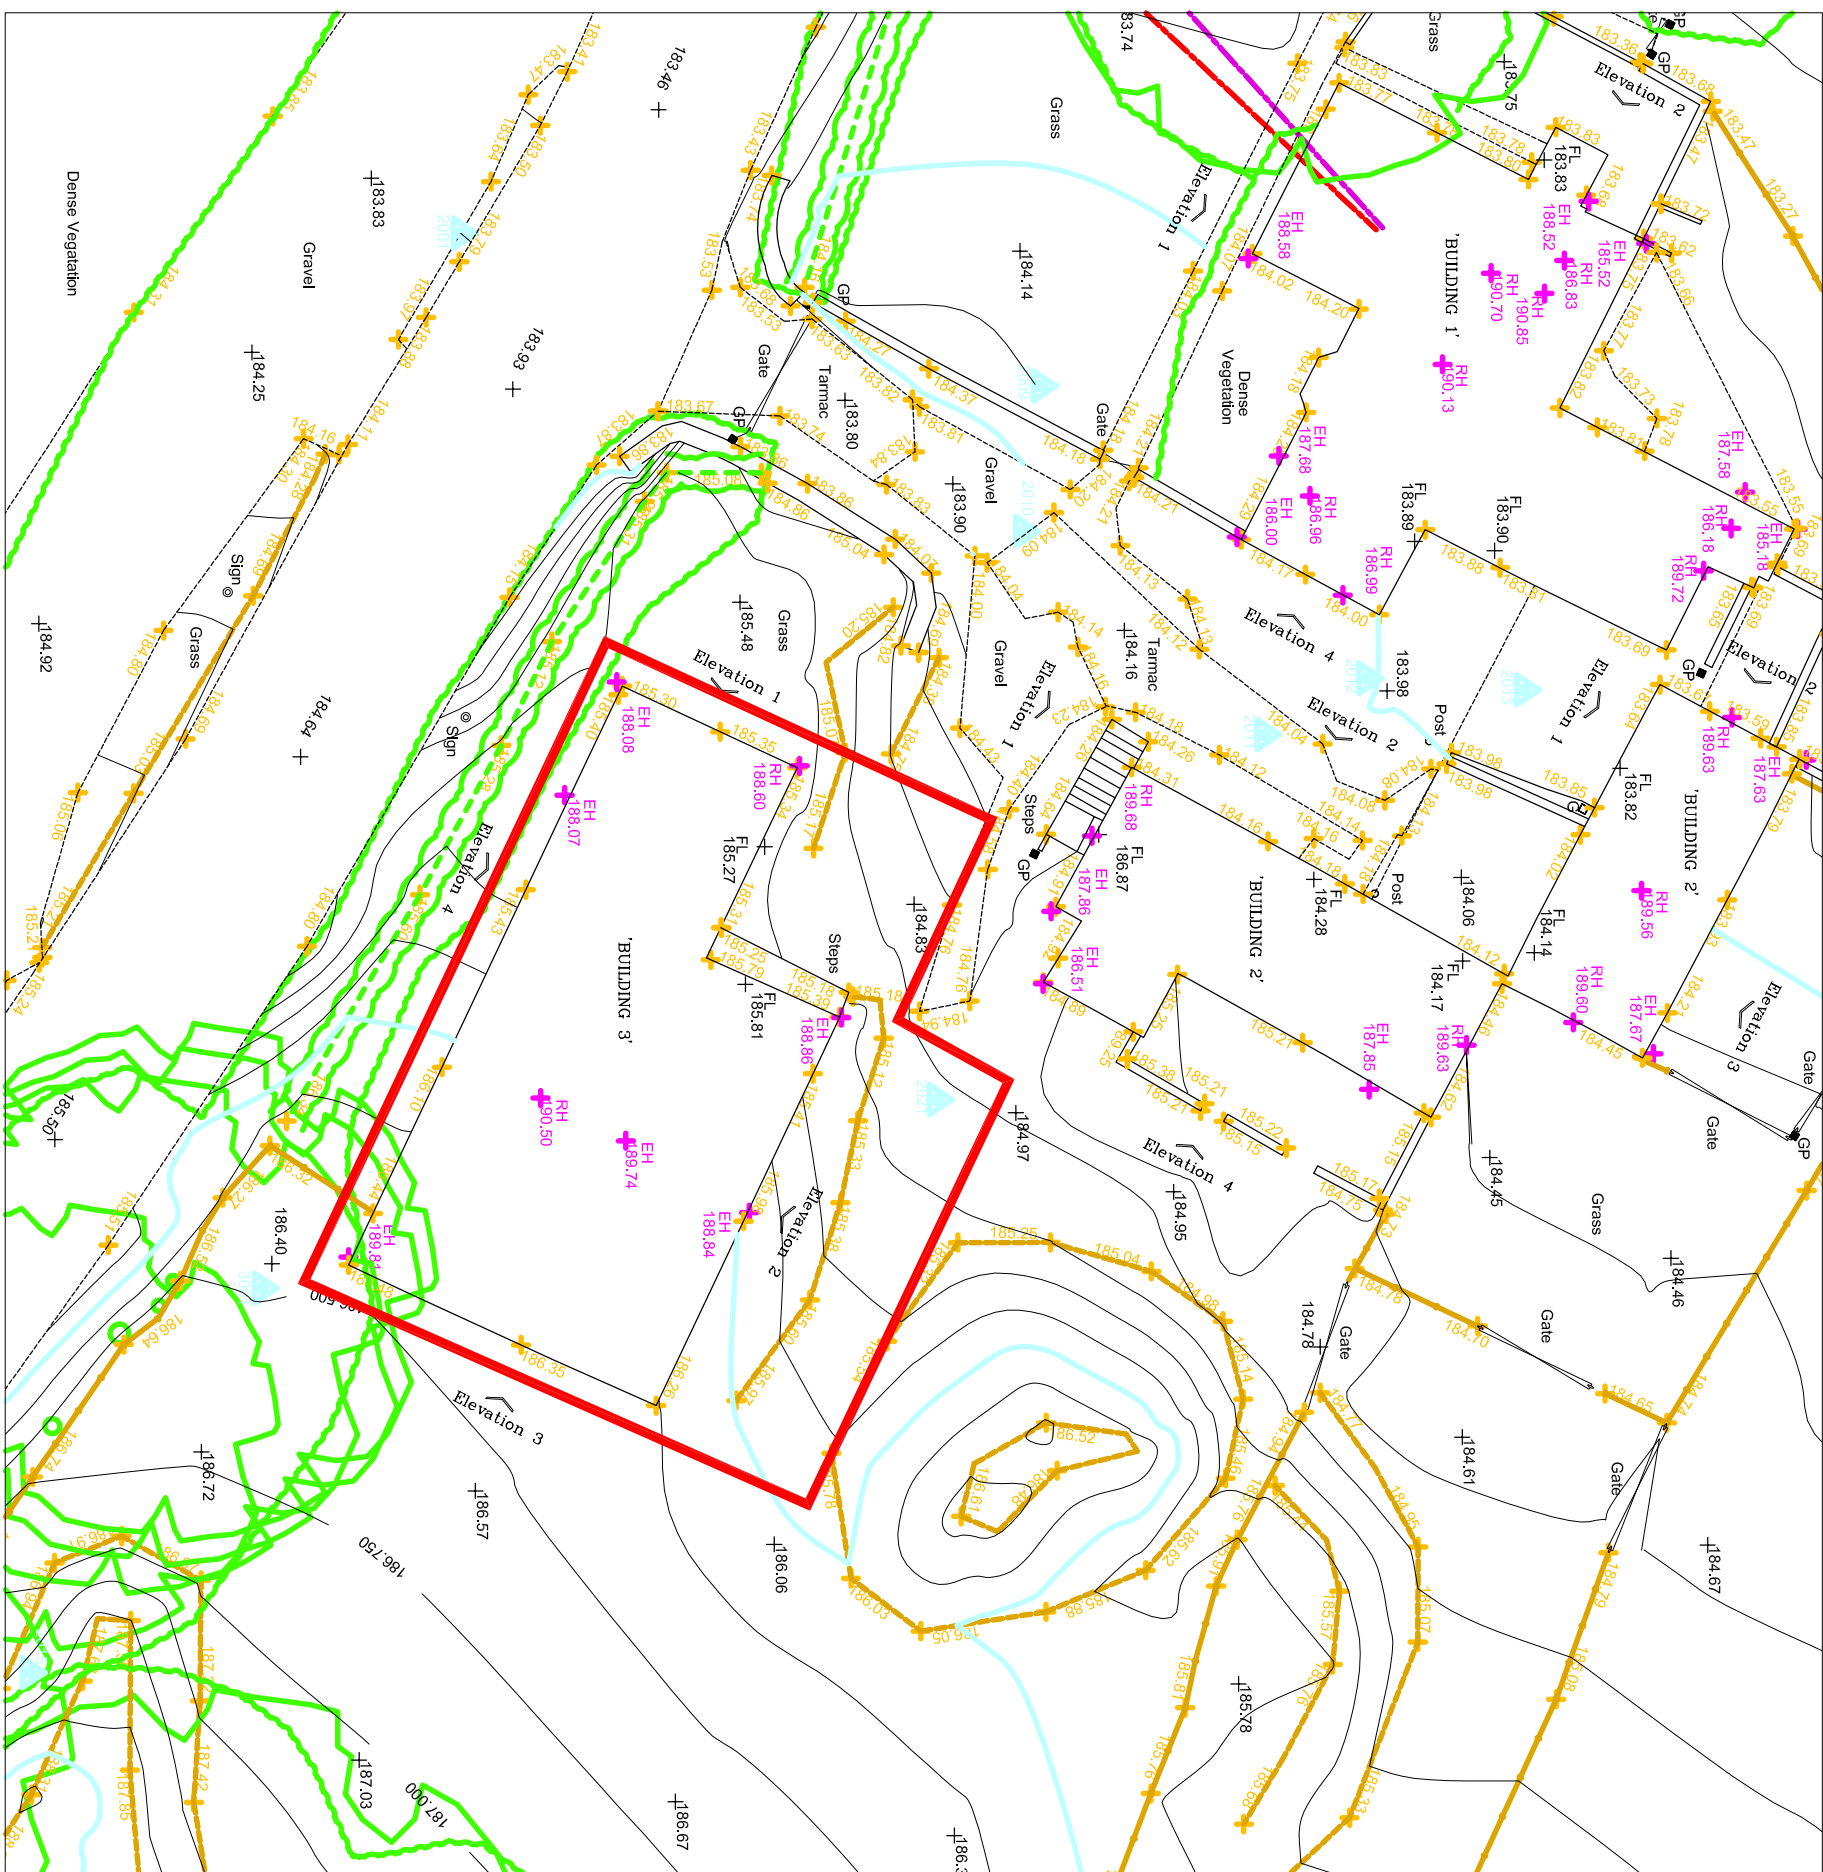

Site Plan 1:200

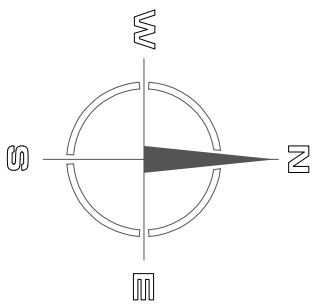

Hewitt&Carr Architects
A: Design House 117-19 Leek Road | Cheddle ST10 1JE
T: 0153 523889
E: enquiries@hcaarchitects.co.uk
W: www.hcaarchitects.co.uk

Client: The Estate of Martha Doris Beardmore
Project: Alcock Deceased C/O NICHOLAS JOHN
Conversion of Class 'Q' Barn,
Rakeway Farm, Rakeway Road, Cheddle,
Staffordshire.
Title: Plans & Elevations as Existing

Date: November 2023
Scale: A/A As Stated
Project No: 01249
Drawing No: PL(0)03