




A1

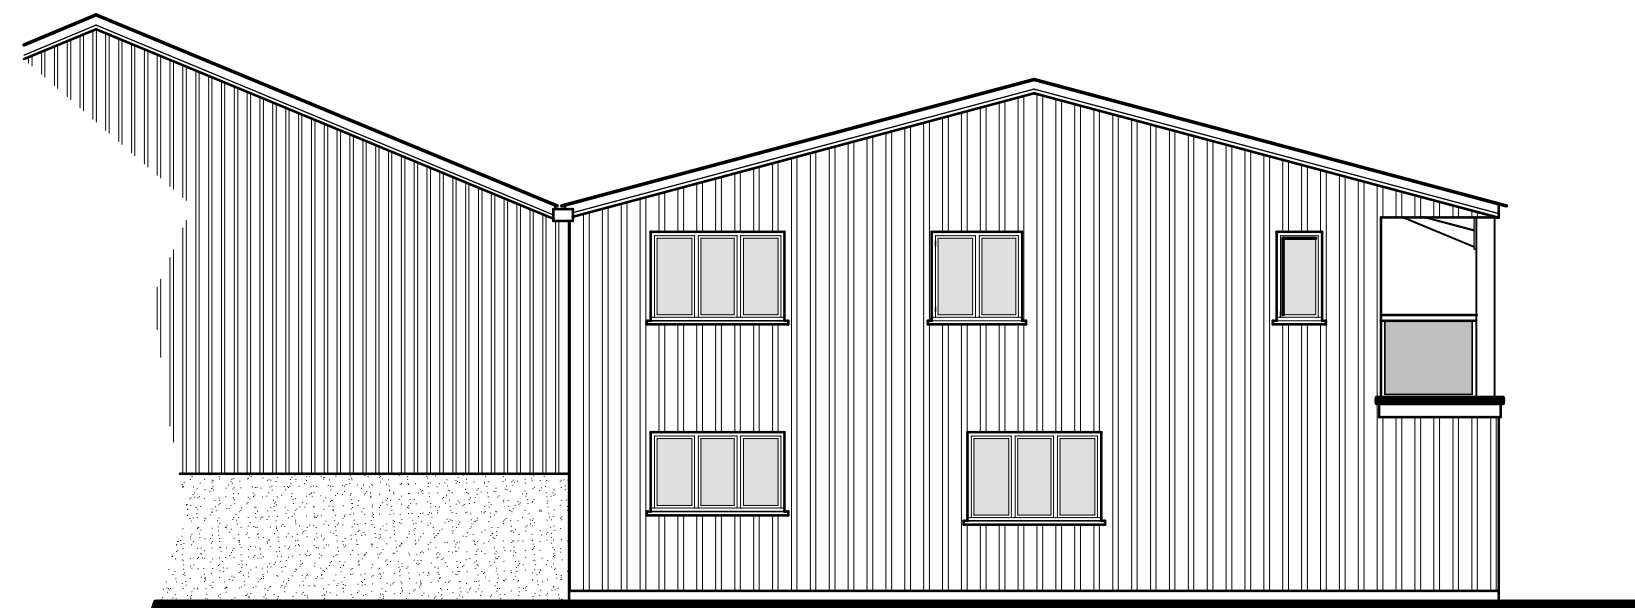


North elevation 1:100

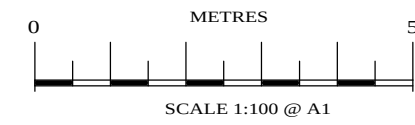

East elevation 1:100

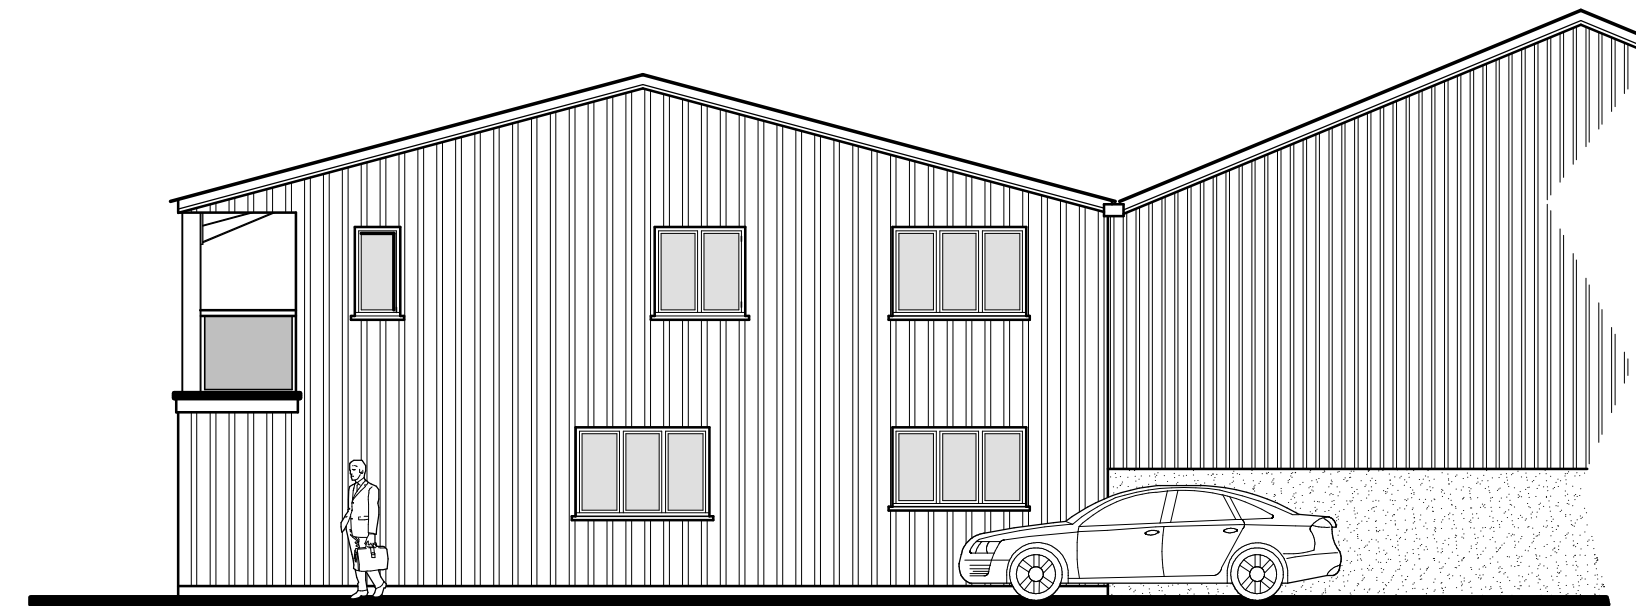


West elevation 1:100


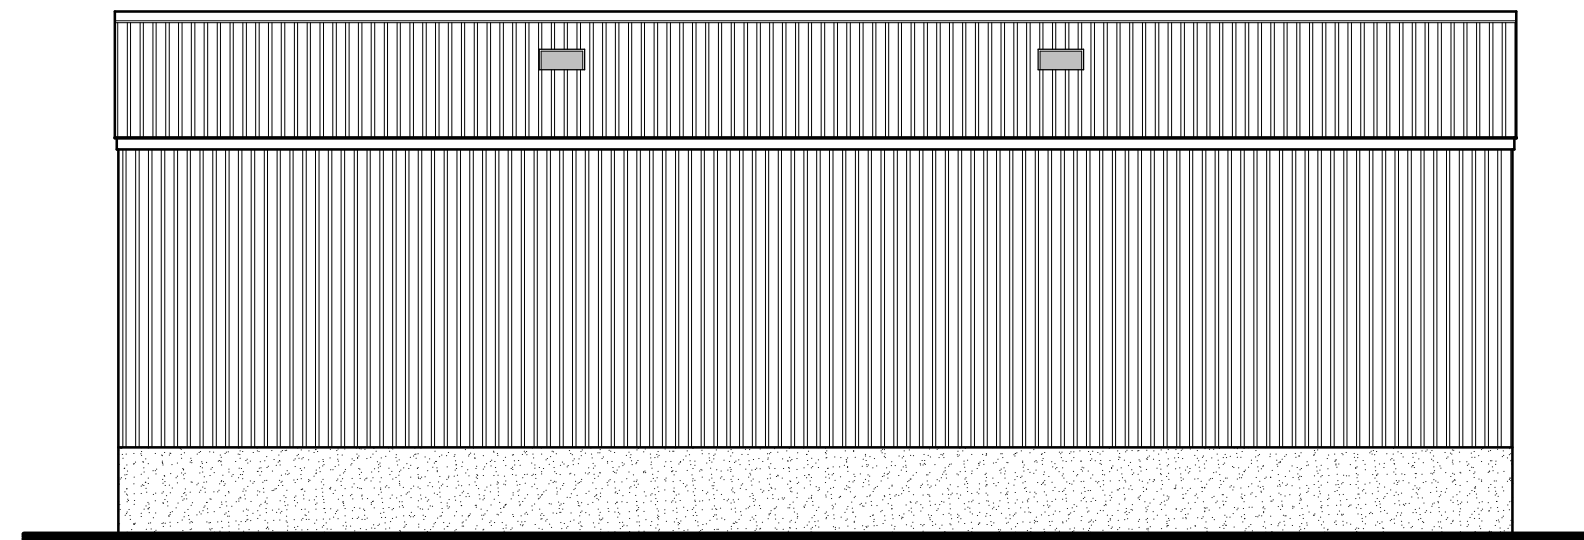


South elevation 1:100


Existing second span agricultural building to the south side of the proposal omitted for clarity

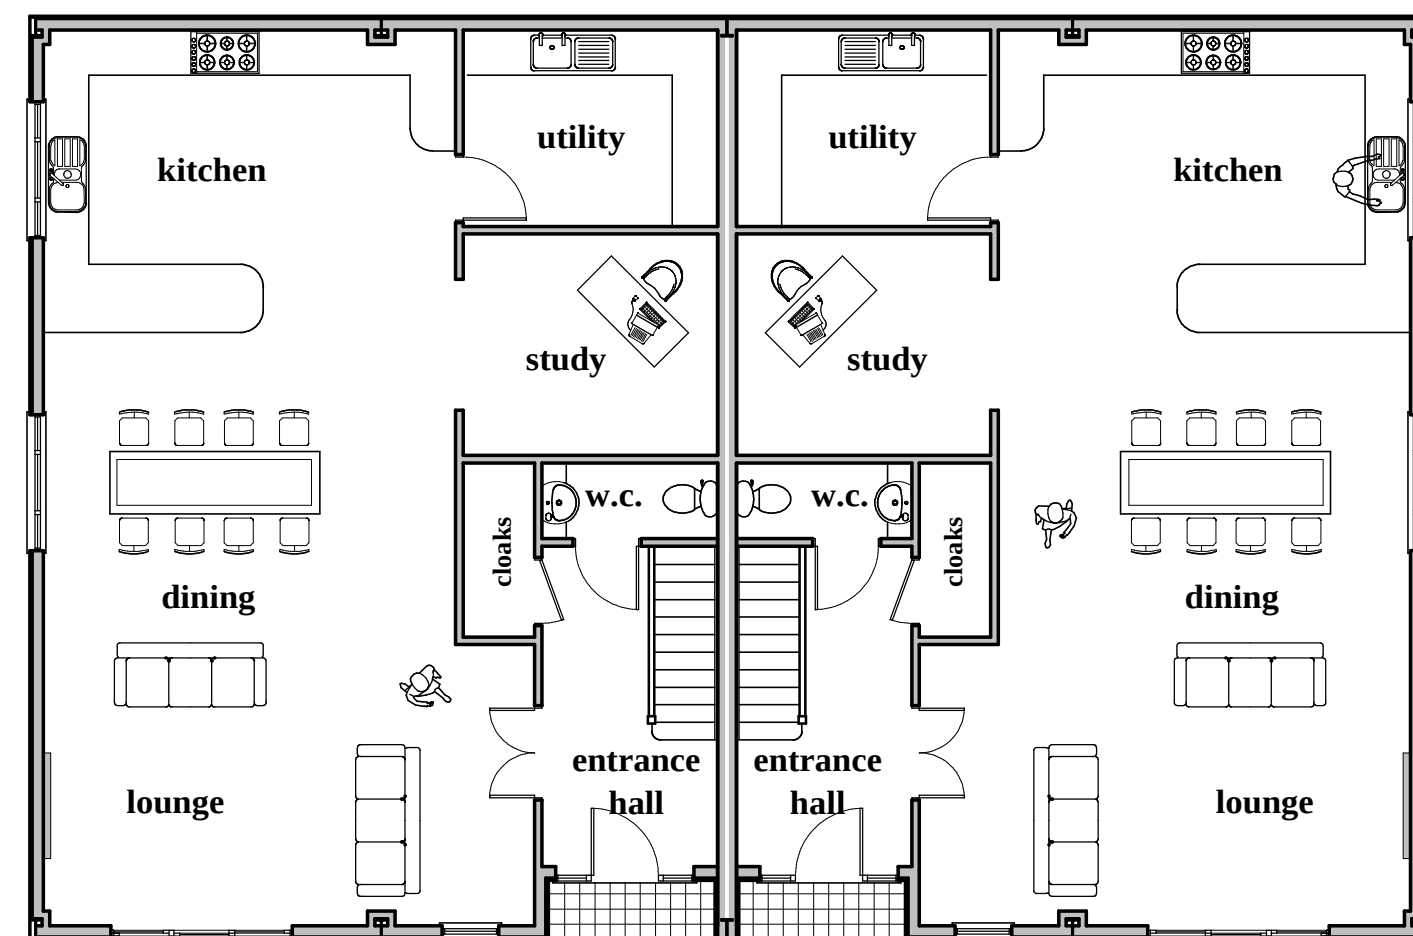


Ground floor Plan 1:100

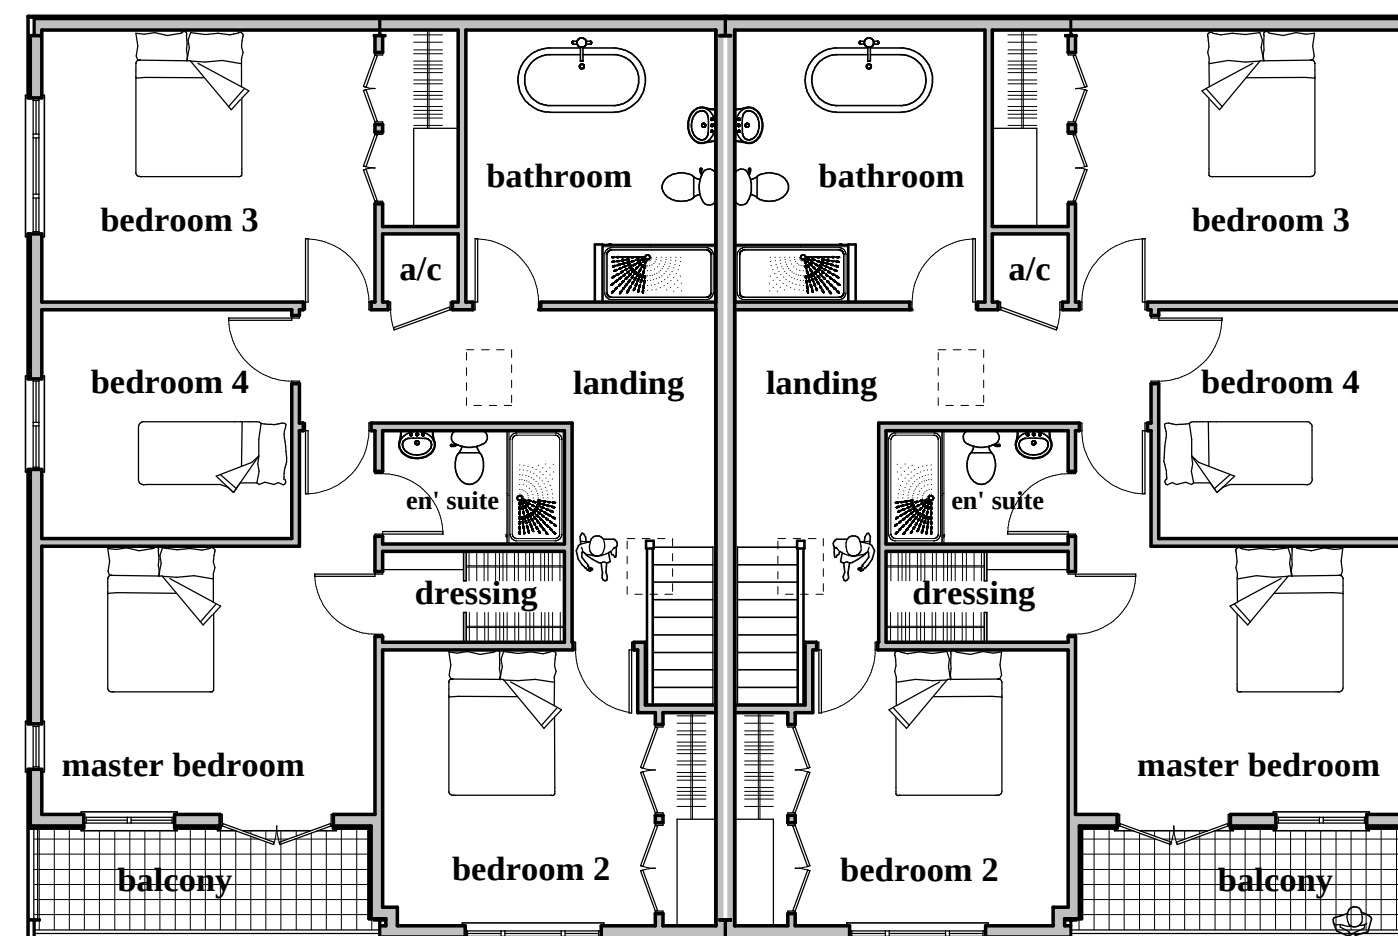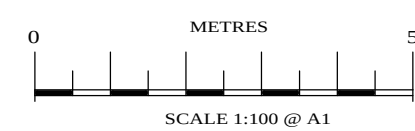

First floor Plan 1:100

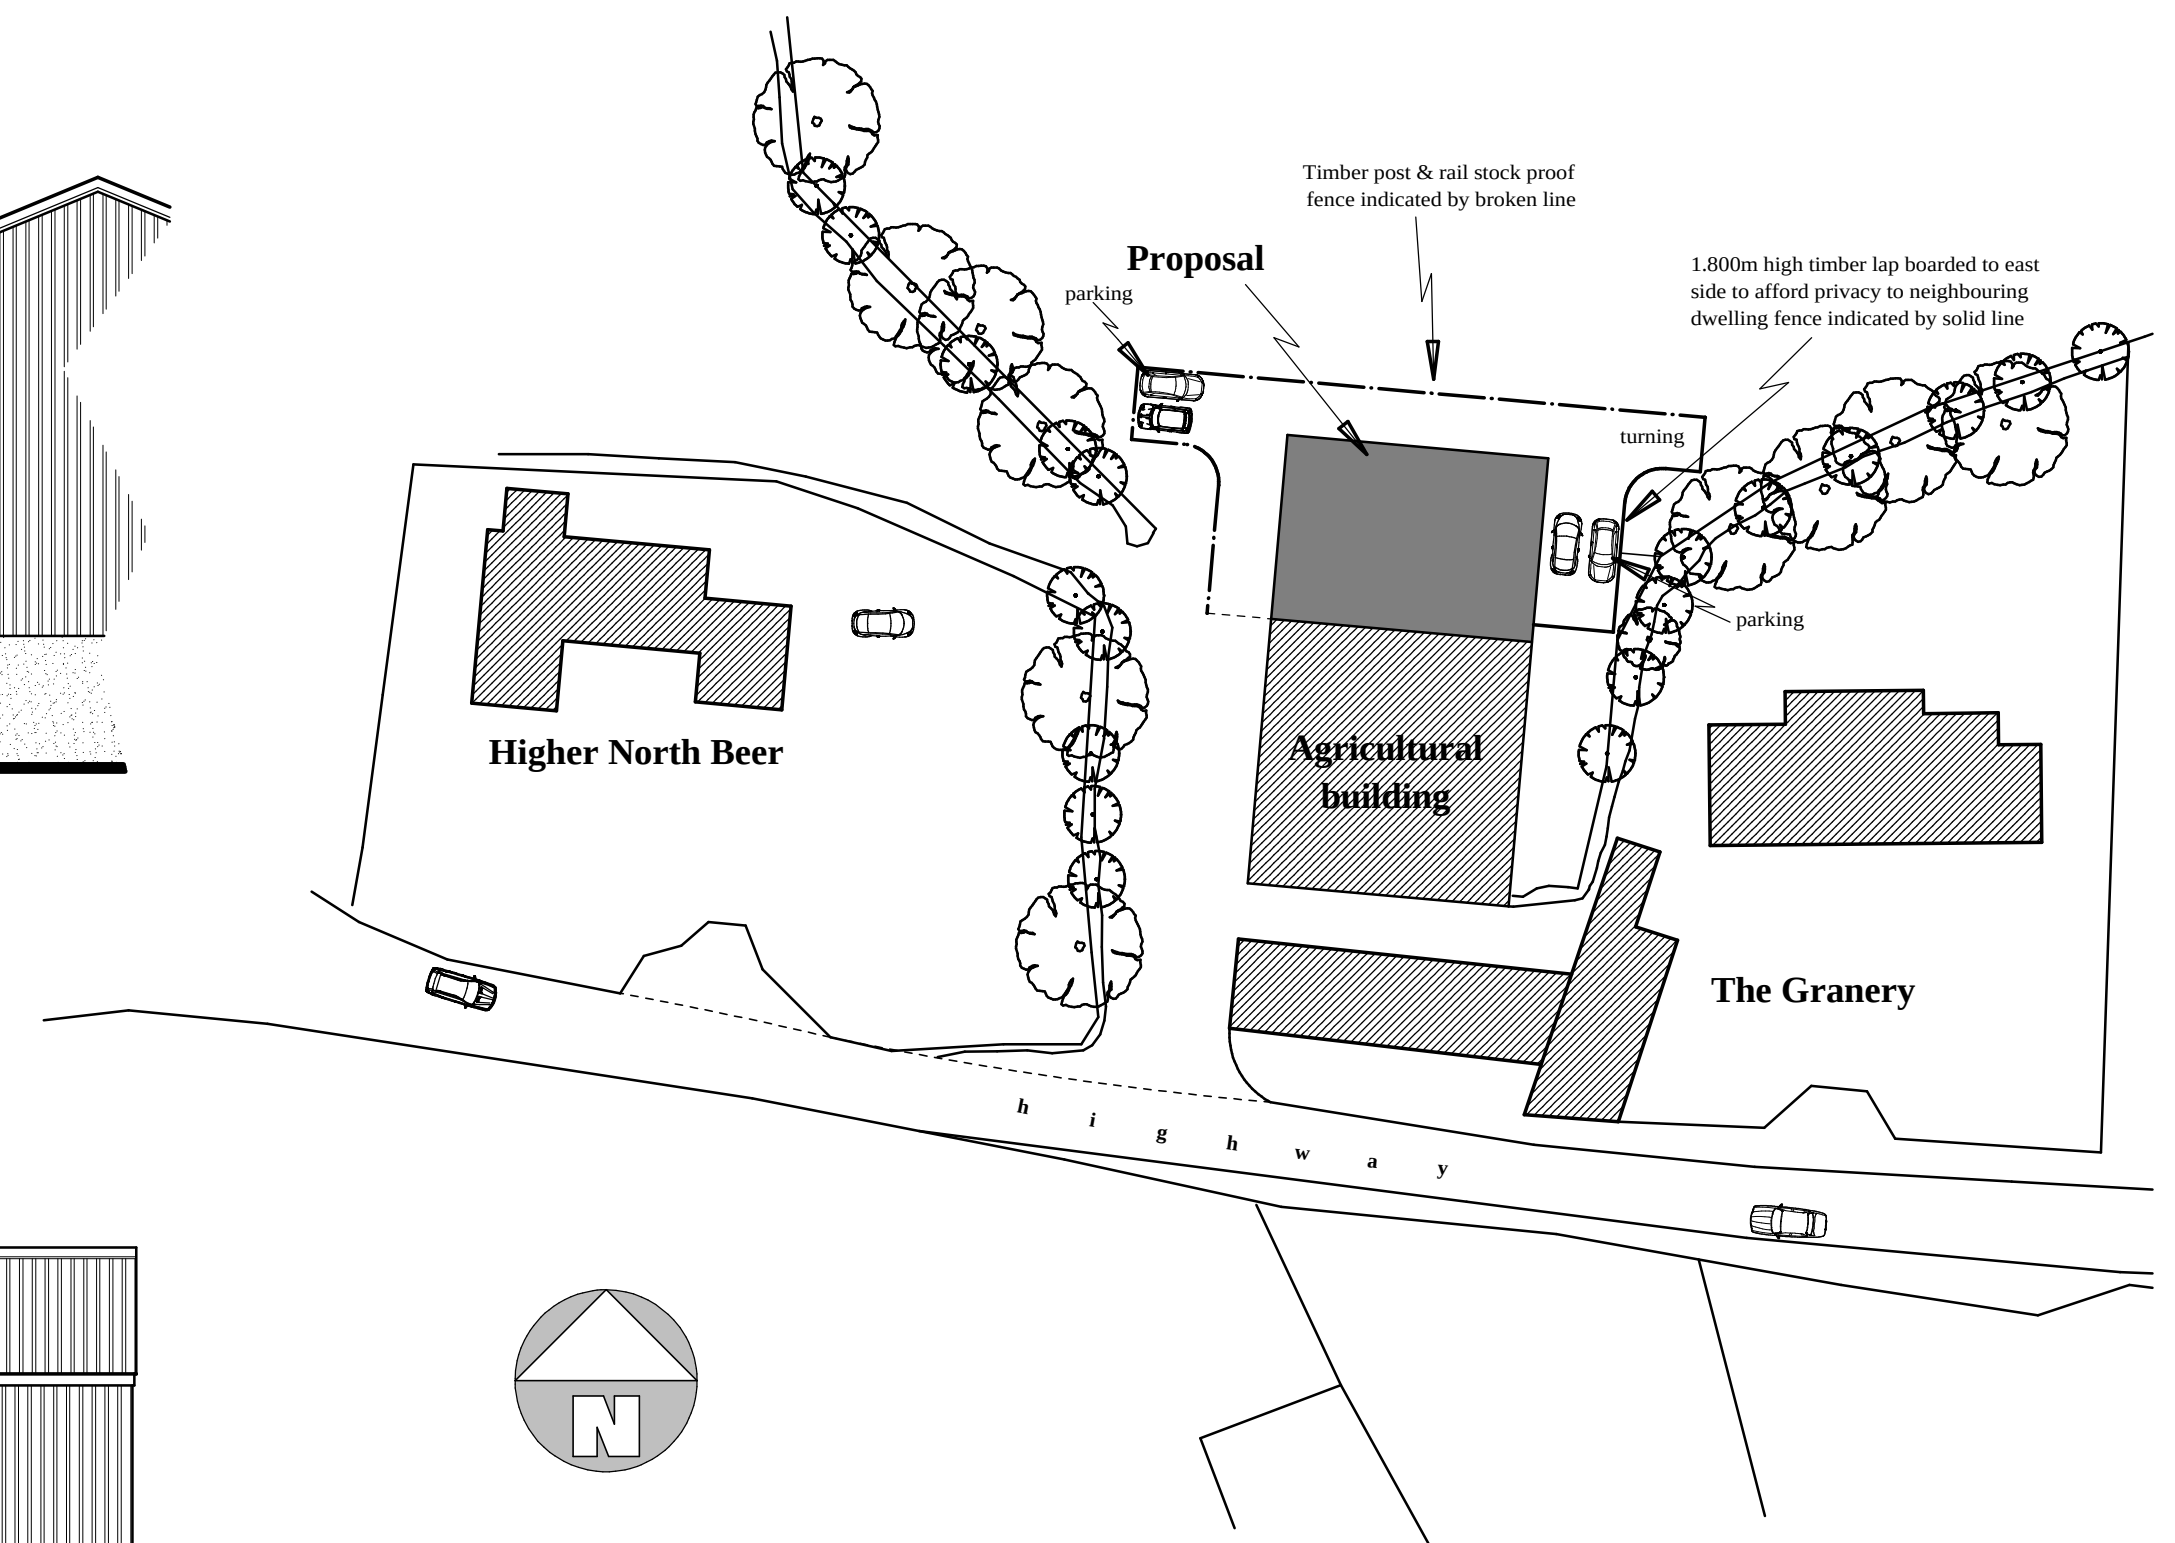


Site plan 1:500

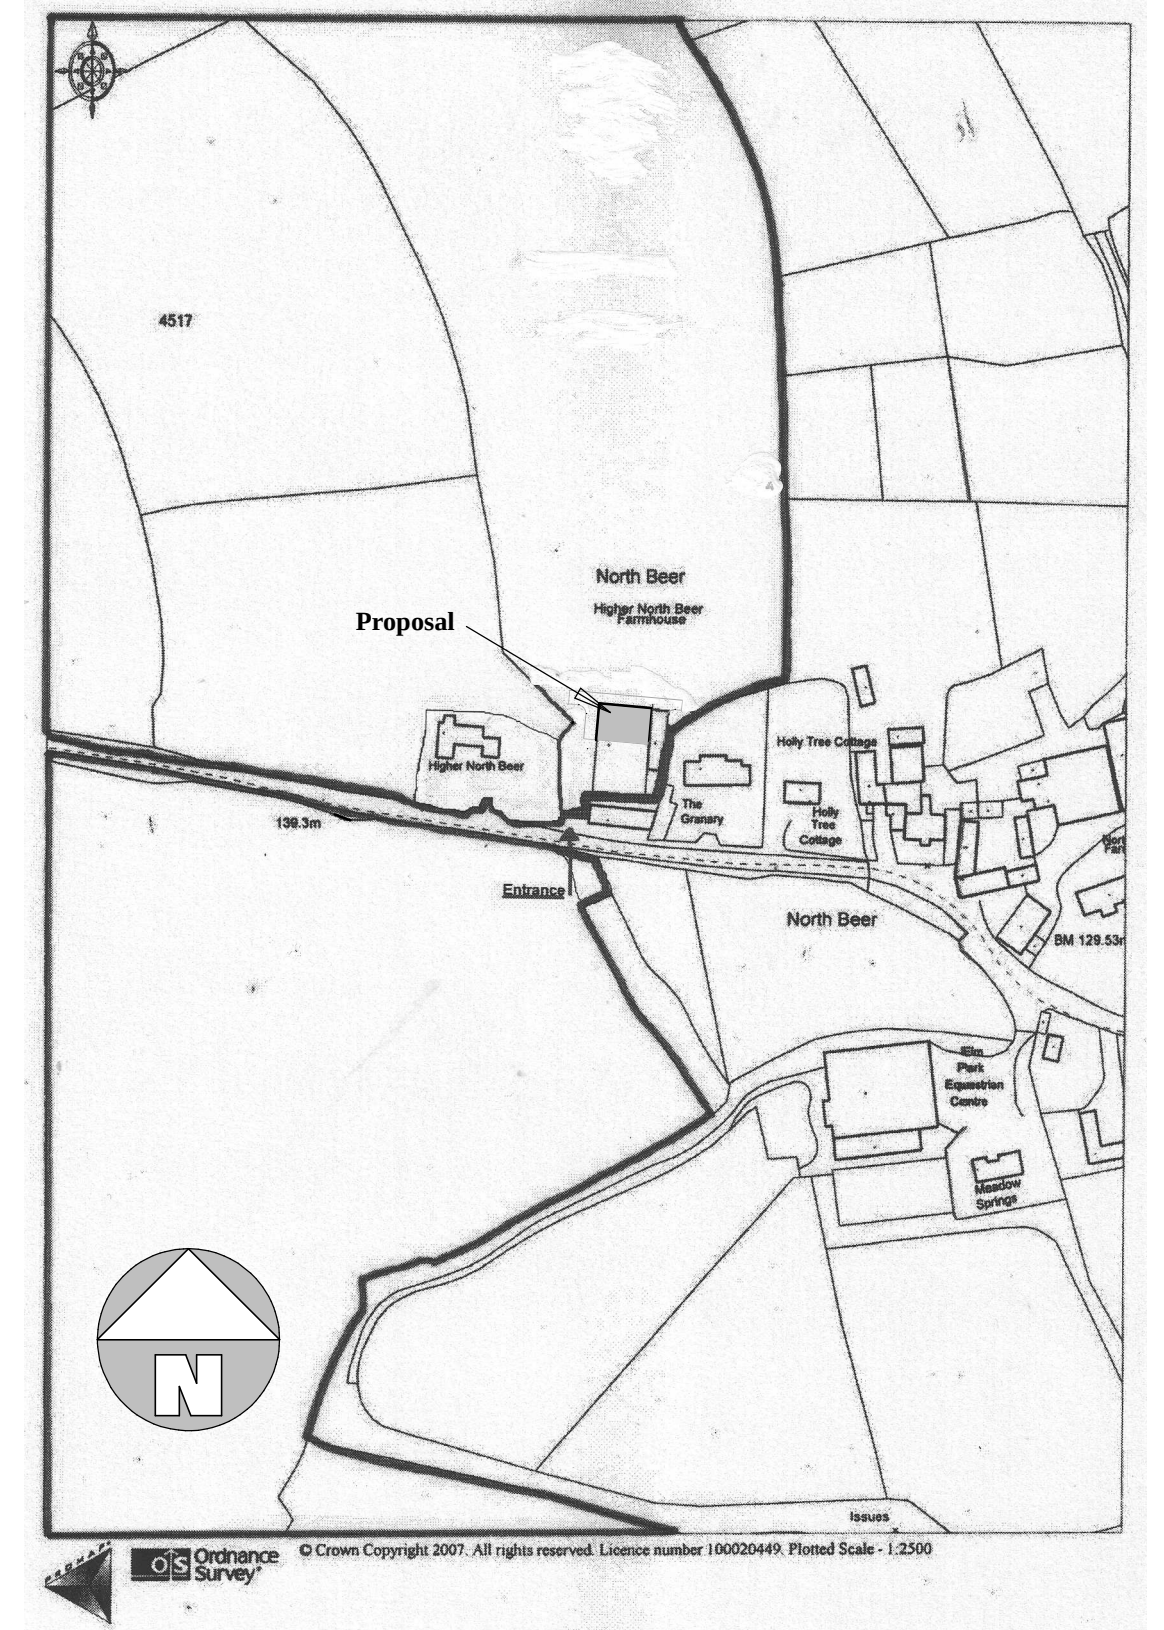

Location plan 1:2500

Revision 'A' 19/03/2018 ~ Length of building reduced to represent true measurement of existing building (Previously drawn as 4752mm steel portal bay centres instead of 4572mm)

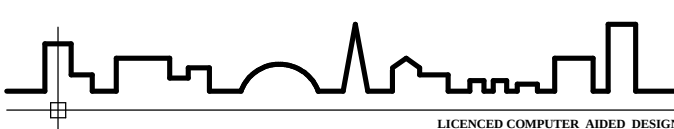 30, Staple Road BUDE Cornwall EX238TS LICENCED COMPUTER AIDED DESIGN				TEL. 01288 355777	
Bude Architectural Design				DOMESTIC * HOUSING * COMMERCIAL * INDUSTRIAL email: stevehopgood@btinternet.com	
Client: Mr Ellacott			Project: Conversion of existing agricultural building to Class C3 dwellings at Higher North Beer Boynton Launceston		
Date: November 2017		Scale: as shown		Drawn by: steve hopgood	
				Sheet No: sph2017-18-086.2a	
THIS DRAWING IS THE PROPERTY OF STAPLE ROAD ARCHITECTURAL DESIGN AND IS TO BE REPRODUCED IN WHOLE OR IN PART WITHOUT THE WRITTEN PERMISSION OF STAPLE ROAD ARCHITECTURAL DESIGN. ANY REPRODUCTION OF THIS DRAWING WITHOUT THE WRITTEN PERMISSION OF STAPLE ROAD ARCHITECTURAL DESIGN IS A BREACH OF THE COPYRIGHT ACT 1988. THE DESIGNER ACCEPTS NO LIABILITY FOR ANY LOSS OR DAMAGE CAUSED BY THE USE OF THIS DRAWING. 

Proposal