




Front Elevation 1:50

Existing air-conditioning unit




Rear Elevation 1:50


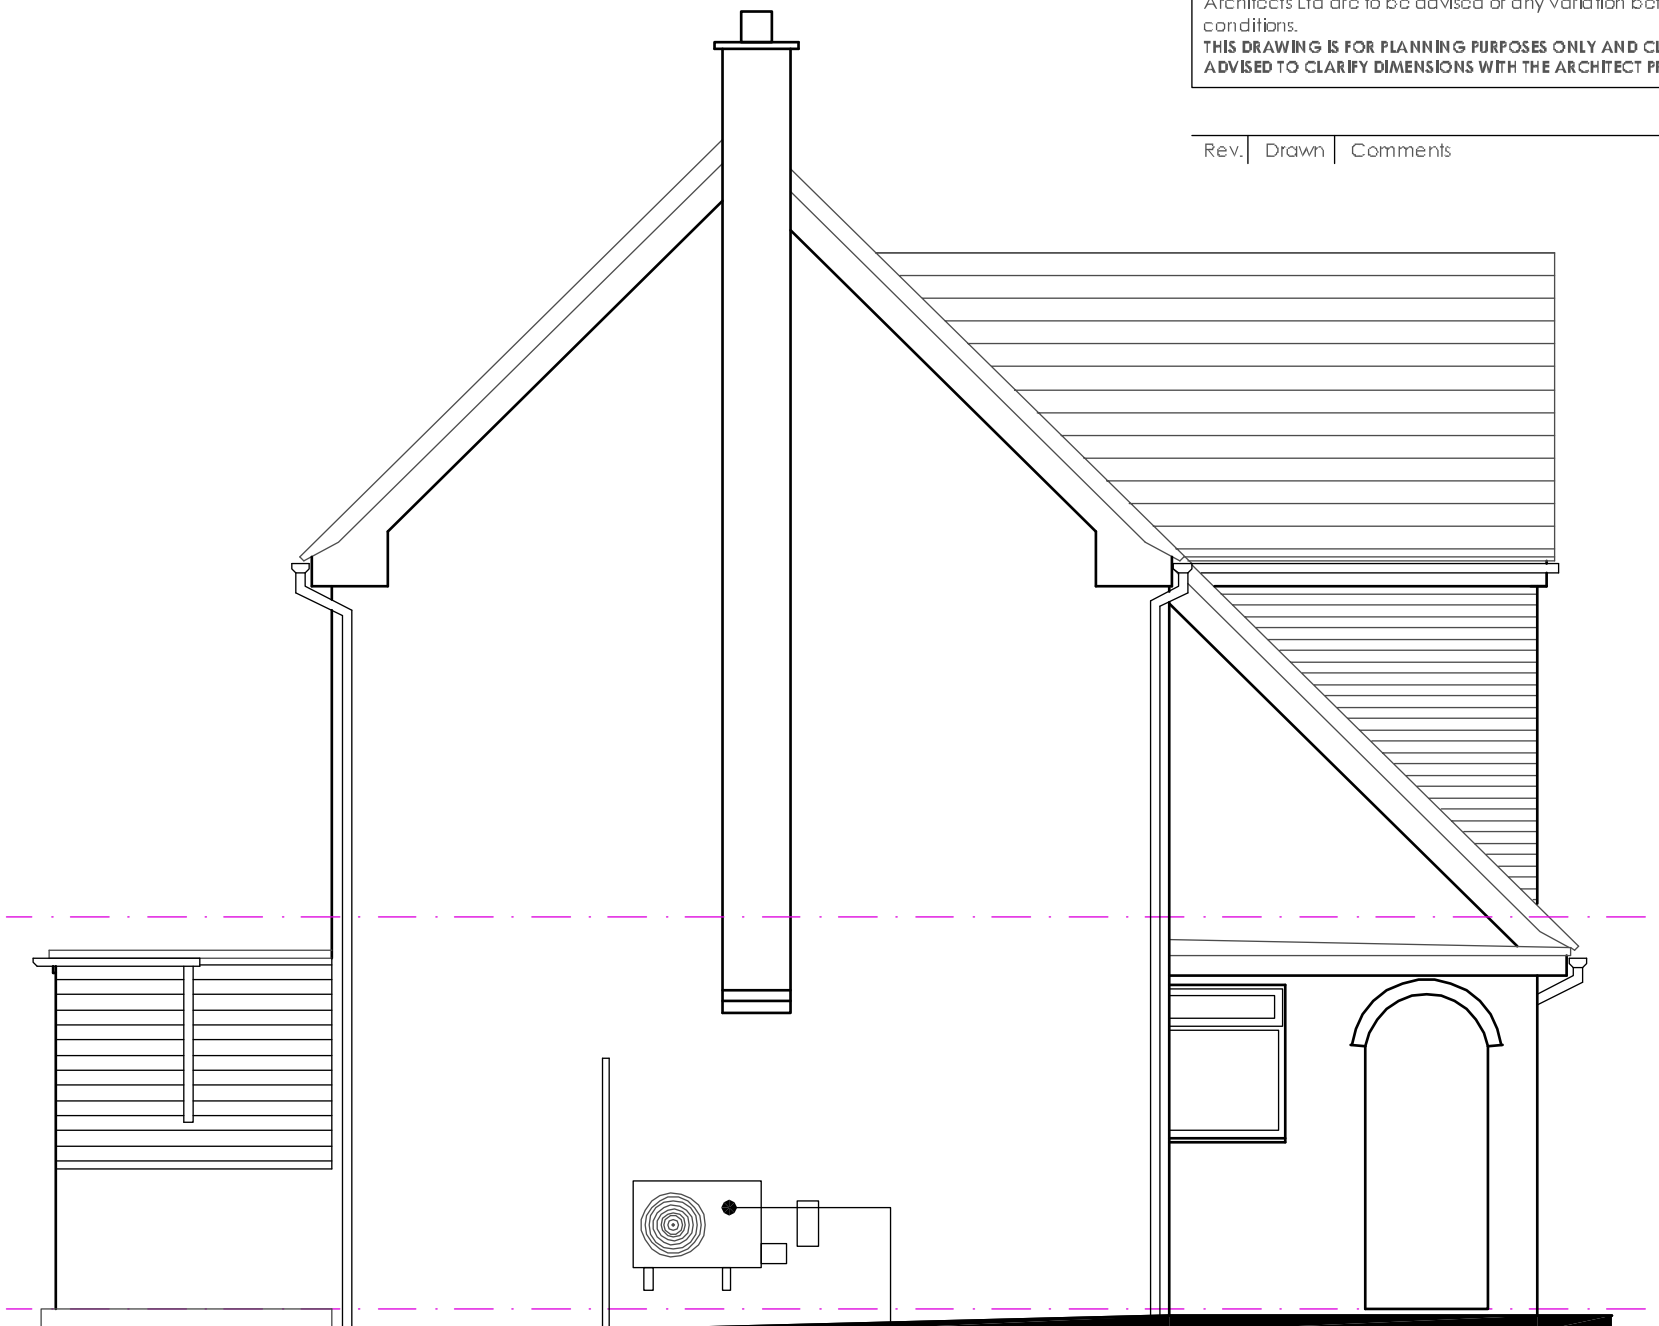


Side Elevation 1:50


Existing air-conditioning unit

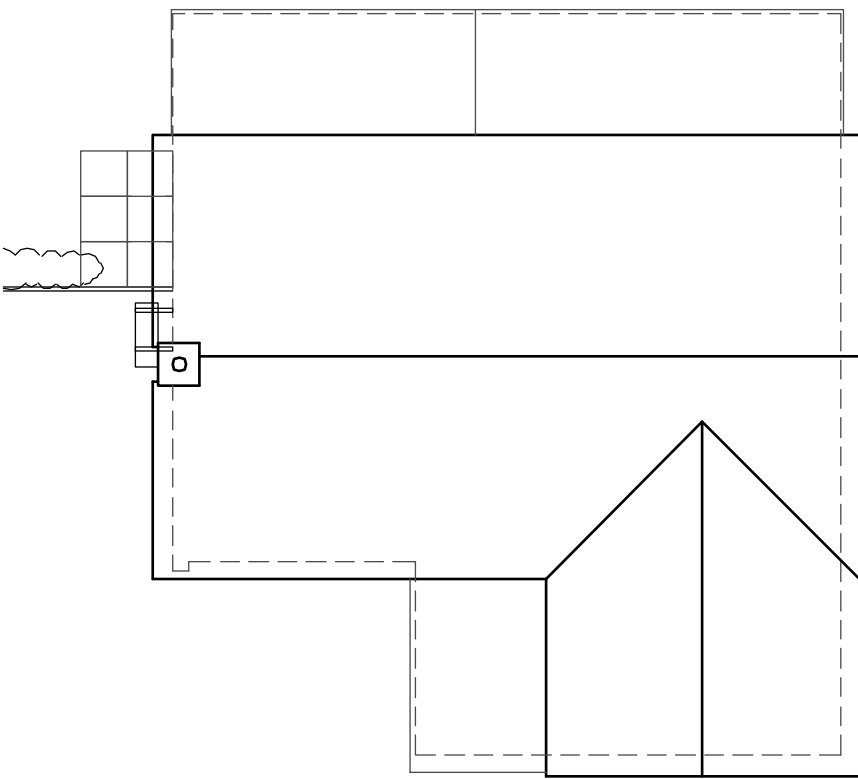

Roof Plan 1:100

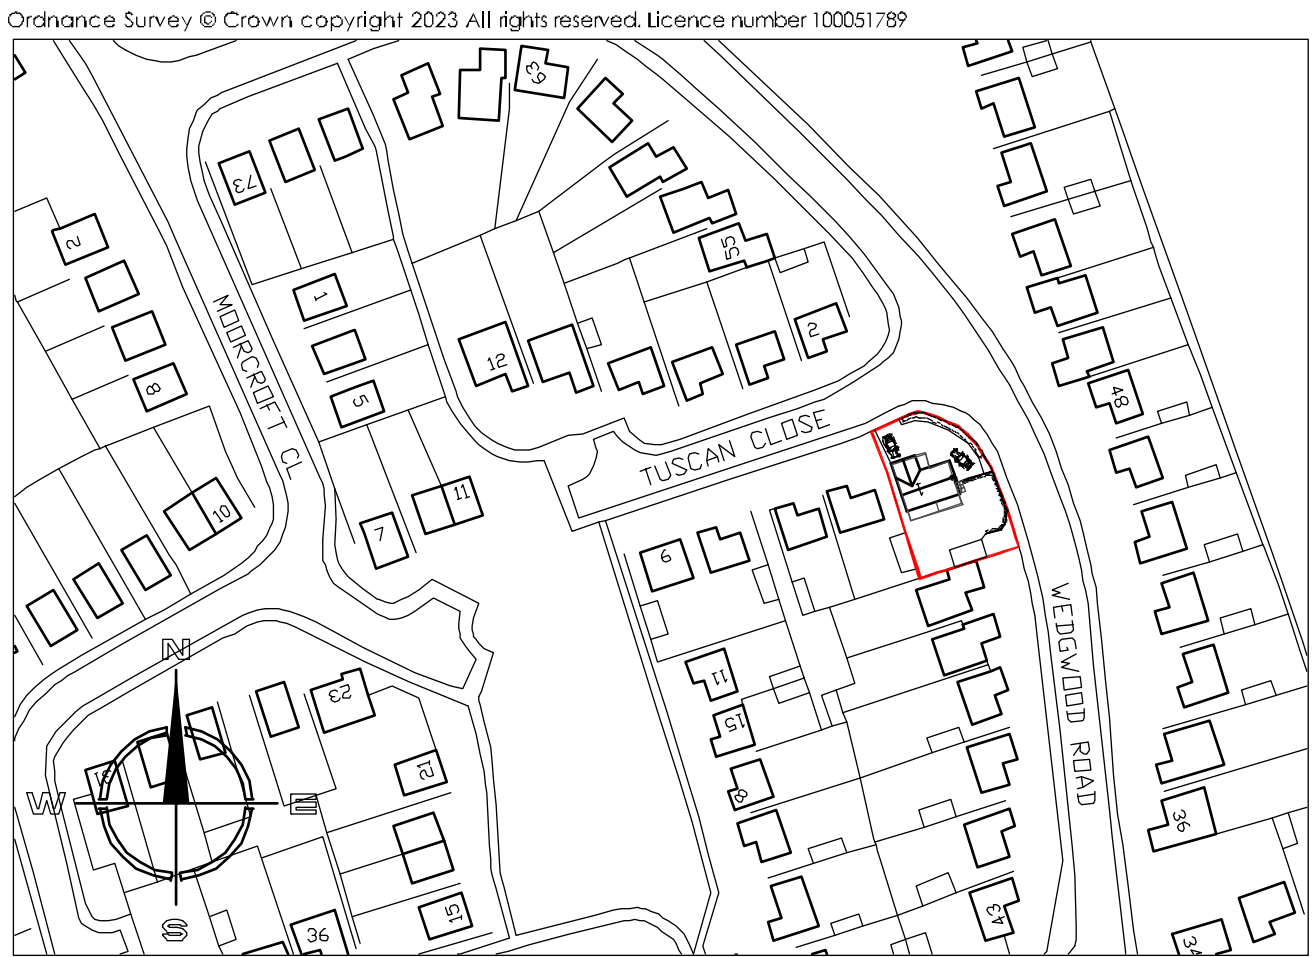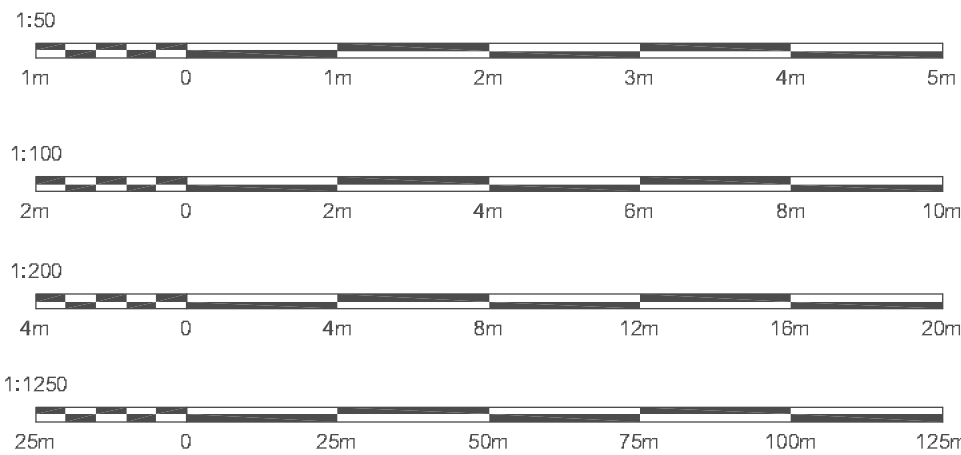


Site Location Plan 1:1250

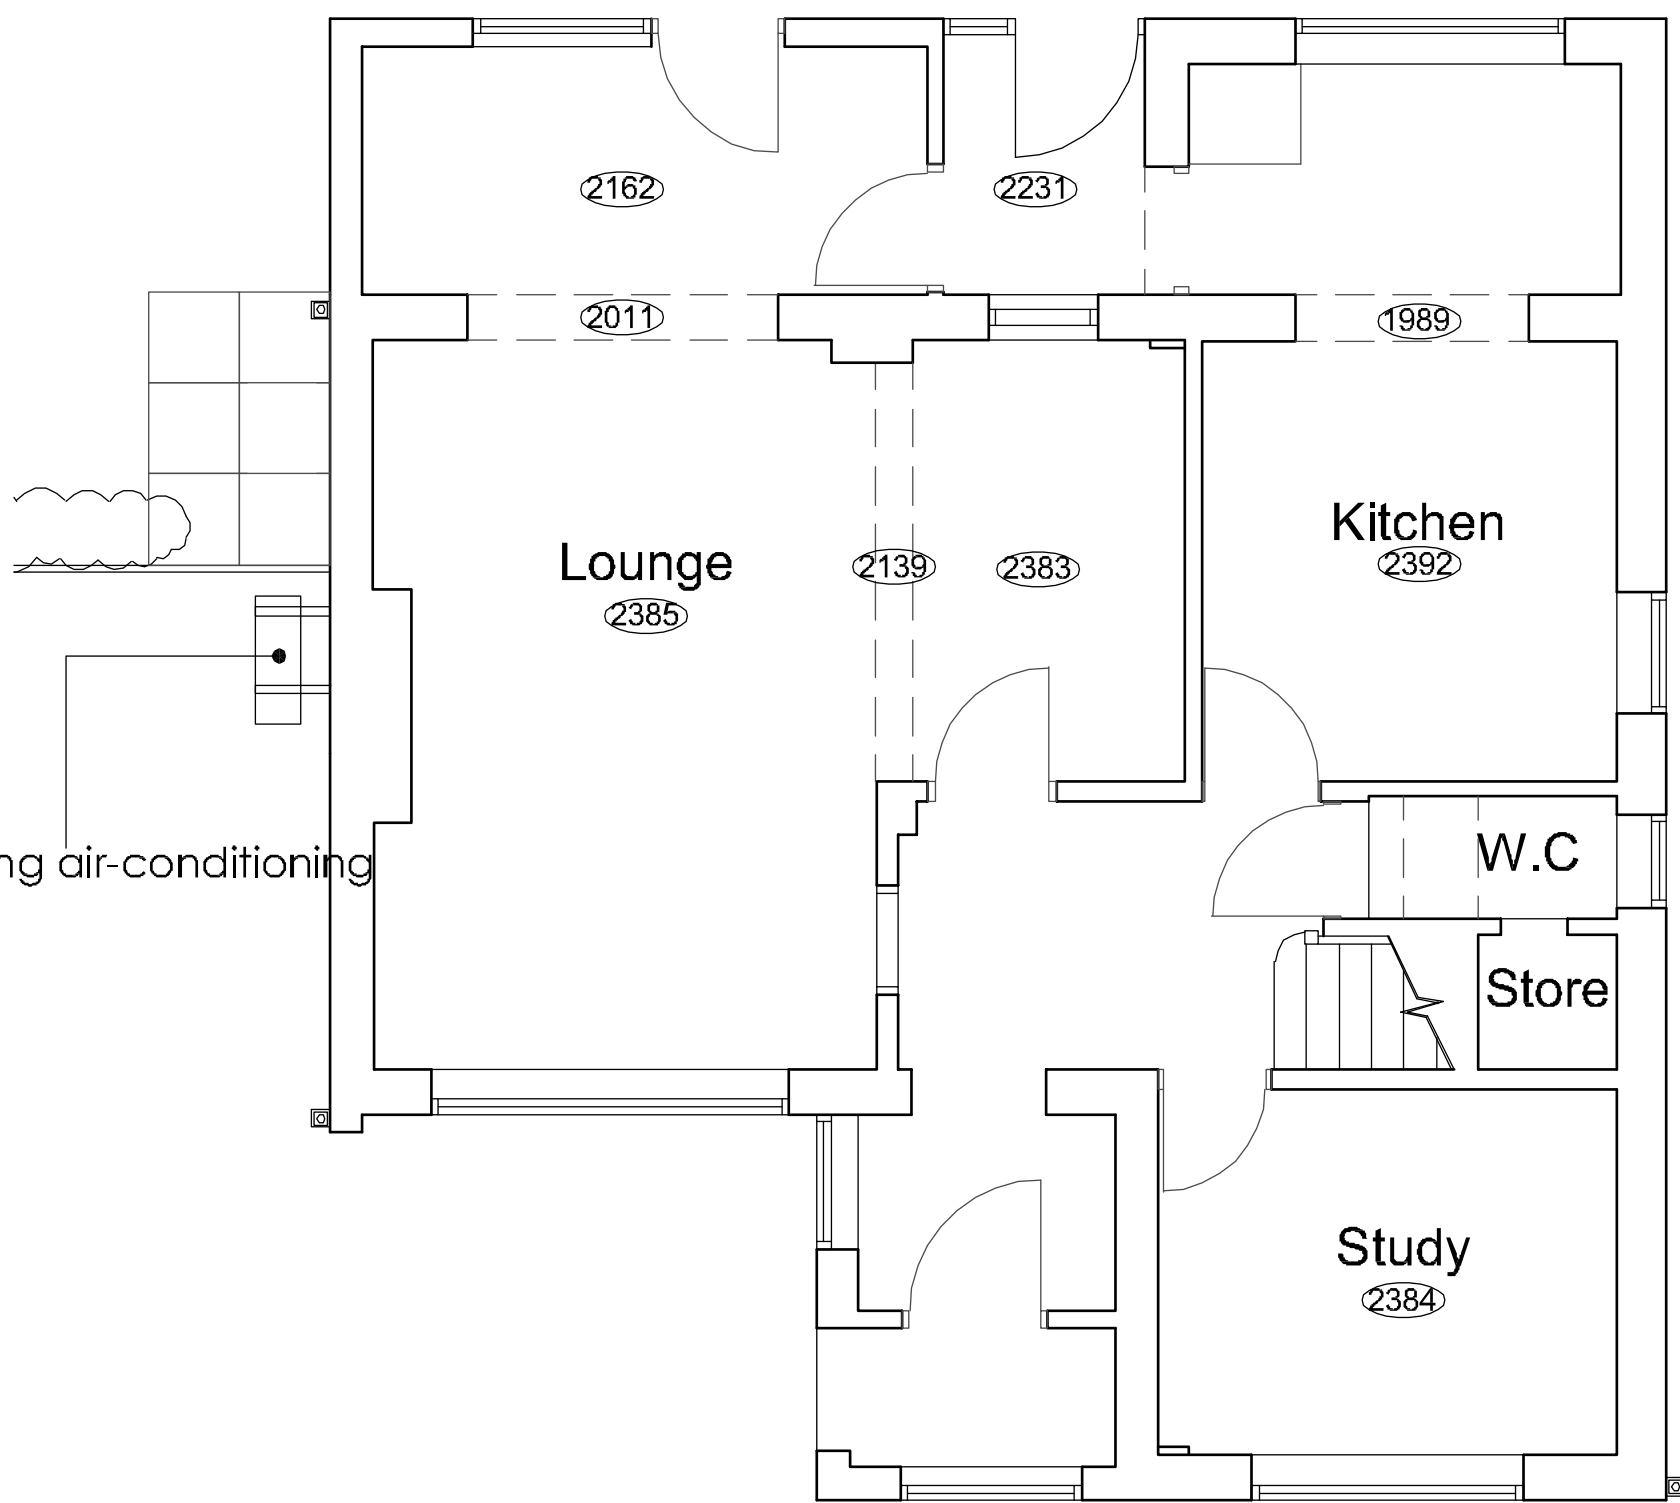


Ground Floor Plan 1:50

Existing air-conditioning unit

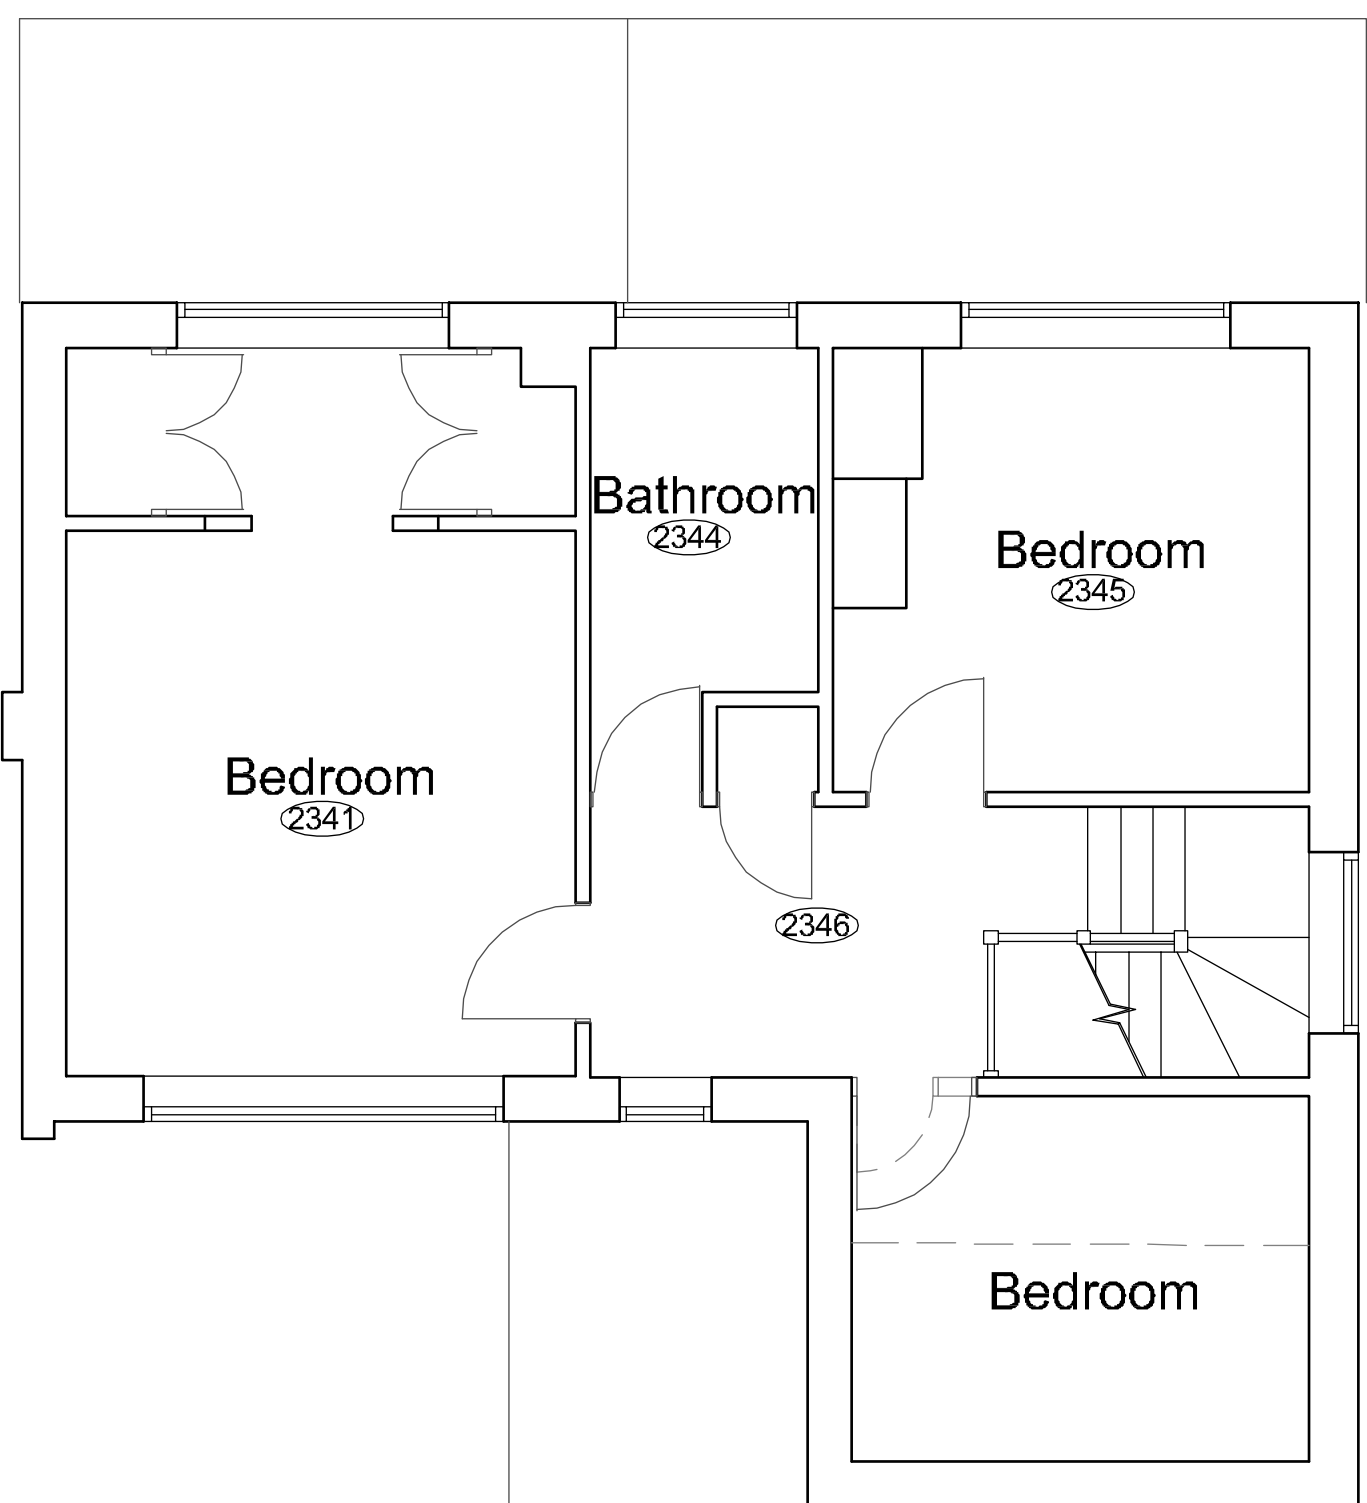

First Floor Plan 1:50

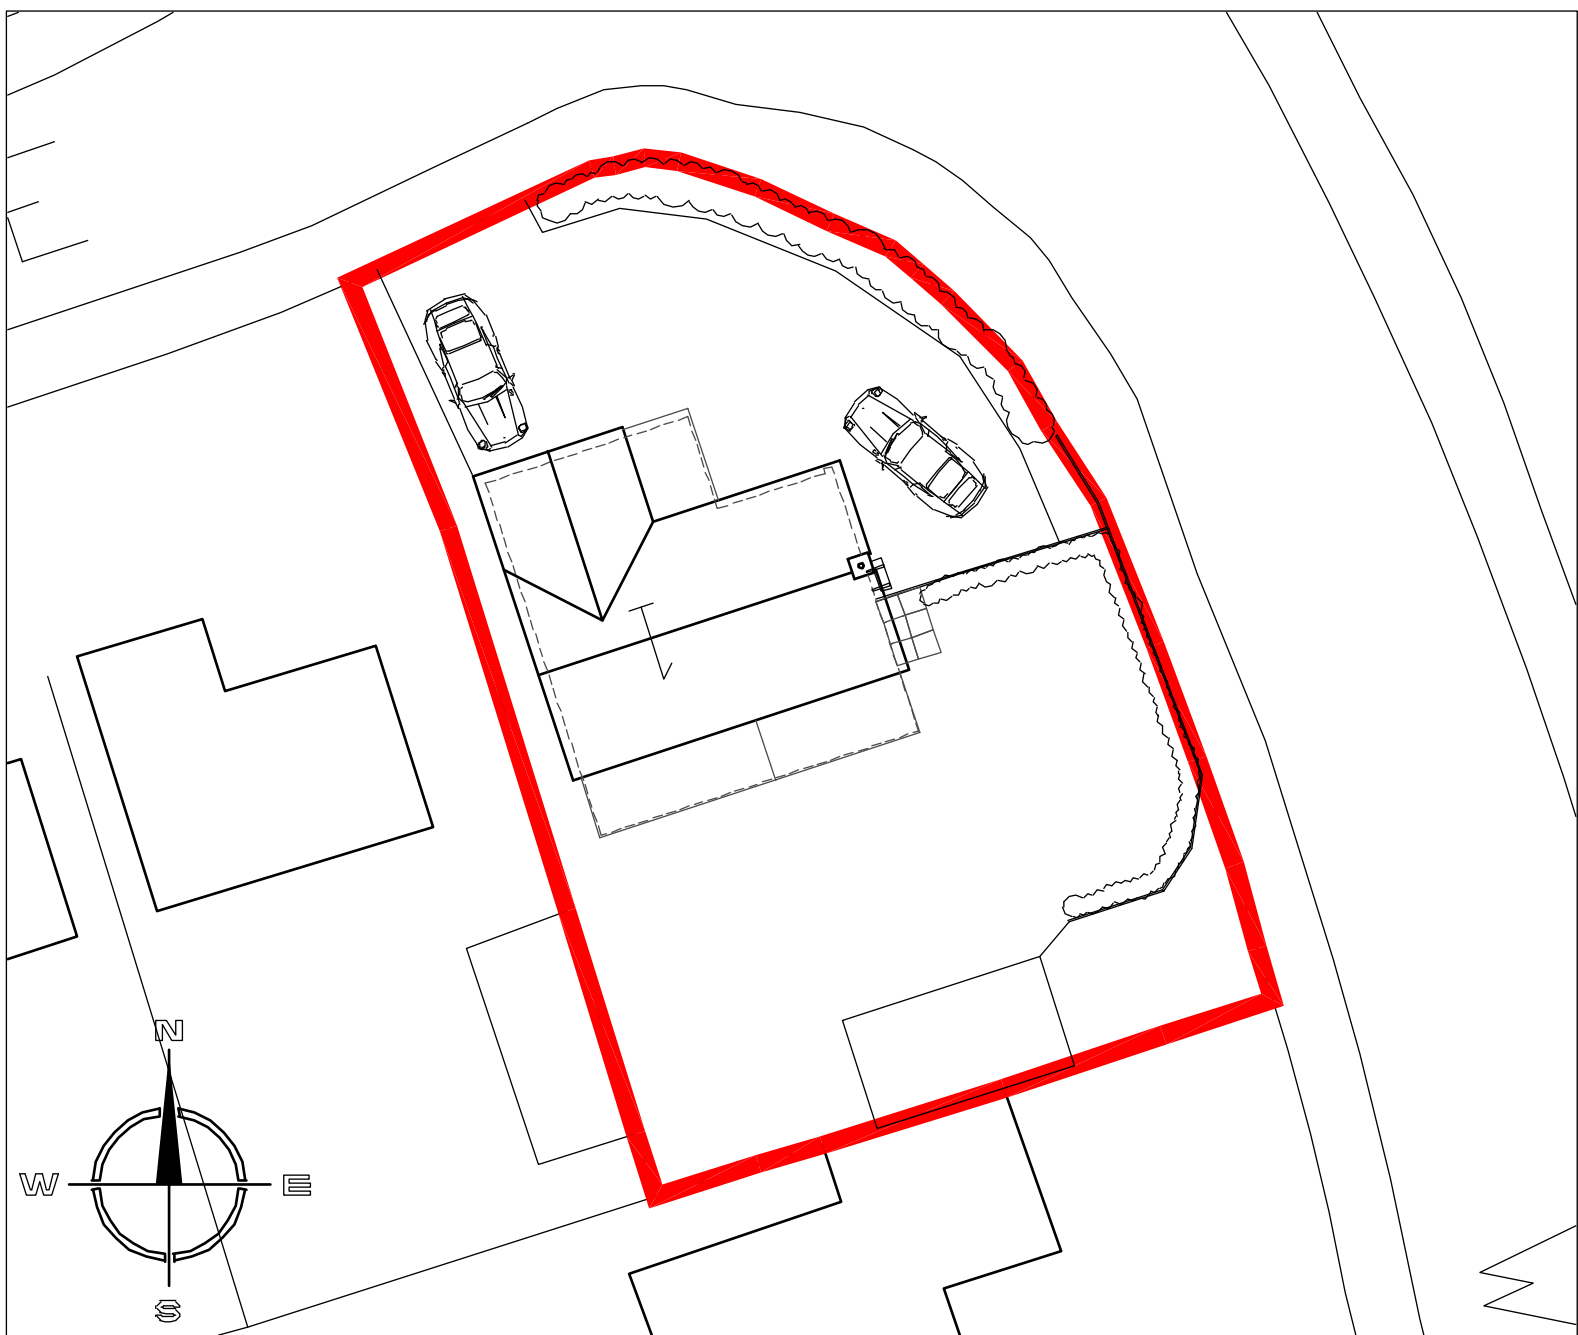

Site Block Plan 1:200

Hewitt&CarrArchitects

A: Daisylark House | 17-19 Leek Road | Cheadle | ST10 1JE
T: 01538 756888
E: enquiries@hcarchitects.co.uk
W: www.hcarchitects.co.uk

Client
Mr & Mrs Tovey

Project
Proposed Heat Pump to side of
1 Tuscan Close, Cheadle, Staffordshire

Title
Plans and Elevations as Existing

Status
Planning

Date
NOV 23

Scale @A1
As Stated

Project No
01347 AL(0)01

Drawing No.

Drawn
MJC

Checked

Rev