





Existing air-conditioning unit
Front Elevation 1:50





Rear Elevation 1:50

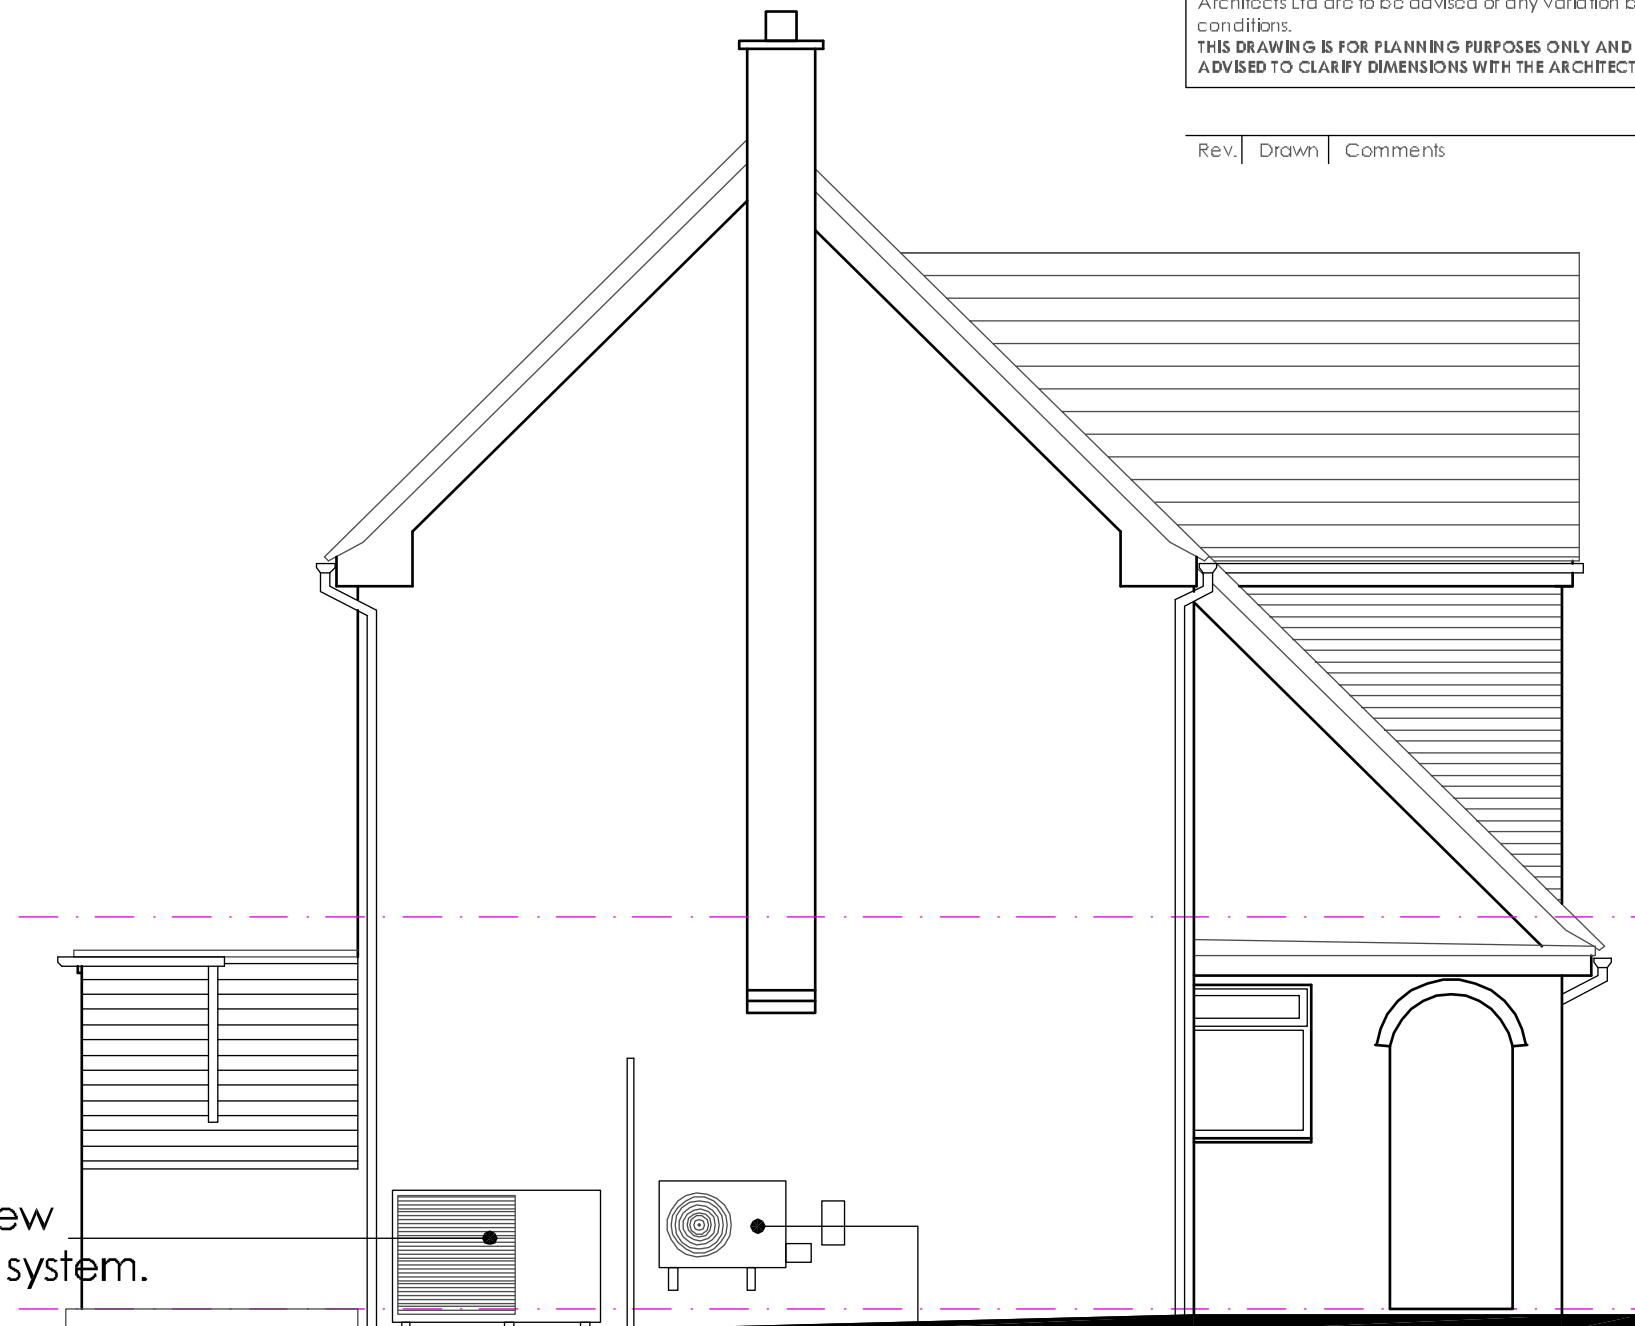


Proposed new Heat Pump system.
Existing air-conditioning unit
Side Elevation 1:50

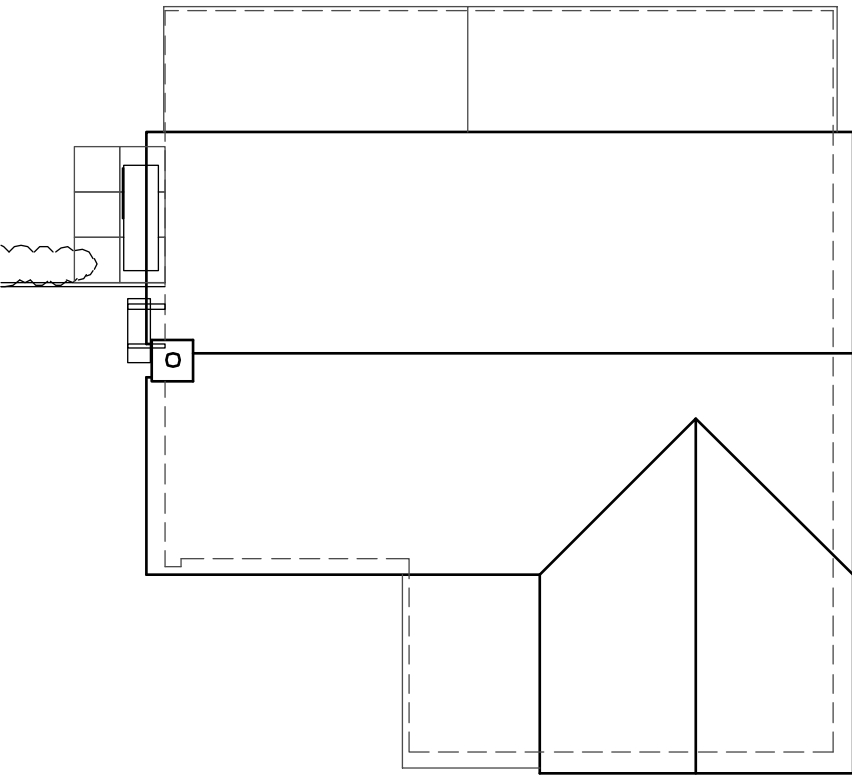


Roof Plan 1:100

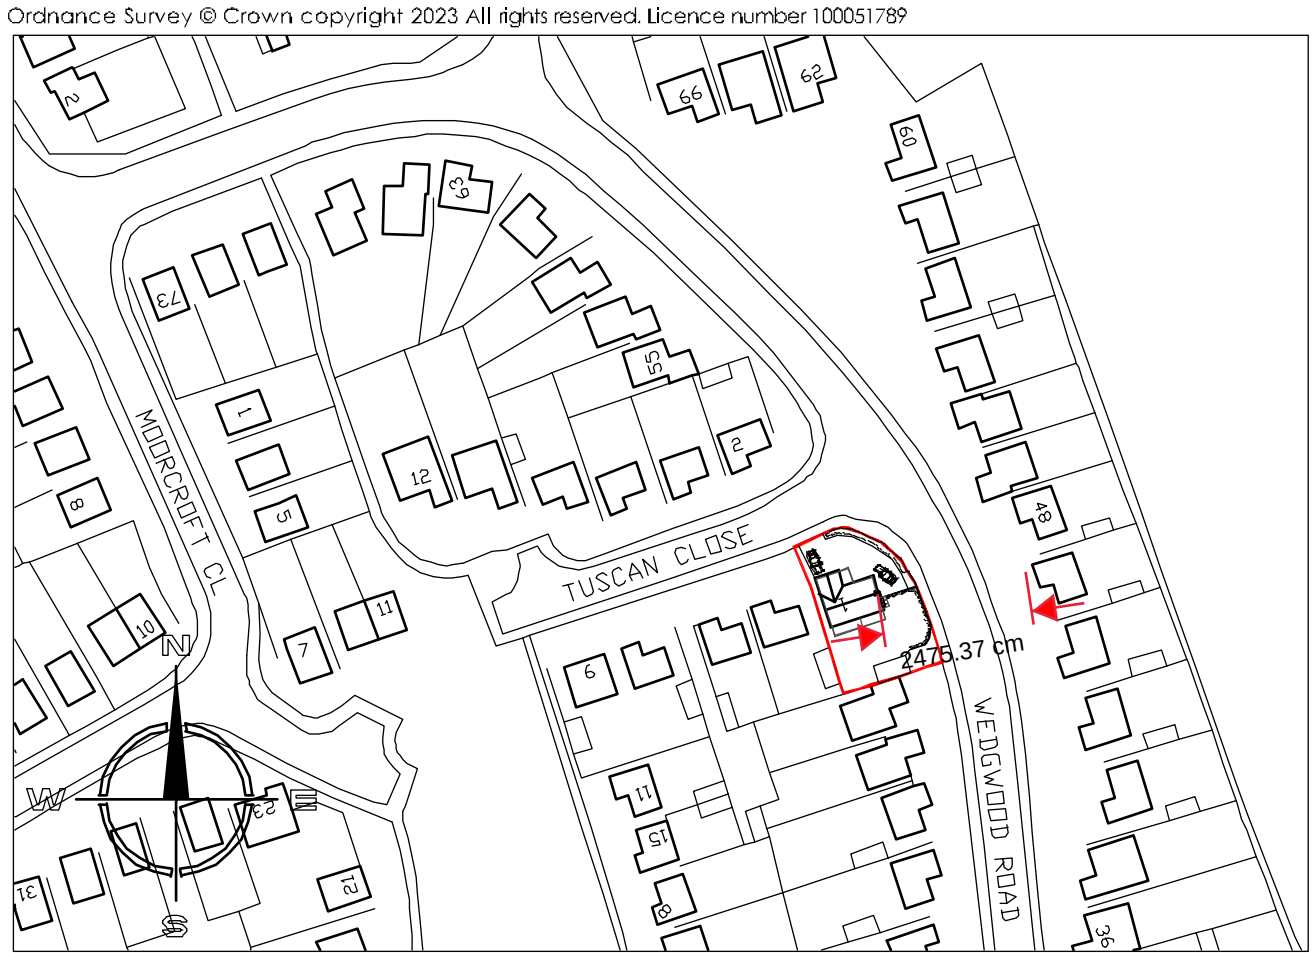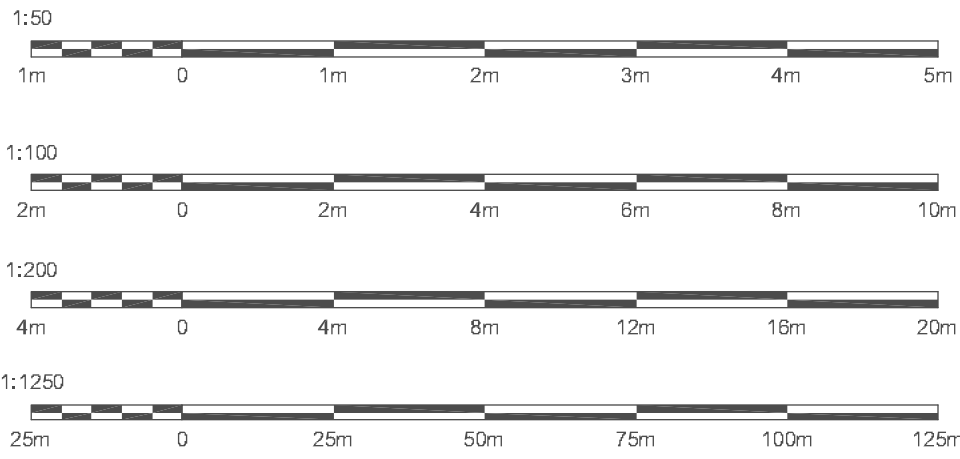


Site Location Plan 1:1250

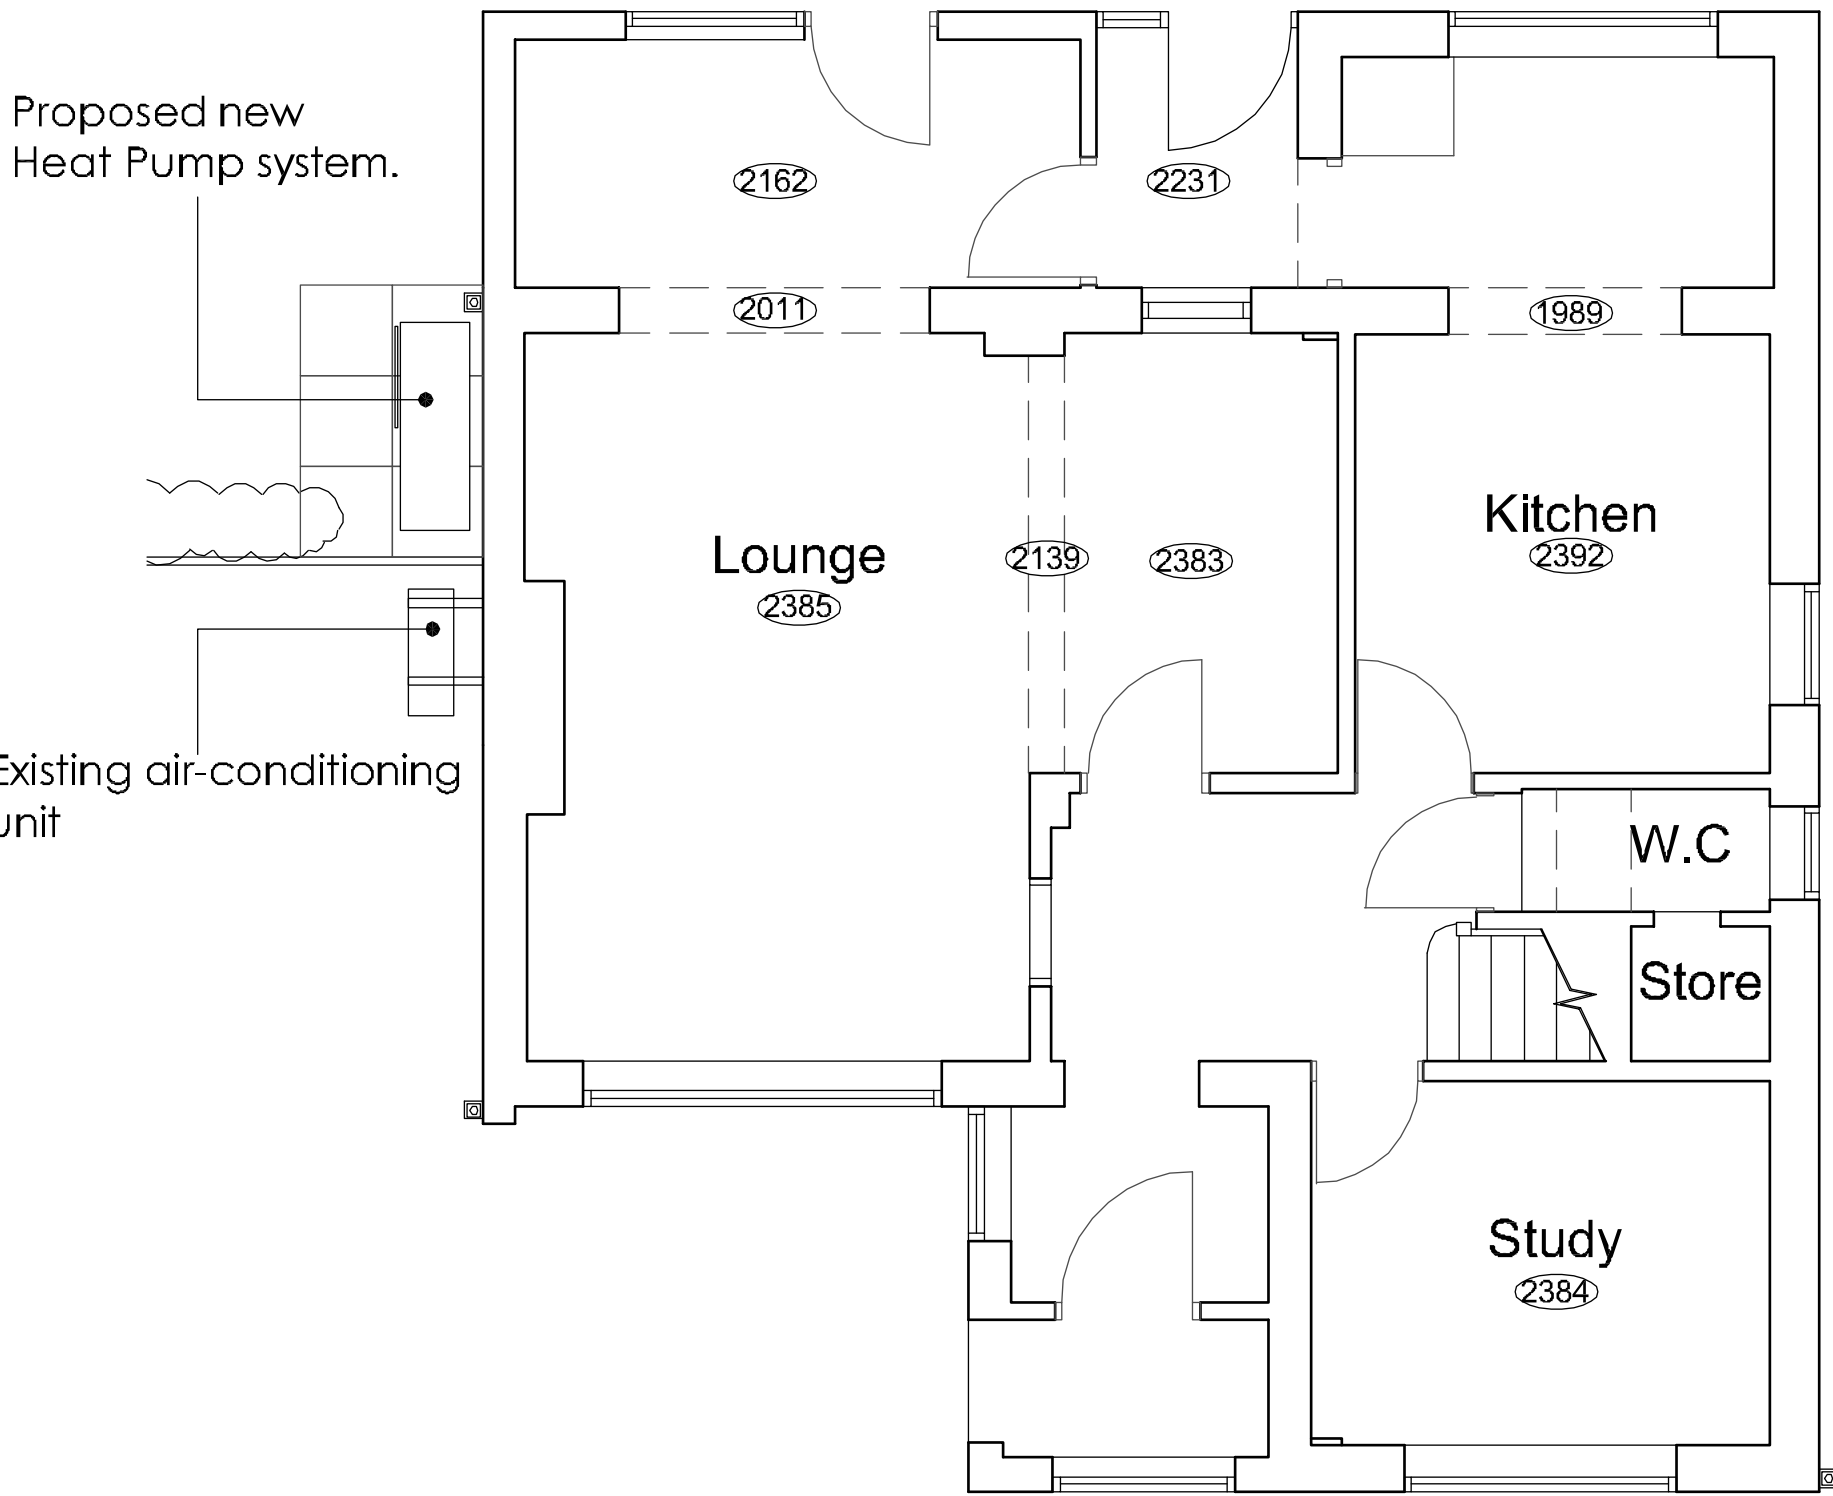

Ground Floor Plan 1:50

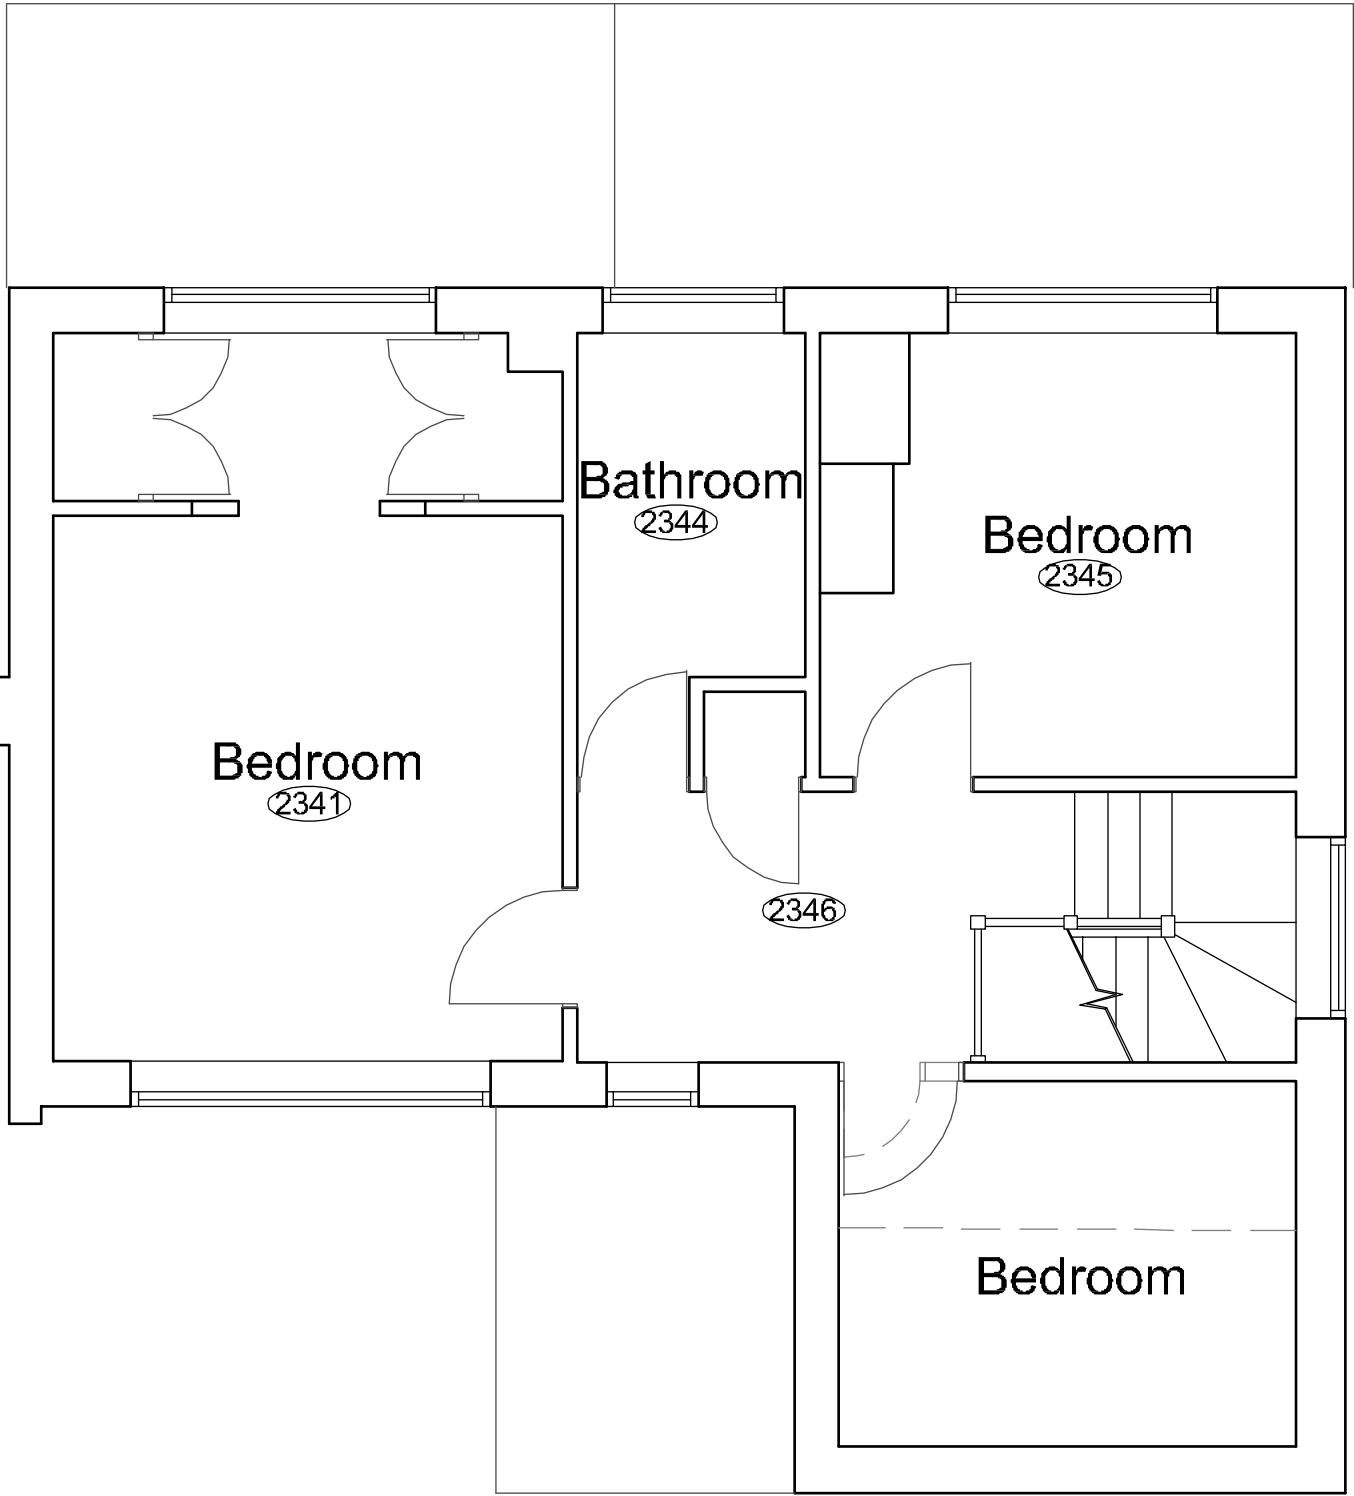

First Floor Plan 1:50

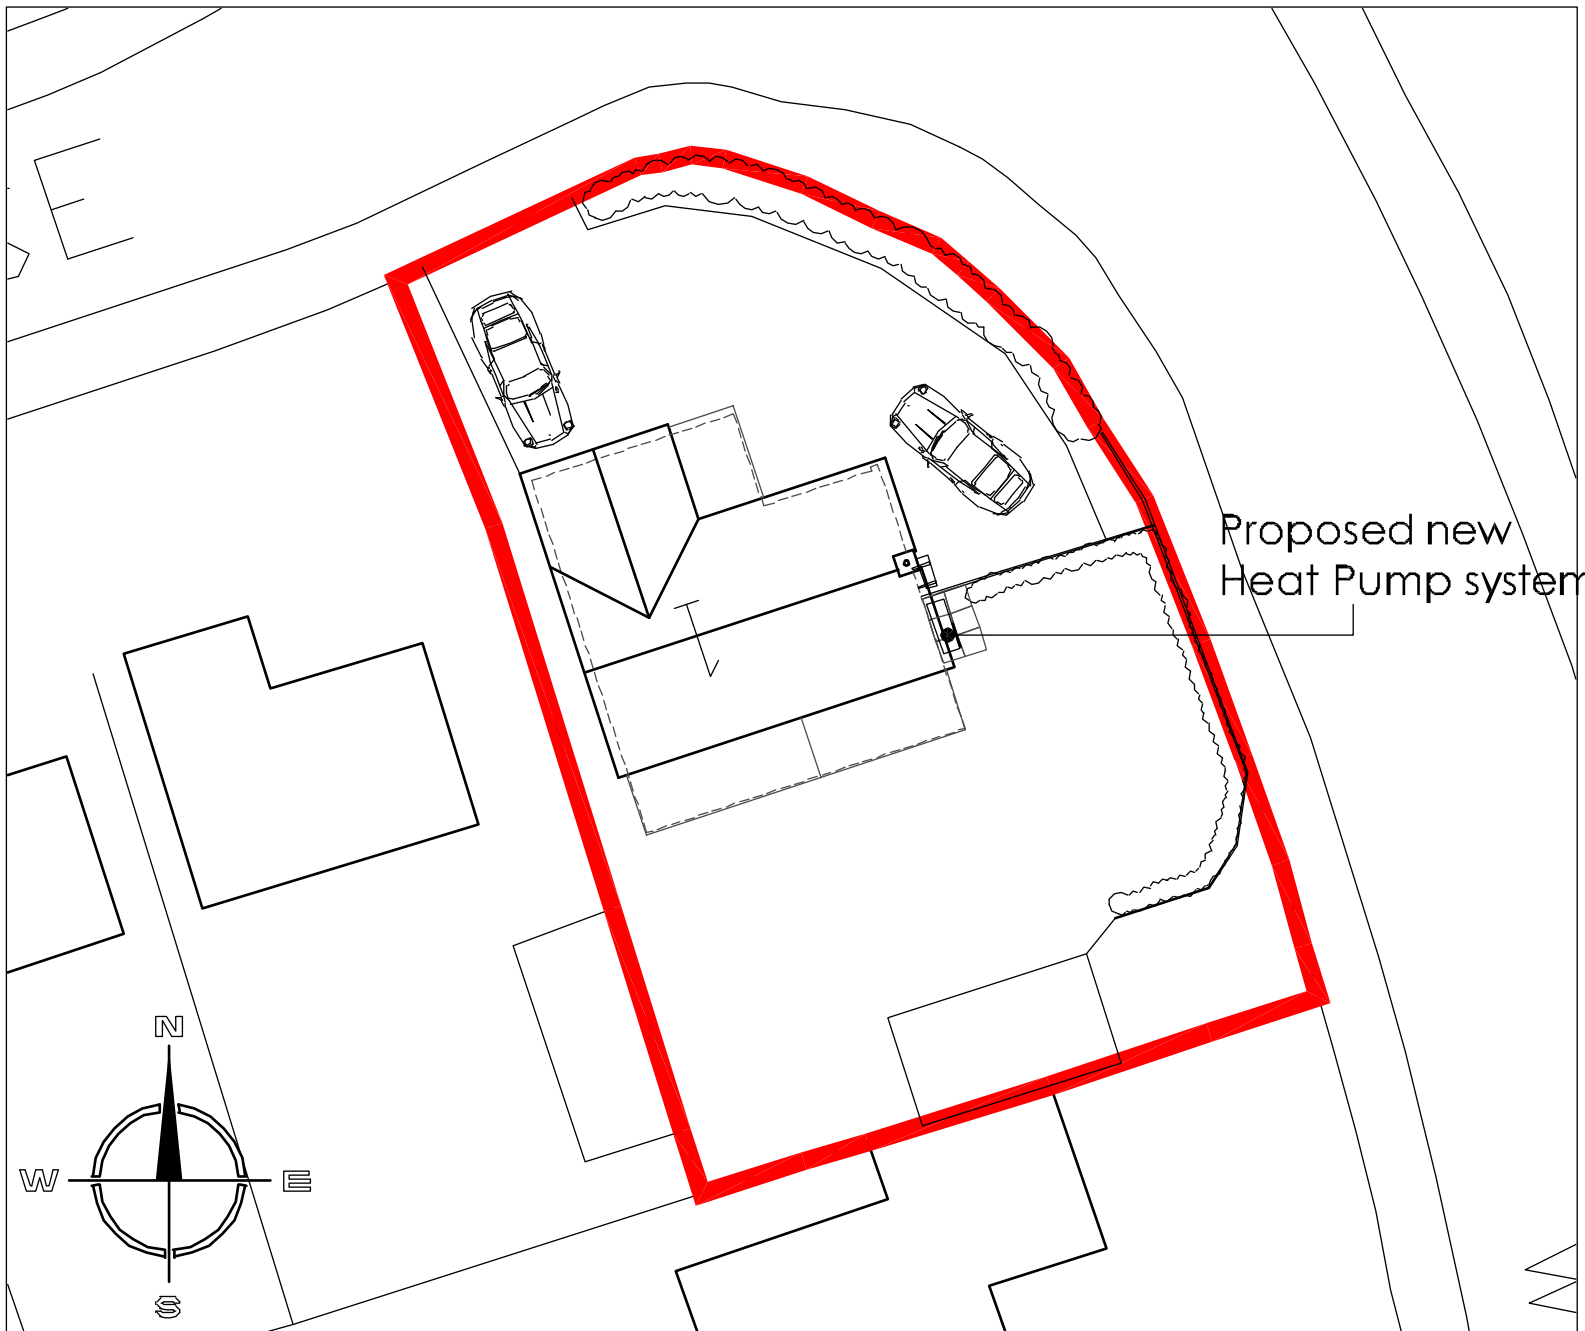

Site Block Plan 1:500

Hewitt&CarrArchitects
A: Daisylark House | 17-19 Leek Road | Cheadle | ST10 1JE
T: 01538 756888
E: enquiries@hcarchitects.co.uk
W: www.hcarchitects.co.uk

Client
Mr & Mrs Tovey

Project
Proposed Heat Pump to side of
1 Tuscan Close, Cheadle, Staffordshire

Title
Plans and Elevations as Proposed

Status
Planning

Date
NOV 23

Scale @A1
As Stated

Project No.
01347 AL(0)02

Drawing No.

Drawn
MJC

Checked

Rev

PLANNING